

Ministry of
Transportation

**Consensual Agreement
(Partial Acquisition)**

WITHOUT PREJUDICE

PROJECT: Highway No. 5A/97C
Garcia Lake to Courtney Lake
PROJECT NUMBER: 21838

PS FILE: PS 700908
AGENT: Steve Kosa
TEL: (250) 709-5623

AGREEMENT TO TRANSFER OR DEDICATE LAND
Pursuant to the Highway Act
and Ministry of Transportation and Highways Act

THIS AGREEMENT dated for reference the 18th day of February, 2003

BETWEEN, Her Majesty the Queen in right of the Province of British Columbia as represented by the Minister of Transportation
(hereinafter called "the Purchaser")

AND: Corbett Lake Country Inn Ltd., INC. NO. 61012
of BOX 403, Merritt, BC V1K 1B8
(hereinafter called "the Vendor");

1.00 GRANT

In consideration of the promise of the Purchaser to pay the sum of One (\$1.00) DOLLAR receipt of which is hereby acknowledged, of lawful money of Canada (the "Purchase Price"), I / We the Vendor hereby promise to sell and convey to the Purchaser the portions of the following lands (the "Lands") which are shown outlined in green on right-of-way acquisition plans prepared by R.F. Binnie and Associates dated December 20th, 2004 (Drawings No. R2-604-110RW, R2-604-111RW) and dated March 16, 2005 (Drawing No. R2-604-112RW) containing approximately 5,071 total hectares:

ALL THAT PART of the lands and premises legally described as:

P.I.D. No: 008-883-521

Legal Description: Lot 1, District Lot 2808, Kamloops Division Yale District.
Plan 16109 except Plan KAP68274 and

P.I.D. No: 001-866-198

Legal Description: District Lot 2808, Kamloops Division Yale District
except Plans 15109, 16314, H811 and KAP6B274

attached hereto as Schedule "B" (the "Property").

140978P (2001/58)

Purchaser
Vendor

Page 1 of 1

MAR 22 10:30 AM VERY IMPORTANT ASSOCIATION 525 4263 TO B.2503529287

P. 1-147

THE FOLLOWING TERMS AND CONDITIONS APPLY TO THIS AGREEMENT:**2.00 PURCHASE PRICE:**

- 2.01 The Purchase Price shall be deposited by the Purchaser in trust with the solicitor for the Purchaser Fulton and Company (the "Purchaser's Solicitor") and shall be held in trust to be paid to the Vendor on the Completion Date as hereinafter provided.

3.00 COMPLETION:

- 3.01 The sale and conveyance of the Property to the Purchaser will be completed on the later of (the "Completion Date"):
- (a) the 29th day of April, 2005; or
 - (b) the day which is specified by written notice given by Purchaser to Vendor pursuant to section 7.05 of this Agreement.


4.00 POSSESSION:

- 4.01 The Purchaser will have vacant possession of the Property at 12.00 o'clock noon on the 30th day of April, 2005 (the "Possession Date"), unless otherwise agreed to in writing by the parties hereto or SUBJECT TO THE FOLLOWING EXISTING TENANCIES, if any: NIL.

5.00 ENTRY ON LAND:

- 5.01 The Vendor further agrees that in consideration of the sum of \$1.00 and other valuable consideration now paid by the Purchaser to the Vendor, the receipt and sufficiency of which is hereby acknowledged by the Vendor, the Vendor:
- (a) grants and transfers to the Purchaser the full and free license for the Purchaser, its officers, servants, employees, agents, licensees and contractors, and for the use of their machinery, vehicles, supplies and equipment at all reasonable times to enter upon and occupy that part of the Lands designated in purple on right-of-way acquisition plans prepared by R.F. Blinnie and Associates dated December 20th, 2004 (Drawings No. R2-604-110RW, R2-604-111RW) and dated March 16, 2005 (Drawing No. R2-604-112RW) and containing approximately 0.938 hectares; and
 - (b) hereby releases, discharges and forever remises the Purchaser of and from every and all manner of claims, actions or demands of any sort whatsoever which may be brought or may arise in connection with the grant of the license contained herein to the Purchaser, and the carrying out of the works and activities set out in section 5.01(a), to the extent such claims, actions or demands are the result of or arise from the negligence

FOI Tel: (2001/08)

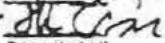Purchaser 
 Vendor 
 Page 2 of 12

or wrongful act of the Vendor or those for whom the Vendor is in law responsible. The Purchaser will be responsible for all claims, actions or demands arising out of its use of the License area with the exception of those arising from the Vendor's negligent or wrongful act.

(c) the license referred herein not to commence before the Possession Date.

8.00 ADDITIONAL MINISTRY COMMITMENT:

The provisions of Schedule "A" attached additional conditions, shall form part of the Agreement.

7.00 REFERENCE PLAN:

7.01 The Purchaser will cause a survey plan (the "Reference Plan") to be prepared for the purpose of defining the precise boundaries of the Property.

7.02 The Vendor covenants to execute the Reference Plan as required by the Land Title Act (British Columbia) and to obtain execution of the Reference Plan by each charge holder as required to allow registration pursuant to the Land Title Act.

7.03 The Purchaser covenants to obtain execution of the Reference Plan by any and all affected public bodies and further covenants to submit the executed Reference Plan for consideration and signature by an Approving Officer as required by the Land Title Act and to submit the executed Reference Plan to the Kamloops Land Title Office for registration.

7.04 The Purchaser and the Vendor will each use their best efforts to facilitate the timely preparation, execution and registration of the Reference Plan on or before the Completion Date.

7.05 If the registration of the Reference Plan is not completed by the Completion Date, then provided that the Purchaser is proceeding diligently with the registration of the Reference Plan, the Purchaser may extend the Completion Date by written notice to the Vendor in accordance with the notice provisions of this agreement, for further consecutive periods, each of which will not exceed sixty (60) days, as are reasonably required to enable completion of the preparation, execution, and registration of the Reference Plan. Notwithstanding the foregoing the Purchaser may not extend the completion date beyond September 30, 2005.

7.06 If the Completion Date is extended as herein provided, then in addition to the Purchase Price the Vendor will receive any and all interest earned on the deposit of the Purchase Price with the Purchaser's Solicitor calculated from the sixtieth (60th) day following the Acceptance Date to and including the business day immediately preceding the Completion Date.

8.00 TIME:

8.01 Time is of the essence of this Agreement.

HO-795 (2001/08)

Purchaser
Vendor
Page 3 of 12

14.22 US 10:50 PM REAT 3 RESOC 4574/24.412
 14.22 US 10:50 PM REAT 3 RESOC 4574/24.412

P.01

9.00 TITLE:

9.01 On the Completion Date the Vendor will convey the fee simple estate to the Property to the Purchaser free and clear of all encumbrances, except the subsisting conditions, provisos, restrictions, exceptions, and reservations, including royalties, contained in the original grant or contained in any other grant or disposition from the Crown, any other restrictions or conditions provided for in s.23 of the Land Title Act R.S.B.C. 1996, c.250, and any registered or pending restrictive covenants and rights-of-way in favour of utilities and public authorities and except as otherwise set out herein as follows. NIL

10.00 INCLUDED ITEMS:

10.01 The Purchase Price includes any building, improvements, and attachments thereto as viewed by the Purchaser, INCLUDING: Not applicable

BUT EXCLUDING: Not Applicable

The Property and all Included Items will be in substantially the same condition at the Possession Date as at the time the Purchaser viewed the Property and the Included Items on the Inspection Date

11.00 ADJUSTMENTS:

11.01 The Vendor will pay all taxes, rates, local improvement assessments, utilities and other charges for all calendar years to and including the year in which the Possession Date occurs. Any adjustment for property taxes by the Purchaser in favour of the Vendor is included in the calculation of the Purchase Price and will not be the subject of a separate adjustment.

12.00 CLOSING DOCUMENTS:

12.01 The Purchaser's Solicitor will cause to be prepared all of the documents necessary to complete this sale and conveyance (the "Closing Documents") and will deliver the Closing Documents to the Vendor or the Solicitor or Notary Public representing the Vendor and the Vendor will execute and deliver the Closing Documents to the Purchaser's Solicitor prior to the Completion Date.


13.00 PAYMENT:

13.01 Tender or payment of monies by the Purchaser to the Vendor will be by Provincial Government cheque or Solicitor's trust cheque.

14.00 REGISTRATION:

14.01 The Vendor will deliver all documents required to transfer title to the Property into the name of the Purchaser to the Purchaser's Solicitor in registrable form and the Purchaser's Solicitor will apply to register the documents in the Land Title Office

H0179P (2001/02)

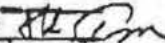Purchaser 
 Vendor 
 Page 4 of 12

THE "CORBETT LAKE COUNTRY INN" ASSOCIATION, INC. 820 WEST 10 STREET, SUITE 200, SALT LAKE CITY, UT 84119-2000

P.02

for the Land Title district in which the Property is situated on or before the Completion Date. After lodging the documents for registration, the Purchaser, or its agent, will conduct a post-registration search of title to the Property and, upon confirming that in the normal course of procedure in the Land Title Office the Purchaser will be registered as owner in fee simple of the Property free and clear of all liens, charges and encumbrances, the Purchaser's Solicitor will deliver the Purchase Price to the Vendor or to the Solicitor or Notary Public representing the Vendor, in accordance with the terms of section 2 of this Agreement.

15.00 COSTS:

15.01 The Purchaser will bear all costs of preparation and registration of the Closing Documents. The Vendor will bear all costs of discharging the financial encumbrances of the Vendor from the title to the Property, including payment of any and all bonuses, charges, expenses, and penalties or otherwise with respect thereto.

16.00 RISK:

16.01 The Property and all included items set out in section 10.01 of this Agreement will be and remain at the risk of the Vendor until and including the Possession Date. After that date, the Property and all included items will be at the risk of the Purchaser. The Vendor will maintain full replacement cost insurance for all buildings and all included items to and including the Possession Date. In the event of any insurable loss to the Property or the included items, the Purchaser will be entitled to the proceeds of any insurance and the Vendor irrevocably assigns any and all insurance proceeds to the Purchaser.

17.00 ENCUMBRANCES:


17.01 The Vendor will not, between the date of execution of this Agreement and the Completion Date, enter into any agreement that will affect the Lands or the use of the Lands, without the prior written consent of the Purchaser.

18.00 SALE BY VENDOR TO ANOTHER PARTY:

18.01 The Vendor will not enter into a Contract or Agreement to sell the Lands prior to the Completion Date herein without first having assigned all of the right, title and interest of the Vendor in and to this Agreement to the other party and the Vendor will assign the Purchase Price to that other party and the Vendor will waive any and all claims to the Purchase Price and the Vendor will release the Purchaser from any and all obligations with respect to payment of the Purchase Price to the Vendor.

19.00 ASSIGNMENT BY PURCHASER

19.01 The Vendor hereby agrees that the Purchaser may, in the sole discretion of the Purchaser, and without the prior consent, written or otherwise, of the Vendor, assign this Agreement and all of the rights, title, benefits, interest and privileges

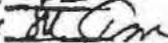Purchaser: 
Vendor: 
Page 5 of 12

H0179P (2001/08)

MAR 22 2005 12:13 PM REPLY TO ASSOCIATED BROTHERS 020 4203 TO 012529520207

Pg. 6 of 12

of the Purchaser in, to and under this Agreement to the BC Transportation Financing Authority or other ministry or agency of Her Majesty the Queen in right of the Province of British Columbia. The Purchaser to remain liable to fulfill all of its covenants under this Agreement in the event this Agreement is assigned.

20.00 WARRANTIES AND REPRESENTATIONS:

20.01 The Vendor warrants and represents to the Purchaser that now and on the Completion Date:

- (a) the Vendor is a resident of Canada as defined by the Income Tax Act (Canada);
- (b) no claim under the Builder's Lien Act, R.S.B.C. 1996, c. 41, exists or may be claimed in respect of the Property nor any part thereof; and
- (c) the Property and all included items will be in substantially the same condition at the Possession Date as when viewed by the Purchaser on the Inspection Date.

which warranties and representations will continue in full force and effect and survive the Completion Date and the completion of the sale


20.02 In this Article, Contaminant means

- (a) any hazardous, toxic, dangerous and potentially dangerous material or substance, any liquid or gaseous material and any other substance which is reasonably capable of causing pollution or contamination to air, land or water; and
- (b) all substances and materials defined as "waste" in the Waste Management Act, S.B.C. 1996, c. 482 as amended from time to time and the regulations enacted thereunder.

20.03 The Vendor further warrants and represents to the Purchaser, with the knowledge that the Purchaser will rely upon these warranties and representations in entering into this Agreement and completing its obligations under this Agreement that to the best of the Vendor's knowledge, information and belief, now and on the Completion Date:

- (a) the Vendor's use of the Property and all previous uses of the Property have not resulted in the existence or leakage of any Contaminant on or under the Property;
- (b) the Vendor has not used or permitted the Property to be used for the storage, manufacture, treatment, handling, disposal or release of any Contaminant, including by way of discharge, emission, spill, leakage or otherwise, of any Contaminant;
- (c) there are no storage containers for Contaminants located on, in or under the Property;
- (d) any and all buildings on the Property are free of materials containing the Contaminant known as urea formaldehyde foam insulation;

H3790 (2001/08)

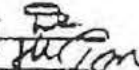Purchaser 
Vendor 
Page 6 of 12

- (e) the Property is not subject to and the Vendor's use of the Property has not resulted in the issuance of any outstanding notice of defect or non-compliance, pollution abatement order, remediation order or any other order relating to environmental contamination from any federal, provincial, municipal or other governmental authority;
- (f) there are no actions, proceedings, investigations or claims, pending or threatened that relate to the presence of Contaminants in, on or migrating from the Property; and
- (g) the Vendor has fully disclosed to the Purchaser all environmental reports, site assessments, audits, studies, permits, licenses and records in the possession or control of the Vendor with respect to the Property and relating to Contaminants in, on or migrating from the Property,

which warranties and representations will continue in full force and effect and survive the Completion Date and the completion of this sale.

21.00 ENTIRE AGREEMENT:

- 21.01 This Agreement constitutes the entire Agreement between the Vendor and the Purchaser and no representations, warranties, guaranties, promises, agreements or previous statements made by any person or agent other than those contained in this Agreement will be binding upon the Purchaser. No modification of this agreement will be valid unless made in writing and signed by the Vendor and the Purchaser.

22.00 BINDING AGREEMENT:

- 22.01 This Agreement will enure to the benefit of and be binding upon the parties to it, their respective heirs, executors, administrators, successors and assigns; in the case of more than one vendor, their respective representations, warranties, covenants and obligations will be construed and held to be several as well as joint.


23.00 LIMITATION OF FURTHER CLAIMS:

- 23.01 The Vendor acknowledges that the Purchase Price constitutes the full and final payment for any and all claims arising out of the transfer or dedication of the Property to the Purchaser which, but for this Agreement, could give rise to a claim under the Expropriation Act S.B.C. 1996, Chapter 125, the Highway Act R.S.B.C. 1996, Chapter 188, the Ministry of Transportation and Highways Act R.S.B.C. 1996, Chapter 311 or otherwise.

24.00 INTERPRETATION:

- 24.01 All words in this Agreement may be read and construed in the singular or plural masculine or feminine or body corporate, as the context requires.

H0179P (2001/06)

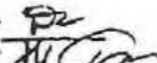Purchaser 
Vendor 
Page 7 of 12

MAR 22 2005 12:35PM REAY & RESOLUTION INC. 226 4263 TO 212309523297

P.10/14

24.02 If any provision of this Agreement is held to be invalid, illegal or unenforceable that provision will be deemed to be severed from the Agreement and the remaining provisions of this Agreement and its attachments will not be affected thereby.

25.00 RELEVANT LAW:

25.01 It is expressly understood and agreed between the Vendor and the Purchaser that this Agreement and each and every part thereof will be governed and construed in accordance with the laws of the Province of British Columbia, Canada.

26.00 NOTICE:

26.01 Any notice required or permitted to be given hereunder will be delivered or mailed by prepaid registered mail to the addresses herein or at such other address as either party may from time to time designate by notice in writing to the other. Any notice delivered will be deemed to be given upon acceptance by the receiving party. Any notice mailed by prepaid registered mail will be deemed to be given 72 hours after mailing.

27.00 OFFER AND ACCEPTANCE:

27.01 The Purchaser hereby offers to purchase the Property on the above terms and conditions

This offer is open for acceptance until 3:00 o'clock p.m. on the 22nd day of March, 2005. Acceptance by the Vendor by signing this offer creates a binding agreement of sale and purchase on the terms and conditions herein set forth.

Dated this 22nd day of March, 2005.

Sunny Radai
Witness

Darren Lincoln

Darren Lincoln, Manager Property Services
Authorized Signatory for Her
Majesty the Queen in Right of
the Province of British Columbia
as represented by the Minister
of Transportation

523 Columbia Street
Address Kamloops BC V2C 2T9

523 Columbia Street, Kamloops, BC V2C 2T9
Address

H0170P (2001/06)

Purchaser [Signature]
Vendor [Signature]
Page 5 of 12

14-00000 12:35PM FEB 8 1950C 45140000000000 020 0000 10 01000000000000 0.7714

Dated this 22nd day of MARCH 2005.
(the 'Acceptance Date').

s22

s22

s22

s22

Corbett Lake Country Inn Ltd
INC. NO. 61012

Corbett Lake Country Inn Ltd.
INC. NO. 61012

Purchaser: [Signature]
Vendor: [Signature]
Page 9 of 12

SCHEDULE A

1. Fencing, gates, access to be constructed on the Property, at the cost of the Purchaser, as identified on Right-of-Way Acquisition drawings prepared by R.F. Binnie & Associates dated December 20th, 2004 (Drawings No. R2-604-110RW, R2-604-111RW) and dated March 16, 2005 (Drawing No. R2-604-112RW).
2. The Vendor to drill a new water well according to government health regulations / requirements and connect to the existing water infrastructure for the existing improvements. Location of the new water well to be on the remainder of the Vendors property east of existing Highway 5A. The Purchaser to reimburse the Vendor the costs, associated with reinstatement, according to minimum government health regulations / requirements only, of the water system upon completion. Work to include hydrology, drilling, professional fees, and required connections to the existing water system infrastructure. Not included in the works is the existing irrigation system currently supplied from an existing well near Corbett Lake. For offset agreement see No. 8 of Schedule A.
3. The Purchaser to construct and pave the realigned main driveway over the Vendors remaining lands to the Corbett Lake Country Inn (area designated in purple on right-of-way acquisition plans prepared by R.F. Binnie and Associates dated December 20th, 2004, drawing No. R2-604-111RW, Station 175+40 to Station 175+90. Costs the responsibility of the Purchaser. This realignment to be a 5m wide paved surface (50mm thickness) over 300mm of gravel.
4. The Purchaser to construct Earth Berms as indicated on Schedule C in the locations highlighted in yellow. Refer to No. 9 Schedule A for further detail.
5. The remaining "Pit" lands owned by the Purchaser, PID 008-661-421 identified on Right-of-Way Acquisition drawings prepared by R.F. Binnie & Associates dated December 20th, 2004 (Drawing No. R2-604-111RW) and legally identified as Lot A District Lot 2808 Kamloops Division Yale District, Plan 16314 containing approximately 3.181 hectares to be transferred to the Vendor on the Completion Date. The Purchaser to lease back via License Agreement, all these lands from the Vendor for One Dollar (\$1.00) until December 31st, 2006 to extract and deplete gravel for the Project. The Purchaser remains owner of all gravel and Pit material until the expiry of the License Agreement. The Purchaser reserves the right to extend the License Agreement until all gravel and Pit material is depleted. This extension, if necessary, to be no later than June 30th, 2007.

Before expiry of the License Agreement, the Purchaser to reclaim the remaining "Pit" land as per Ministry of Transportation and Ministry of Mines guidelines. Included would be: slope disturbed slopes to a minimum of 2:1; spread any topsoil stripped and stockpiled over the trimmed slopes, hydroseed with an appropriate grass mixture; conduct a Level One contaminated site review.

-C:78P (2001/06)

Purchaser 
Vendor 
Date 12/6/12
IC


7. Logging to be completed by the Vendor prior to the Possession Date on lands which are shown outlined in green on right-of-way acquisition plans prepared by R.F. Binnie and Associates dated December 20th, 2004 (Drawings No. R2-604-110RW, R2-604-111RW) and dated March 16, 2005 (Drawing No. R2-604-112RW), containing approximately 5.071 total hectares. In addition all logs and slash to be removed from these lands by the Vendor at their cost.
8. The Vendor will obtain fee and work proposals for the provision of a replacement well. These proposals will be submitted to the purchaser for approval to proceed prior to any work being initiated. It is anticipated that the proposals will be received for the following stages of the work:
- a) Groundwater potential evaluation,
 - b) Well drilling;
 - c) Supervision of drilling
 - d) Well head reporting including but limited to water quality, quantity, well head protection and ground water under the influence of surface water.
9. The Purchaser to install and maintain a 6 foot high wooden fence, built to Ministry of Transportation standards, for visual reasons on top of the berm from stations 167+40 to 168+00 (refer to R.F. Binnie Drawing No. R2-604-110RW). The Vendor has a one time option to extend this 6 foot high fence (Ministry of Transportation standards) before completion of the Project from stations 168+00 to 168+40 (refer to R.F. Binnie Drawing No. R2-604-110RW). All costs to extend this fence is the responsibility of the Vendor.
10. The Purchaser at their cost will supply and install the Hydro conduit at station 178+32 as shown on Schedule D. The Vendor will supply at their cost, and the purchaser will install at their cost a 45m - 200mm ϕ casing, type and quality to be approved by the Purchaser, for a future waterline shown on Schedule D at station 178+77. Both conduits to be installed by the Purchaser at one scheduled time during construction of the Project.
11. The Purchaser to hydro-seed all disturbed cut and fill slopes within the highway right-of-way with an appropriate grass mixture and maintain weed control until ~~hydro-seeded grass is established~~.


H.
Jm

HD:76P (2001/06)

Purchaser P
Vendor H
Page 10 of 12

WITH TOTAL PAGE 12

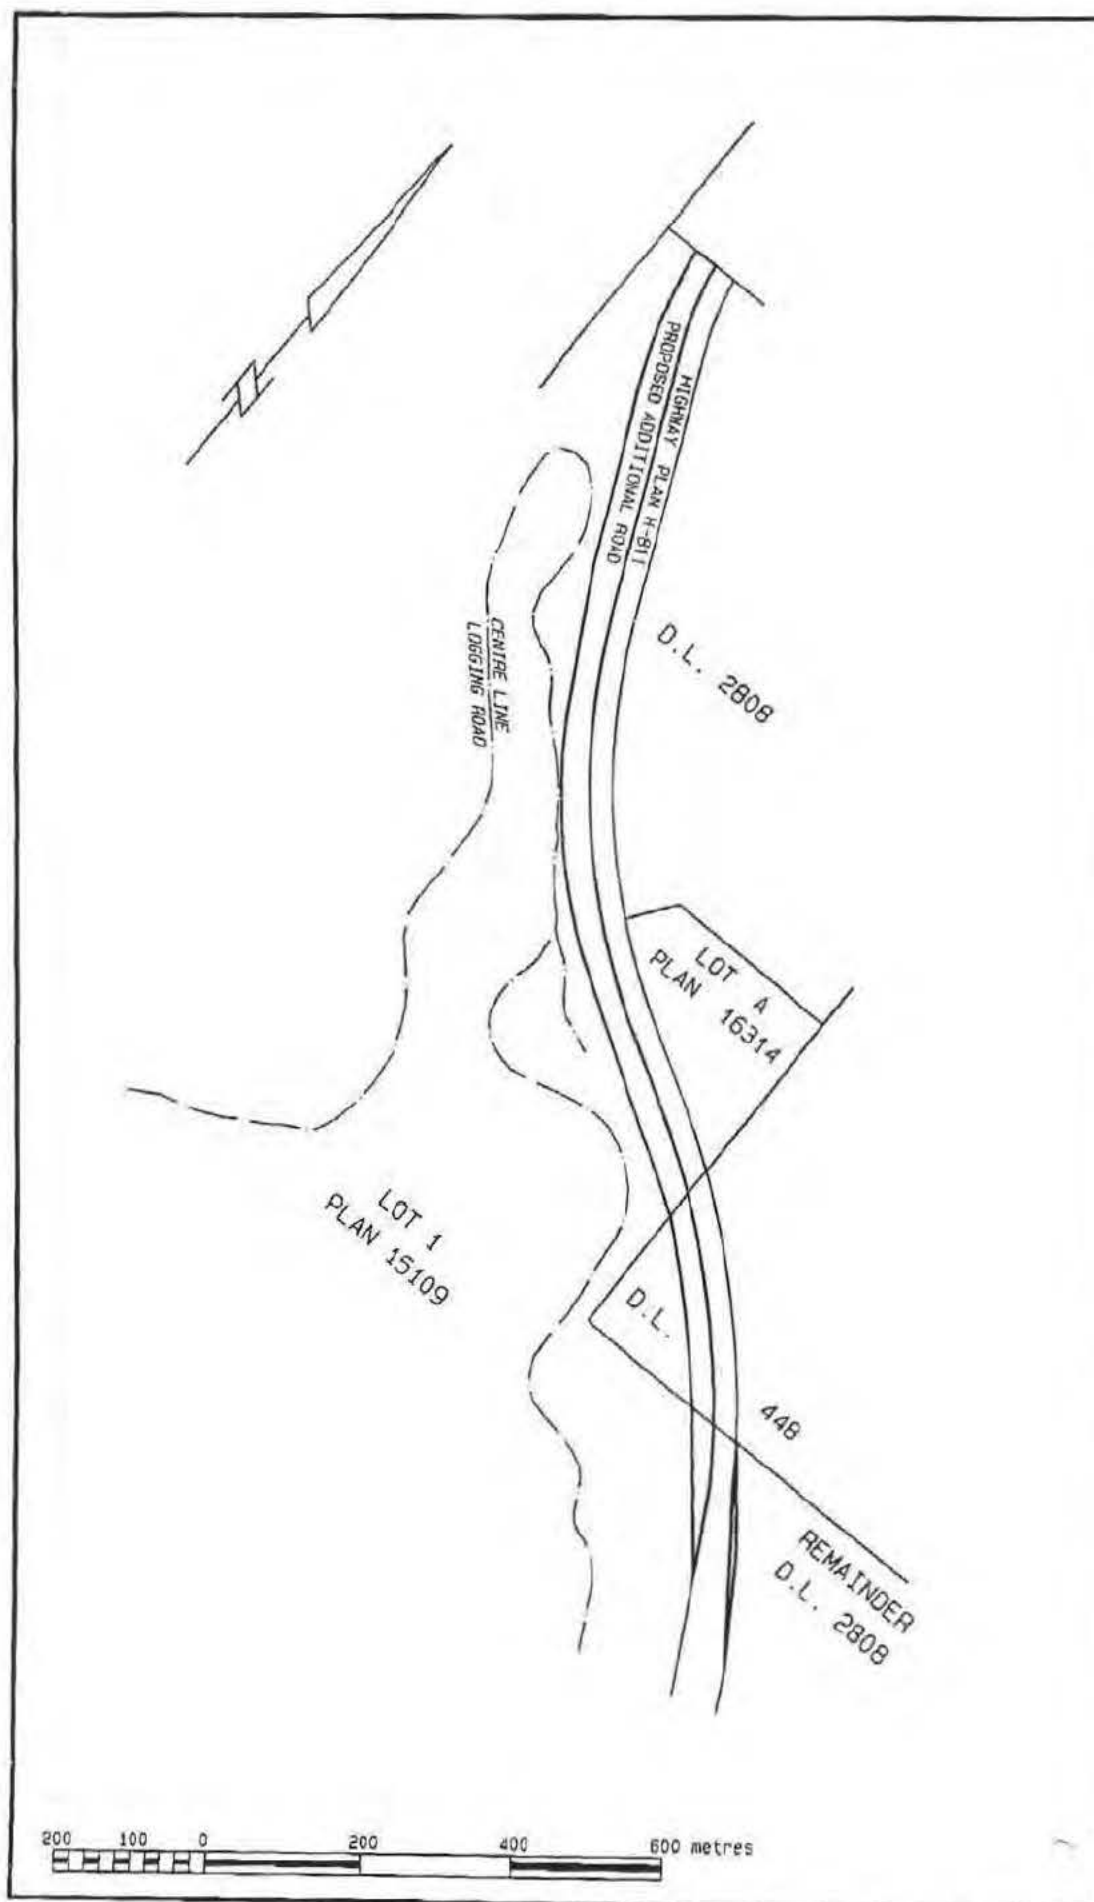

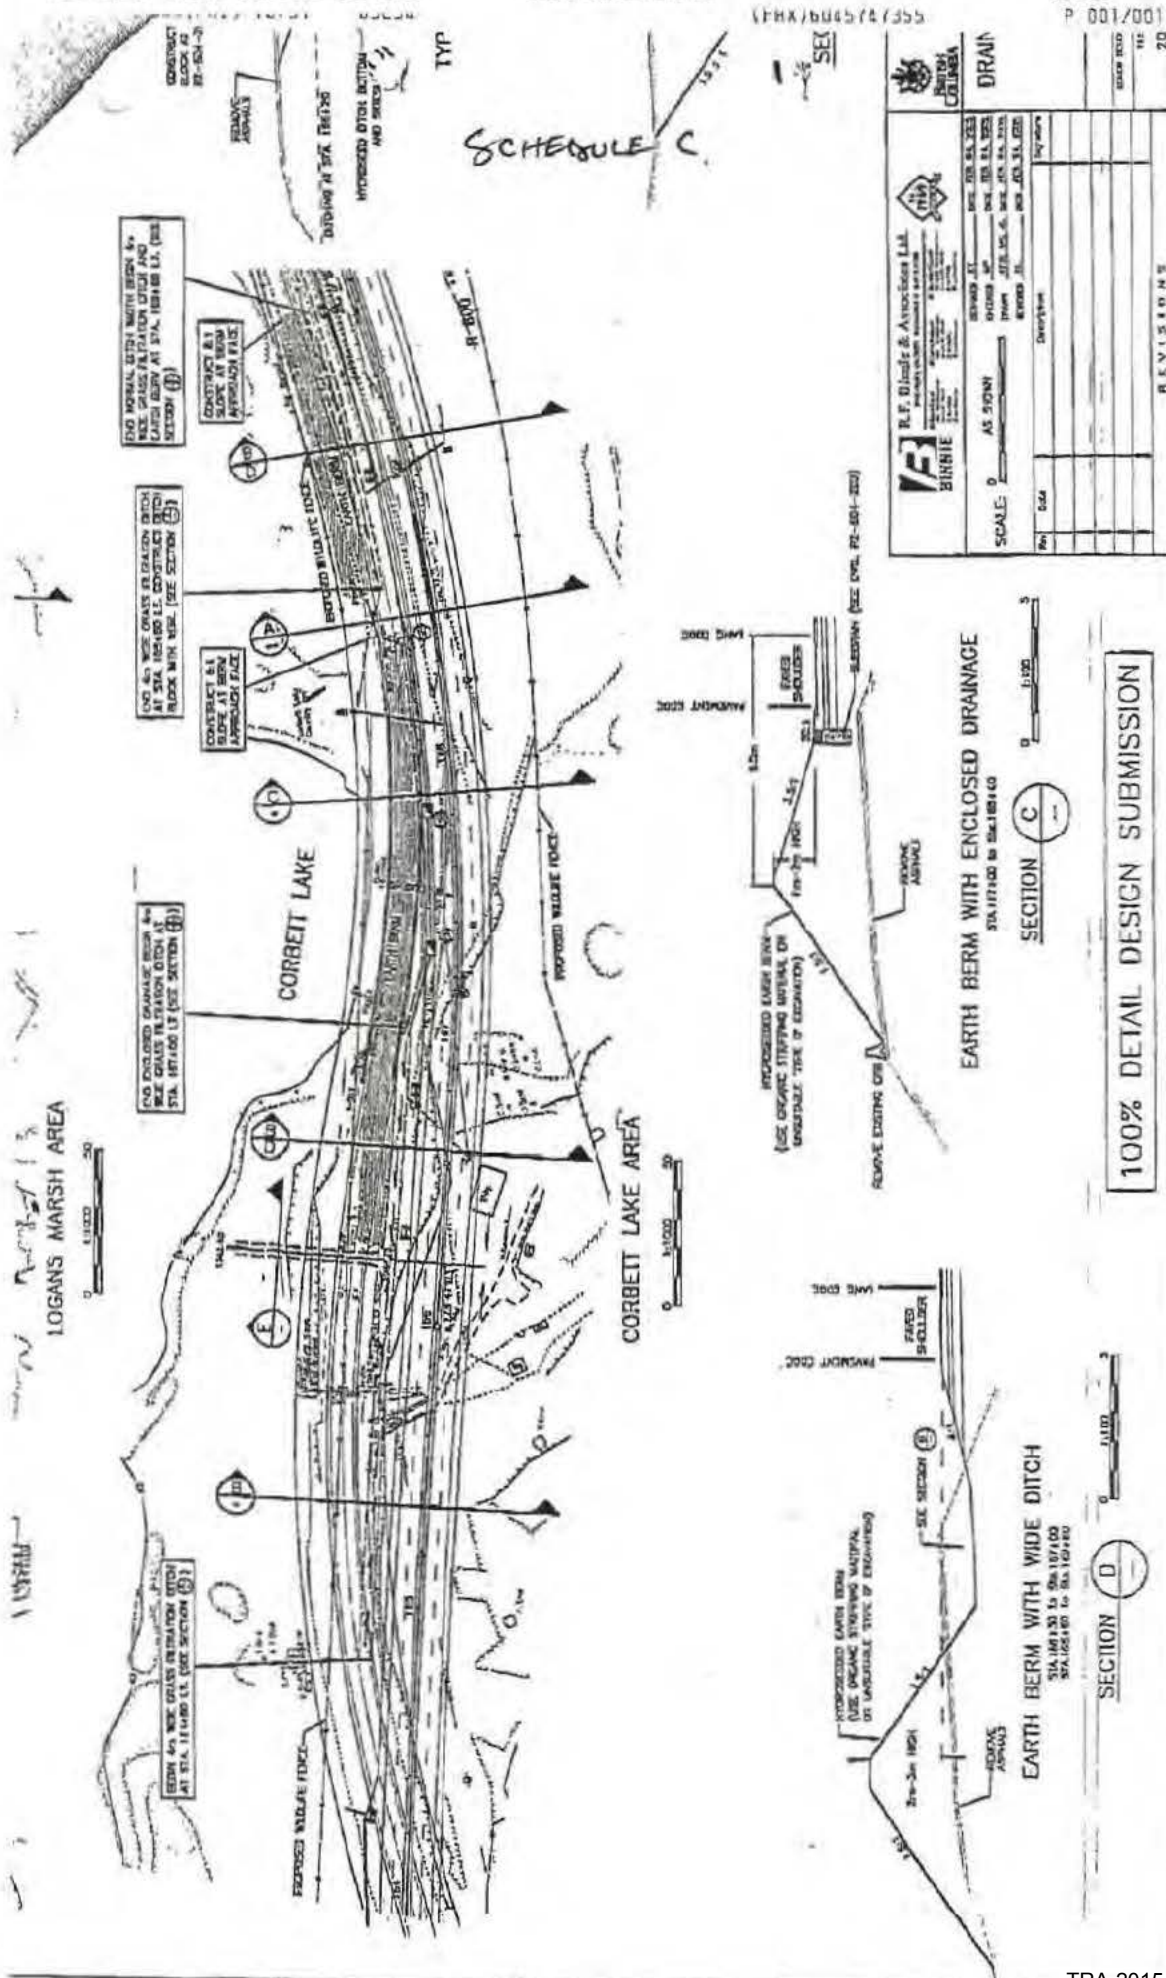

INSTALL 88mm-75mm RIGID PVC CONDUIT AT
STA. 178+32 INVERT ELEV. 1042.80


LOT A


PLAN 16314

INSTALL 45m-200mm ϕ STEEL CASING
(PIPE MATERIAL SUPPLIED BY OTHERS)

CLEAR AND GRUB/TO PROPOSED R/W

[illegible]

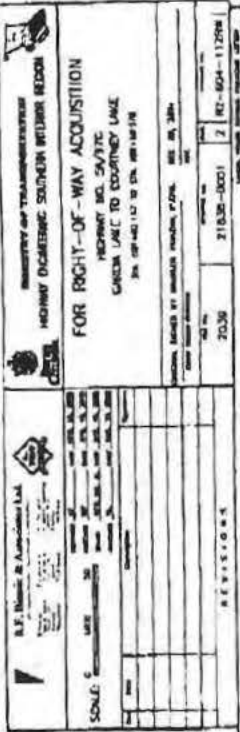

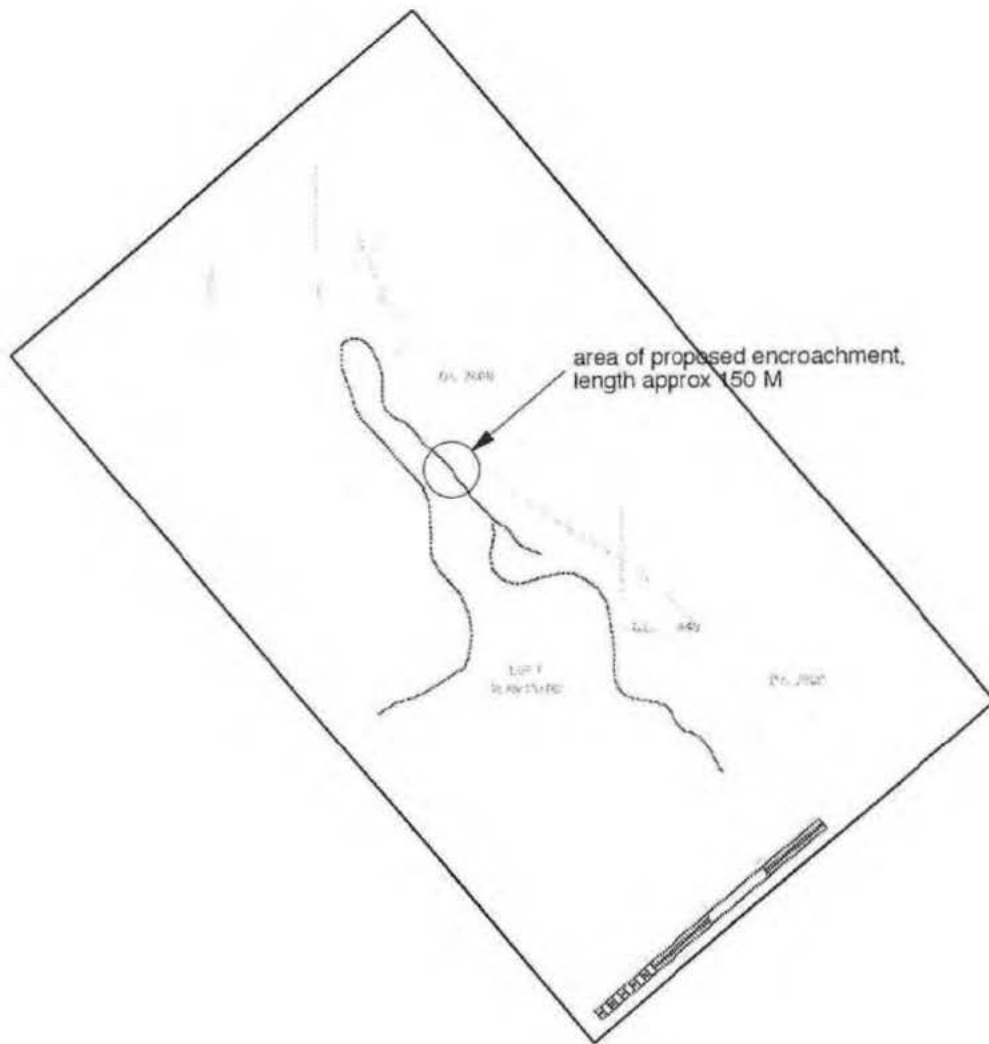

FOR L650 LINE GEOMETRY
SEE DWG NO. R2-604-413

INSTALL 90m-200mm ϕ STEEL CASING PIPE
AND 90m-75mm RIGID PVC CONDUIT SPACED
1 METRE APART AT STA. 178+32
INVERT ELEV. 1042.00

SCHEDULE D

LOT A

PLAN 16314

LIMIT OF ROAD CONSTRUCTION
L700 POT 705+01.695
TIE TO EXISTING
E.N. 8543897.455
E.N. 671018.722

REMOVE FENCE

IAG954
N. 5544005.150
E. 670773.526
Z. 1054.393

LS 80
3°03'20"

ST 178+02.149

L700 POC 703+00.051
L650 POT 650+50.246

CLEAR AND GRUB TO PROPOSED R/W

15m - 600mm
 ϕ CSP 2.0 WT
SIDE ENTRANCE


m UNGULATE GUARD

REMOVE FENCE

CLOSE REMOVE

PLAN H81-1

CLEAR AND GRUB TO PROPOSED
CLOSE CUT CLEARING 3m BEYOND

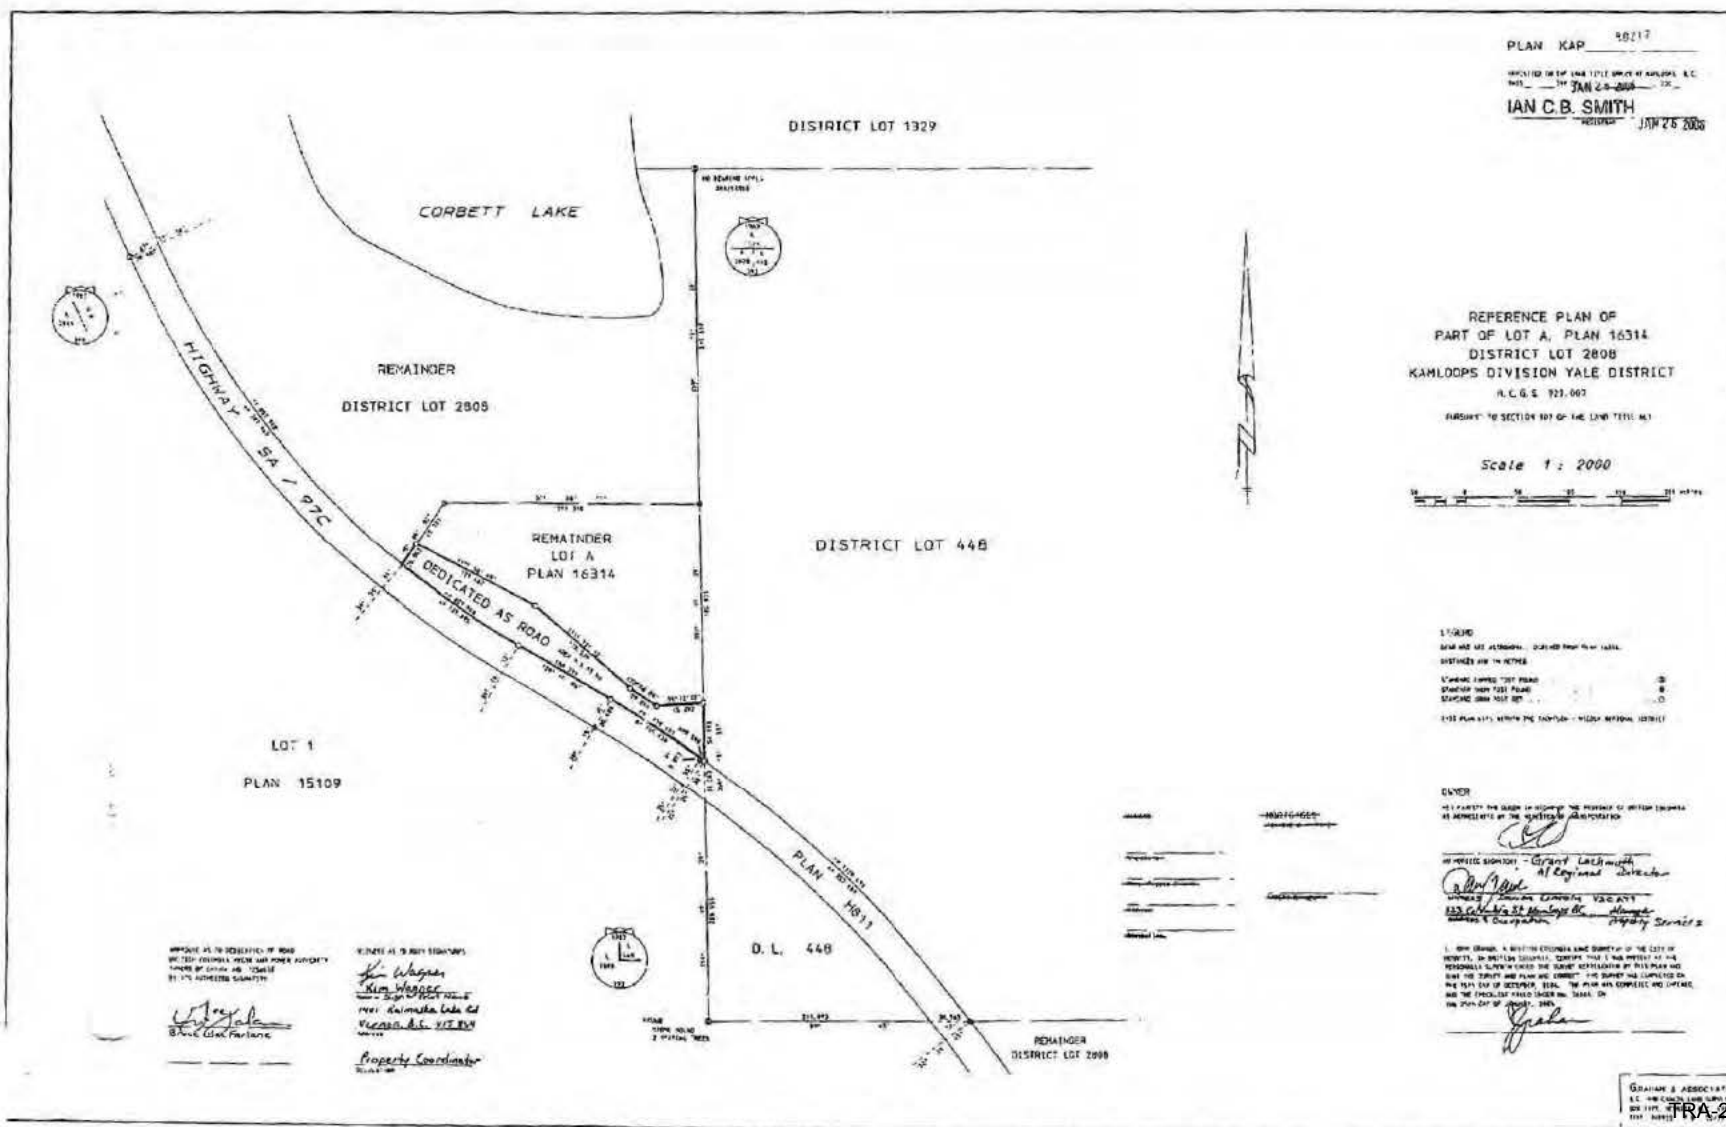

PLAN OF SUBDIVISION OF PART
OF DISTRICT LOT 2808 EXCEPT
PLAN 15109
KAMLOOPS DIVISION-YALE DISTRICT

Scale: 1 inch = 200 Feet

No. 16314

DEPOSITED IN THE LAND REGISTRY OFFICE AT KAMLOOPS, B.C., THIS 24th DAY
OF MAY 1966.

H. Hummel
REGISTER

THIS SPACE FOR LAND REGISTRY OFFICE USE ONLY

LEGEND

BEAKINGS ARE ASTRONOMIC AND ARE DERIVED FROM PLAN 1511

- * D.L.F. DENOTES OLD IRON POST FOUND
- * I.P. DENOTES IRON POST SET
- * O.P.F. DENOTES OLD PIPE POST FOUND

APPROVAL

APPROVED UNDER THE LAND REGISTRY ACT THIS 18th DAY OF May 1966.

[Signature]
REGISTERED OFFICER FOR THE Department
of Highways

OWNER

[Signature]
MORTGAGEE
ROBERT R. KEAY
COURTNEY V. LOPE LODGES
LTD.
WITNESS:
[Signature] PRES.
[Signature] SEC.

I, S.R. Leggett of the City of Kamloops, BRITISH COLUMBIA LAND SURVEYOR, HEREBY CERTIFY AND SAY THAT I WAS PRESENT AT AND DID PERSONALLY SUPERINTEND THE SURVEY REPRESENTED BY THIS PLAN, AND THAT THE SURVEY AND PLAN ARE CORRECT. THE SAID SURVEY WAS COMPLETED ON THE 24th DAY OF May 1966.

S.W. before me this 25th DAY OF March 1966.
A COMMISSIONER FOR TAKING
AFFIDAVITS FOR BRITISH COLUMBIA

S.R. Leggett and Associates
Job No. 83427 F.B. No. K19-012

2° Curve
Δ 35° 04' 30"
E.P. = 2004.70
S.T. = 805.33

REM. D.L. 2808

LOT A
AREA 10.67 ACRES

LOT 1
PLAN 15109


DETAIL
Scale: 1 inch = 100 feet

DL 1329
DL 1330
DL 26

REFERENCE PLAN OF ROAD
THROUGH PART OF LOT 1, PLAN 15109
DISTRICT LOT 2808, Except Plan KAP68274
AND THROUGH PART OF DISTRICT LOT 2808
Except Plans 15109, 16314, H811 and KAP68274
KAMLOOPS DIVISION YALE DISTRICT

B. C. S. 921, 807
PURSUANT TO SECTION 107 OF THE LAND TITLE ACT

Scale 1 : 2500

 

PLAN KAP _____

REGISTERED IN THE LAND TITLE OFFICE AT KAMLOOPS, B.C.
DATE _____ DAY OF _____ 2005

SECTION _____

CORBETT LAKE

DISTRICT LOT 448

COURTNEY LAKE

REMAINDER
DISTRICT LOT 2808

REMAINDER
LOT A
PLAN 16314

REMAINDER
D. L. 2808

DEDICATED AS ROAD

AREA = 0.011 ha

100.00m

100.00m

HIGHWAY 5A / 97C

DEDICATED

AS ROAD

REMAINDER

LOT 1

PLAN 15109

BOOK OF REFERENCE

DESCRIPTION	AREA
LOT 1, PLAN 15109	0.00 ha
DISTRICT LOT 2808	0.01 ha

WITNESS

OWNER

CORBETT LAKE TRACTRY INC. LTD.
INC. NO. 9155

Signature

Name (Printed Name)

Address

Occupation

UNSURVEYED CROWN LAND

WITNESS AS TO SIGNATURES

MORTGAGEE, RESPONDER AND RECEIVER
(Solely for the purpose of the survey)
Authorizing Signature

Signature

Name (Printed Name)

Address

Occupation

APPROVED AS TO DEDICATION OF ROAD
BY THE COLUMBIA RIVER AND POWER AUTHORITY
OWNERS OF CORRECTIONAL INSTITUTIONS
BY THE ATTORNEYS IN FACT
OF THE

WITNESS AS TO SIGNATURES

Signature

Name (Printed Name)

Address

Occupation

LEGEND

BEARINGS AND DISTANCES, DERIVED FROM PLAN KAP68274
BEARINGS TO SCALED TREES ARE IN PARENTS

DISTANCES ARE IN METERS

STANDARD 100M POST MARK
STANDARD 100M POST PLACES
STANDARD CORNER POST PLACES
STANDARD CORNER POST PLACES
STANDARD CORNER POST PLACES

OTHER PLANS LIES WITHIN THE TOWNSHIP - NEEDLE HOLLOW, DISTRICT

I, JOHN GRAHAM, A BRITISH COLUMBIA LAND SURVEYOR OF THE CITY OF
VICTORIA, DO HEREBY CERTIFY THAT I WAS PRESENT AT AND
PERSONALLY SUPERINTENDED THE SURVEY REPRESENTED BY THIS PLAN AND
THAT THE SURVEY AND PLAN ARE CORRECT. THE SURVEY WAS COMPLETED ON
THE 10TH DAY OF MARCH, 2005. THE PLAN WAS COMPLETED AND CORRECTED
AND THE CHECKLIST FILED UNDER THE SURVEY ON
THE 10TH DAY OF MARCH, 2005.

Signature

GRAHAM & ASSOCIATES
B.C. LAND SURVEYORS
2100 VICTORIA ST. VICTORIA, B.C. V8N 1M5
TEL: 251-1111 FAX: 251-1112

PS 000 000
PS 000 000

REFERENCE PLAN OF ROAD
THROUGH PART OF LOT 1, PLAN 15109
DISTRICT LOT 2808, Except Plan KAP68274
AND THROUGH PART OF DISTRICT LOT 2808
Except Plans 15109, 16314, H811 and KAP68274
KAMLOOPS DIVISION YALE DISTRICT

B.C.S. 921.007

PURSUANT TO SECTION 107 OF THE LAND TITLE ACT

Scale 1 : 2500

PLAN KAP

DEPOSITED IN THE LAND TITLE OFFICE AT VANCOUVER, B.C.
THIS DAY OF 2008

REGISTERED

0 50 100 150 200 250 metres

CORBETT LAKE

DISTRICT LOT 448

COURTNEY LAKE

REMAINDER
DISTRICT LOT 2808

REMAINDER
LOT A
PLAN 16314

REMAINDER
D.L. 2808

DEDICATED AS ROAD

PLAN KAP68274

REMAINDER
LOT 1
PLAN 15109

HIGHWAY 5A / 97C
DEDICATED AS ROAD

UNSURVEYED CROWN LAND

BOOK OF REFERENCE

DESCRIPTION	AREA
LOT 1, PLAN 15109	9.95 Ha
DISTRICT LOT 2808	5.121 Ha

WITNESS

OWNER

CORBETT LAKE COUNTRY INC. (SIC)
INC. NO. 31512

Signature

Name: Graham Brown

Address

Occupation

WITNESS AS TO BOTH SIGNATURES

FORFEITED, REVOKED AND RESCINDED
CANCELLATION UNDER HAND OF JUDGE
Authorised Signatures

Signature

Name: Graham Brown

Address

Occupation

APPROVED AS TO DEDICATION OF ROAD
BY THE COLUMBIA RIVER AND PIONEER AUTHORITY
TOWN OF CHARGE NO. 125482
BY THE ATTORNEY IN FACT
ON 8th

WITNESS AS TO BOTH SIGNATURES

Signature

Name

Address

Occupation

LEGEND

BEARINGS ARE AZIMUTHIC, DISTANCES FROM PLAN KAP68274
BEARINGS TO BEARING TREES ARE MAGNETIC
DISTANCES ARE IN METRES

STANDARD IRON POST FOUND
STANDARD IRON POST PLACED
SPRINGING CORNER POST PLACED
STANDARD CAPPED IRON POST FOUND
CONCRETE IRON POST FOUND

THIS PLAN LIES WITHIN THE THOMPSON (1) AND/OR REGIONAL DISTRICT(S)

I, JOHN GRAHAM, A BRITISH COLUMBIA LAND SURVEYOR OF THE CITY OF
VICTORIA, DO HEREBY CERTIFY THAT I AM PRESENT AT AND
PERSONALLY SUPERVISED THE SURVEY REPRESENTED BY THIS PLAN AND
THAT THE SURVEY AND PLAN ARE CORRECT. THE SURVEY WAS COMPLETED ON
THE 8th DAY OF MARCH, 2008. THE PLAN WAS COMPLETED AND CORRECTED
AND THE CHECKLIST FILED UNDER NO. 2008/1, ON
THE 15th DAY OF MARCH 2008.

John Graham

GRAHAM & ASSOCIATES
S.L. AND GRAHAM LAND SURVEYORS
BOX 1124, VICTORIA, B.C. V8N 1S8
P (250) 353-1111 F (250) 353-1112

PLS70010702

PLAN KAP 16314

DEPOSITED IN THE LAND TITLE OFFICE AT KAMLOOPS, B.C.
THIS DAY OF JANUARY 2008

IAN C.B. SMITH
REGISTERED

DISTRICT LOT 1329

CORBETT LAKE

REMAINDER
DISTRICT LOT 2808

HIGHWAY 5A / 97C

REMAINDER
LOT A
PLAN 16314

DISTRICT LOT 448

LOT 1
PLAN 15109

DEDICATED AS ROAD

D. L. 448

PLAN H617

REMAINDER
DISTRICT LOT 2808

REFERENCE PLAN OF
PART OF LOT A, PLAN 16314
DISTRICT LOT 2808
KAMLOOPS DIVISION YALE DISTRICT
B.C.S. 921.007
PURSUANT TO SECTION 107 OF THE LAND TITLE ACT

Scale 1:2000



LEGEND
BORNHOLD AND ANTIQUARIAN, DERIVED FROM PLAN 16314.
DISTANCES ARE IN METRES.
STANDARD CAPPED POST PONG
STANDARD CASH POST PONG
STANDARD IRON POST SET
THIS PLAN LIES WITHIN THE THOMPSON - WOODS RESERVE (117131)

OWNER
HIS MAJESTY THE QUEEN IN RIGHT OF THE PROVINCE OF BRITISH COLUMBIA
AS REPRESENTED BY THE MINISTER OF LANDS AND FORESTRY

AUTHORIZED SIGNATORY - Grant Lachmuth
Regional Director
Witness: Ian C.B. Smith, V.C. 2079
523 Columbia St. Kamloops BC
Survey & Occupancy Mapping Services

I, JOHN GRAMHAM, A BRITISH COLUMBIA LAND SURVEYOR OF THE CITY OF
PRINCE GEORGE, IN BRITISH COLUMBIA, CERTIFY THAT I WAS PRESENT AT AND
PERSONALLY SUPERINTENDED THE SURVEY REPRESENTED BY THIS PLAN AND
THAT THE SURVEY AND PLAN ARE CORRECT. THE SURVEY WAS COMPLETED ON
THE 19TH DAY OF DECEMBER, 2004. THE PLAN WAS COMPLETED AND CHECKED
AND THE CHECKLIST FILED UNDER NO. 26468, ON
THE 25TH DAY OF JANUARY, 2005.

Gramham

GRAMHAM & ASSOCIATES
B.C. AND SARAH LAND SURVEYORS
PO BOX 1000, PRINCE GEORGE, B.C. V2Y 1S6
FILE 049795 K.B. 12/7/04

APPROVED AS TO REGISTRATION OF MAP
BRITISH COLUMBIA HYDRO AND POWER AUTHORITY
IN CHARGE NO. 125495
BY THE AUTHORIZED SIGNATORY

Shirley J. Farlane
Surveyor

WITNESS AS TO BORNHOLDING:
Kim Wagner
Kim Wagner
1401 Karmaka Lake Rd
Kamloops, B.C. V1T 8S4
Surveyor

Property Coordinator
Quadrant 100

DEPOSITED IN THE LAND TITLE OFFICE AT VANCOUVER, B.C.
THIS _____ DAY OF _____ 2006.

IN ACCORDANCE WITH SECTION 167 OF THE LAND TITLE ACT

```

12/02/90/
BRUNNEN 800 478000000. 000000 0000 0000 0000.
00000000 00 00 000000
STANDARD LAYER 0000 0000
STANDARD 0000 0000 0000
STANDARD 0000 0000 0000
0000 0000 0000 0000 0000 0000 0000 0000 0000 0000 0000 0000

```


OWNER
WARRANTS THE DATA IS CORRECT, BE PROVIDED OR OBTAIN CORRECT
AS SUPPLIED BY THE EXPERTS OF INFORMATION.

SECTION 2220 - CONTACT
 [Signature]
 Address: [Signature]
 525 Columbia St. Memphis, TN
 Address: [Signature]
 Occupation: [Signature] Service

1. JOHN DRAKE, A WHITE MALE, COLUMBIA LAND SURVEYOR OF THE CITY OF
MEMPHIS, IN WHITE MALE COLUMBIA COUNTY, TEXAS, WAS EMPLOYED AS AN
PERSONALLY SUPERINTENDED THE SURVEY REPRESENTED BY THIS PLAN AND
THAT THE SURVEY AND PLAN ARE CORRECT. THE SURVEY WAS COMPLETED ON
THE 10TH DAY OF DECEMBER, 2014. THE PLAN WAS COMPLETED AND SIGNED
AND THE INSTRUMENT FILED UNDER NO. 2014-01 ON
THE 16TH DAY OF JANUARY, 2015.


GRAHAM & ASSOCIATES
S.C. AND CANADA LAND SURVEYORS
304 1120 HERRICK R.D. V1E 1B1
FILE SAUND F.S. 92/9

TRA-2015-00013
Page 28

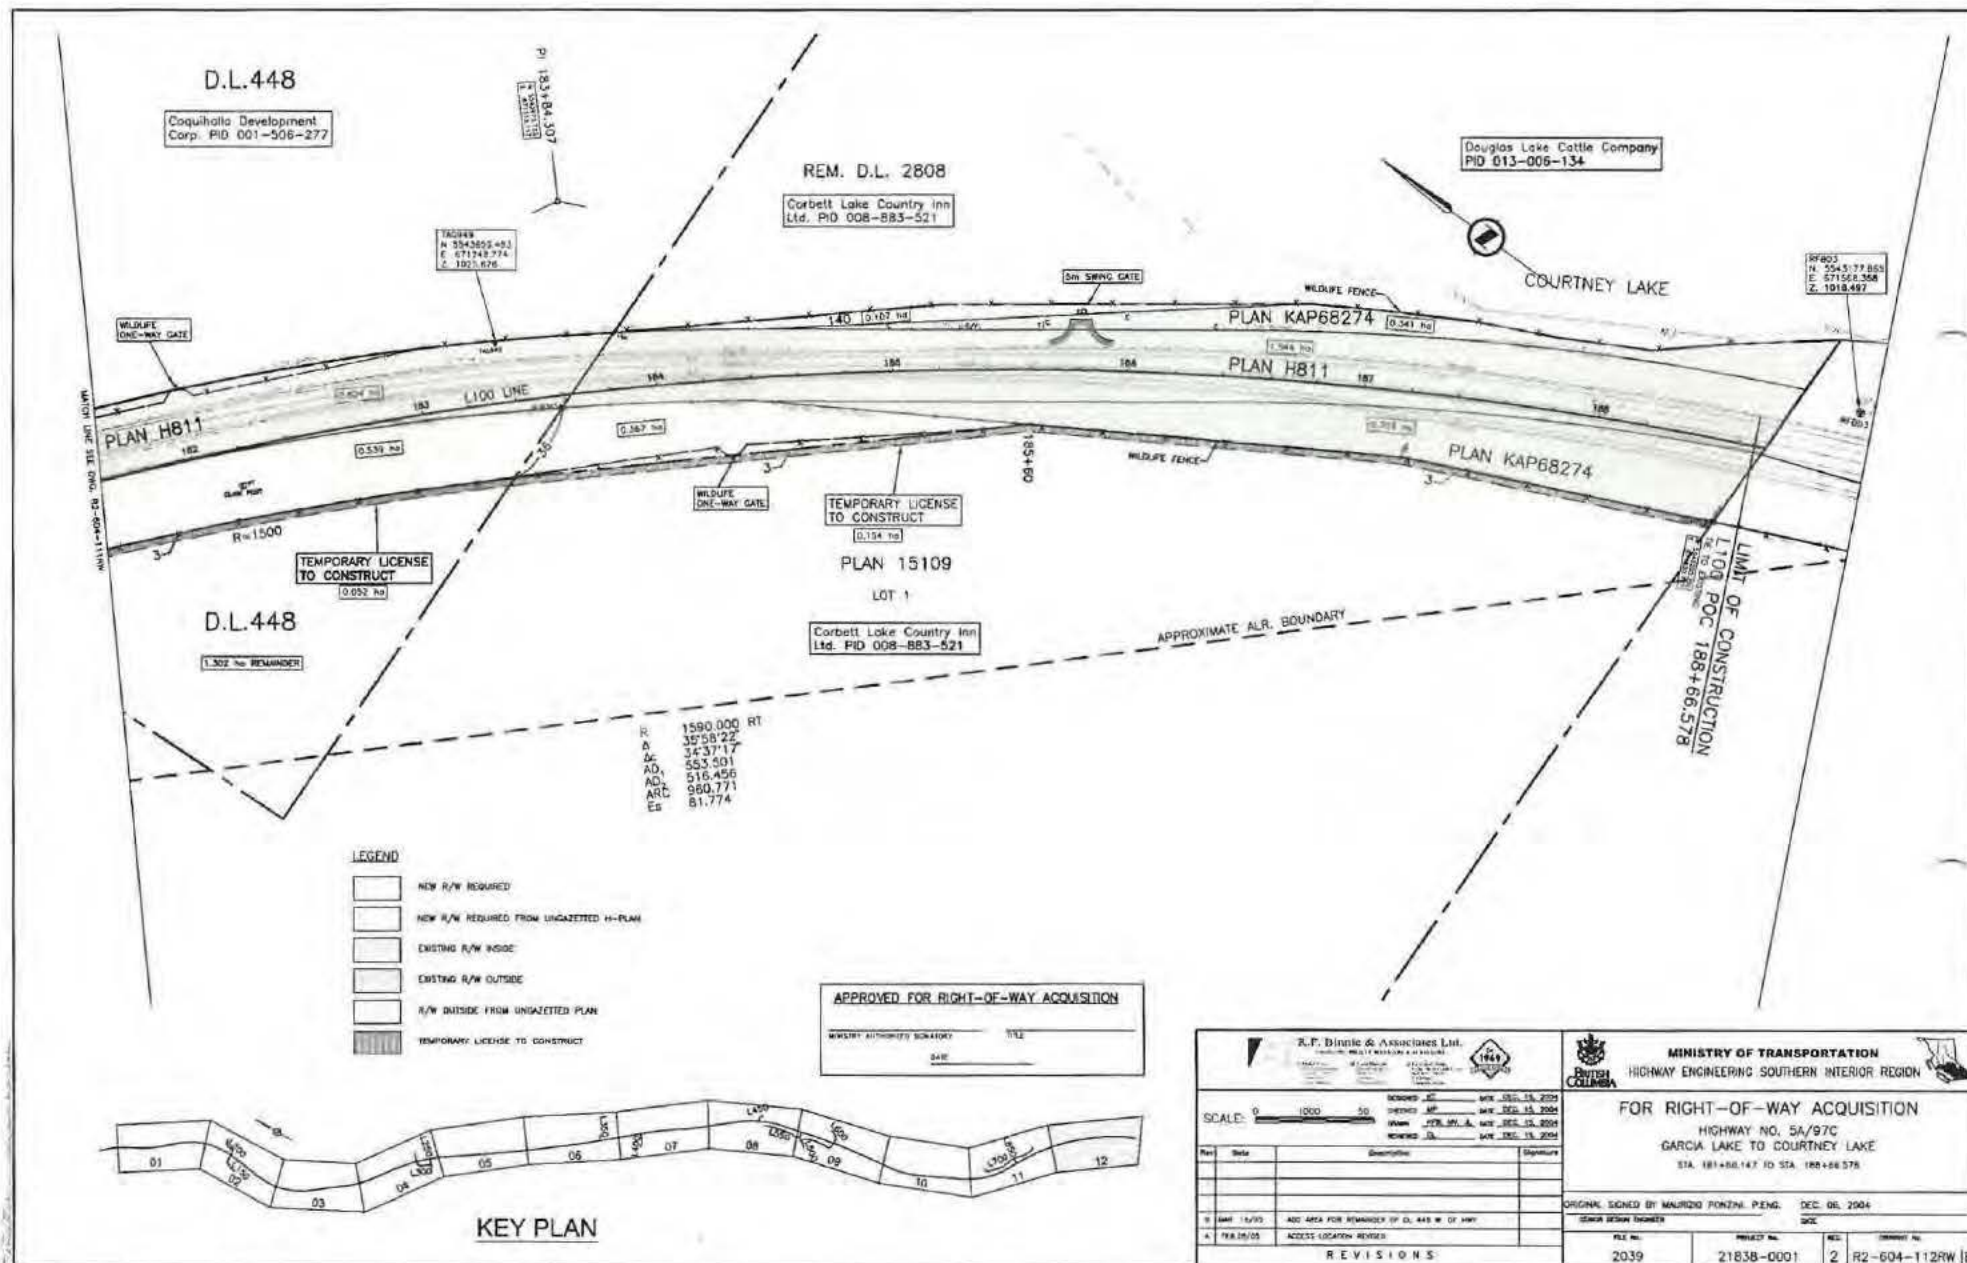

LOGANS MARSH AREA


0 1:1000 50

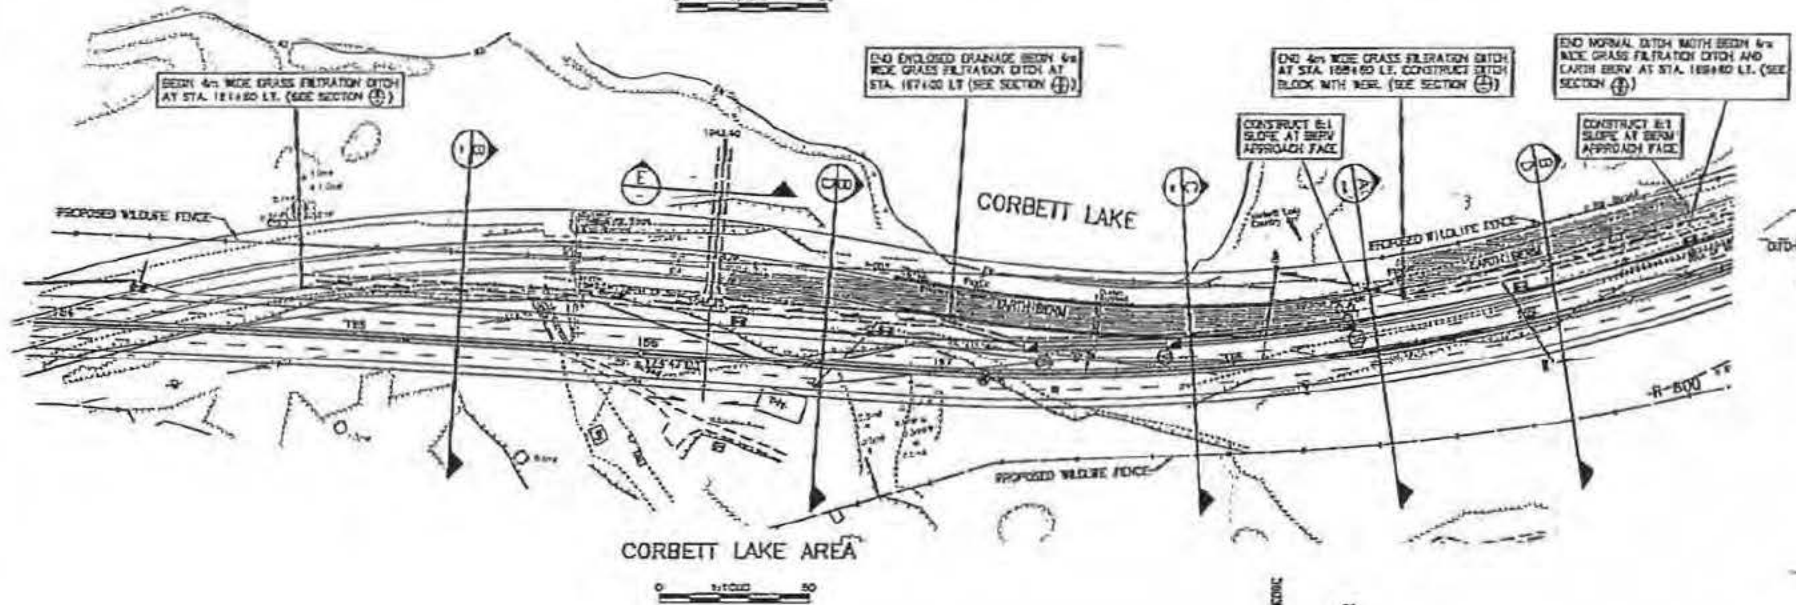

CORBETT LAKE AREA

0 1:1000 50

HYDROSEEDED EARTH BERM
(USE ORGANIC STRIPPING MATERIAL OR UNSUITABLE TYPE OF EXCAVATION)

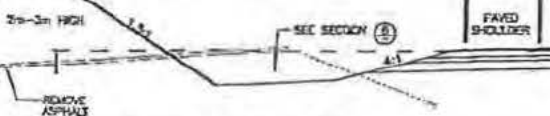


EARTH BERM WITH WIDE DITCH

STA. 181+50 to STA. 187+00
STA. 188+50 to STA. 189+00

SECTION D

0 1:1000 5

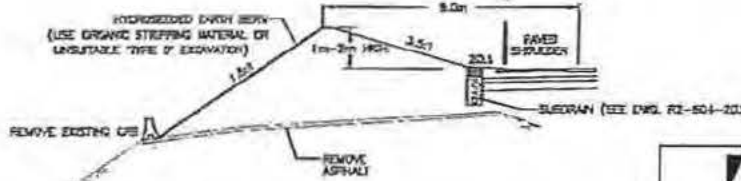

EARTH BERM WITH ENCLOSED DRAINAGE

STA. 187+00 to STA. 188+00

SECTION C

0 1:1000 5

100% DETAIL DESIGN SUBMISSION

R.F. Binnie & Associates Ltd. ENGINEERS, ARCHITECTS & SURVEYORS		
SCALE: 0 AS SHOWN		DRAIN
DESIGNED BY: [] CHECKED BY: [] DRAWN BY: [] REVISIONS: []	DATE: [] DATE: [] DATE: [] DATE: []	SIGNATURE: [] SIGNATURE: [] SIGNATURE: [] SIGNATURE: []
REVISIONS		

D.L.448

Coquihalla Development
Corp. PID 001-506-277

REM. D.L. 2808

Corbett Lake Country Inn
Ltd. PID 008-883-521

Douglas Lake Cattle Company
PID 013-006-134

TRC948
N. 35+3220.425
E. 871246.774
L. 1033.676

SP503
N. 3543177.065
E. 871506.358
L. 1018.497

COURTNEY LAKE

WILDLIFE
ONE-WAY GATE

5m SPRING GATE

WILDLIFE FENCE

PLAN H811

PLAN KAP68274

PLAN H811

PLAN KAP68274

TEMPORARY LICENSE
TO CONSTRUCT

TEMPORARY LICENSE
TO CONSTRUCT

PLAN 15109

LOT 1

Corbett Lake Country Inn
Ltd. PID 008-883-521

D.L.448

APPROXIMATE ALR BOUNDARY

LIMIT OF CONSTRUCTION
100 POC 188+66.578


R 1590.000 RT
35°58'22"
34°37'17"
553.501
516.456
960.771
81.774

LEGEND

- NEW R/W REQUIRED
- NEW R/W REQUIRED FROM UNGAZETTED H-PLAN
- EXISTING R/W INSIDE
- EXISTING R/W OUTSIDE
- R/W OUTSIDE FROM UNGAZETTED PLAN
- TEMPORARY LICENSE TO CONSTRUCT

APPROVED FOR RIGHT-OF-WAY ACQUISITION

MINISTRY AUTHORIZED SIGNATURE _____ TITLE _____
DATE _____

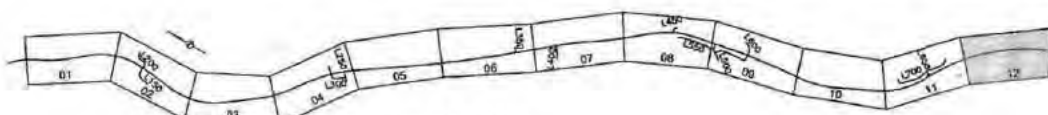

KEY PLAN

 R.F. Blainie & Associates Ltd. CIVIL ENGINEERS & SURVEYORS 1919		 MINISTRY OF TRANSPORTATION HIGHWAY ENGINEERING SOUTHERN INTERIOR REGION																	
FOR RIGHT-OF-WAY ACQUISITION HIGHWAY NO. 5A/97C GARCIA LAKE TO COURTNEY LAKE STA. 181+60.147 TO STA. 182+66.578																			
SCALE: 1" = 1000' 50'		REVISIONS <table border="1"> <thead> <tr> <th>Rev</th> <th>Date</th> <th>Description</th> <th>Signature</th> </tr> </thead> <tbody> <tr> <td> </td> <td> </td> <td> </td> <td> </td> </tr> </tbody> </table>		Rev	Date	Description	Signature												
Rev	Date	Description	Signature																
ORIGINAL SIGNED BY MAURICIO PONZIO, P.E.N.G. DEC. 9th, 2004 ENGINE DESIGNER																			
PID No. 2039	PROJECT No. 21836-0001	VOL. 2	DRAWING No. R2-604-112RW																
CHECKED BY: [Signature]																			

SCHEDULE D


D.L.2808


INSTALL 88m-75mm RIGID PVC CONDUIT AT
STA. 178+32 INVERT ELEV. 1042.80

LOT A

PLAN 16314




INSTALL 45m-200mm ϕ CASING
(PIPE MATERIAL SUPPLIED BY OTHERS)

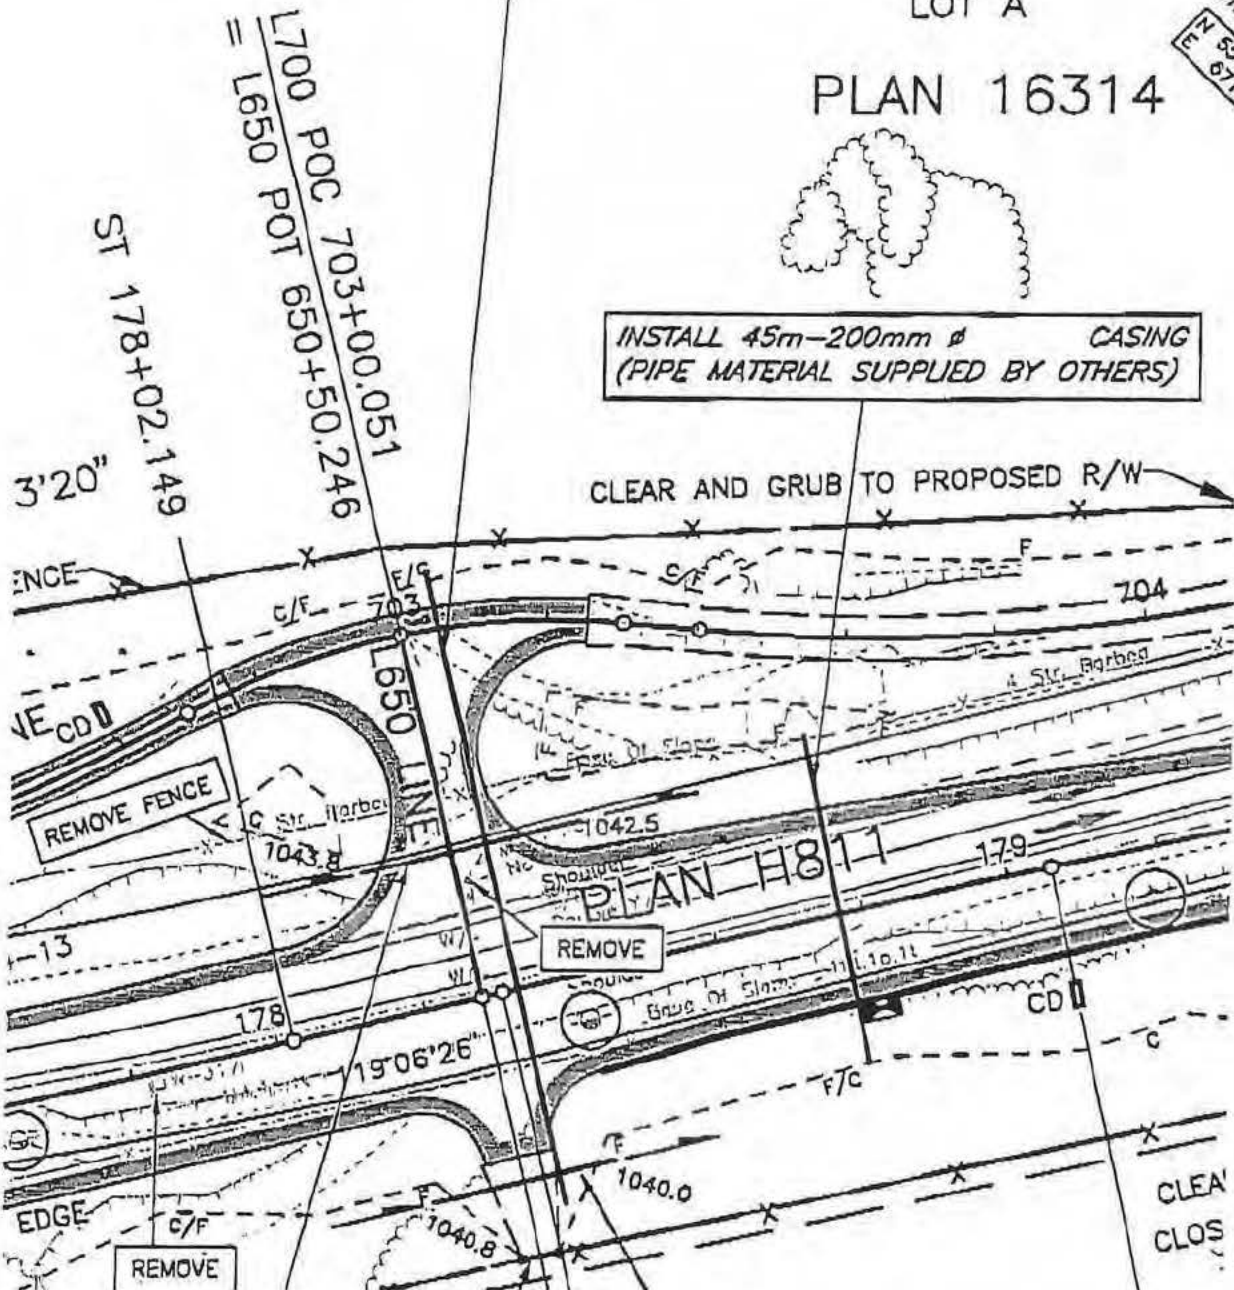

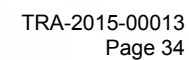

LOGANS MARSH AREA

0 1:1000 50

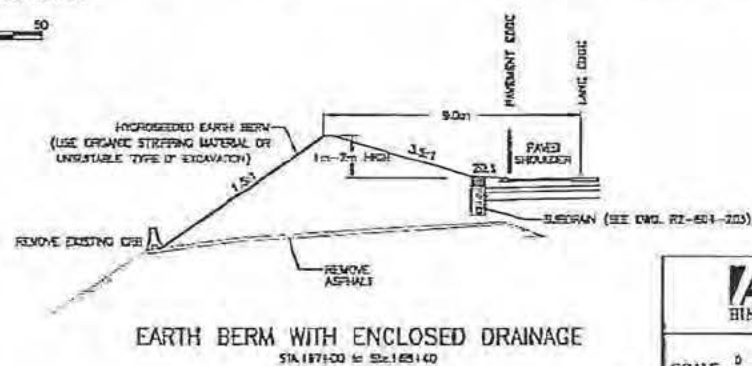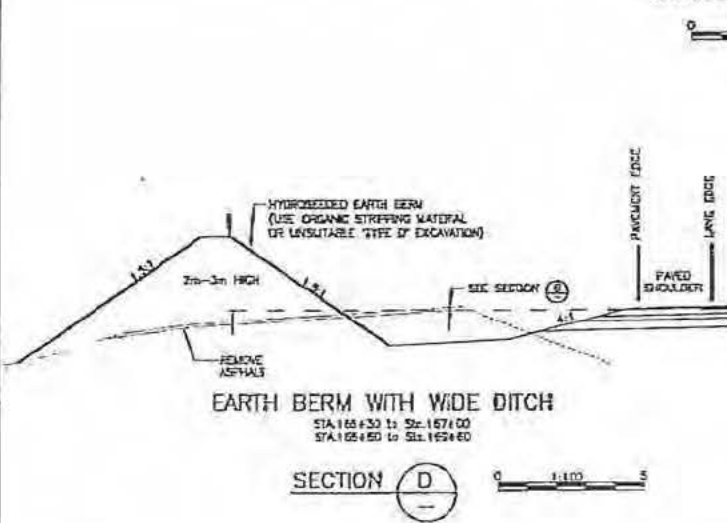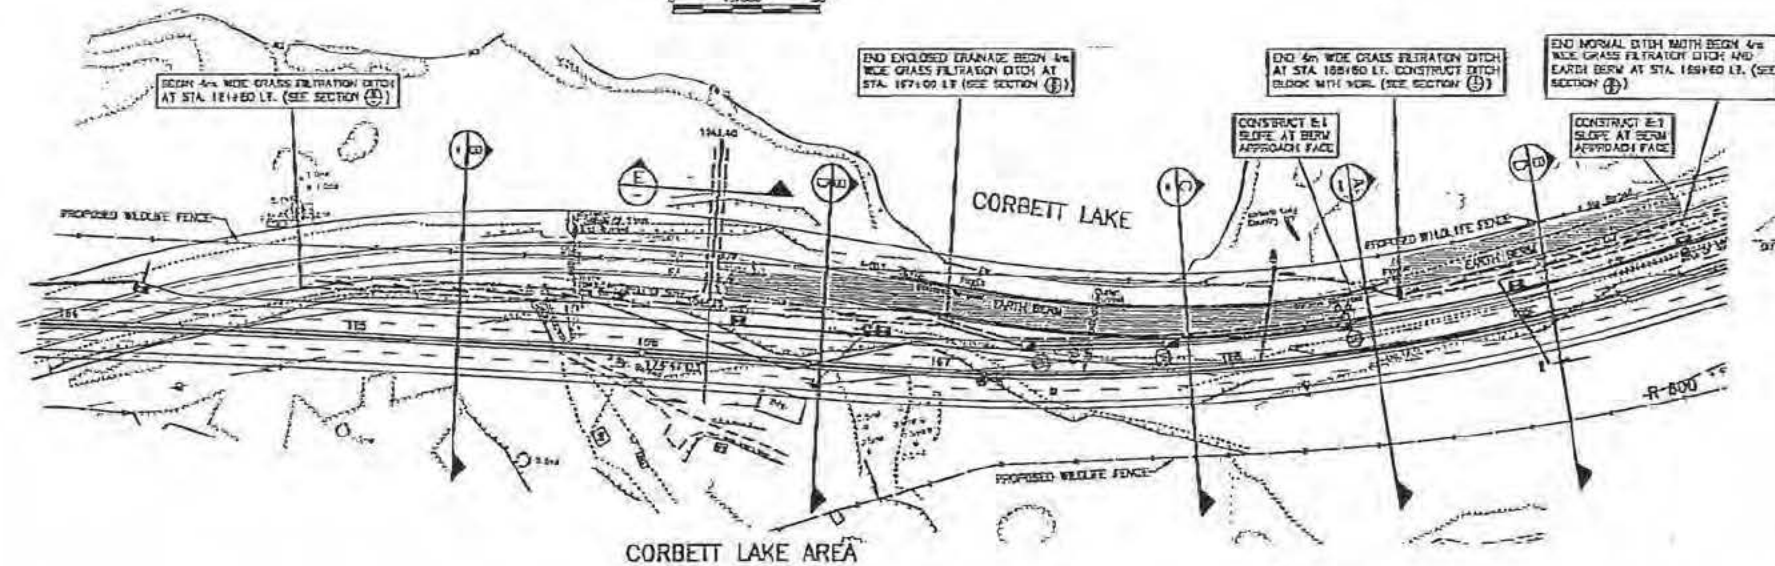

100% DETAIL DESIGN SUBMISSION

SCALE: 0 AS SHOWN		DESIGNED BY: DATE: FEB 04, 2005 CHECKED BY: DATE: FEB 04, 2005 DRAWN BY: DATE: FEB 04, 2005 REVIEWED BY: DATE: FEB 04, 2005	
Rev	Date	Description	Signature
REVISIONS			

FOR L650 LINE GEOMETRY
SEE DWG NO. R2-604-413

INSTALL 90m-200mm ϕ STEEL CASING PIPE
AND 90m-75mm RIGID PVC CONDUIT SPACED
1 METRE APART AT STA. 178+32
INVERT ELEV. 1042.00

LOT A

PLAN 16314

LIMIT OF ROAD CONSTRUCTION
L700 POT TIE TO EXISTING
705+01.695
N 8543887.493
E 671019.222

REMOVE FENCE

INSTALL 50m-200mm ϕ CASING PIPE

CLEAR AND GRUB TO PROPOSED R/W

REMOVE

PLAN H811

CLEAR AND GRUB TO PROPOSED
CLOSE CUT CLEARING 3m BEYOND

TAG954
N. 5544005.150
E. 670773.526
Z. 1054.393

WILDLIFE FENCE

REMOVE FENCE

REMOVE

REMOVE

15m - 600mm
 ϕ CSP 2.0 WT
SIDE ENTRANCE

m UNGULATE GUARD

ST 178+02.149

L700 POC 703+00.051
L650 POT 650+50.246






L700 LINE CD

L650 LINE



TP04-13



TP04-14

PAVEMENT EDGE



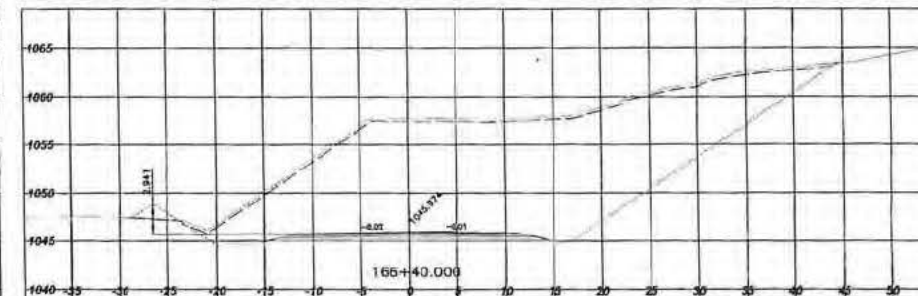
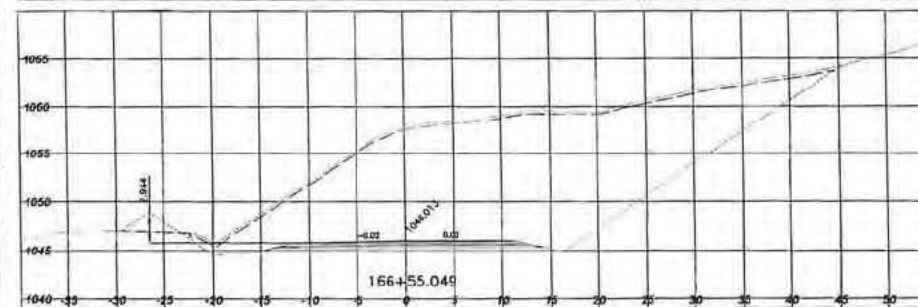
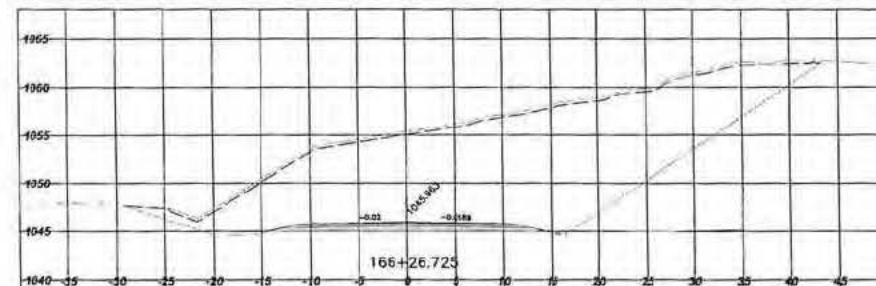
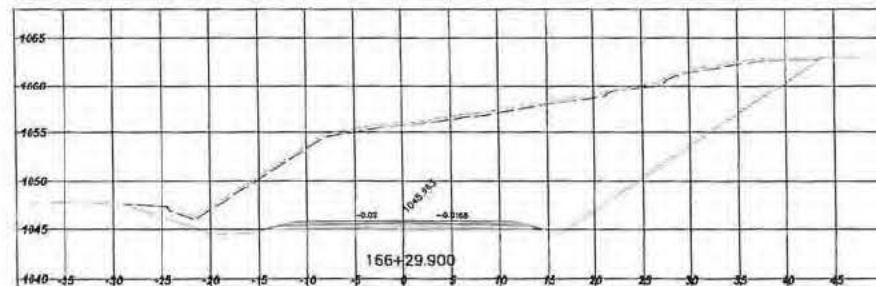
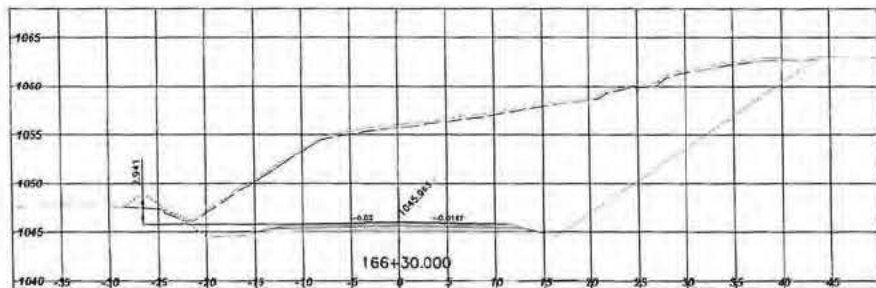


R.F. Binnie & Associates Ltd. PROFESSIONAL ENGINEERING & ARCHITECTURE		MINISTRY OF TRANSPORTATION HIGHWAY ENGINEERING SOUTHERN INTERIOR REGION	
SCALE: 0 250 10 REVISIONS: 1. 10/20/05 ISSUED FOR TENDER		L100 CROSS SECTIONS HIGHWAY NO. 5A/57C GARCIA LAKE TO COURTNEY LAKE STA. 166+26.725 TO STA. 166+60.000	
REVISIONS: 1. 10/20/05 ISSUED FOR TENDER		PROJECT NO. 21838-0001 SHEET NO. 2 OF 67	

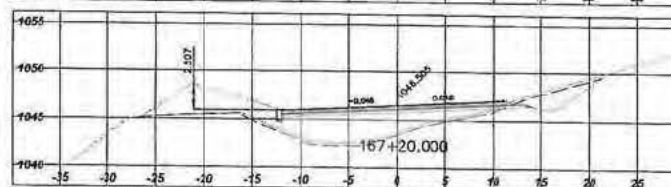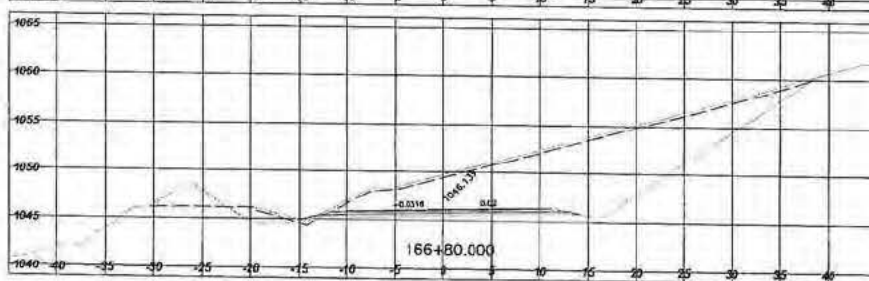
[illegible]

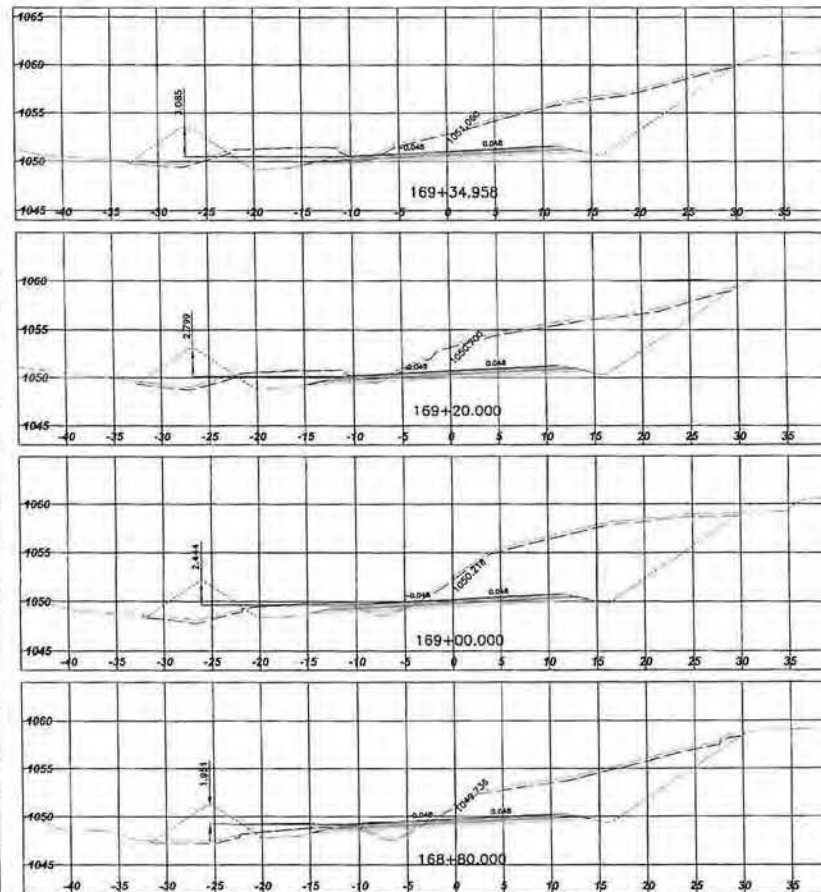
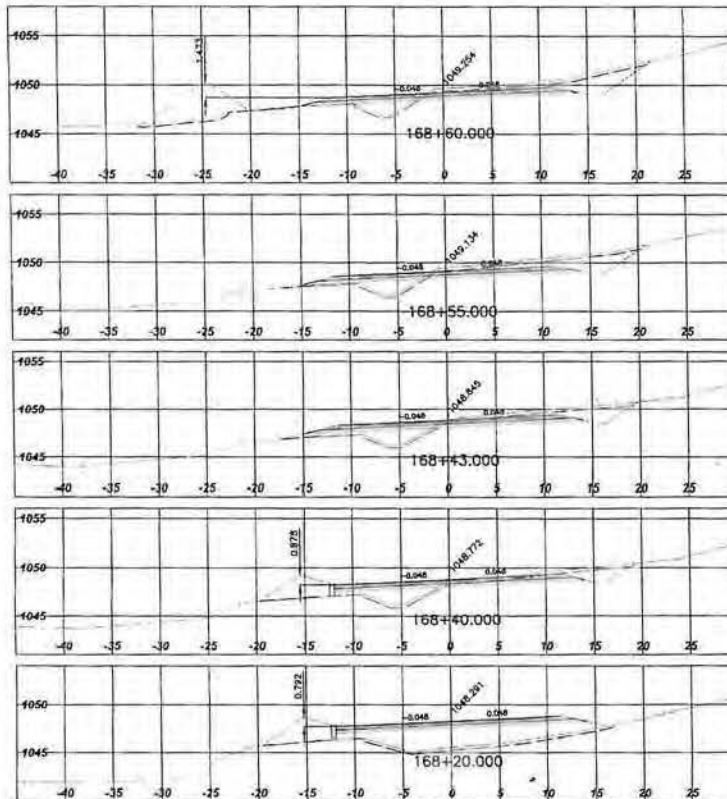


R.F. Binnie & Associates Ltd. 10000 100th Street, Suite 100, Edmonton, Alberta T5A 0A6 Tel: (780) 443-1111 Fax: (780) 443-1112		MINISTRY OF TRANSPORTATION HIGHWAY ENGINEERING SOUTHERN INTERIOR REGION	
L100 CROSS SECTIONS HIGHWAY NO. 5A/97C GARCIA LAKE TO COURTNEY LAKE STA. 168+20.000 TO STA. 169+34.958			
SCALE: 0 250 10 REVISIONS 16/03/05 ISSUED FOR TENDER		DESIGNER: [Signature] DATE: [Date] PROJECT NO.: 21838-0001 ECL: 2 DRAWING NO.: 56 OF 67	

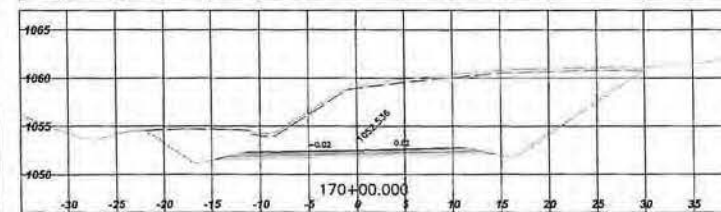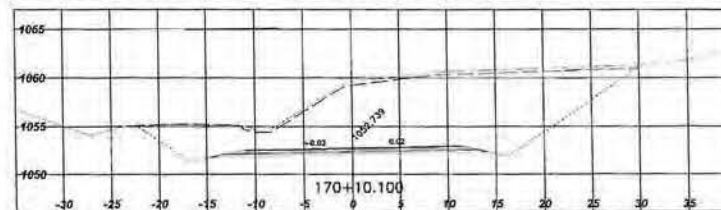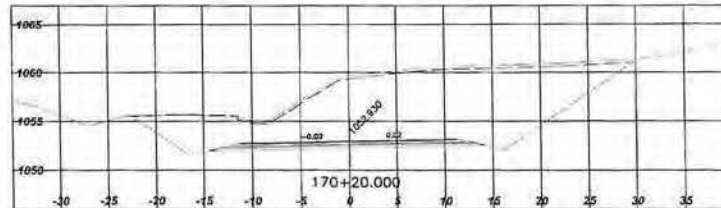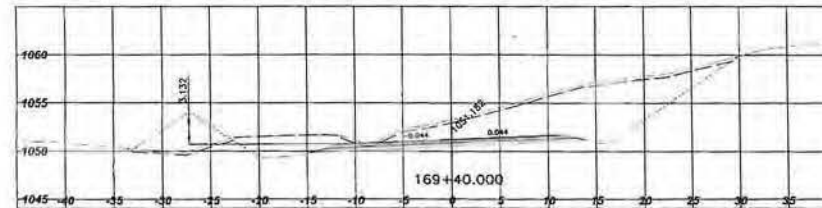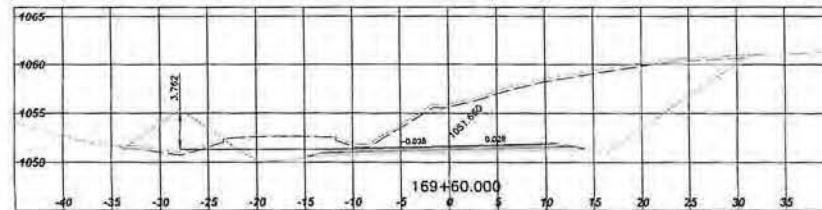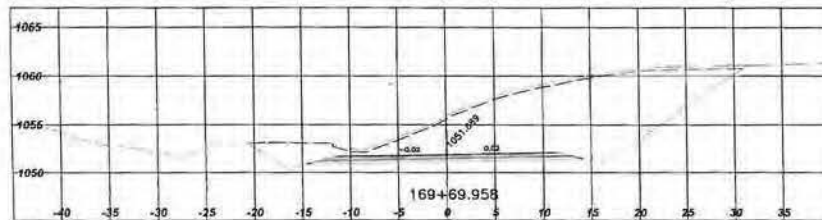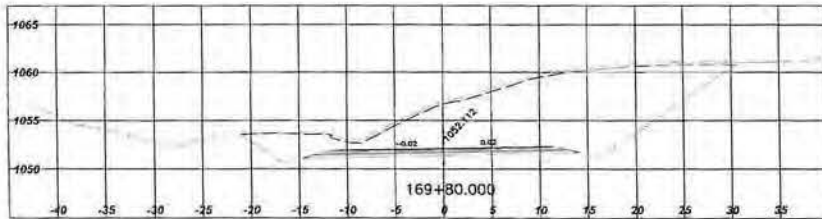








R.F. Binnie & Associates Ltd. INCORPORATED IN CANADA		MINISTRY OF TRANSPORTATION HIGHWAY ENGINEERING SOUTHERN INTERIOR REGION	
SCALE: 0 250 10 INCHES TO FEET		L100 CROSS SECTIONS HIGHWAY NO. 5A/97C GARCIA LAKE TO COURTNEY LAKE STA. 169+40.000 TO STA. 170+20.000	
16/03/03 STAGE FOR TENDER		SENIOR DESIGN ENGINEER: _____ DATE: _____ FILE NO.: 2039 PROJECT NO.: 21838-0001 REL: 2 DRAWING NO.: 57 OF 67	
REVISIONS		CANCEL PRINTS BEARING PREVIOUS LETTER	

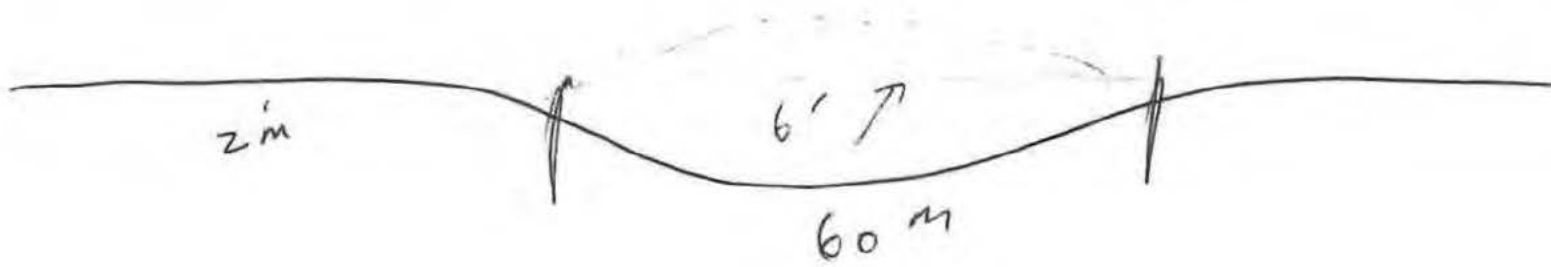









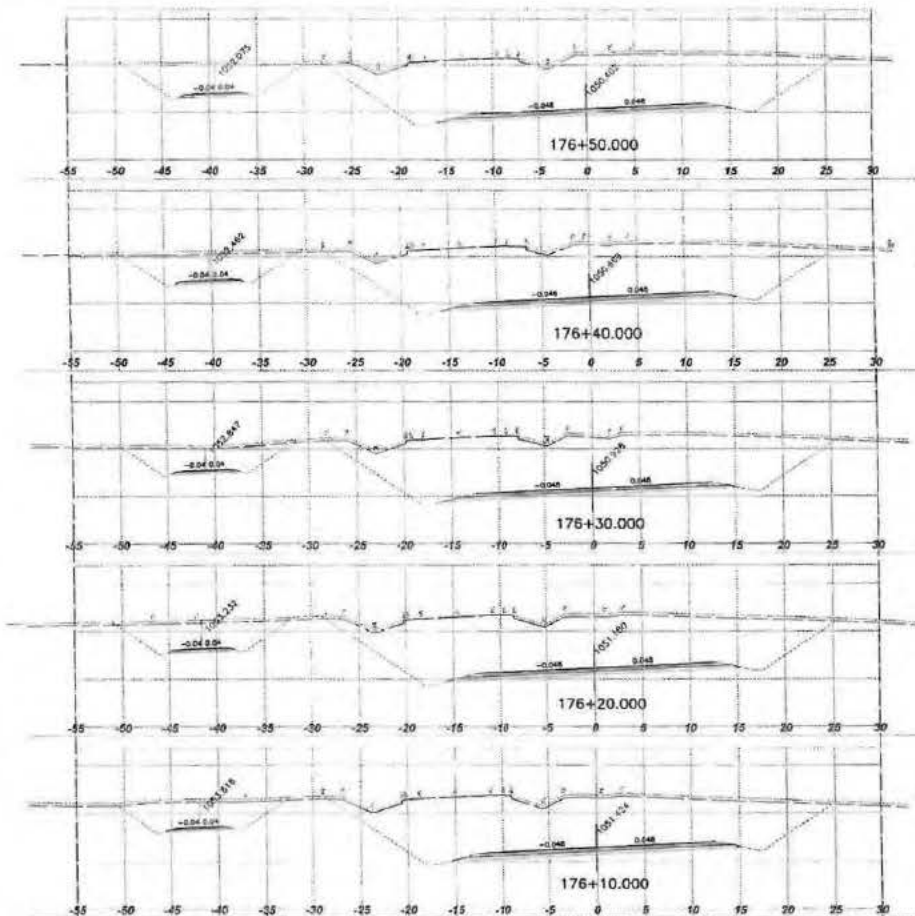
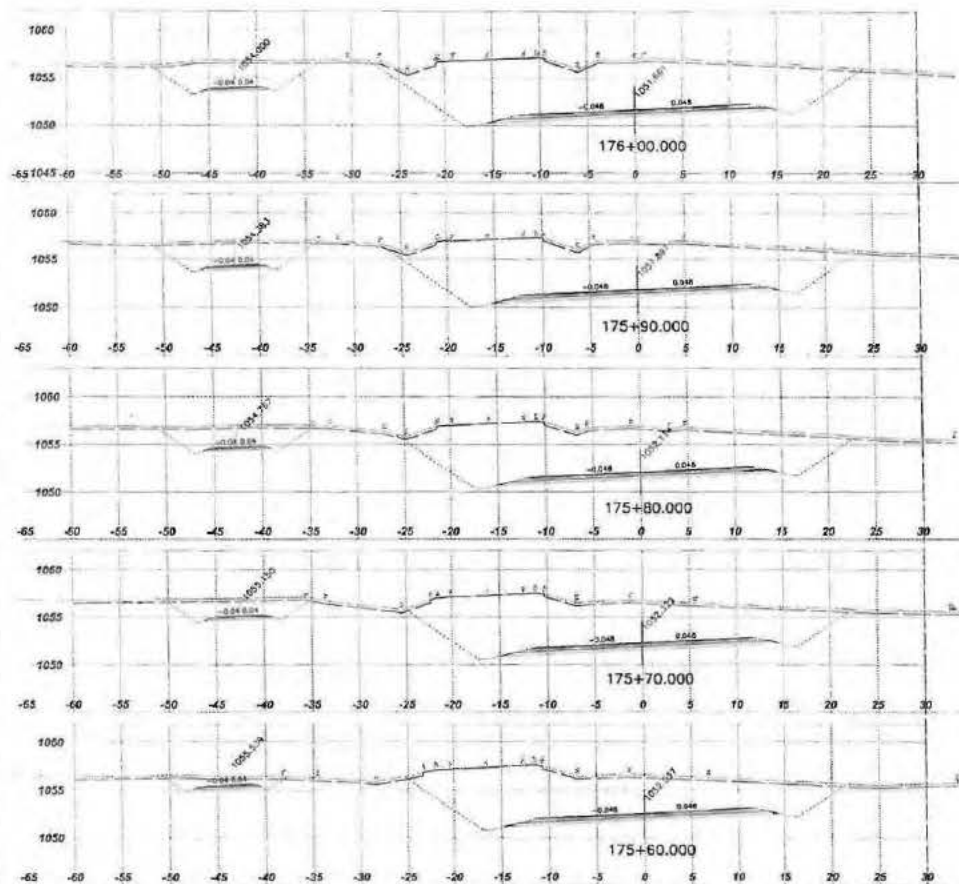


R.P. Dinale & Associates Ltd. (INCORPORATED IN BRITISH COLUMBIA)		MINISTRY OF TRANSPORTATION HIGHWAY ENGINEERING SOUTHERN INTERIOR REGION	
SCALE: 1" = 20' 0"		L700 LINE CROSS SECTION HIGHWAY NO. 5A/97C GARCIA LAKE TO COURTNEY LAKE STA. 175+60.000 TO STA. 176+60.000	
DESIGNED BY: <u> </u> CHECKED BY: <u> </u> DATE: <u> </u>	DATE: <u> </u>	REVISIONS	
16/03/95	ISSUED FOR TENDER	FILE NO. 2039	DRAWING NO. 21838-0001
REVISIONS		2	1 OF 2


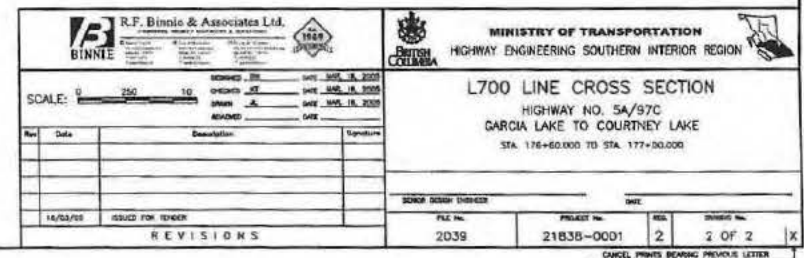


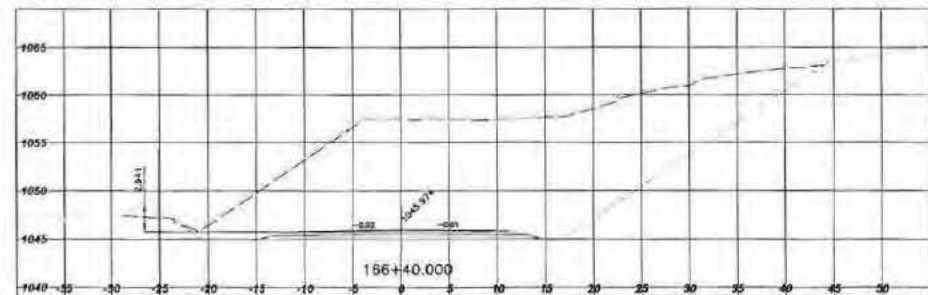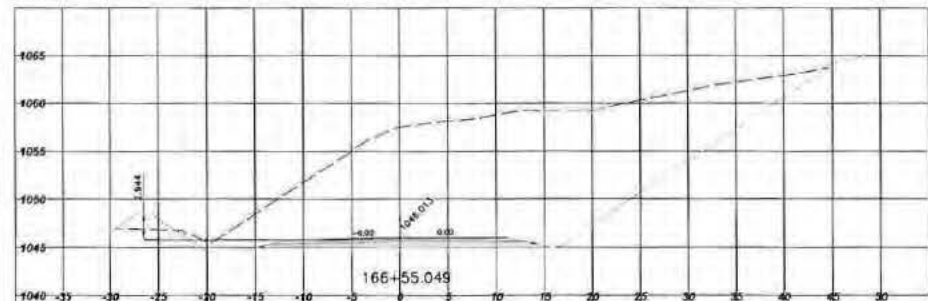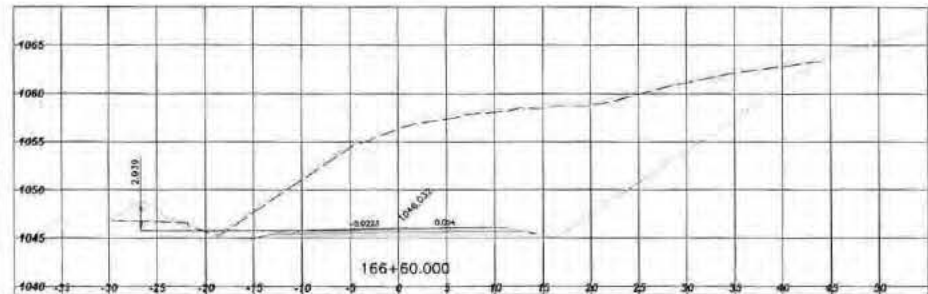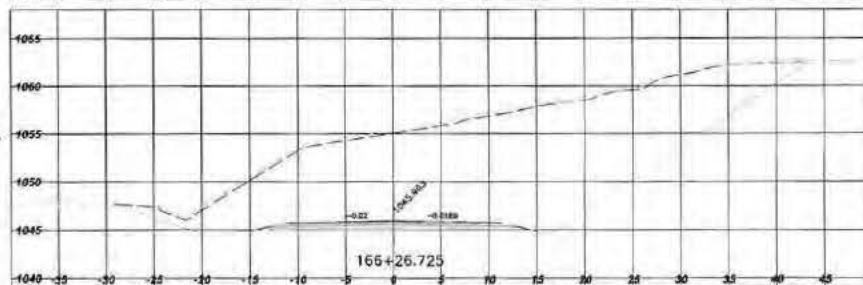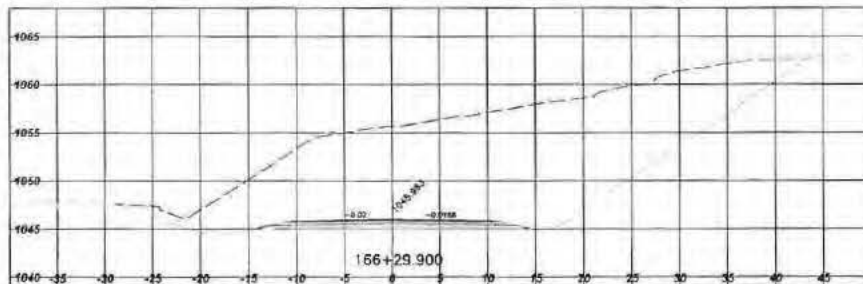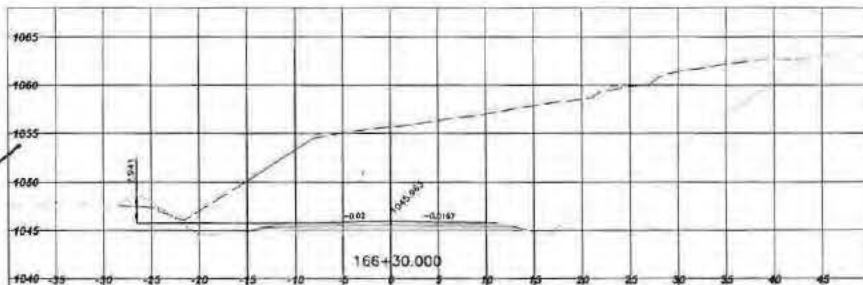









R.F. Binnie & Associates Ltd. Highway Engineering & Construction		MINISTRY OF TRANSPORTATION HIGHWAY ENGINEERING SOUTHERN INTERIOR REGION	
SCALE: 1" = 20' 0"		L100 CROSS SECTIONS HIGHWAY NO. 5A/97C GARCIA LAKE TO COURTNEY LAKE STA. 166+26.725 TO STA. 166+60.000	
DESIGNED BY: [] CHECKED BY: [] DRAWN BY: [] REVIEWED BY: []	DATE: MAR. 18, 2005 DATE: MAR. 18, 2005 DATE: MAR. 18, 2005 DATE: []	SHEET NO. 2 OF 67	
REVISIONS		CANCEL PRINTS BEARING PREVIOUS LETTER	

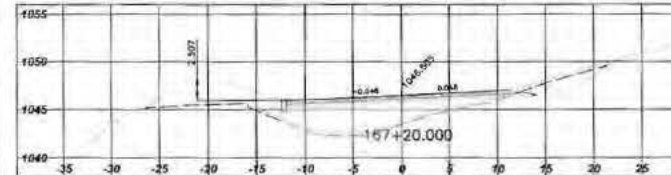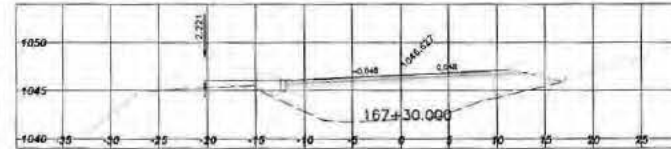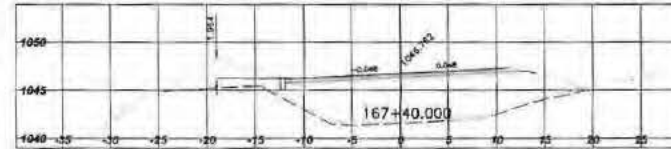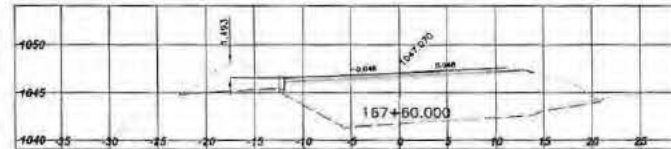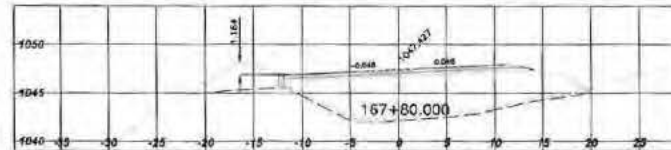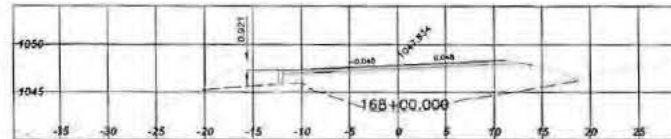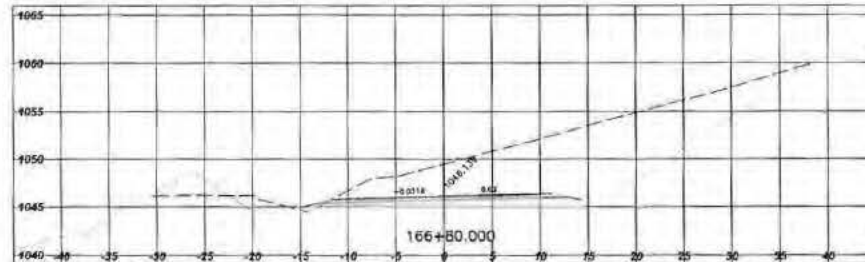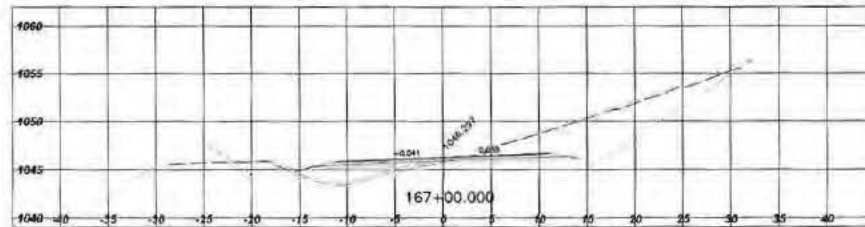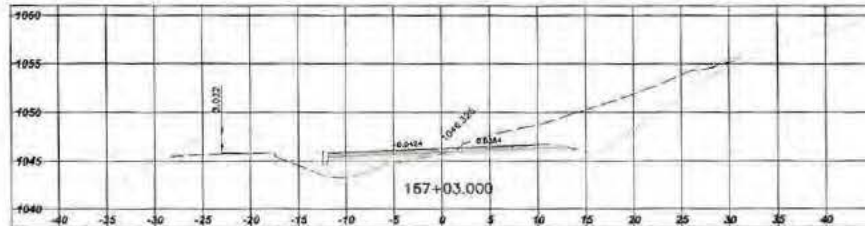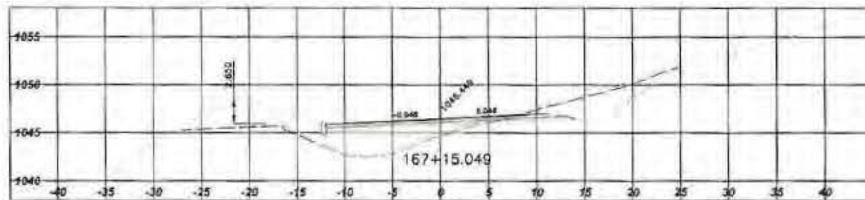


R.F. Binnie & Associates Ltd. CONSULTING ENGINEERS & ARCHITECTS		MINISTRY OF TRANSPORTATION HIGHWAY ENGINEERING SOUTHERN INTERIOR REGION	
L100 CROSS SECTIONS HIGHWAY NO. 5A/97C GARCIA LAKE TO COURTNEY LAKE STA. 166+80.000 TO STA. 168+00.000			
SCALE: 0 100 200 1/4" = 10'		DESIGNED BY: [] DATE: MAR 16, 2009 CHECKED BY: [] DATE: MAR 16, 2009 DRAWN BY: [] DATE: MAR 16, 2009 REVIEWED BY: [] DATE: []	
Rev.	Date	Description	Signature
1/1/09		ISSUED FOR TENDER	
REVISIONS			
FILE NO. 2039		PROJECT NO. 21838-0001	
SENIOR DESIGN ENGINEER []		DATE []	
55 OF 67		55 OF 67	

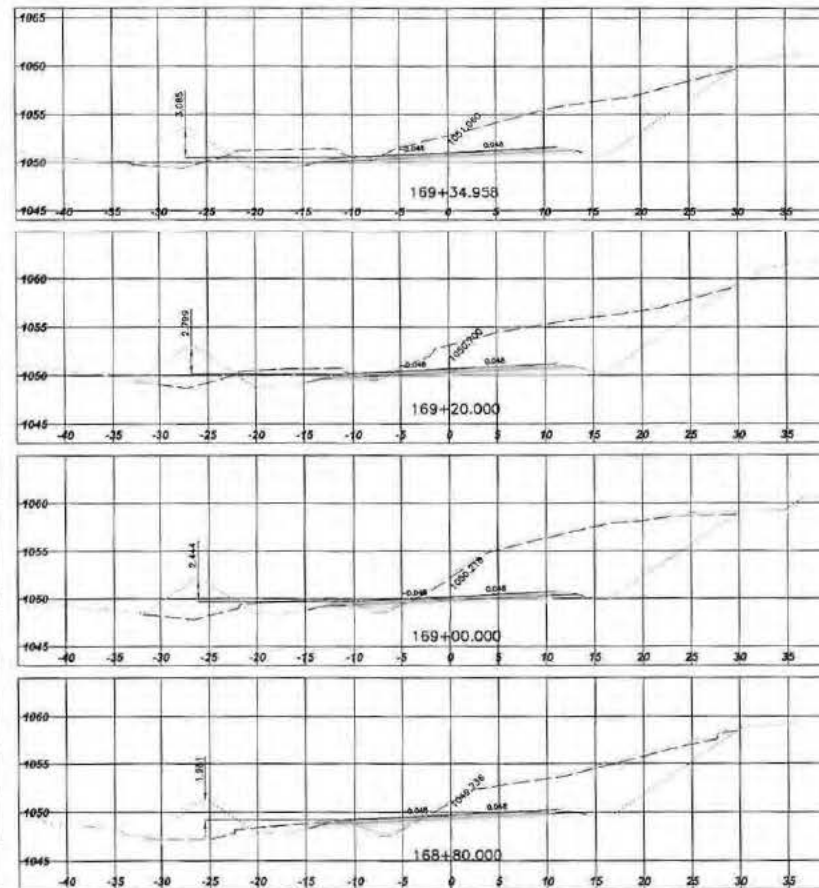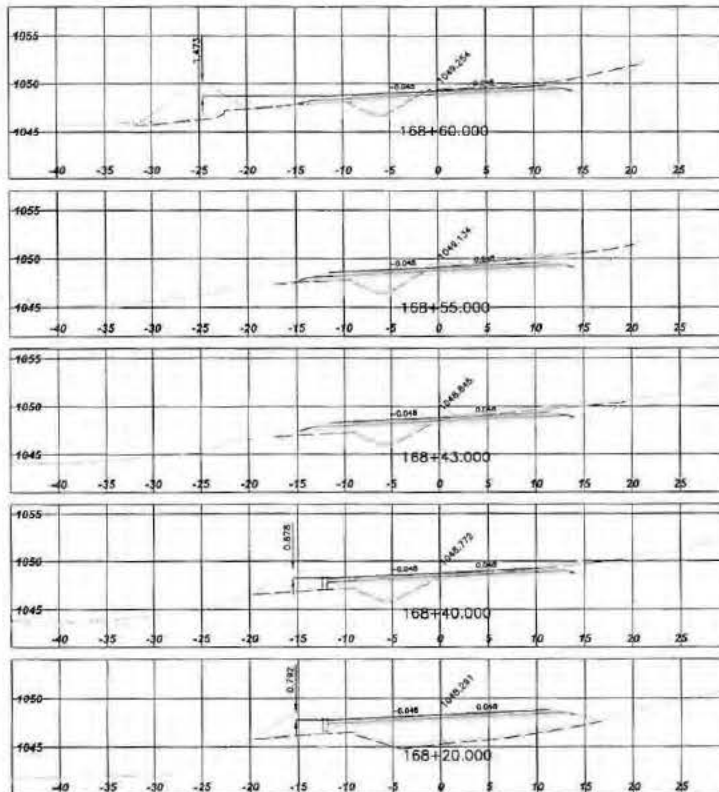

R.F. Binnie & Associates Ltd. Highway Engineering Division		MINISTRY OF TRANSPORTATION HIGHWAY ENGINEERING SOUTHERN INTERIOR REGION																	
SCALE: 0 250 10 DESIGNED BY: DATE: MAY 18, 2007 CHECKED BY: DATE: MAY 15, 2009 DRAWN BY: DATE: MAY 18, 2009 ROAD NO.:		L100 CROSS SECTIONS HIGHWAY NO. 5A/97C GARCIA LAKE TO COURTNEY LAKE STA. 168+20.000 TO STA. 169+34.958																	
<table border="1"> <thead> <tr> <th>No.</th> <th>Date</th> <th>Description</th> <th>Signature</th> </tr> </thead> <tbody> <tr><td> </td><td> </td><td> </td><td> </td></tr> <tr><td> </td><td> </td><td> </td><td> </td></tr> <tr><td> </td><td> </td><td> </td><td> </td></tr> </tbody> </table>		No.	Date	Description	Signature													SENIOR DESIGN ENGINEER: _____ DATE: _____ FILE No.: 2039 PROJECT No.: 21638-0001 No.: 2 OF 67	
No.	Date	Description	Signature																
REVISIONS		CANCEL PRINTS BEARING PREVIOUS LETTER																	

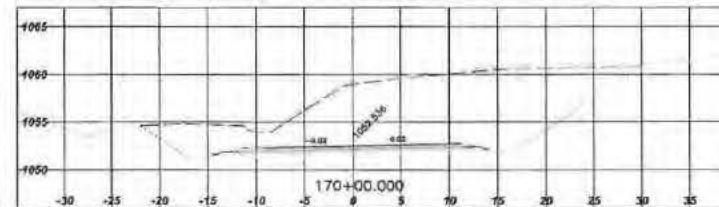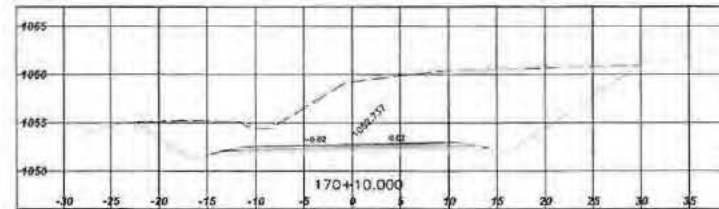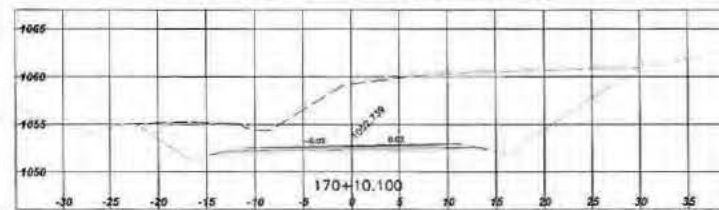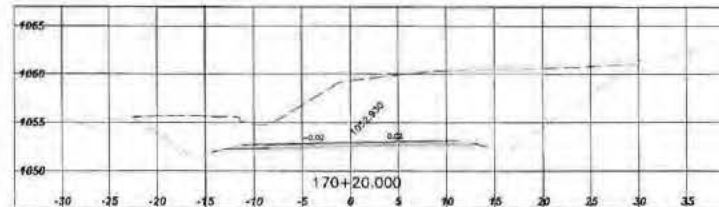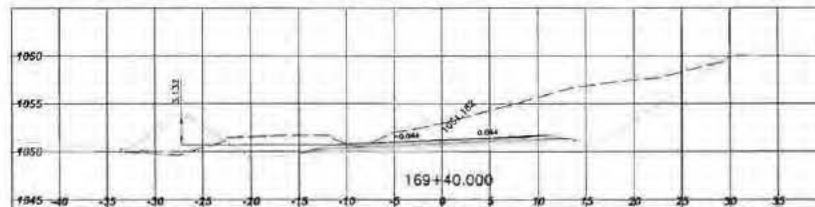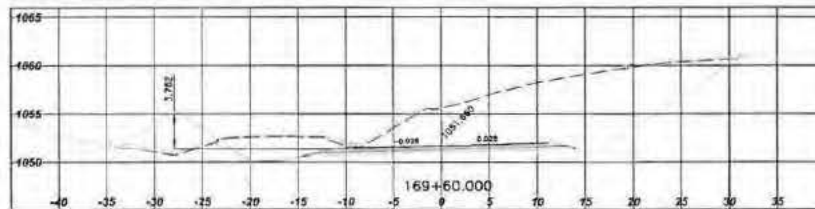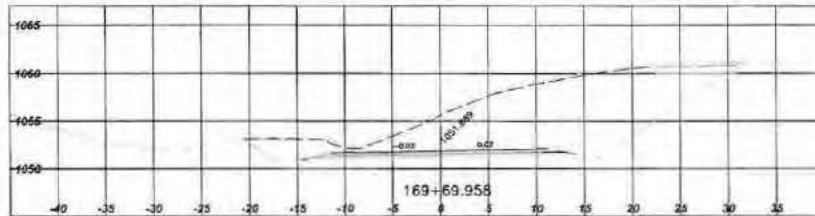
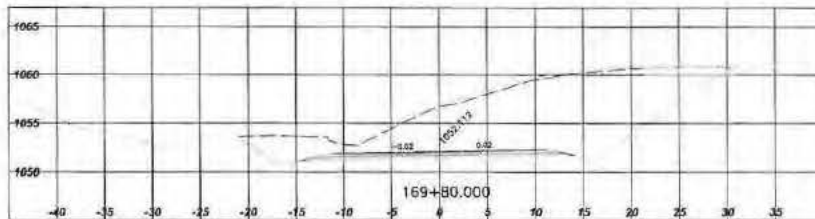


MINISTRY OF TRANSPORTATION HIGHWAY ENGINEERING SOUTHERN INTERIOR REGION			
L100 CROSS SECTIONS HIGHWAY NO. 5A/97C GARCIA LAKE TO COURTNEY LAKE STA. 169+40.000 TO STA. 170+20.000			
SCALE: 1" = 250'		REVISIONS	
14/03/05 ISSUED FOR TENDER		2039 21838-0001 2 57 OF 57	

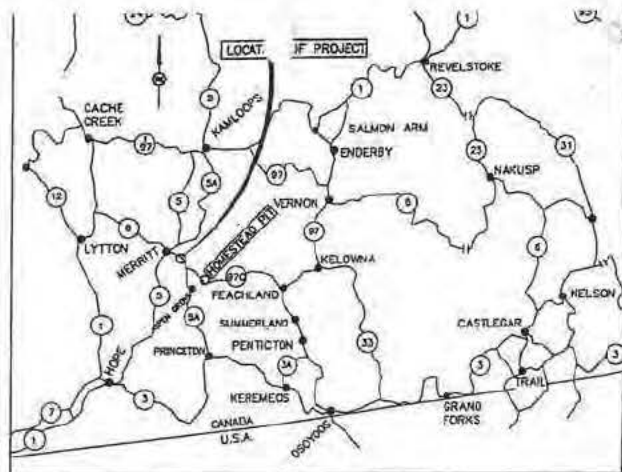


LOCATION MAP

LEGEND

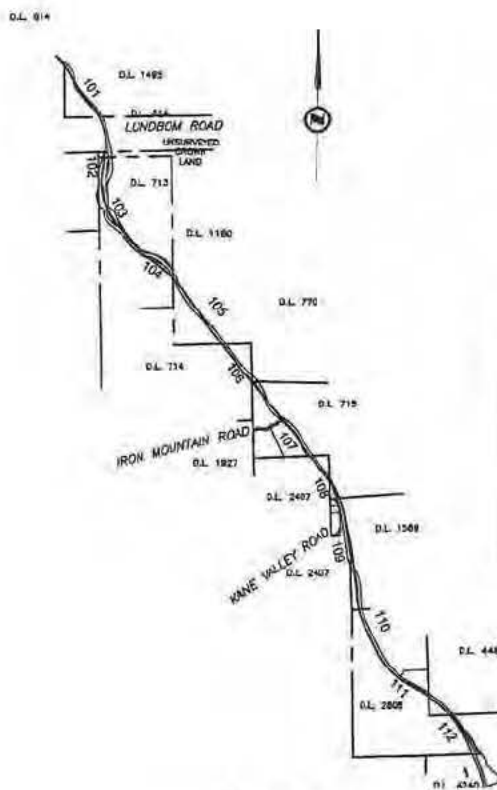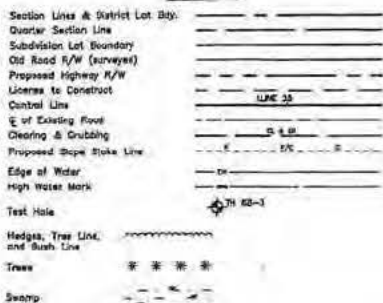

KEY PLAN

Scale 1:25,000

 

PROVINCE OF BRITISH COLUMBIA
MINISTRY OF TRANSPORTATION
SOUTHERN INTERIOR REGION

PROJECT No. 21838

HIGHWAY 97C/5A

GARCIA LAKE TO COURTNEY LAKE

STA. 99+16.428 - STA. 188+66.578

8.95 km

LANDMARK KILOMETRE INVENTORY SEGMENT 1710

N/B (ASPEN GROVE - COLDWATER 1/C)
km 6.3 to km 15.8

DRAWING INDEX

R2 - 604 - 001	KEY PLAN AND LEGEND
R2 - 604 - 101 to 112	DRAINAGE AND CONSTRUCTION PLANS
R2 - 604 - 101RW to 112RW	FOR RIGHT-OF-WAY ACQUISITION
R2 - 604 - 201 to 202	TYPICAL SECTIONS & MISCELLANEOUS DETAILS
R2 - 604 - 301 to 314	PROFILES
R2 - 604 - 401 to 415	GEOMETRICS, LANING AND SPOT ELEVATIONS
R2 - 604 - 501 to 515	SIGNING AND PAVEMENT MARKINGS
R2 - 604 - 601 to 602	UNDERPASS DETAILS
R2 - 604 - 701 to	FENCING AND UNGULATE GUARD DETAILS
R2 - 604 - 801 to	VOLUME OVERHAUL (For Information Only)
R2 - 604 - 901 to 905	SUGGESTED CONSTRUCTION STAGING PLANS (For Information Only)

STATION/STA - CHAINAGE Field Tied Control			
Point	Station	Chainage	Remarks
R0001	3542100.308	671522.237	1028.119
R0002	3542136.581	671644.076	1028.241
R0003	3543177.885	671736.306	1018.467
R0004	3550456.455	687084.207	1065.791
R0005	3550774.890	688551.302	1055.735
R0006	3551110.784	688716.128	1058.877
R0007	3547434.658	688898.709	1063.334
R0008	3548203.333	68870.715	1004.935
R0009	3548997.194	687458.281	1092.543
R0010	3548346.385	687388.384	1090.413
R0011	3548115.703	687418.271	1092.306
R0012	3548653.794	687783.773	1091.744
R0013	3545674.350	676087.785	1068.185
R0014	3546778.744	688448.007	1053.842
R0015	3547636.453	677248.774	1022.878
R0016	3544156.011	670271.328	1056.172
R0017	3544593.573	670218.238	1057.160
R0018	3544008.044	669811.035	1059.212
R0019	3544002.150	670773.528	1054.283
R0020	3544001.584	661282.978	1043.777
R0021			1053.888
R0022			1050.515
R0023			1031.472
R0024			1100.020
R0025			1086.318

MINISTRY OF TRANSPORTATION HIGHWAY ENGINEERING SOUTHERN INTERIOR REGION	
PROJECT NO. 21838	DRAWING NO. R2-604-001

R.F. Binnie & Associates Ltd. ENGINEERS, PROJECT MANAGERS & SURVEYORS	
Project Title: Highway 97C/5A Station 99+16.428 to 188+66.578	Date: 1989

CORBETT LAKE


D.L.1589

Quichena Cattle Company Ltd.
PID 013-012-151


R 750.000 LT
Δ 21°23'00"
ΔC 16°47'59"
AD 171.638
ARC 219.808
Ea 13,454

D.L.2808

Corbett Lake Country Inn Ltd.
PID 011-955-198

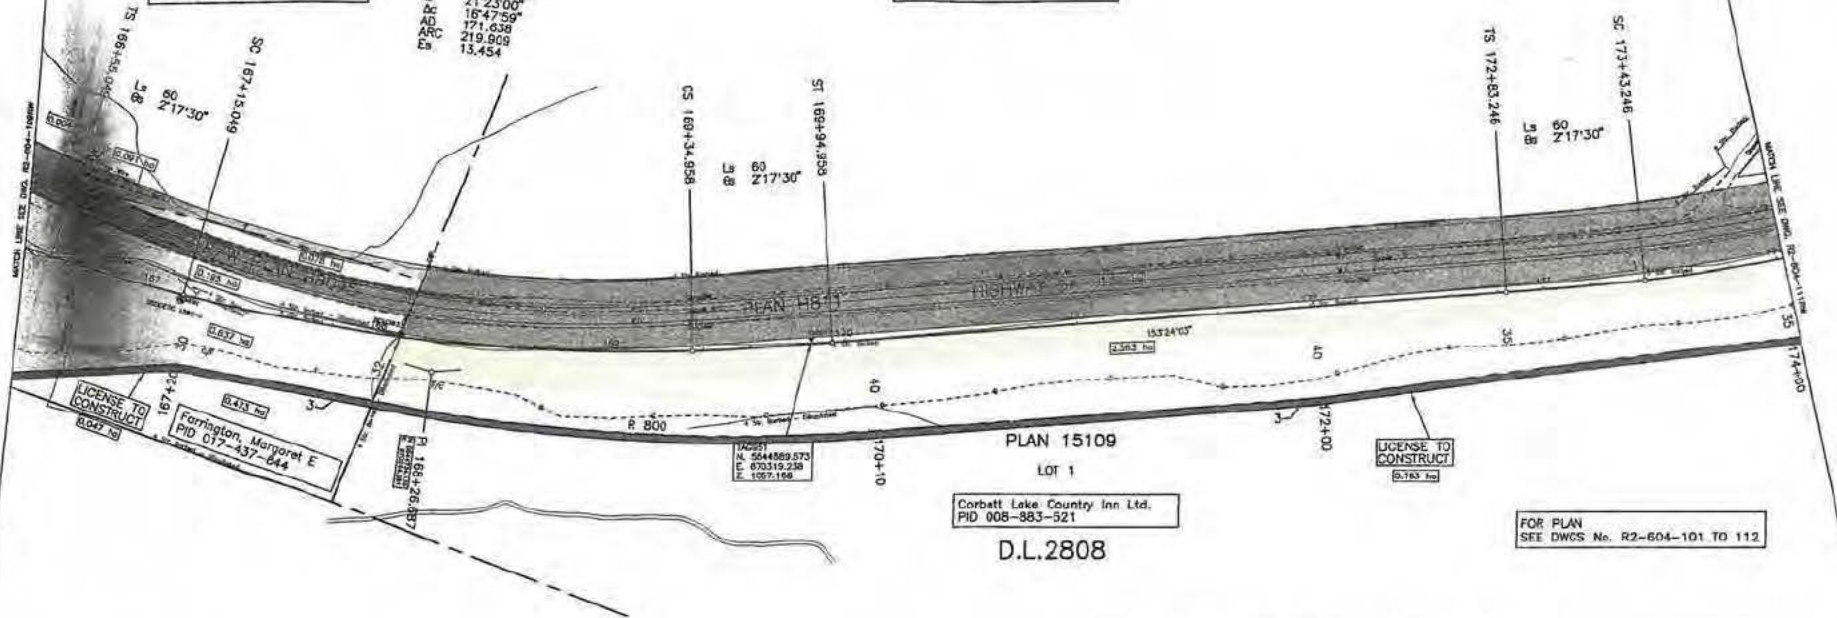

FOR PLAN
SEE DWGS No. R2-604-101 TO 112

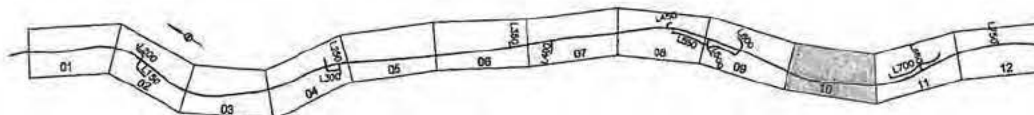

KEY PLAN

PRELIMINARY
NOV. 12, 2004

R.P. Binnie & Associates Ltd. Highway Engineering Southern Interior Region		MINISTRY OF TRANSPORTATION HIGHWAY ENGINEERING SOUTHERN INTERIOR REGION	
SCALE: 0 1000 50			
FOR RIGHT-OF-WAY ACQUISITION HIGHWAY NO. 5A/97C GARCIA LAKE TO COURTNEY LAKE STA. 165+41.989 TO STA. 174+02.940			
DESIGNED BY: DATE: OCT. 20, 2004 CHECKED BY: DATE: OCT. 20, 2004 DRAWN BY: DATE: OCT. 20, 2004 REVIEWED BY: DATE: OCT. 20, 2004		SIGNATURE: _____ DATE: _____	
FILE NO.	PROJECT NO.	FILE	DRAWING NO.

D.L.2808

Corbett Lake Country Inn Ltd.
PID 011-955-198

D.L.448

Coquihalla Development Corp.
PID 001-506-277

D.L.2808

Crown - Province of BC
PID 008-661-421


LOT A
PLAN 16314

PLAN 15109

LOT 1

Corbett Lake Country Inn Ltd.
PID 008-883-521

FOR PLAN
SEE DWGS No. R2-604-101 TO 112

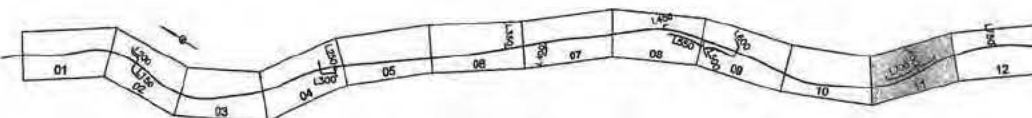



KEY PLAN

PRELIMINARY

NOV 12 2004

SCALE: 0 1000 20		FOR RIGHT-OF-WAY ACQUISITION HIGHWAY NO. 5A/97C GARCIA LAKE TO COURTNEY LAKE STA. 174+02.842 TO STA. 181+60.147																													
<table border="1"> <thead> <tr> <th>Rev</th> <th>Date</th> <th>Description</th> <th>Signature</th> </tr> </thead> <tbody> <tr><td> </td><td> </td><td> </td><td> </td></tr> <tr><td> </td><td> </td><td> </td><td> </td></tr> <tr><td> </td><td> </td><td> </td><td> </td></tr> <tr><td> </td><td> </td><td> </td><td> </td></tr> </tbody> </table>		Rev	Date	Description	Signature																	<table border="1"> <thead> <tr> <th>FILE No.</th> <th>PROJECT No.</th> <th>REV.</th> <th>CHANG No.</th> </tr> </thead> <tbody> <tr> <td> </td> <td> </td> <td> </td> <td> </td> </tr> </tbody> </table>		FILE No.	PROJECT No.	REV.	CHANG No.				
Rev	Date	Description	Signature																												
FILE No.	PROJECT No.	REV.	CHANG No.																												

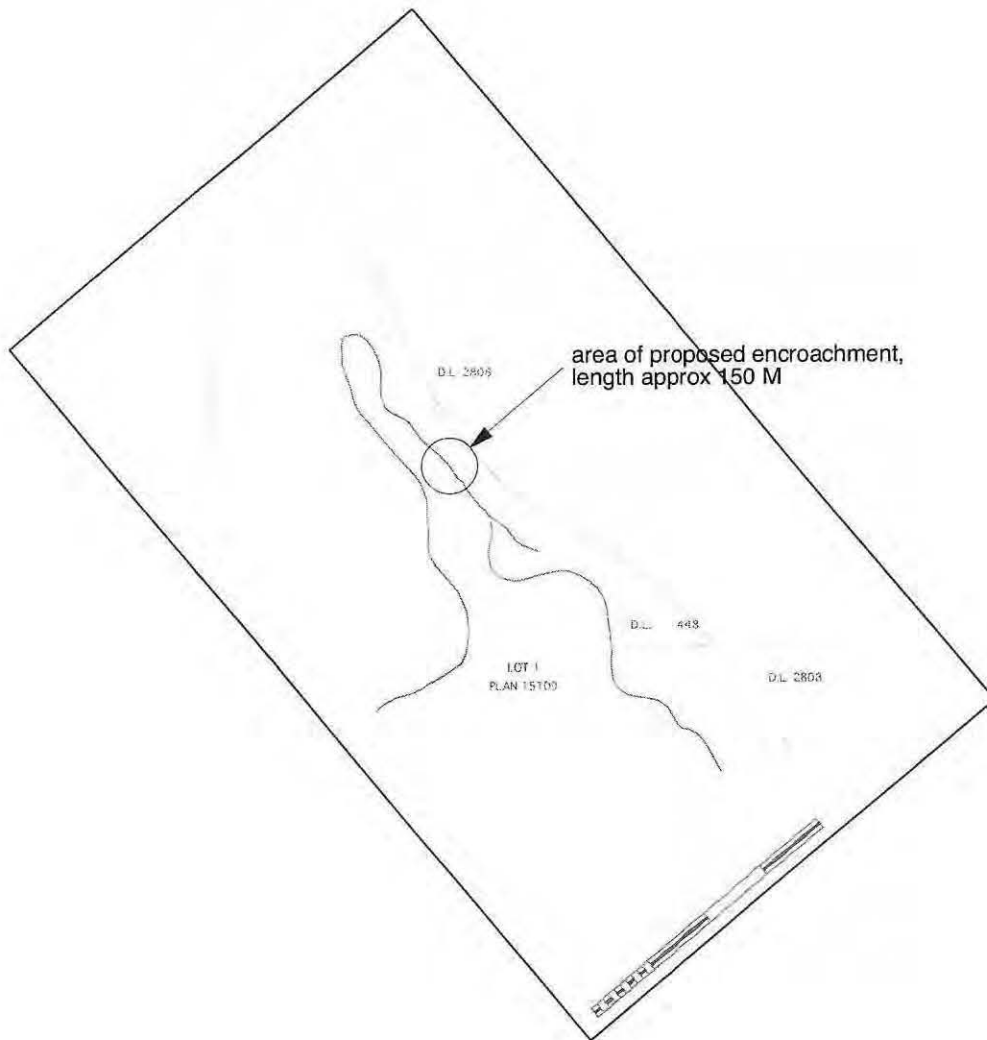

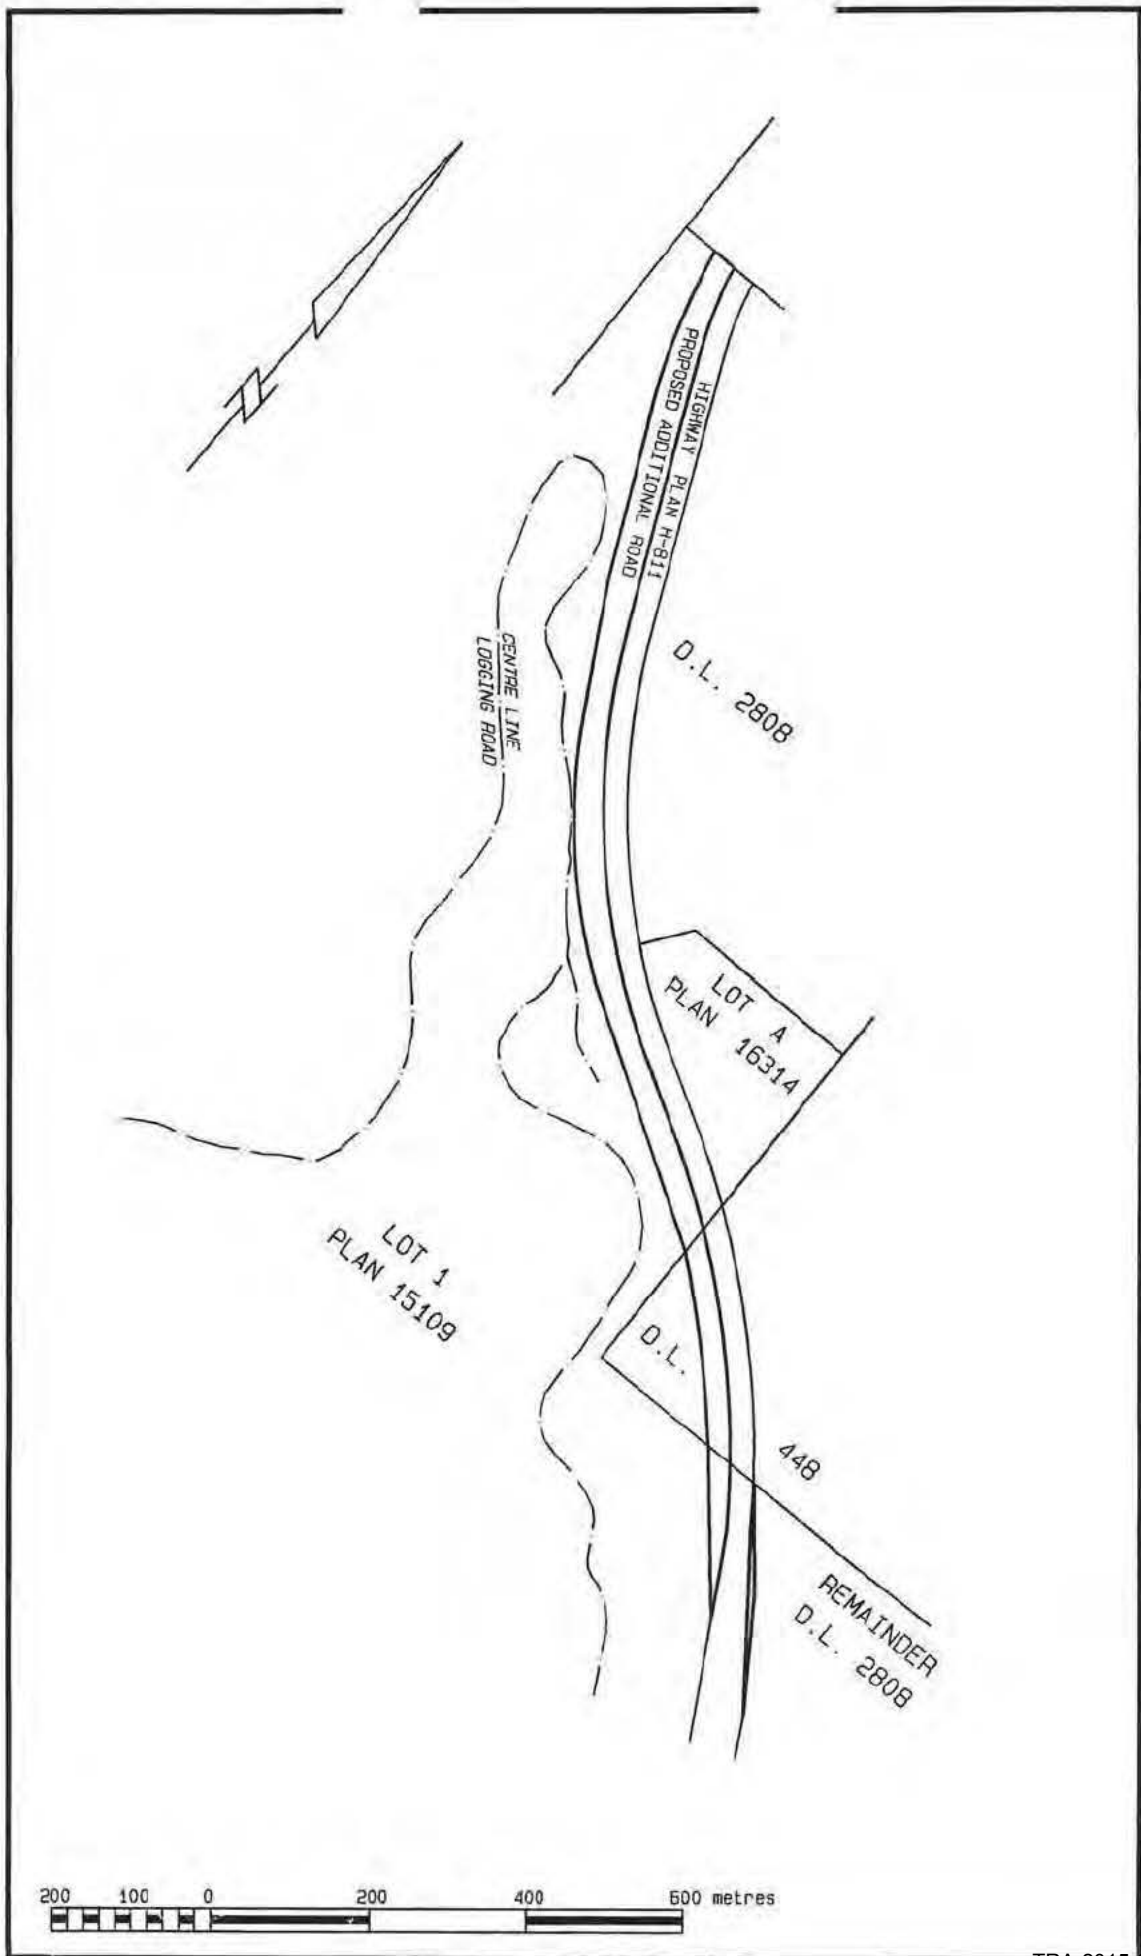

LOGANS MARSH AREA

0 1:1000 50

CORBETT LAKE AREA

0 1:1000 50

CORBETT LAKE

CONSTRUCT 4m WIDE GRASS FILTRATION DITCH AT STA. 161+00 LT. (SEE SECTION (A))

END ENCLOSED DRAINAGE BERM 4m WIDE GRASS FILTRATION DITCH AT STA. 167+00 LT. (SEE SECTION (B))

END 4m WIDE GRASS FILTRATION DITCH AT STA. 169+00 LT. CONSTRUCT DITCH BLOCK WITH WEIR. (SEE SECTION (C))

END NORMAL DITCH WITH BERM 4m WIDE GRASS FILTRATION DITCH AND EARTH BERM AT STA. 169+00 LT. (SEE SECTION (D))

CONSTRUCT E:1 SLOPE AT BERM APPROACH FACE

CONSTRUCT E:1 SLOPE AT BERM APPROACH FACE

CONSTRUCT BLOCK WITH WEIR (SEE SECTION (C))

REMOVE ASPHALT

DITCHING AT STA. 169+00

HYDROSEED DITCH BOTTOM AND SIDES

TYP

SCHEDULE C

SEE

174X/01514/355

HYDROSEED EARTH BERM (USE ORGANIC STRIPPING MATERIAL OR UNSUITABLE TYPE OF EXCAVATION)

EARTH BERM WITH WIDE DITCH

STA. 161+30 TO STA. 167+00
STA. 168+00 TO STA. 169+00

SECTION (D)

0 1:1000 50

HYDROSEED EARTH BERM (USE ORGANIC STRIPPING MATERIAL OR UNSUITABLE TYPE OF EXCAVATION)

EARTH BERM WITH ENCLOSED DRAINAGE

STA. 167+00 TO STA. 169+00

SECTION (C)

0 1:1000 50

100% DETAIL DESIGN SUBMISSION

 R.F. Binnie & Associates Ltd. GENERAL PROJECT MANAGERS & SURVEYORS 10000 Highway 100, Suite 100, Richmond, BC V6V 1K6 TEL: (604) 273-8888 FAX: (604) 273-8889		 BCA BRITISH COLUMBIA	
SCALE: 1" = 40' HORIZONTAL 1" = 10' VERTICAL		APPROVED BY:  DATE: FEB. 24, 2015 CHECKED BY:  DATE: FEB. 24, 2015 DRAWN BY:  DATE: FEB. 24, 2015 REVISIONS:  DATE: FEB. 24, 2015	
Rev	Date	Description	Signature
REVISIONS			



REFERENCE PLAN OF ROAD
THROUGH PART OF LOT 1, PLAN 15109
DISTRICT LOT 2808, Except Plan KAP68274
AND THROUGH PART OF DISTRICT LOT 2808
Except Plans 15109, 16314, H811 and KAP68274
KAMLOOPS DIVISION YALE DISTRICT

B.C.L.S. V21.002
PURSUANT TO SECTION 101 OF THE LAND TITLE ACT

Scale 1 : 2500



PLAN KAP _____

NOTED IN THE LAND TITLE OFFICE AT KAMLOOPS, B.C.
FILED _____ DAY OF _____ 2015

08/11/2015

CORBETT LAKE

DISTRICT LOT 448

COURTNEY LAKE

REMAINDER
DISTRICT LOT 2808

REMAINDER
LOT A
PLAN 16314

PLAN H811

REMAINDER
D.L. 2808
DEDICATED AS ROAD

PLAN KAP68274

REMAINDER
LOT 1
PLAN 15109

HIGHWAY 5A / 97C
DEDICATED AS ROAD

BLOCK A
D.L. 1589

UNSURVEYED CROWN LAND

BOOK OF REFERENCE

DESCRIPTION	AREA
LOT 1, PLAN 15109	4.95 HA
DISTRICT LOT 2808	16.70 HA

REMAINDER
LOT 1
PLAN 15109

WITNESS

OWNER

Signature _____
Name (Printed Name) _____
Address _____
Occupation _____

Signature _____
Name (Printed Name) _____
Address _____
Occupation _____

LEGEND

STANDARD AND METRIC, DERIVED FROM PLAN 15109
STANDARD IRON POST PLACED
STANDARD CONCRETE POST PLACED
STANDARD CONCRETE POST PLACED
STANDARD CONCRETE POST PLACED

(THIS PLAN IS A REFERENCE TO THE DISTRICT LOT 2808)

I, JOHN GRAHAM, A BRITISH COLUMBIA LAND SURVEYOR OF THE CITY OF
VICTORIA, IN BRITISH COLUMBIA, CERTIFY THAT I HAVE PERSONALLY
SUPERINTENDED THE SURVEY REPRESENTED BY THIS PLAN AND
THAT THE SURVEY AND PLAN ARE CORRECT. THE SURVEY WAS COMPLETED IN
THE YEAR 2014. I AM A MEMBER OF THE SOCIETY OF LAND SURVEYORS OF
BRITISH COLUMBIA AND THE PROFESSIONAL SOCIETY OF SURVEYORS OF
THE PROVINCE OF BRITISH COLUMBIA.

Signature _____

WITNESS AS TO SIGNATURE

WITNESSES, SURVEYOR AND NOTARY
PUBLICAN, INDIVIDUAL, JAMES D. COOPER
SURREY, BRITISH COLUMBIA

APPROVED AS TO DEDICATION OF ROAD
BY THE DISTRICT OF KAMLOOPS
DISTRICT OF KAMLOOPS
BY ITS ATTORNEY IN FACT
J. P. H.


WITNESS AS TO SIGNATURE



Signature _____
Name _____
Address _____
Occupation _____

Signature _____
Name (Printed Name) _____
Address _____
Occupation _____

GRAHAM & ASSOCIATES
2111 10TH AVENUE, SUITE 200
VICTORIA, BRITISH COLUMBIA
V8N 2C5
TEL: 250-383-1111
FAX: 250-383-1112

centre line of Road 4M to 7M

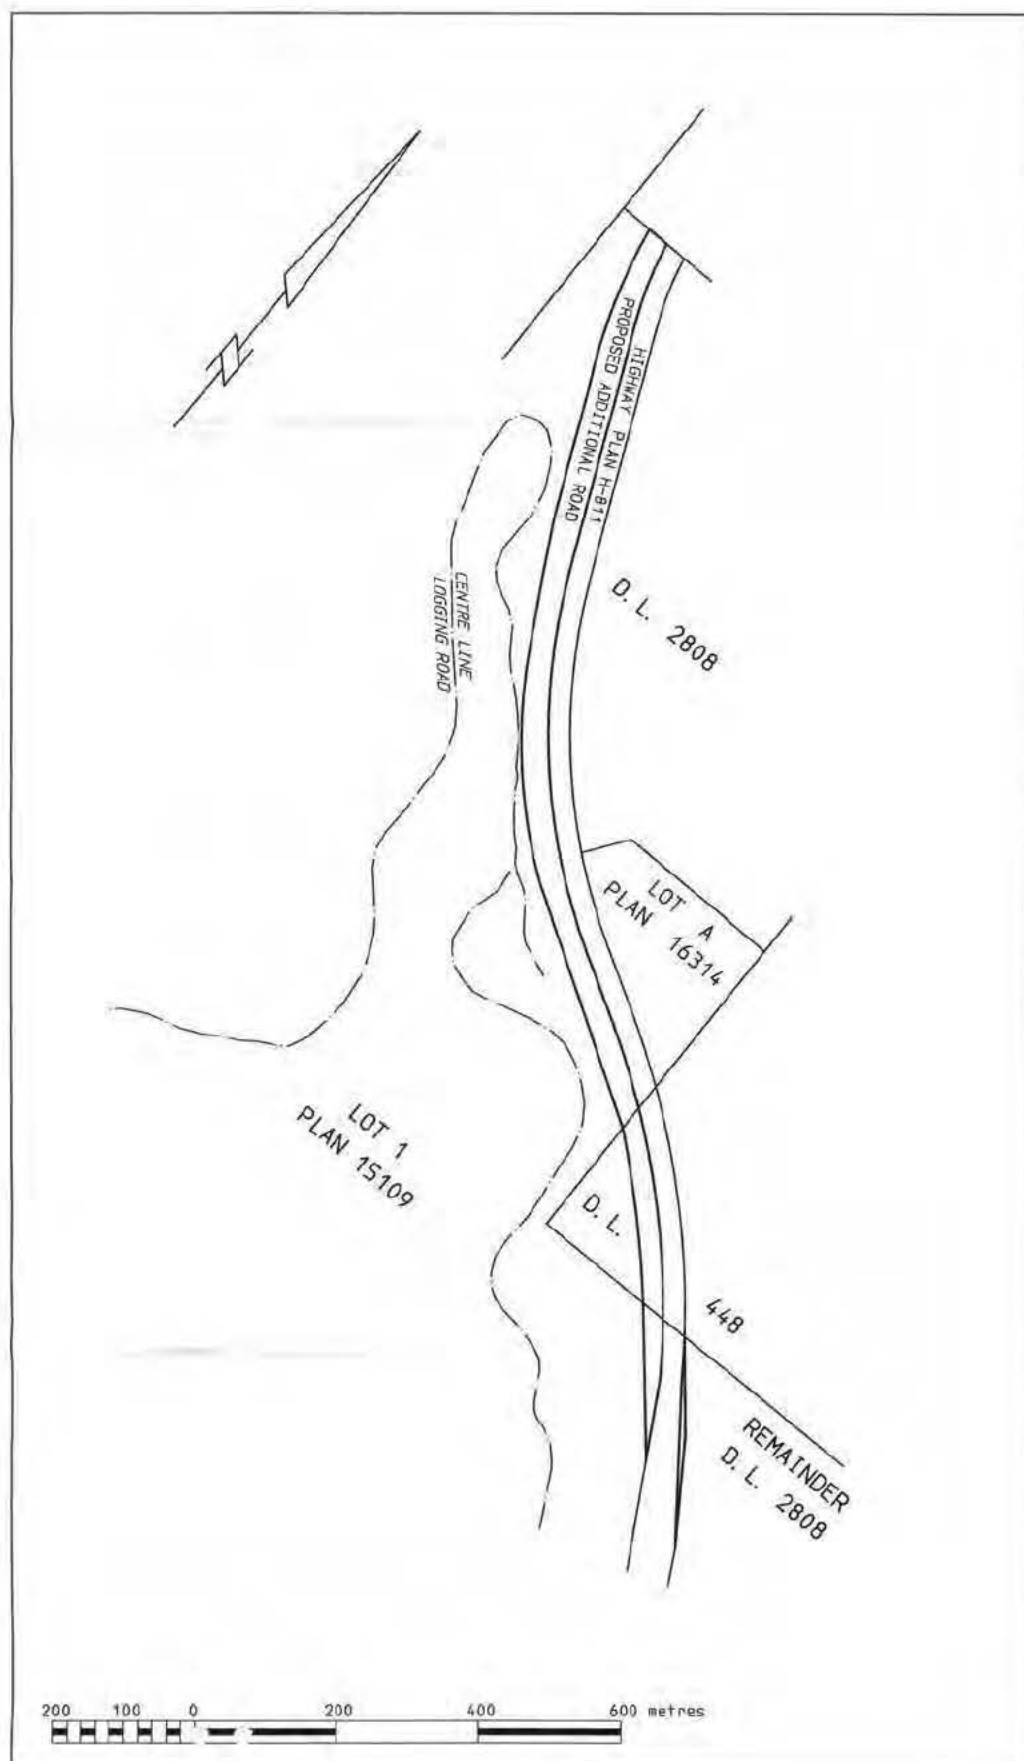

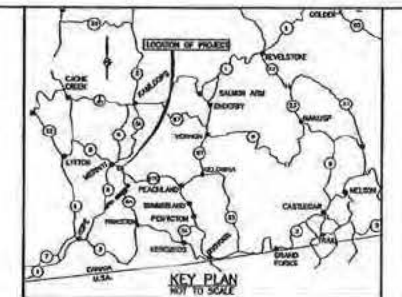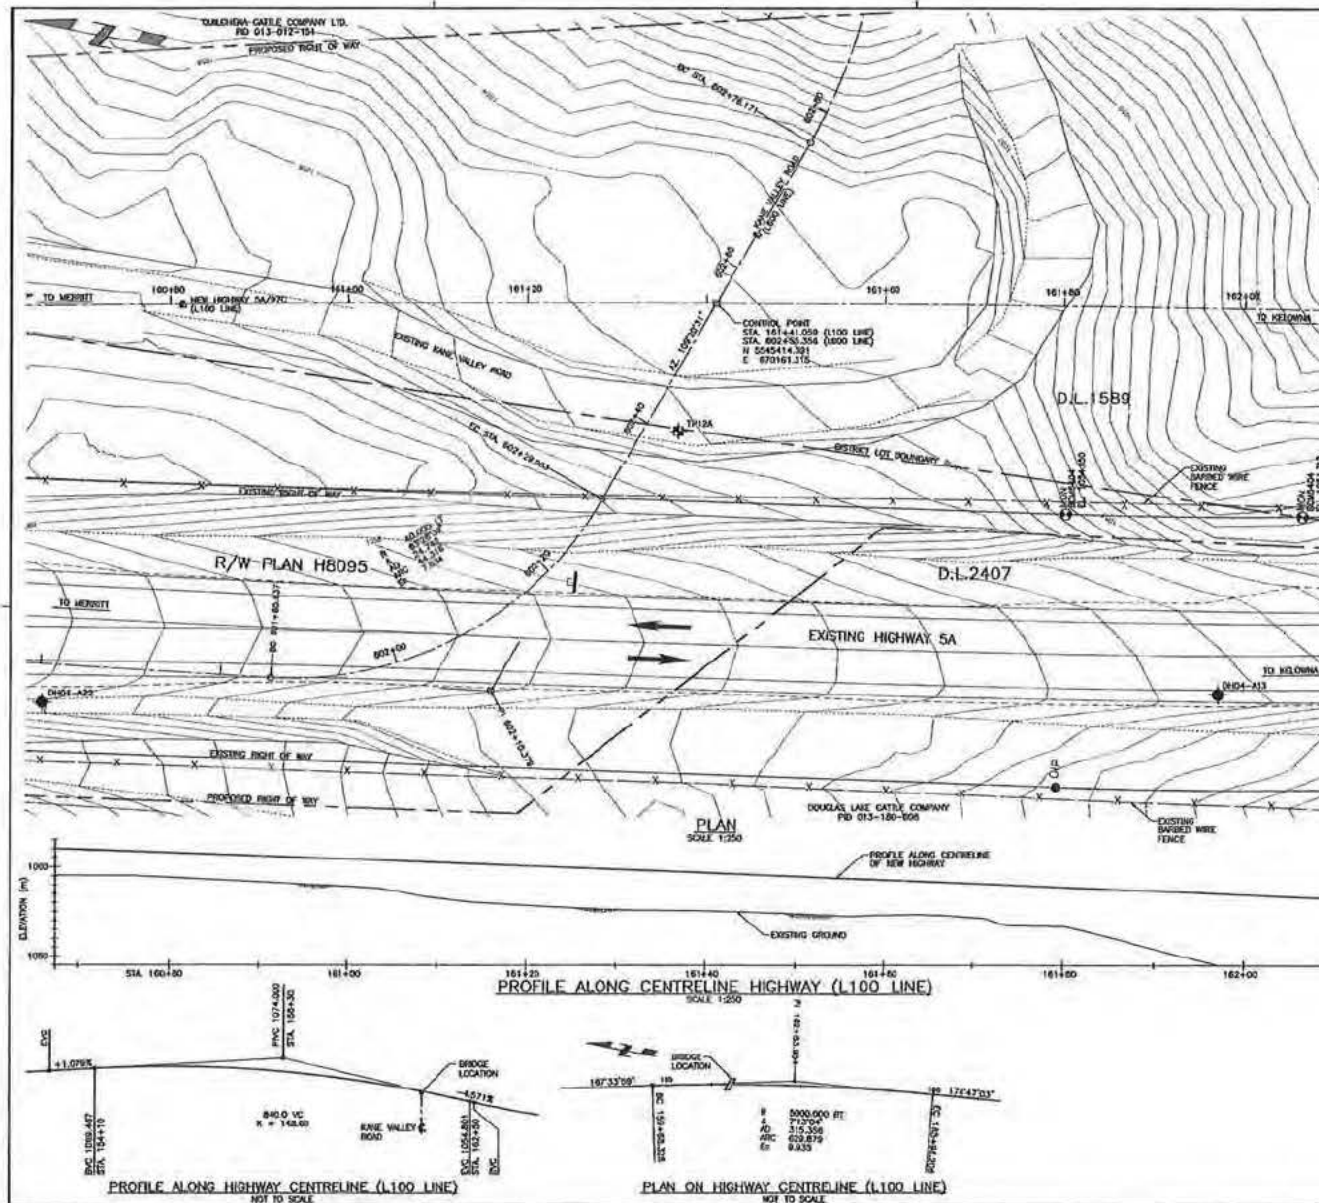

DRAWING INDEX	
DRAWING NUMBER	DRAWING TITLE
7638-01	SITE PLAN
7638-02	GENERAL ARRANGEMENT
7638-03	NORTH ADJUTMENT DETAILS
7638-04	SOUTH ADJUTMENT DETAILS
7638-05	ORDER LAYOUT & DETAILS
7638-06	GIRDER DETAILS
7638-07	USE WALLS - PLAN & SECTIONS
7638-08	BOREHOLE LOGS

REFERENCE DRAWINGS	
DRAWING NUMBER	DRAWING TITLE
R2-001-001	KEY PLAN
R2-001-100	BRIDGE & CONSTRUCTION PLAN
R2-001-200	TYPICAL SECTIONS
R2-001-300	PROPOSED - L100 LINE
R2-001-310	ACCESS ROAD PROFILES (L100 LINE)
R2-001-411	LANE & GEOMETRICS

STANDARD DRAWINGS	
DRAWING NUMBER	DRAWING TITLE
2704-1, Rev. F	STANDARD BRIDGE PARAPET 510mm HIGH
2704-2	STANDARD BRIDGE PARAPET STEEL RAILING (1990)

- NOTES:**
1. SURVEY BY: R.F. SINNIE & ASSOCIATES.
 2. DATUM: GEODETIC.
 3. REVISIONS: SEE DRAWING R2-001-001 FOR SURVEY MONUMENTS.
 4. FOR BOREHOLE DATA SEE DRAWING 7638-08. REFERENCE FINAL GEOTECHNICAL REPORT BY KLOHN CRIPPEN HIGHWAY 5A/97C GARCIA LANE TO COURTESY LAKE (PROJECT 21654).







Rev.	Date	Description	By

REVISIONS

BRITISH COLUMBIA Ministry of Transportation
Southern Interior Region








THOMPSON-NICOLA HIGHWAY DISTRICT
HIGHWAY 5A/97C
KANE VALLEY ROAD OVERPASS No. 7638
SITE PLAN

PREPARED UNDER THE AUTHORITY OF	APPROVED: S.A.M.	DATE: FEB. 2005
DESIGNED: A.S.	DATE: FEB. 2005	
DRAWN: S.E.	DATE: FEB. 2005	
SCALE: AS NOTED		
FILE NO.	PROJECT NO.	7638-01

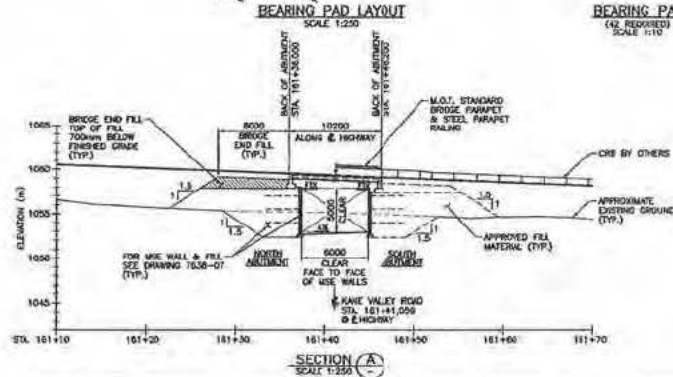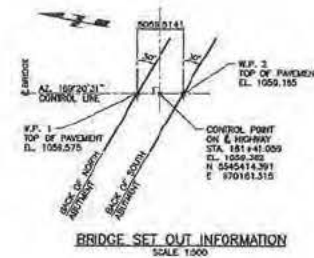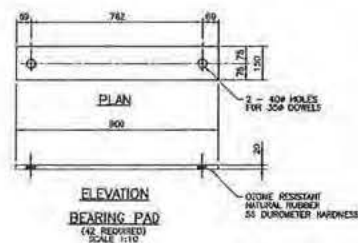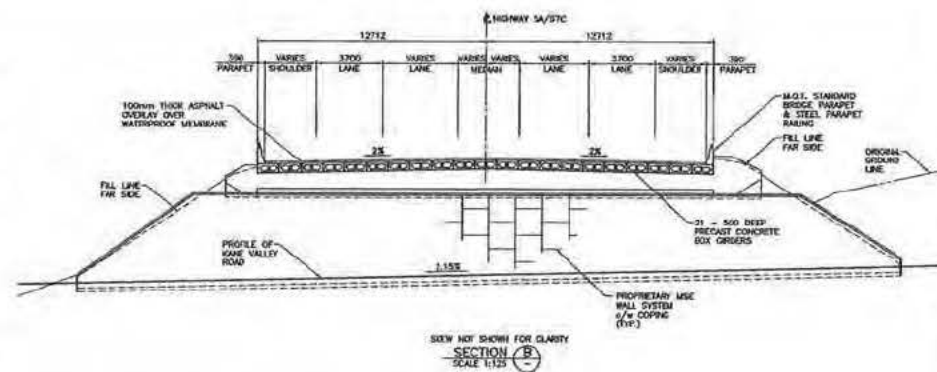






1. DESIGN SPECIFICATIONS: CAN/CSA-S6-00.
SEISMIC DESIGN IMPORTANCE CATEGORY "OTHER BRIDGE".
2. DESIGN LOADS:
LIVE LOAD: CL-825
DECK LOAD INCLUDING PROVISION FOR FUTURE 20mm OVERLAY:
EARTHQUAKE ACCELERATION COEFFICIENT: $A = 0.05$
DESIGN TEMPERATURE RANGE: -31°C MIN./ $+40^{\circ}\text{C}$ MAX.

[illegible]

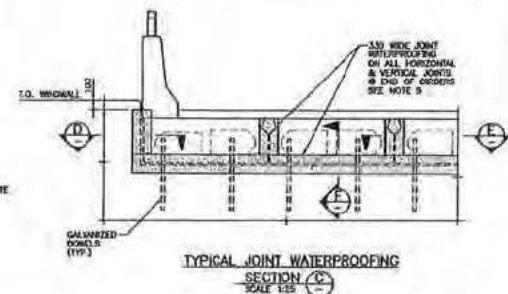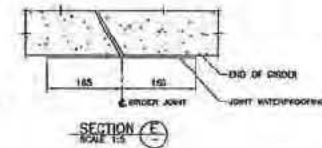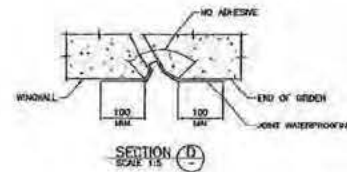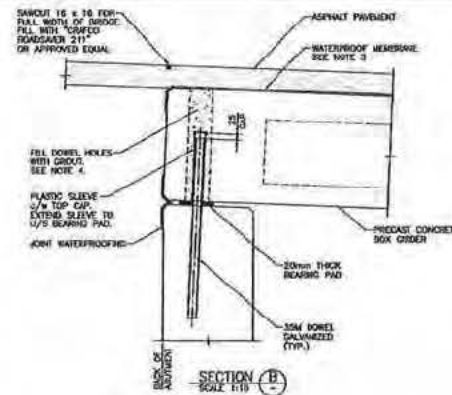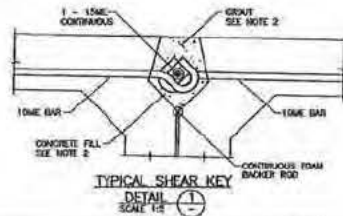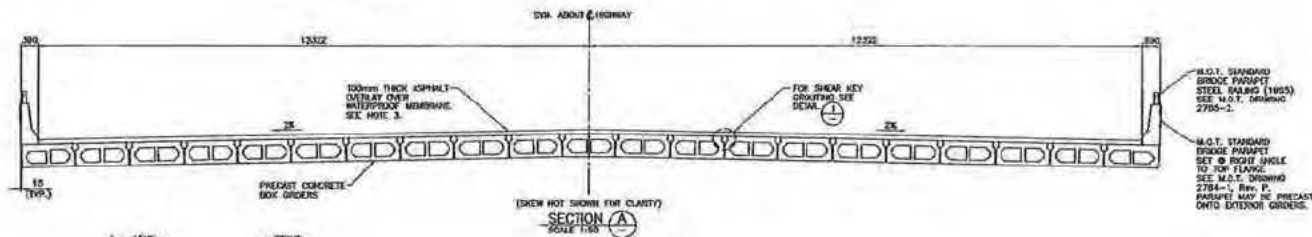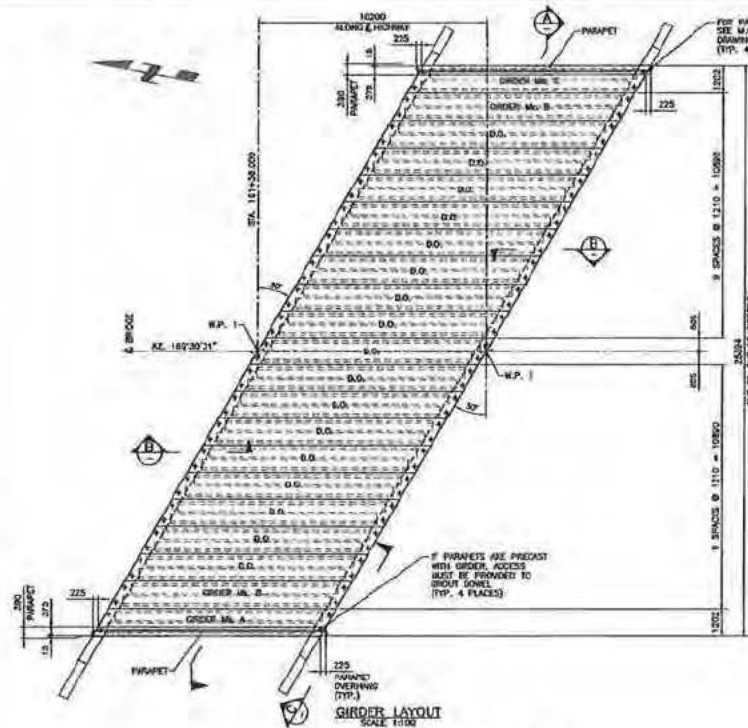

- NOTES:**
- FOR GENERAL NOTES SEE DRAWING 7638-02.
 - SEAR KEYS BETWEEN ADJACENT GIRDERS SHALL BE FILLED WITH 15mm AGGREGATE CONCRETE HAVING A MINIMUM COMPRESSIVE STRENGTH OF 30MPa AT 28 DAYS.
 - WATERPROOF MEMBRANE SHALL BE PROVIDED 1000G OR APPROVED EQUIVALENT AND SHALL MEET THE REQUIREMENTS OF SECTION 411 OF THE STANDARD SPECIFICATIONS.
 - GROUT FOR DOWEL HOLES SHALL BE A NON-SHRINKING, COMPRESSIVE GROUT WITH A MINIMUM COMPRESSIVE STRENGTH OF 30MPa AT 28 DAYS.
 - JOINT WATERPROOFING AT EACH OF ABUTMENTS SHALL BE SFAST 1:14 (45 MSL) FROM PAVEMENT MEMBRANE OR APPROVED EQUIVALENT. APPLY IN STRICT ACCORDANCE WITH MANUFACTURER'S RECOMMENDATIONS.

Per	Date	Description	Init
REVISIONS			
THOMPSON-HOOLA HIGHWAY DISTRICT HIGHWAY 5A/97C KANE VALLEY ROAD OVERPASS No. 7638 GIRDER LAYOUT & DETAILS			
PREPARED UNDER THE SUPERVISION OF 		DRAWING NO. 7638-05 SCALE AS NOTED DATE 25.05.2010	
PROJECT NO. 7638-05		SHEET NO. 7638-05	

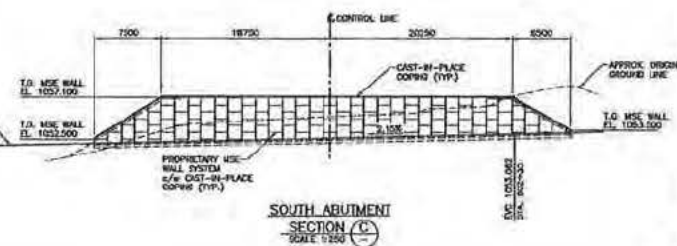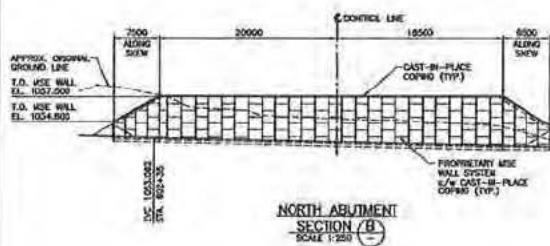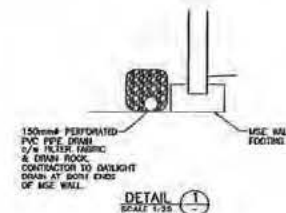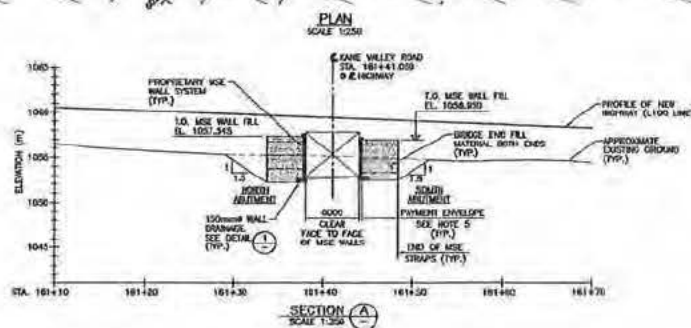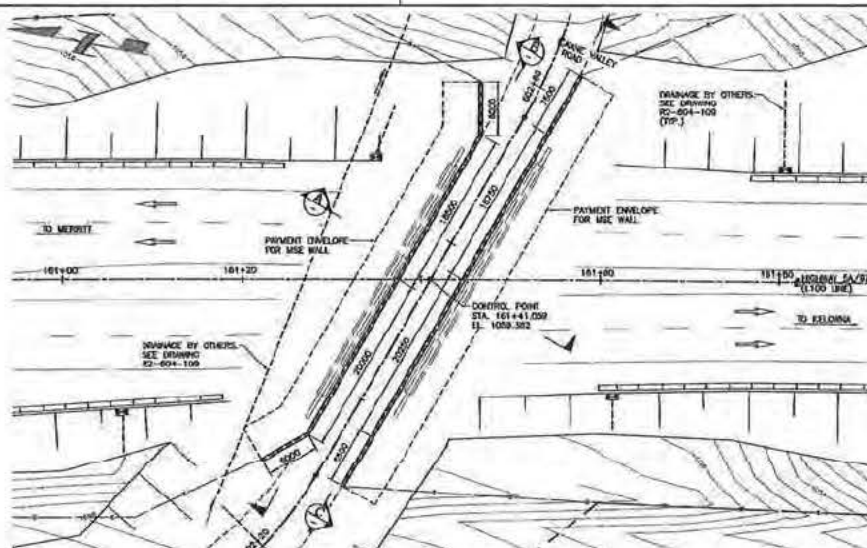

- NOTES:**
1. THE BRIDGE ABUTMENTS & WALLS SHALL BE PROPRIETARY MSE WALL SYSTEMS USING PRECAST CONCRETE FACING PANELS, TO MEET THE REQUIREMENTS OF THE SPECIAL PROVISIONS.
 2. DESIGN CODES: CAN/CSA-S8-06, INCLUDING THE BRITISH STANDARD APPROACH FOR REAS NOT COVERED BY CAN/CSA-S8-06, OR UNLESS NOTED OTHERWISE, ASADO STANDARD SPECIFICATIONS FOR HIGHWAY BRIDGES, SEVENTEENTH EDITION, 2002 INCLUDING REVISIONS SHALL BE THE GOVERNING CODE.
 3. BRIDGE LOADS (UN-FACTORED):
DESIGN LOADS FROM BRIDGE SUPERSTRUCTURE:
DEAD LOAD = 87.3 kN/m
LIVE LOAD = 133.7 kN/m
FUTURE ASPHALT WEARING SURFACE = 1.3 kN/m
DESIGN LOADS FROM BRIDGE BEAM SEAT:
SELF WEIGHT = 22.8 kN/m
DESIGN HORIZONTAL LOADS:
 $H = 3.7 \text{ kN/m (BRIDGES)} @ \text{TOP OF BRIDGES, NORMAL TO ABUTMENT}$
TRAFFIC SIGNAGING:
LSOLG = EQUIVALENT 800mm OF SOIL WEIGHT
EARTHQUAKE ACCELERATION COEFFICIENT: $a=0.05$
ADDITIONAL:
GRAVIMETRIC FILL LOADS (HORIZONTAL & VERTICAL EARTH PRESSURES)
ON CAST-IN-PLACE ABUTMENT WALLS AND BEARING LOADS (NOT INCLUDED IN ABOVE LOADS, TO BE INCLUDED BY THE PROPRIETARY WALL DESIGNER)
 4. ALLOWABLE BEARING PRESSURE:
THE ALLOWABLE BEARING PRESSURE UNDER THE MSE WALL IS 250 kPa. STRUCTURAL BACKFILL CAN BE ASSIGNED TO HAVE A UNIT WEIGHT (γ) = 21 kN/m³ AND A FRICTION ANGLE (ϕ) OF 30°.
 5. THE MINIMUM SOIL REINFORCEMENT LENGTH PROVIDED FOR THE BRIDGE PORTION OF THE MSE WALLS BELOW THE BRIDGE ABUTMENTS SHALL BE 20% OF THE DISTANCE FROM THE TOP OF THE LEVELLING PAD TO THE BRIDGE ROAD SURFACE.
 6. ALL SOIL REINFORCEMENT SHALL BE GALVANIZED IN ACCORDANCE WITH ASADO STANDARD SPECIFICATIONS FOR HIGHWAY BRIDGES, SEVENTEENTH EDITION, 2002, CLAUSE 5.8.6.1. CORROSION RATE SHALL BE COMPUTED FOR EACH EXPOSED SURFACE AS FOLLOWS:
GALVANIZATION LOSS = 15 MICROMETRES/YEAR FOR THE FIRST 3 YEARS
CORROSION LOSS = 4 MICROMETRES/YEAR FOR SUBSEQUENT YEARS
STEEL LOSS = 12 MICROMETRES/YEAR AFTER ZINC DEPLETION.
 7. AESTHETICS:
THE WALL SYSTEM SHALL INCLUDE PRECAST CONCRETE FASCIA PANELS WHICH SHALL BE SUPPLIED WITH A CLASS 3 SURFACE IN ACCORDANCE WITH THE STANDARD SPECIFICATIONS 211. ALTERNATIVELY, SUITABLE ARCHITECTURALLY TREATED CONCRETE FASCIA PANELS MAY BE USED WITH MINISTRY APPROVAL. THE WALL CORING SHALL BE CAST-IN-PLACE CONCRETE FINISHED TO A CLASS 2 SURFACE IN ACCORDANCE WITH THE STANDARD SPECIFICATIONS 211. THE CORING SHALL BE FORMED TO SUIT THE ALIGNMENT AND CURVATURE OF THE TOP OF THE MSE WALL.
 8. FOUNDATION PREPARATION:
- ALL SOFT MATERIALS, OBSTACLES AND ROCKETS OF SOFT BLACK SALT SHALL BE REMOVED.
- BACKFILL WITH COMPACTED BRIDGE END FILL MATERIAL IN ACCORDANCE WITH STANDARD SPECIFICATION 202.
- THE FOUNDING MATERIAL SHALL HAVE AN ALLOWABLE BEARING PRESSURE OF 200 kPa.
- SEE KLOHN CRIPPHEN GEOTECHNICAL REPORT OF OCTOBER 26, 2004.

REVISIONS		
No.	Date	Description
Ministry of Transportation Southern Interior Region		
THOMPSON-NICOLA HIGHWAY DISTRICT HIGHWAY 5A/97C KANE VALLEY ROAD OVERPASS No. 7638 MSE WALLS - PLAN & SECTIONS		
PREPARED UNDER THE DIRECTION OF 	PROJECT No. 7638-07	DRAWING No. 7638-07

TEST HOLE LOG			
STARTED: August 21, 1987 FINISHED: August 21, 1987			
DRILL METHOD: Washcore			
GROUND ELEV. (m): 1060.00			
COORDINATES (m): N 554414.9 E 870146.59			
DESCRIPTION OF MATERIALS			
Core depth only used, see to record SAND and GRAVEL with occasional cobbles. (Small exposure of fine banded SLT at 5 to 6.65 m on south face of pit only).			
End of Hole at 3.25 m			
PROJECT NO.: P01537A01 0101			
PROJECT: Hwy 97C/5A			
LOCATION: Merril, BC			
LOGGED BY: ANP CHECKED BY:			
SHEET 1 OF 1 HOLE NO.: TP 12A			


TEST HOLE LOG			
STARTED: June 10, 2004 FINISHED: June 16, 2004			
DRILL METHOD: Hollow Stem Auger			
GROUND ELEV. (m):			
COORDINATES (m): N 554535.1 E 870125			
DESCRIPTION OF MATERIALS			
GRAVEL, sandy, green to blue to brown, subrounded to subangular, light brown.			
SAND, silty, greenish, very dense, moist, brownish red.			
- SPT 1 not recovered			
SLT, dark grey, fine grained, medium dense, hard, moist, brown.			
CLAY, brown, greenish, some silty, green to blue to brown, dense, regular, hard to green and red.			
GRAVEL and SLT, sandy, silty to dark brown, wet, green to blue, subangular.			
SAND, some green, some silty, green to blue to brown, subrounded, dense.			
End of Hole at 3.25 m			
PROJECT NO.: P01537A01 0101			
PROJECT: Hwy 97C/5A			
LOCATION: Merril, BC			
LOGGED BY: ANP CHECKED BY:			
SHEET 1 OF 1 HOLE NO.: DH04-A13			

TEST HOLE LOG			
STARTED: June 13, 2004 FINISHED: June 13, 2004			
DRILL METHOD: Solid Stem Auger			
GROUND ELEV. (m):			
COORDINATES (m): N 554548.0 E 870103			
DESCRIPTION OF MATERIALS			
- SPT 1 not recovered			
SAND, some silty, some green to blue, some brown, light brown.			
SLT and GRAVEL, some brown to sandy, silty to dark brown, moist, dark brown.			
End of Hole at 3.05 m			
PROJECT NO.: P01537A01 0101			
PROJECT: Hwy 97C/5A			
LOCATION: Merril, BC			
LOGGED BY: ANP CHECKED BY:			
SHEET 1 OF 1 HOLE NO.: DH04-A22			


NOTES:

1. FOR BORING AND TEST PIT LOCATIONS SEE DRAWING 7638-01.



B.D. Dinne & Associates Ltd.		1989	
KLOHN CRIPPEN		KLOHN CRIPPEN	
REVISIONS			
Ministry of Transportation Southern Interior Region			
THOMPSON-NICOLA HIGHWAY DISTRICT HIGHWAY 5A/97C KANE VALLEY ROAD OVERPASS No. 7638 BOLEHOLE LOGS			
PROJECT FROM THE DESIGNER IS 		DATE: 08/03/04 SCALE: 1:50 DATE: 08/03/04	
PROJECT NO.: 7638-08		DATE: 08/03/04	

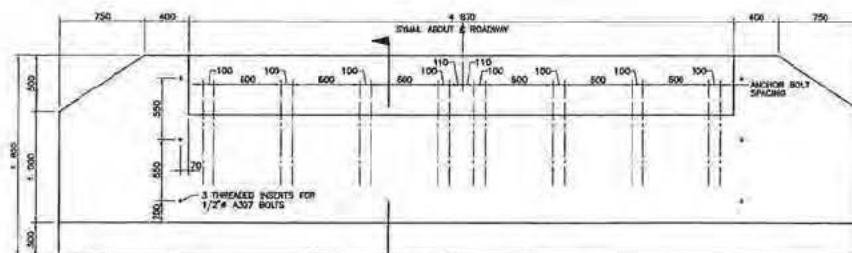

 ELEVATION
PRECAST FOUNDATION 4.83 m WIDE UNGULATE GUARD

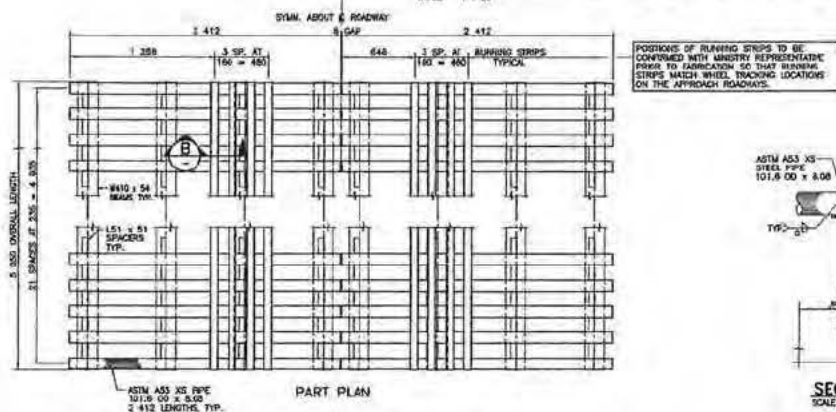


END VIEW
PIPE DECK 4.83 m WIDE UNGULATE GUARD
SCALE - 1 : 20

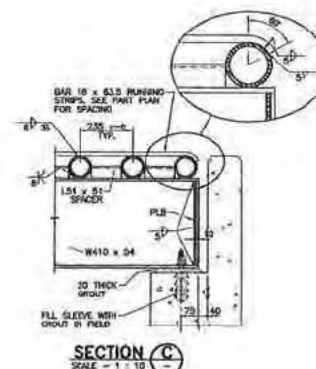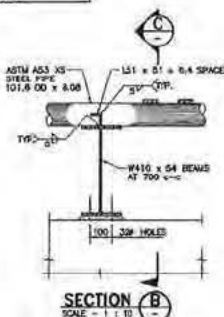

1. REFER TO DRAWING No. 9000-1 FOR GENERAL NOTES AND SPECIFICATIONS.

AUTHORIZED BY	
RECORDED	EXCISE OR TRANSFER
DATE WHEN ISSUED	DATE WHEN ISSUED
DATE	DATE

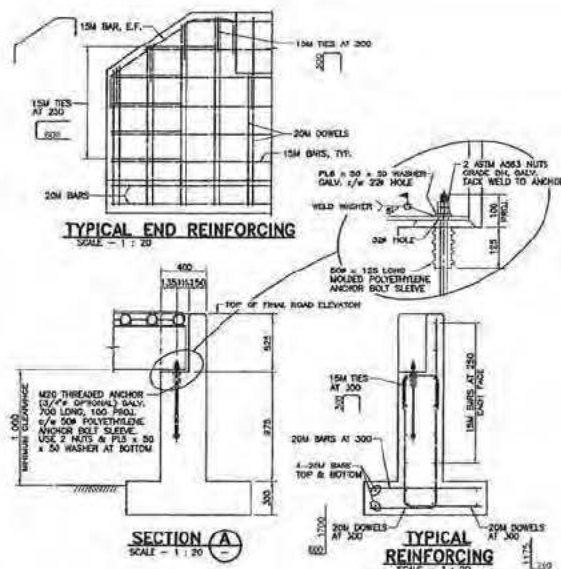[illegible]





PRECAST FOUNDATION 7.25 m WIDE UNGULATE GUARD
SCALE - 1 : 30



PIPE DECK 7.25 m WIDE UNGULATE GUARD



**TYPICAL
REINFORCING**
SCALE - 1 : 20

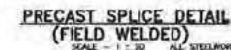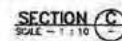

NOTES:

1. REFER TO DRAWING No. 5000-3 FOR GENERAL NOTES AND SPECIFICATIONS

AUTHORIZED BY	
DESIGNATED	RECEIVED FOR CONSTRUCTION
JOSEPH BRUCE ENGLISH	CHIEF ENGINEER


Consultants: Lays 7408 Bay Street Unit 8 Victoria, British Columbia Canada V8S 2B5 Tel: 250.570.9721 Fax: 250.570.9723		 Seaport & Associated Engineering Ltd.	
Rev.	Date	Description	Issd
1	8/9/14, CO	REVISED TO 8 (mm) GAP BETWEEN PIPE DECK PANELS	S.P.S.
REVISIONS			
 BRITISH COLUMBIA		Ministry of Transportation Bridge Engineering	
--- -- 7.25 m WIDE UNGULATE GUARD ABUTMENT AND DECK DETAILS			
PREPARED UNDER THE DIRECTION OF  ENGINEER OF RECORD Date: MAR 20 19, 2005 Title: 		 PROJECT NO. SHEET NO. 	
REVISIONS: S.P.S. DATE: SEP 10, 2005 ORDERED: S.P.S. DATE: SEP 10, 2005 DRAWN: D.R.M. DATE: SEP 10, 2005 SCALE: AS NOTED REVISION NO. 		ISSUED NO. 9000-44 1A	
CHECKED: BRUCE JORDAN, LAYTON			



BRITISH COLUMBIA
Ministry of Transportation
Bridge Engineering

7.25 m WIDE UNGULATE GUARD ABUTMENT AND DECK DETAILS


TRA-2015-00013
Page 70

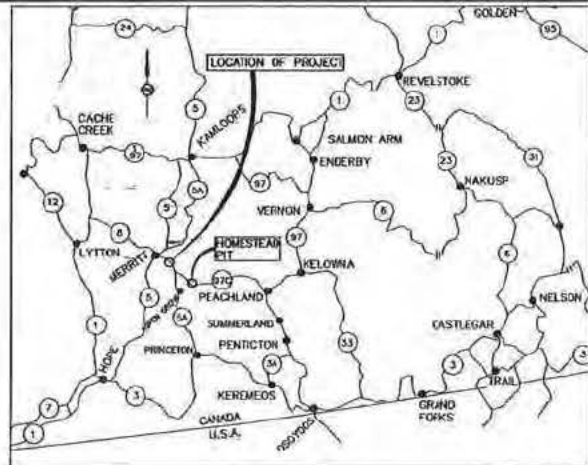

LOCATION MAP

LEGEND

EXISTING	PROPOSED
SECTION LINES	RIGHT OF WAY
QUARTER SECTION LINES	TEMPORARY LICENSE TO CONSTRUCT
SUBDIVISION BOUNDARY	CLEARING AND DRAINAGE
EASEMENT LINES	CENTRE LINE
CENTRE LINE	TOES
LANE EDGE	PAVEMENT CUT LINE
EDGE OF PAVEMENT	SPECIAL DRAINAGE
EDGE OF GRAVEL	CULVERT
FENCE	EDGE OF PAVEMENT
CULVERT	LANE LINES
TOP OF BANK	GRAVEL ROAD EDGE
DRAINAGE	GRAVEL SHOULDER
TREE LINE	ASPHALT CURB
UNDERGROUND TELEPHONE	FENCE
UNDERGROUND ELECTRIC	SUBDRAIN AND CLEINOUT
ROAD SIGN	UTILITY POLE RELOCATION
POWER/TELEPHONE POLE WITH TRANSFORMER	CLOSE ROAD/ACCESS
POWER/TELEPHONE POLE	DITCH DRAIN
POWER POLE	DITCH CHECK DAM
TELEPHONE POLE	UNGRADE w/ CENTRE GUARD
ANCHOR / GUY WIRE	SIGNING FENCE DATE
STANDARD HIGH PIV (YOUNG)	WILDLIFE ONE WAY DATE
CONCRETE POST MONUMENT	ROAD SIGN
CLAM POST	TWO POST ROAD SIGN
TWO POST ROAD SIGN	LAMP STANDARDS
JUNCTION BOX	UTILITY POLE
UTILITY POLE	PEDESTAL
PEDESTAL	MAIL BOX
MAIL BOX	TREE
TREE	UNDERGROUND MARKER
UNDERGROUND MARKER	WIRE HEIGHTS
WIRE HEIGHTS	DATE POST
DATE POST	

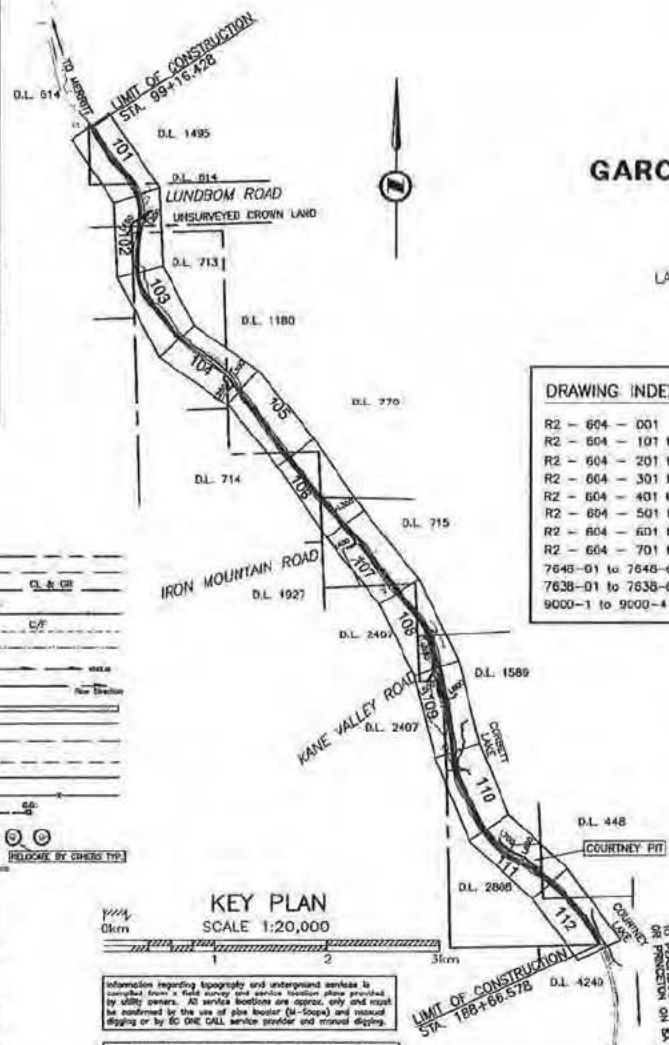

Information regarding topography and underground services is derived from a field survey and service location data provided by utility owners. All service locations are approximate, and must be confirmed by the use of pole locators (D-Cops) and manual digging or by CC ONE CALL service provider and manual digging.

Ground coordinates are based on UTM coordinates derived from a GPS survey. Combined Project Scale Factor is 0.99981124, and was derived by the comparison of ground and UTM distances across the project. Elevations are Quasitic and are derived from Benchmarks 1052-4, 1053-4, 1054-2 and 1055-3. MET and non-metric 1987 MON 7265 & 1987 MON 7675 were also used as benchmarks.

PROVINCE OF BRITISH COLUMBIA
MINISTRY OF TRANSPORTATION
SOUTHERN INTERIOR REGION
PROJECT No. 21838-0001

HIGHWAY 97C/5A GARCIA LAKE TO COURTNEY LAKE

STA. 99+16.428 - STA. 188+66.578
8.95 km

LANDMARK KILOMETRE INVENTORY SEGMENT 1710
N/B (ASPEN GROVE - COLDWATER I/C)
km 6.3 to km 15.8

DRAWING INDEX

R2 - 604 - 001	KEY PLAN AND LEGEND
R2 - 604 - 101 to 112	DRAINAGE AND CONSTRUCTION PLANS
R2 - 604 - 201 to 204	TYPICAL SECTIONS & DRAINAGE DETAILS
R2 - 604 - 301 to 314	PROFILES
R2 - 604 - 401 to 416	LANING, GEOMETRICS AND SPOT ELEVATIONS
R2 - 604 - 501 to 515	SIGNING AND PAVEMENT MARKINGS
R2 - 604 - 601 to 606	SUGGESTED CONSTRUCTION STAGING PLANS (For information Only)
R2 - 604 - 701 to 702	MASS HALL DIAGRAM (For information Only)
7648-01 to 7648-03	MATHEW LAKE ROAD OVERPASS STRUCTURE No. 7648
7638-01 to 7638-08	KANE VALLEY ROAD OVERPASS STRUCTURE No. 7638
9000-1 to 9000-4	UNGUATE GUARD DETAILS

Point	Station	Elevation	Remarks	Comments
RF001	99+16.428	67189.337	1028.119	Driver Cap Measurement
RF002	99+16.428	67189.337	1028.119	Driver Cap Measurement
MINISTRY OF TRANSPORTATION
HIGHWAY ENGINEERING SOUTHERN INTERIOR REGION

PROJECT No. 21838-0001
2030


DATE: 07/03/11
BY: [Signature]
CHECKED BY: [Signature]


PROJECT No. 21838-0001
2030


DATE: 07/03/11
BY: [Signature]
CHECKED BY: [Signature]



PROJECT No. 21838-0001
2030

DATE: 07/03/11
BY: [Signature]
CHECKED BY: [Signature]

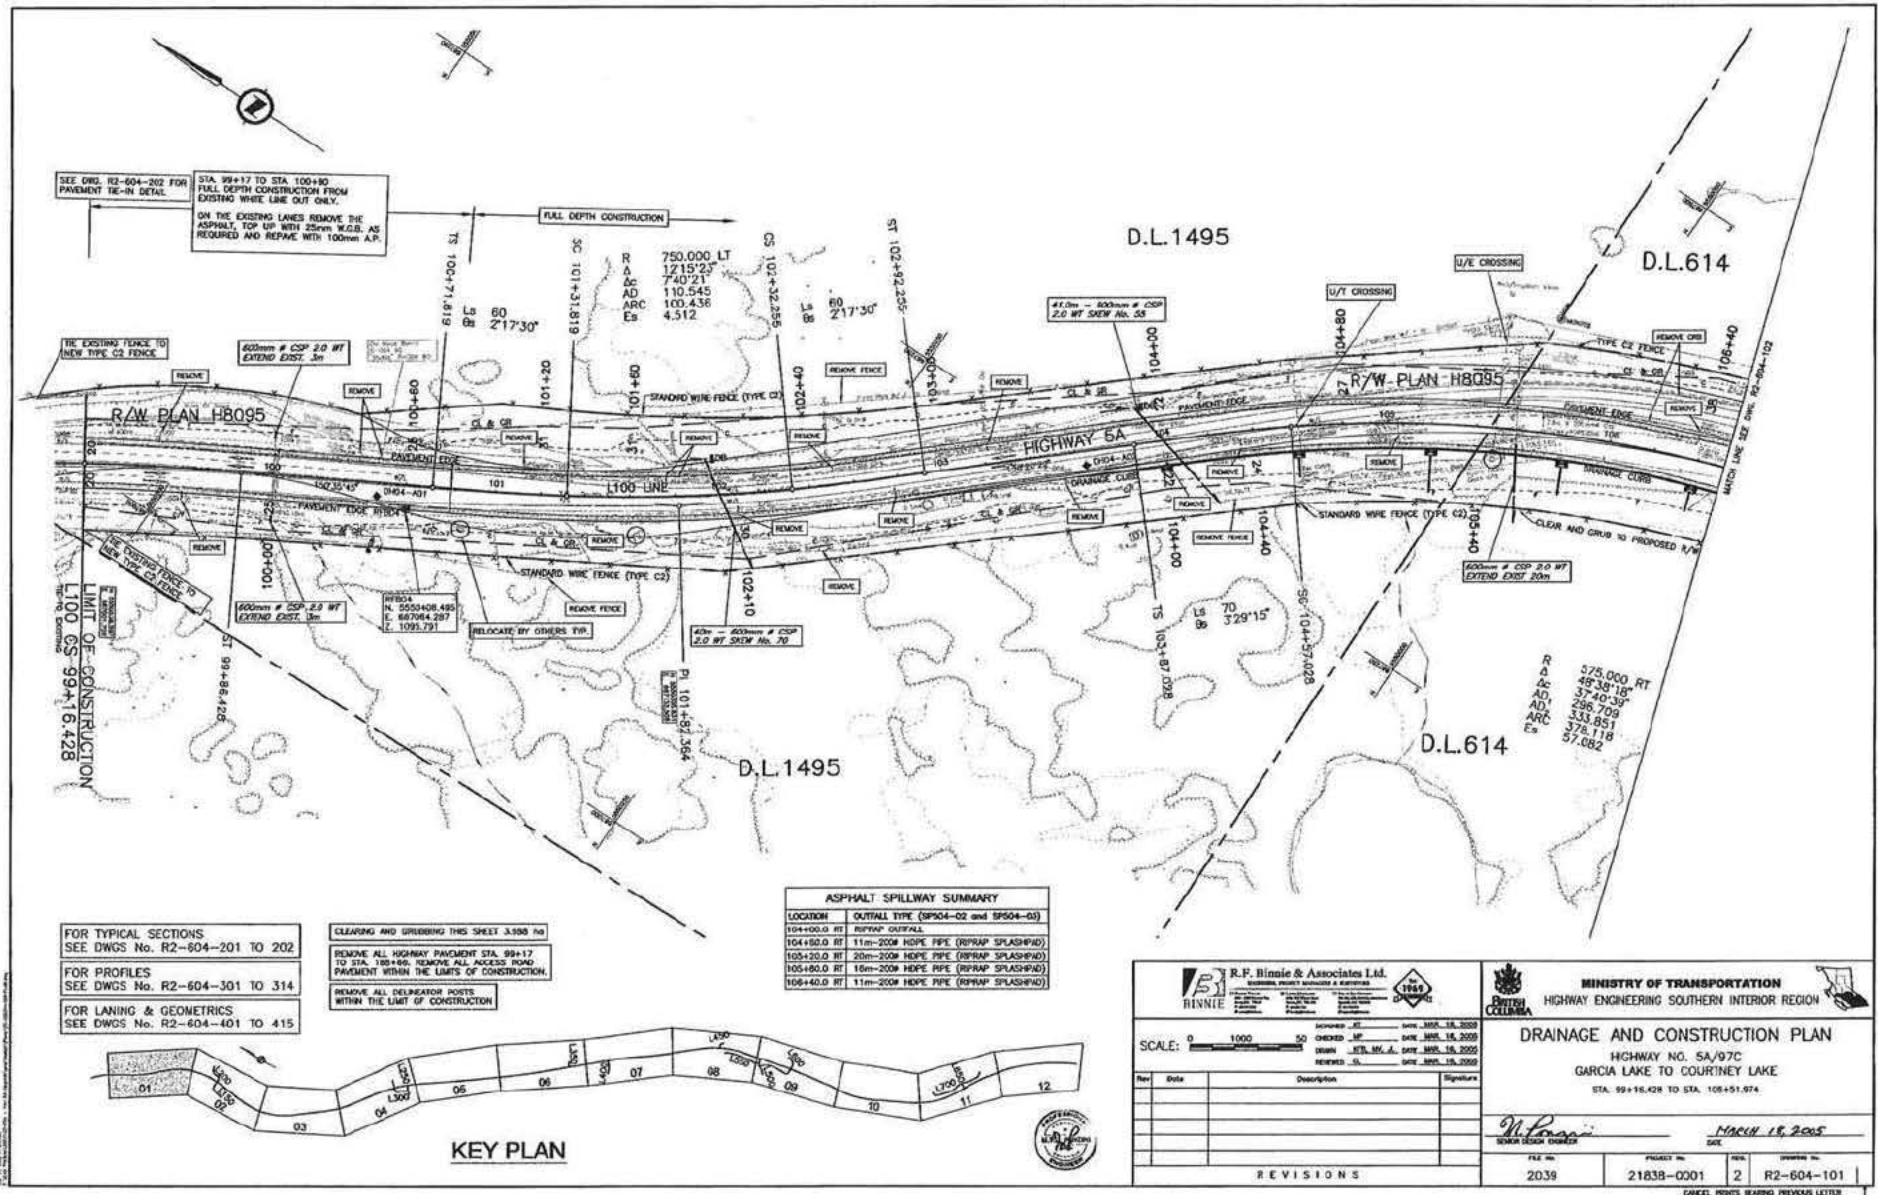

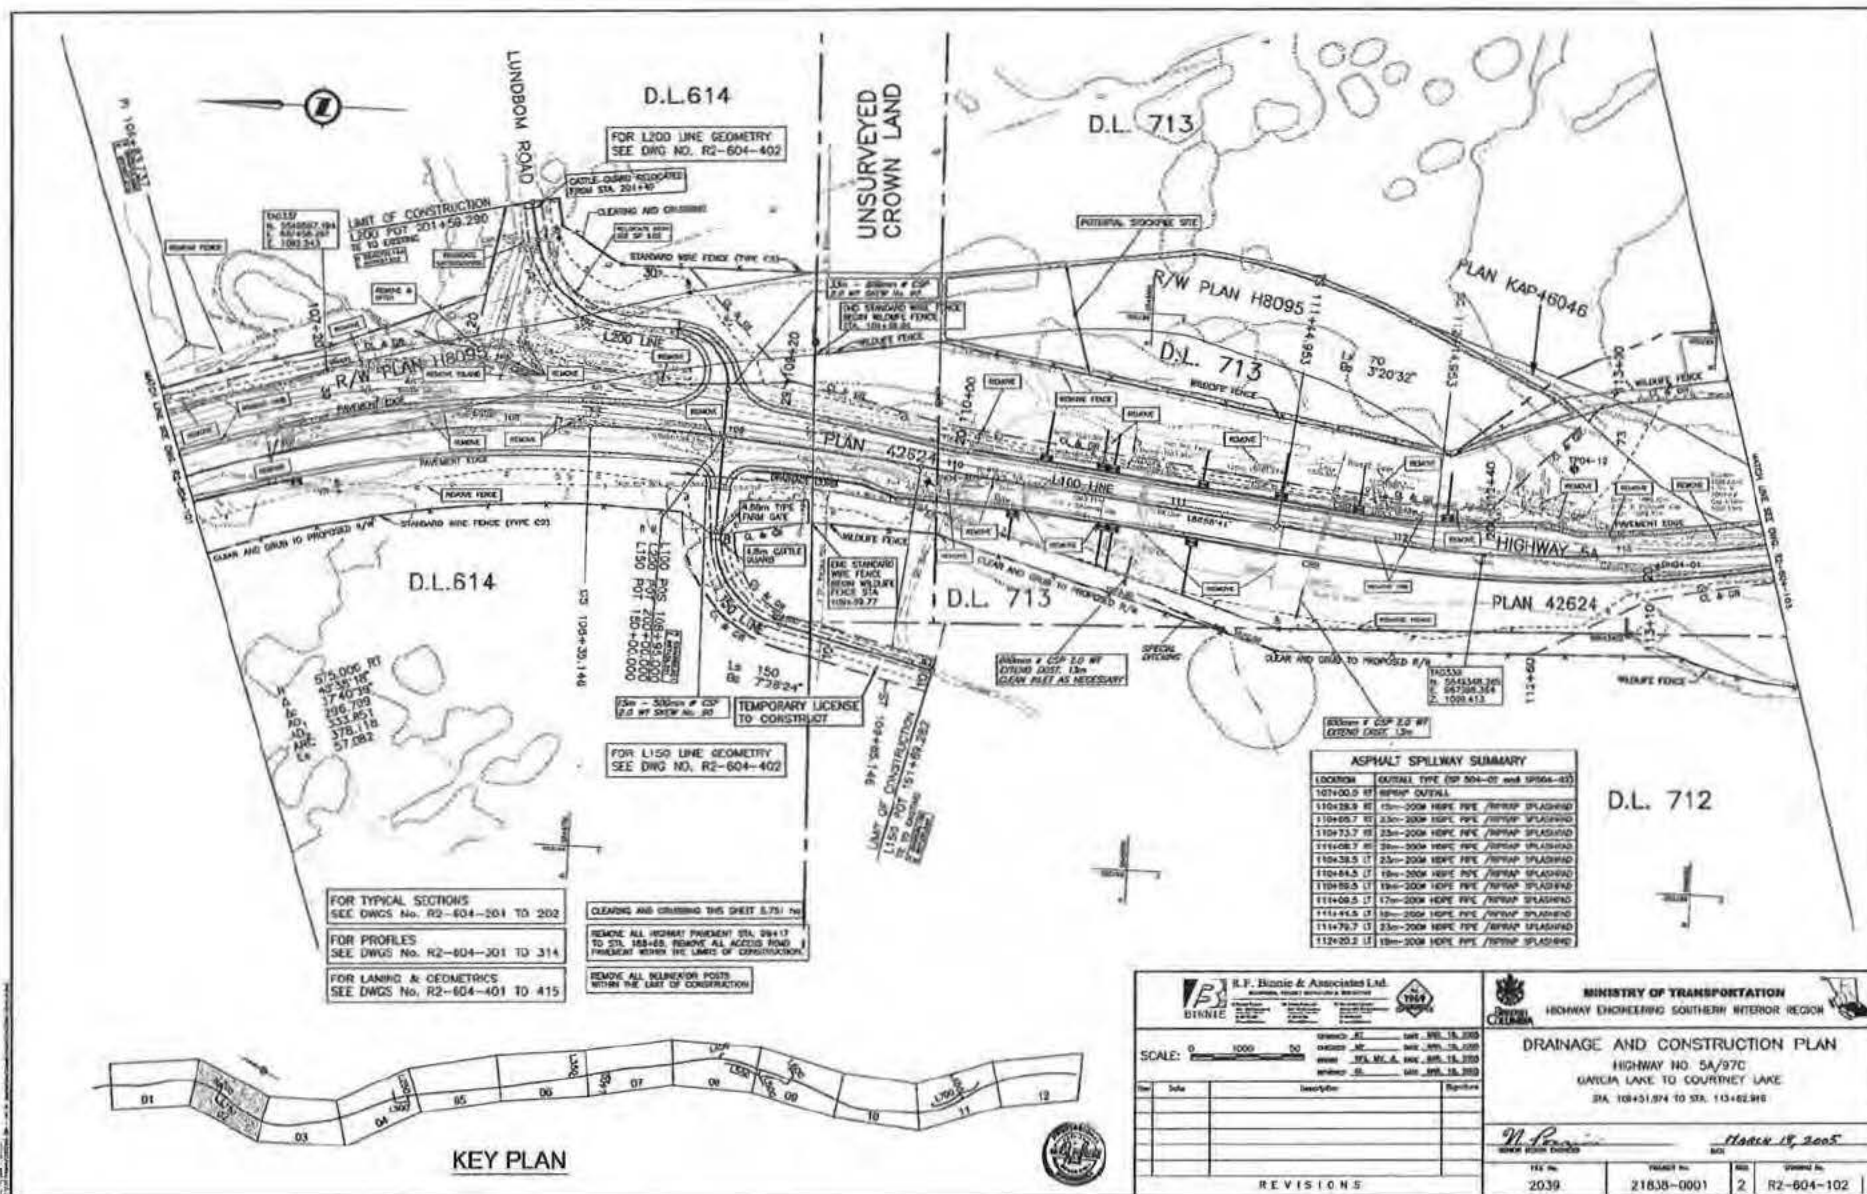

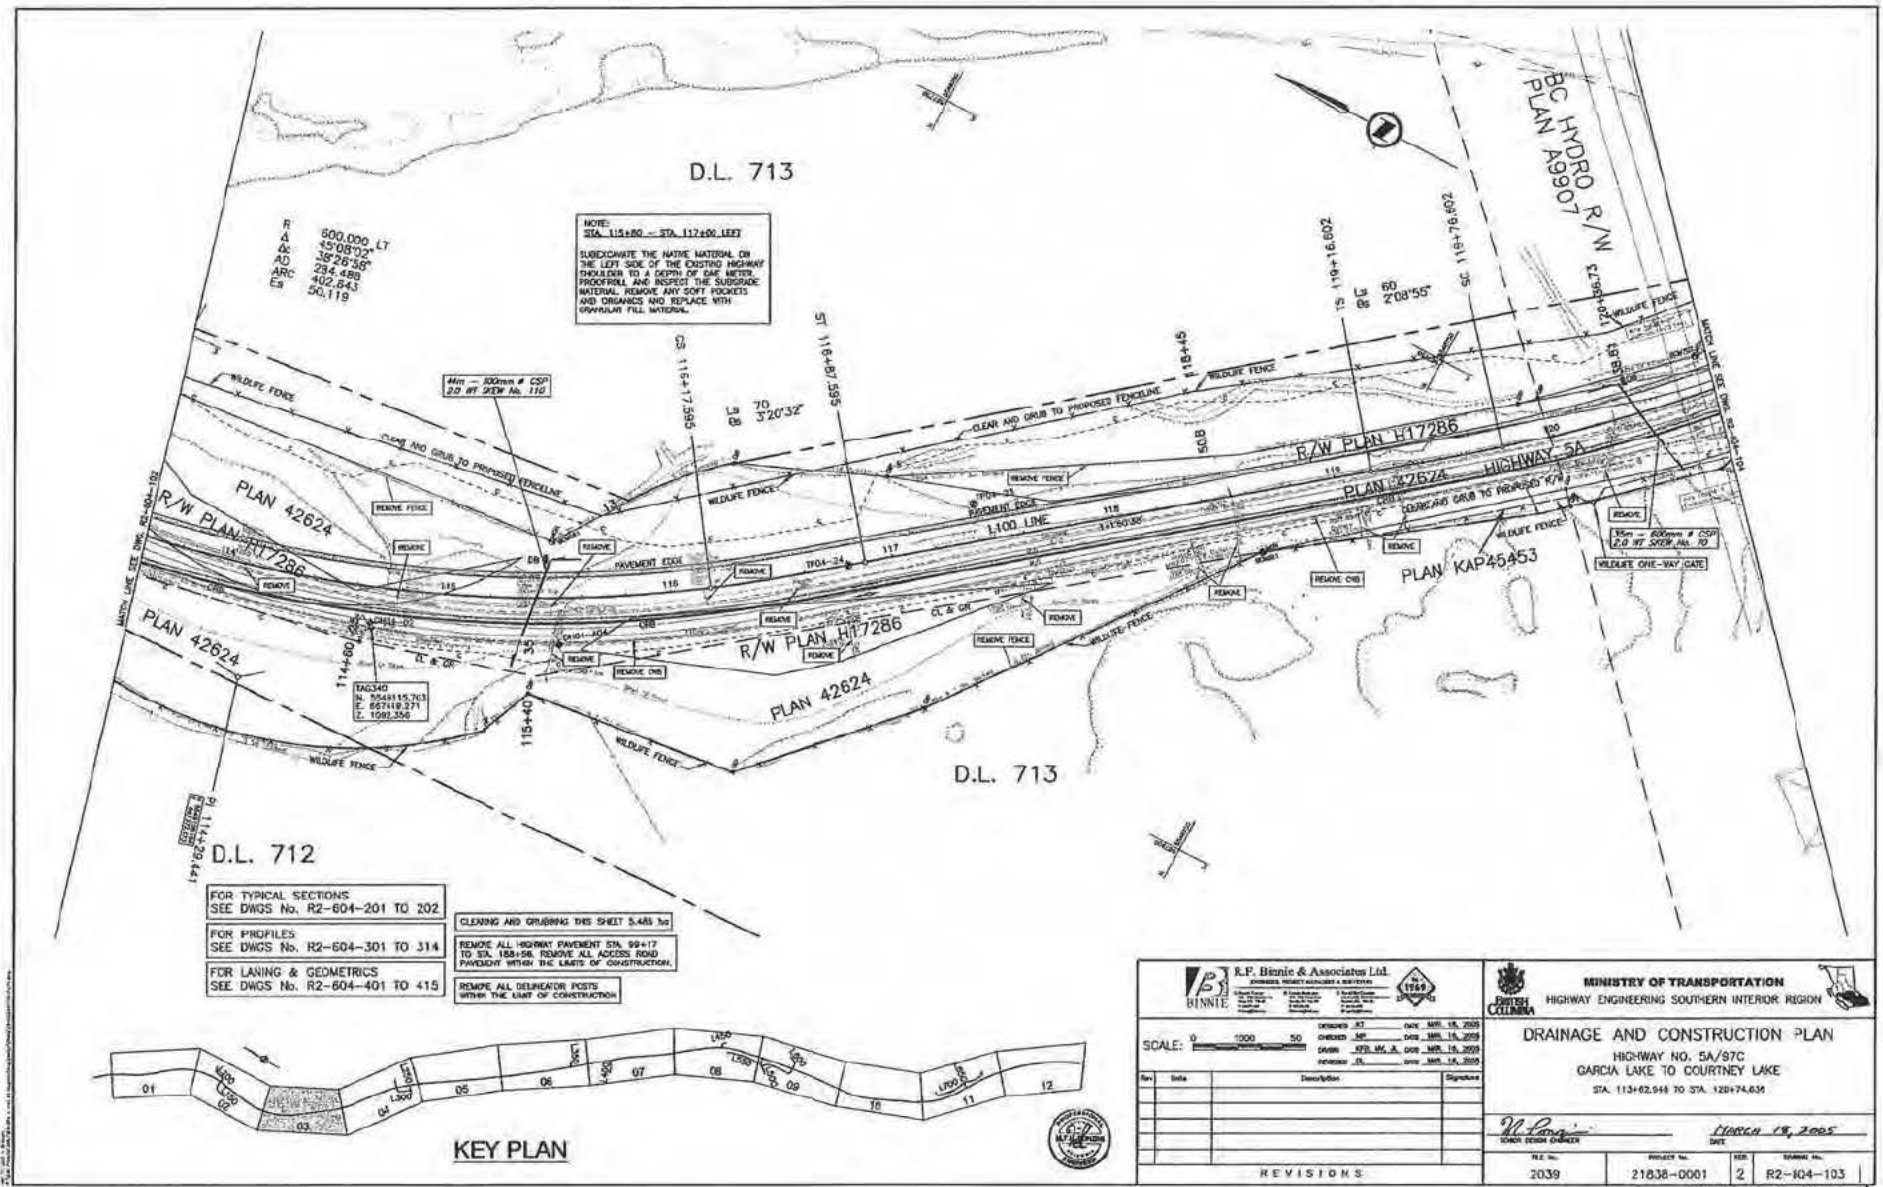

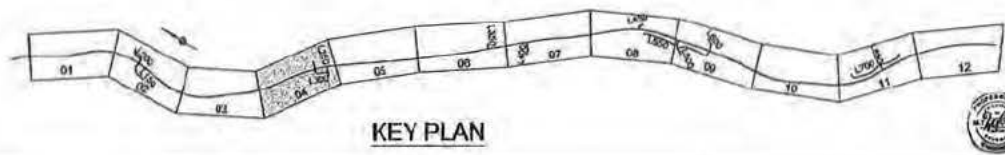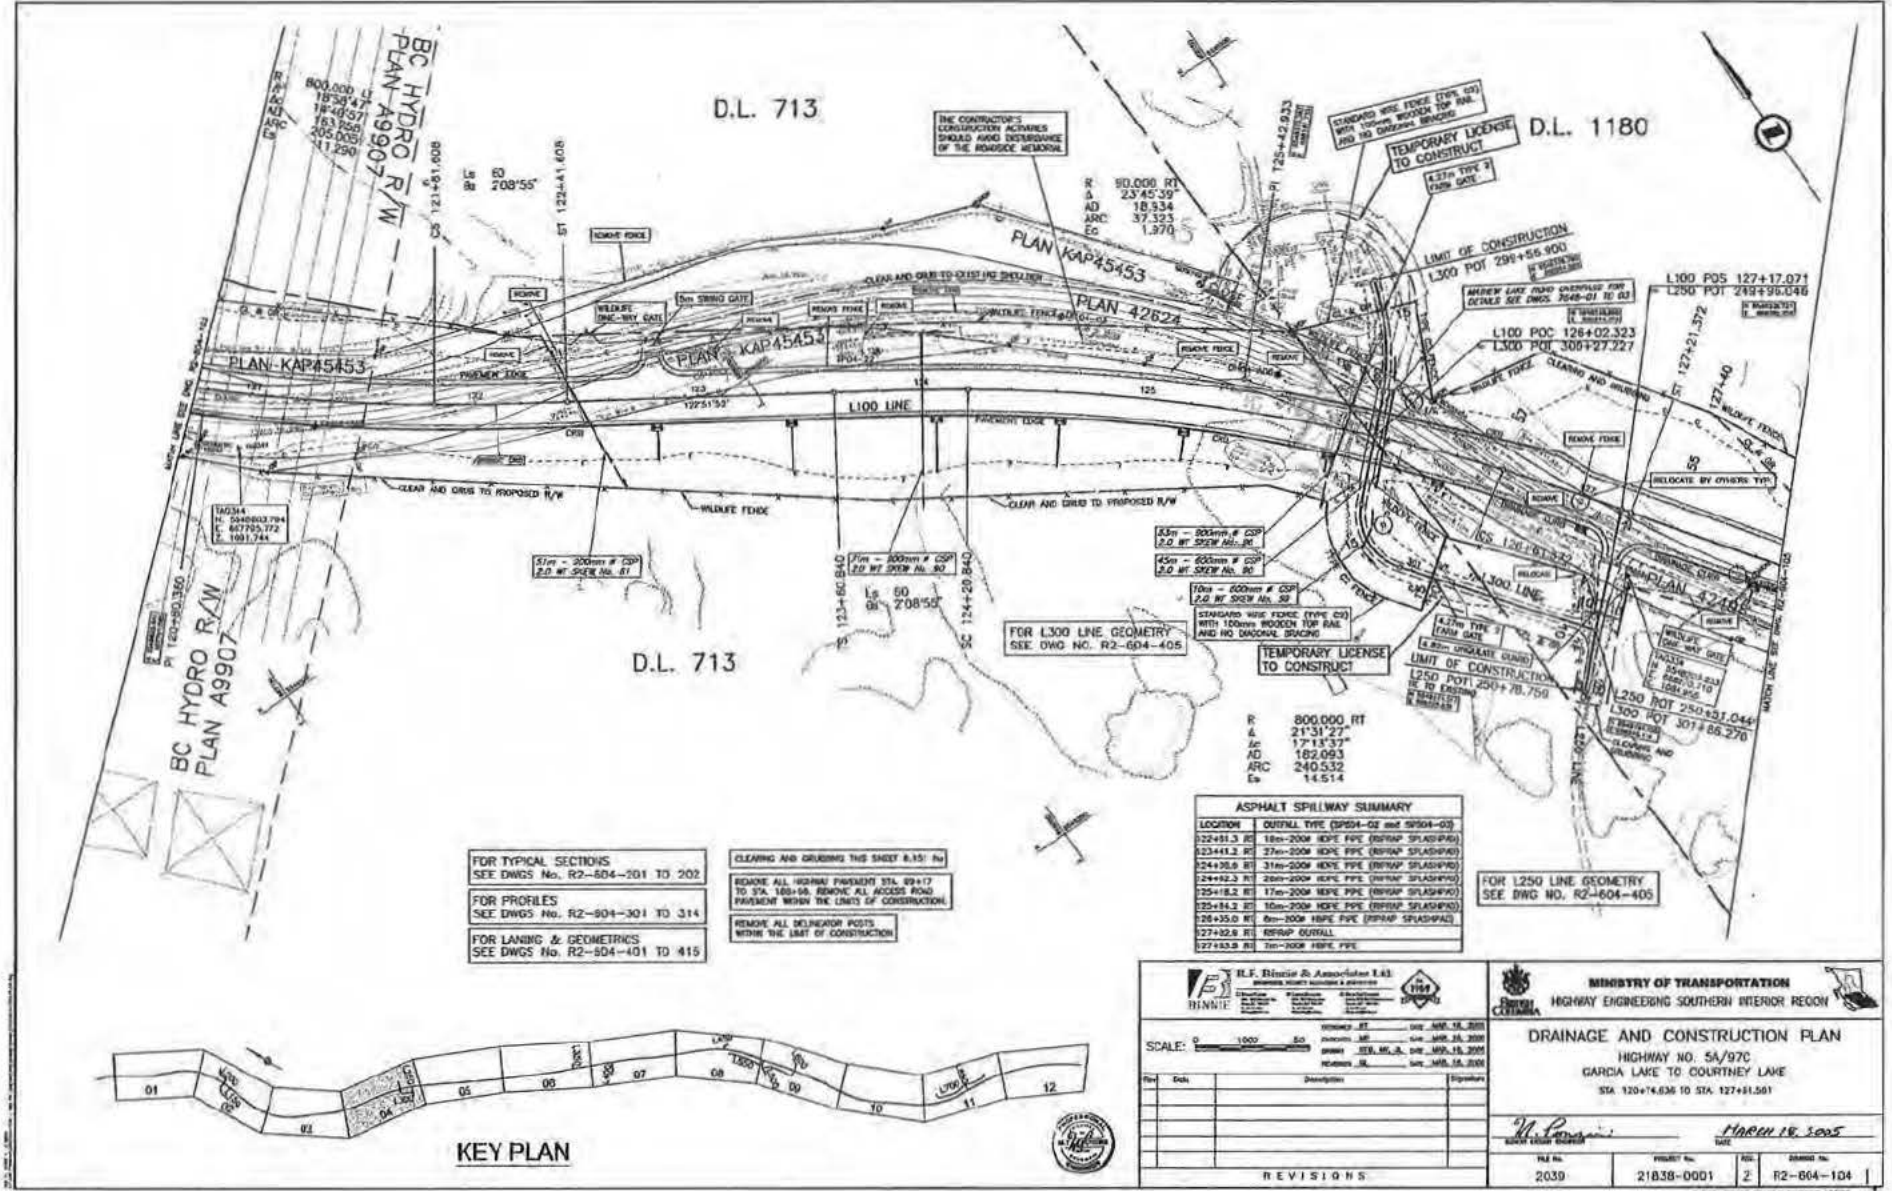

FOR TYPICAL SECTIONS
SEE DWGS No. R2-504-201 TO 202

FOR PROFILES
SEE DWGS No. R2-604-301 TO 314

FOR LANE & GEOMETRICS
SEE DWGS No. R2-504-401 TO 415

CLEARING AND GRADING THIS SHEET 8.15: No

REMOVE ALL HIGHWAY PRESENT STA. 92+17 TO STA. 100+50. REMOVE ALL ACCESS ROAD PAVEMENT WITHIN THE LIMITS OF CONSTRUCTION.

REMOVE ALL DELINEATOR POSTS WITHIN THE LIMIT OF CONSTRUCTION.

ASPHALT SPILLWAY SUMMARY	
LOCATION	OUTFALL TYPE (SP204-Q2 and SP204-Q3)
122+51.3 RT	18m-200m HDPE PIPE (RFRAP SPLASHPAD)
123+11.2 RT	17m-200m HDPE PIPE (RFRAP SPLASHPAD)
124+35.5 RT	31m-200m HDPE PIPE (RFRAP SPLASHPAD)
124+52.5 RT	28m-200m HDPE PIPE (RFRAP SPLASHPAD)
125+18.2 RT	17m-200m HDPE PIPE (RFRAP SPLASHPAD)
125+54.2 RT	10m-200m HDPE PIPE (RFRAP SPLASHPAD)
126+35.0 RT	8m-200m HDPE PIPE (RFRAP SPLASHPAD)
127+32.0 RT	10m-200m HDPE PIPE (RFRAP SPLASHPAD)
127+53.5 RT	10m-200m HDPE PIPE

R.F. Binnie & Associates Ltd.
1189

SCALE: 0 1000 50

Revisions:

No.	Date	Description	By	App'd
1				
2				
MINISTRY OF TRANSPORTATION
HIGHWAY ENGINEERING SOUTHERN INTERIOR REGION


DRAINAGE AND CONSTRUCTION PLAN
HIGHWAY NO. 5A/97C
GARCIA LAKE TO COURTHNEY LAKE
STA 120+14.636 TO STA 127+51.561


DATE: MARCH 18, 2005

FILE NO.	PROJECT NO.	SHEET NO.	TOTAL SHEETS
2039	21838-0001	2	R2-604-104

CHECKED: FRANK BERNARDI
DESIGNED: FRANK BERNARDI

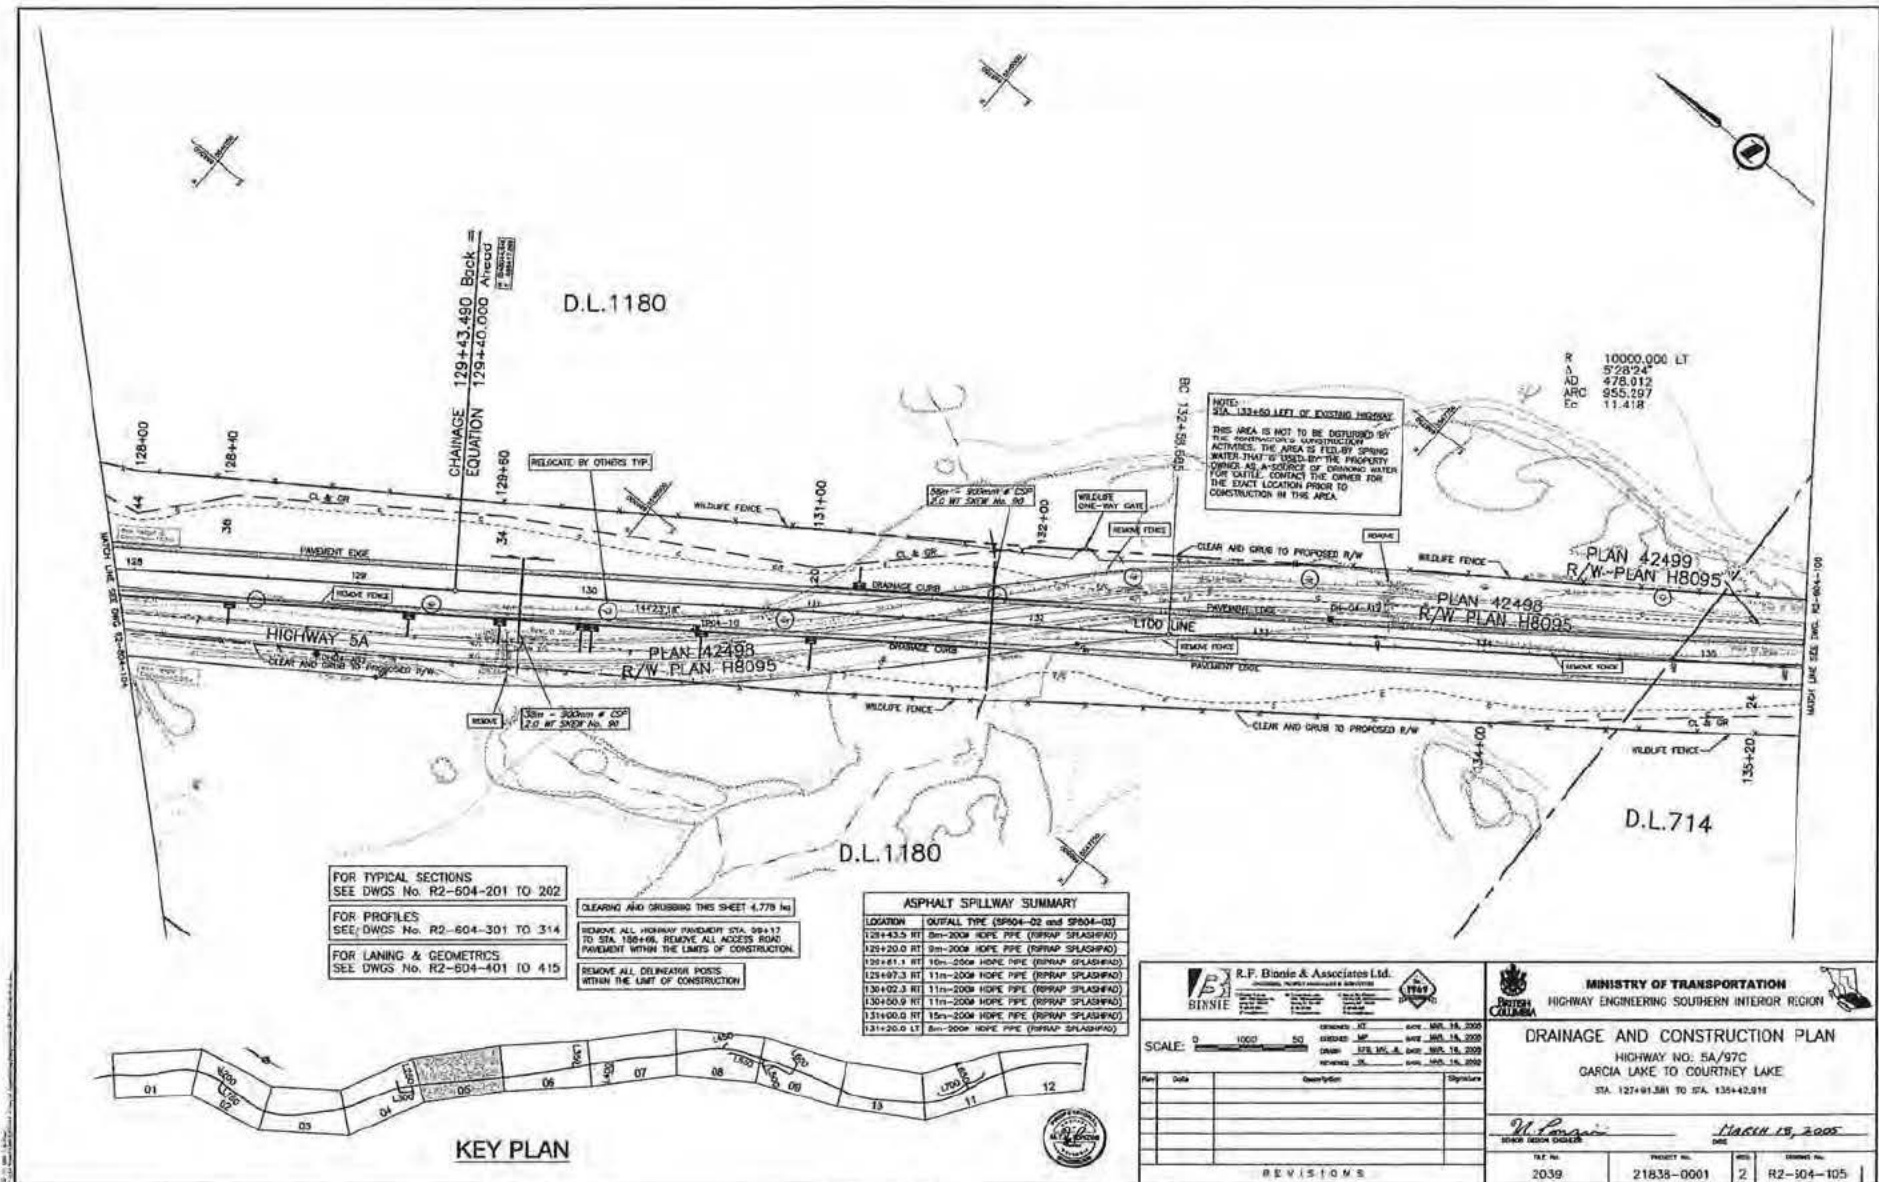

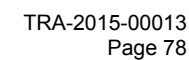

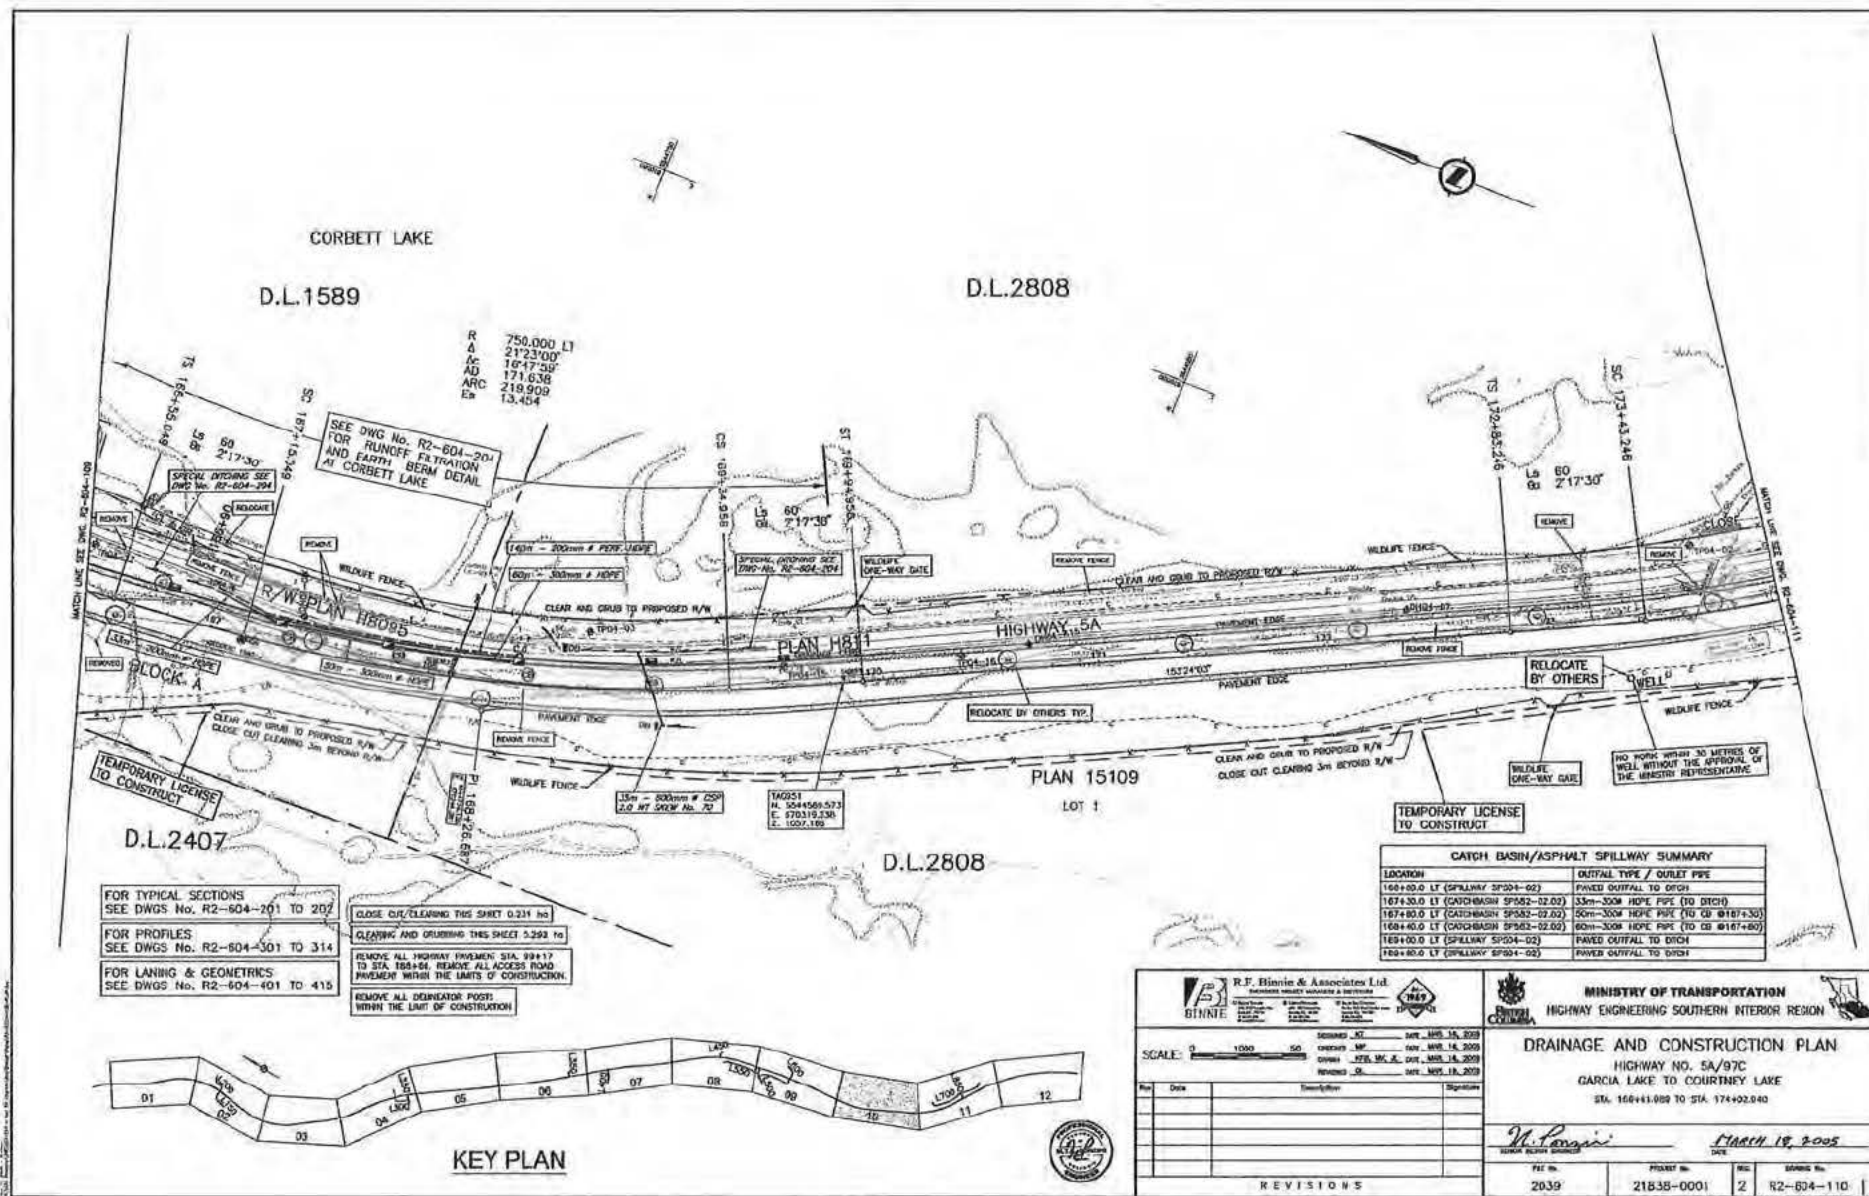

FOR TYPICAL SECTIONS
SEE DWGS No. R2-604-201 TO 202

FOR PROFILES
SEE DWGS No. R2-604-301 TO 314


FOR LANSING & GEOMETRICS
SEE DWGS No. R2-604-401 TO 415

CLOSE OUT/CLEARING THIS SHEET 0.231 NO

CLEARING AND GRUBBING THIS SHEET 0.293 TO

REMOVE ALL HIGHWAY PAVEMENT STA. 99+17 TO STA. 166+00. REMOVE ALL ACCESS ROAD PAVEMENT WITHIN THE LIMITS OF CONSTRUCTION.

REMOVE ALL DRAINAGE POSTS WITHIN THE LIMIT OF CONSTRUCTION

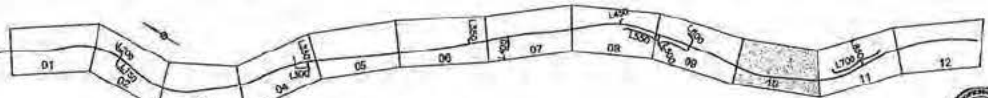

KEY PLAN

CATCH BASIN/ASPHALT SPILLWAY SUMMARY

LOCATION	OUTLET TYPE / ORILET PIPE
166+00.0 LT (SPILLWAY SP204-02)	PAVED OUTFALL TO DITCH
167+30.0 LT (CATCHBASIN SP202-02.02)	33m-300M HOPE PIPE (TO DITCH)
167+60.0 LT (CATCHBASIN SP202-02.02)	50m-300M HOPE PIPE (TO CB @167+30)
168+40.0 LT (CATCHBASIN SP202-02.02)	60m-300M HOPE PIPE (TO CB @167+60)
169+00.0 LT (SPILLWAY SP204-02)	PAVED OUTFALL TO DITCH
169+60.0 LT (SPILLWAY SP204-02)	PAVED OUTFALL TO DITCH

R.F. Binnie & Associates Ltd.
Sustainable Society, Sustainable Infrastructure

SCALE: 0 1000 50

Revised: 18 MAR 2009
Checked: M.P.
Drawn: S.M.
Designed: J.T.

DATE: MAR 18, 2009
REV: MAR 18, 2009
DATE: MAR 18, 2009

MINISTRY OF TRANSPORTATION
HIGHWAY ENGINEERING SOUTHERN INTERIOR REGION

DRAINAGE AND CONSTRUCTION PLAN
HIGHWAY NO. 5A/97C
GARCIA LAKE TO COURTNEY LAKE
STA. 166+00.0 TO STA. 174+02.040

McP...
DATE: **MARCH 18, 2009**

REV.	DATE	DESCRIPTION	SIGNATURE

PROJECT No. 2039

REVISION No. 21835-0001


REV. 2

DRAWING No. R2-604-110

CHECKED, PLOTTED, REVISIONS, PREVIOUS EDITION

D.L.448

REM. D.L. 2808

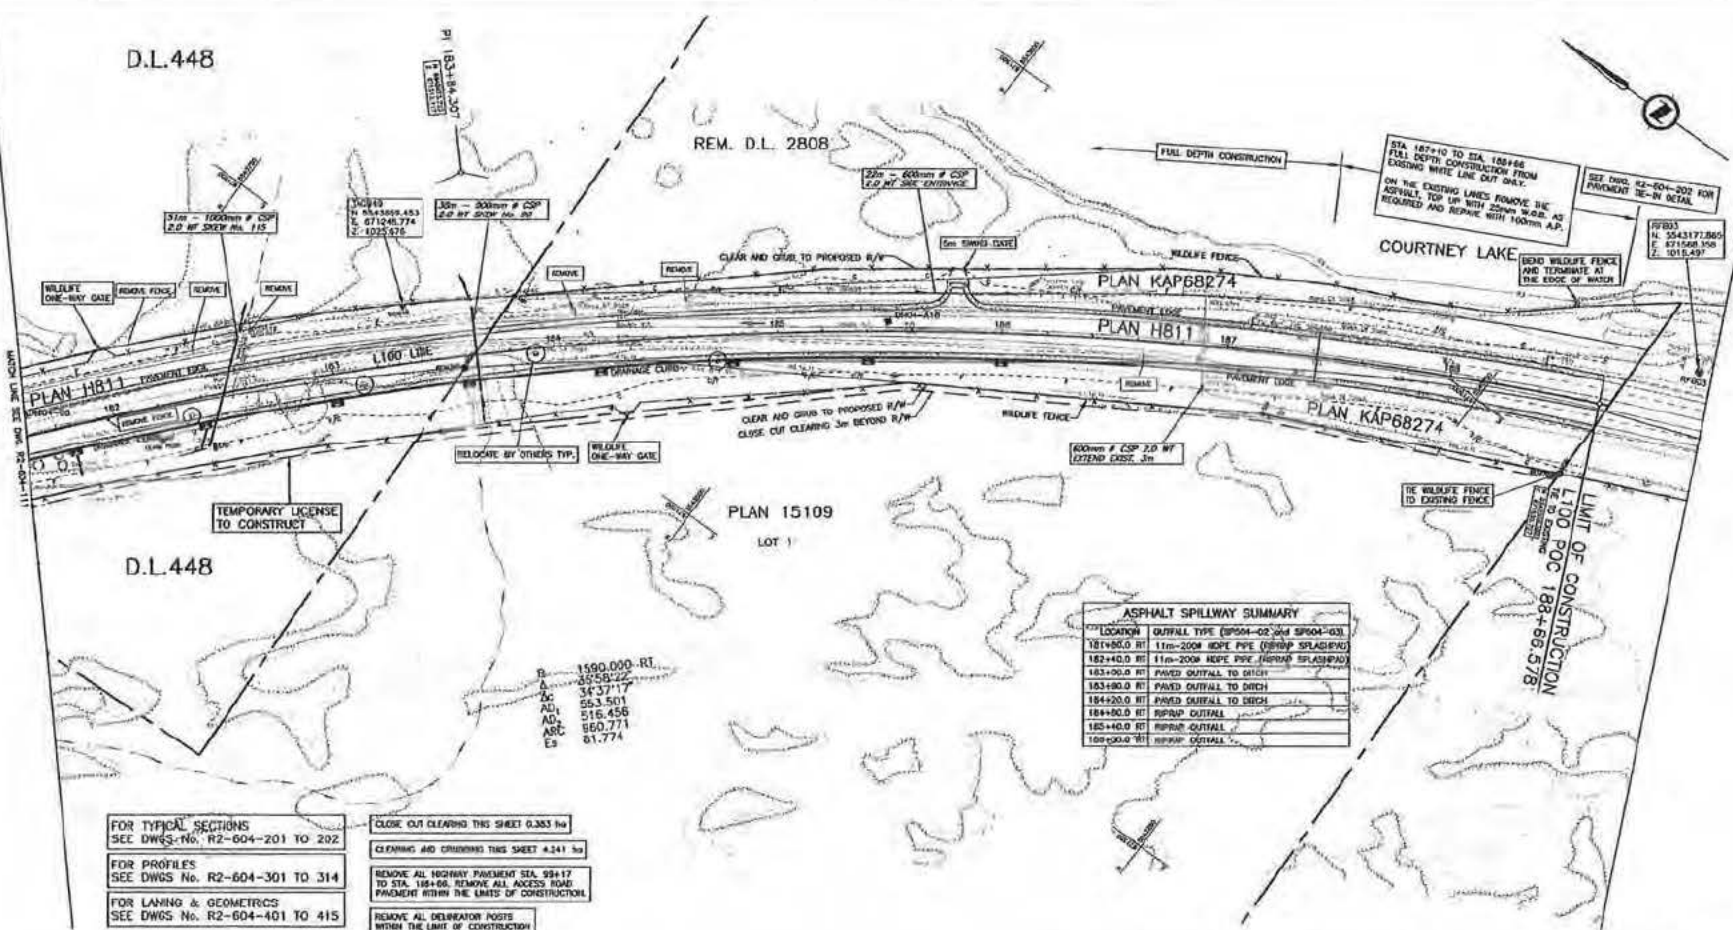


D.L.448

PLAN 15109
LOT 1


LOCATION	OUTFALL TYPE (SP504-02-2M SP504-03)
181+00.0 RT	11m-200m HOPE PIPE (SP504-03)
182+40.0 RT	11m-200m HOPE PIPE (SP504-03)
183+00.0 RT	PAVED OUTFALL TO DITCH
184+00.0 RT	PAVED OUTFALL TO DITCH
185+00.0 RT	PAVED OUTFALL TO DITCH
186+00.0 RT	PAVED OUTFALL TO DITCH
187+00.0 RT	PAVED OUTFALL TO DITCH
188+00.0 RT	PAVED OUTFALL TO DITCH
189+00.0 RT	PAVED OUTFALL TO DITCH
190+00.0 RT	PAVED OUTFALL TO DITCH


- FOR TYPICAL SECTIONS
SEE DWGS No. R2-604-201 TO 202
- FOR PROFILES
SEE DWGS No. R2-604-301 TO 314
- FOR LANDING & GEOMETRICS
SEE DWGS No. R2-604-401 TO 415
- CLOSE OUT CLEARING THIS SHEET 0.353 ha
- CLEARING AND CRUSHING THIS SHEET 4.241 ha
- REMOVE ALL HIGHWAY PAVEMENT STA. 98+17 TO STA. 108+66. REMOVE ALL ACCESS ROAD PAVEMENT WITHIN THE LIMITS OF CONSTRUCTION.
- REMOVE ALL DELINEATOR POSTS WITHIN THE LIMIT OF CONSTRUCTION.

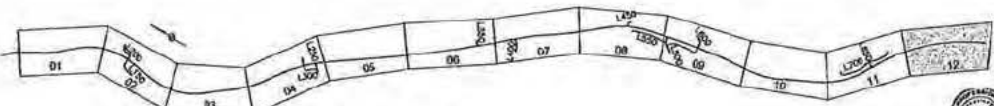

KEY PLAN

SCALE: 0 1000 50		MINISTRY OF TRANSPORTATION HIGHWAY ENGINEERING SOUTHERN INTERIOR REGION	
REVISIONS		DRAINAGE AND CONSTRUCTION PLAN HIGHWAY NO. 5A/97C GARCIA LAKE TO COURTNEY LAKE STA 181+50.147 TO STA 108+56.578	
DATE: 18/03/2005		DATE: 18/03/2005	
FILE NO. 2039		PROJECT NO. 21638-0001	
2		R2-064-112	

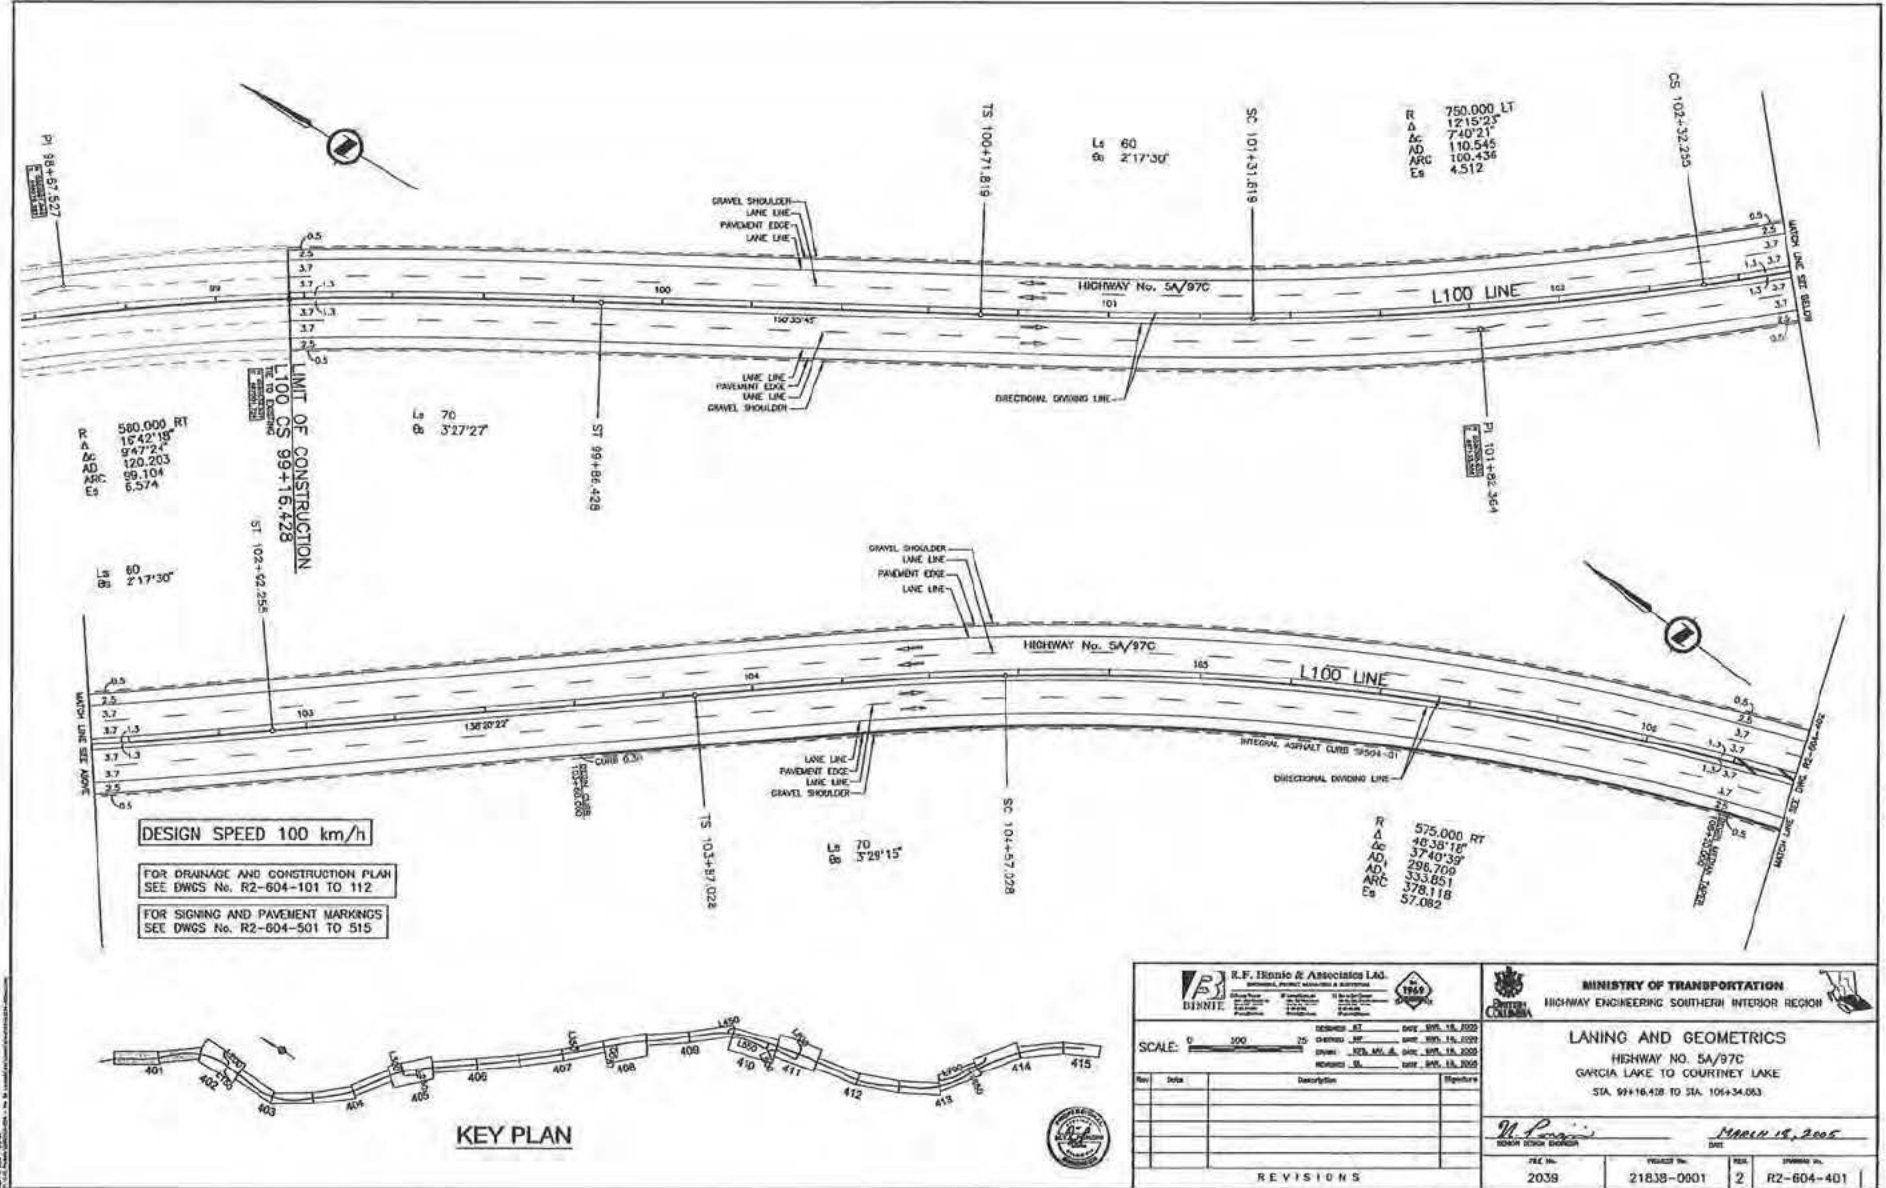

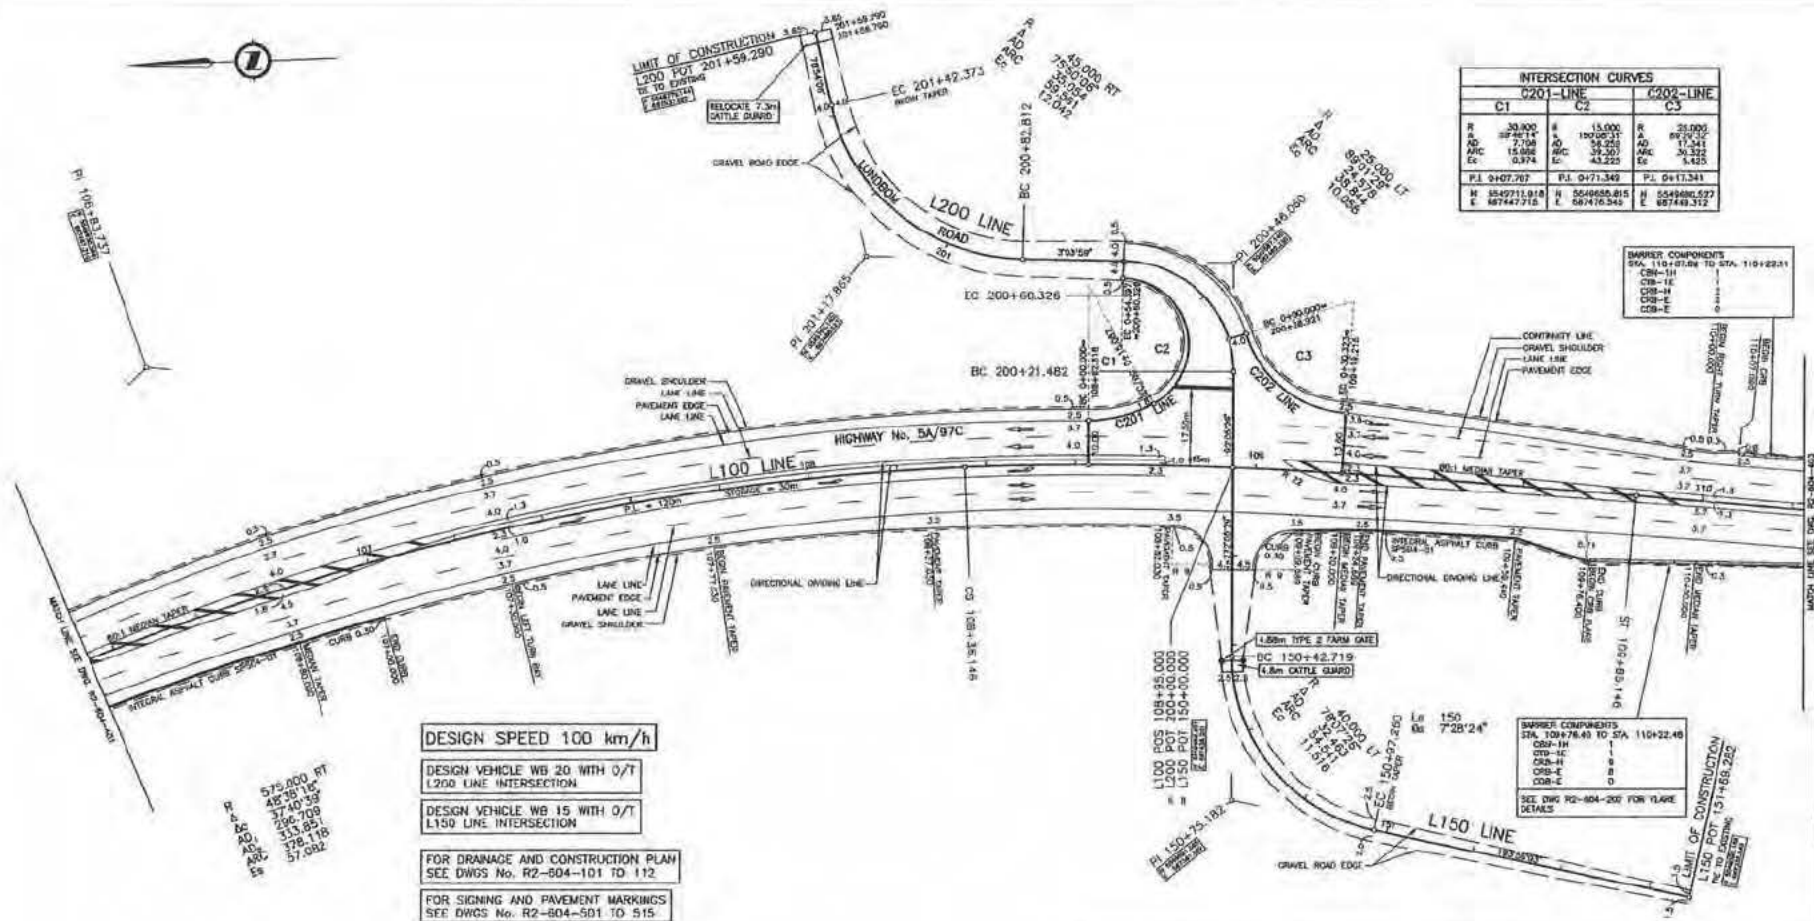


DESIGN SPEED 100 km/h

DESIGN VEHICLE WB 20 WITH O/T
L200 LINE INTERSECTION

DESIGN VEHICLE WB 15 WITH O/T
L150 LINE INTERSECTION


FOR DRAINAGE AND CONSTRUCTION PLAN
SEE DWGS No. R2-804-101 TO 112




FOR SIGNING AND PAVEMENT MARKINGS
SEE DWGS No. R2-804-501 TO 515

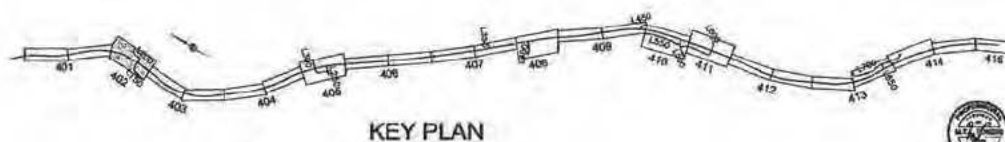


KEY PLAN


R.P. Binie & Associates Ltd. ENGINEERING, ARCHITECTURE & INTERIOR DESIGN		MINISTRY OF TRANSPORTATION HIGHWAY ENGINEERING - SOUTHERN INTERIOR REGION	
SCALE: 1:500		LANING AND GEOMETRICS HIGHWAY NO. 5A/97C GARCIA LAKE TO COURTNEY LAKE STA. 108+34.083 TO STA. 110+22.045	
REVISIONS		DATE 15.09.2005 BY J. P. Binie CHKD J. P. Binie	
		DATE 15.09.2005 BY J. P. Binie CHKD J. P. Binie	

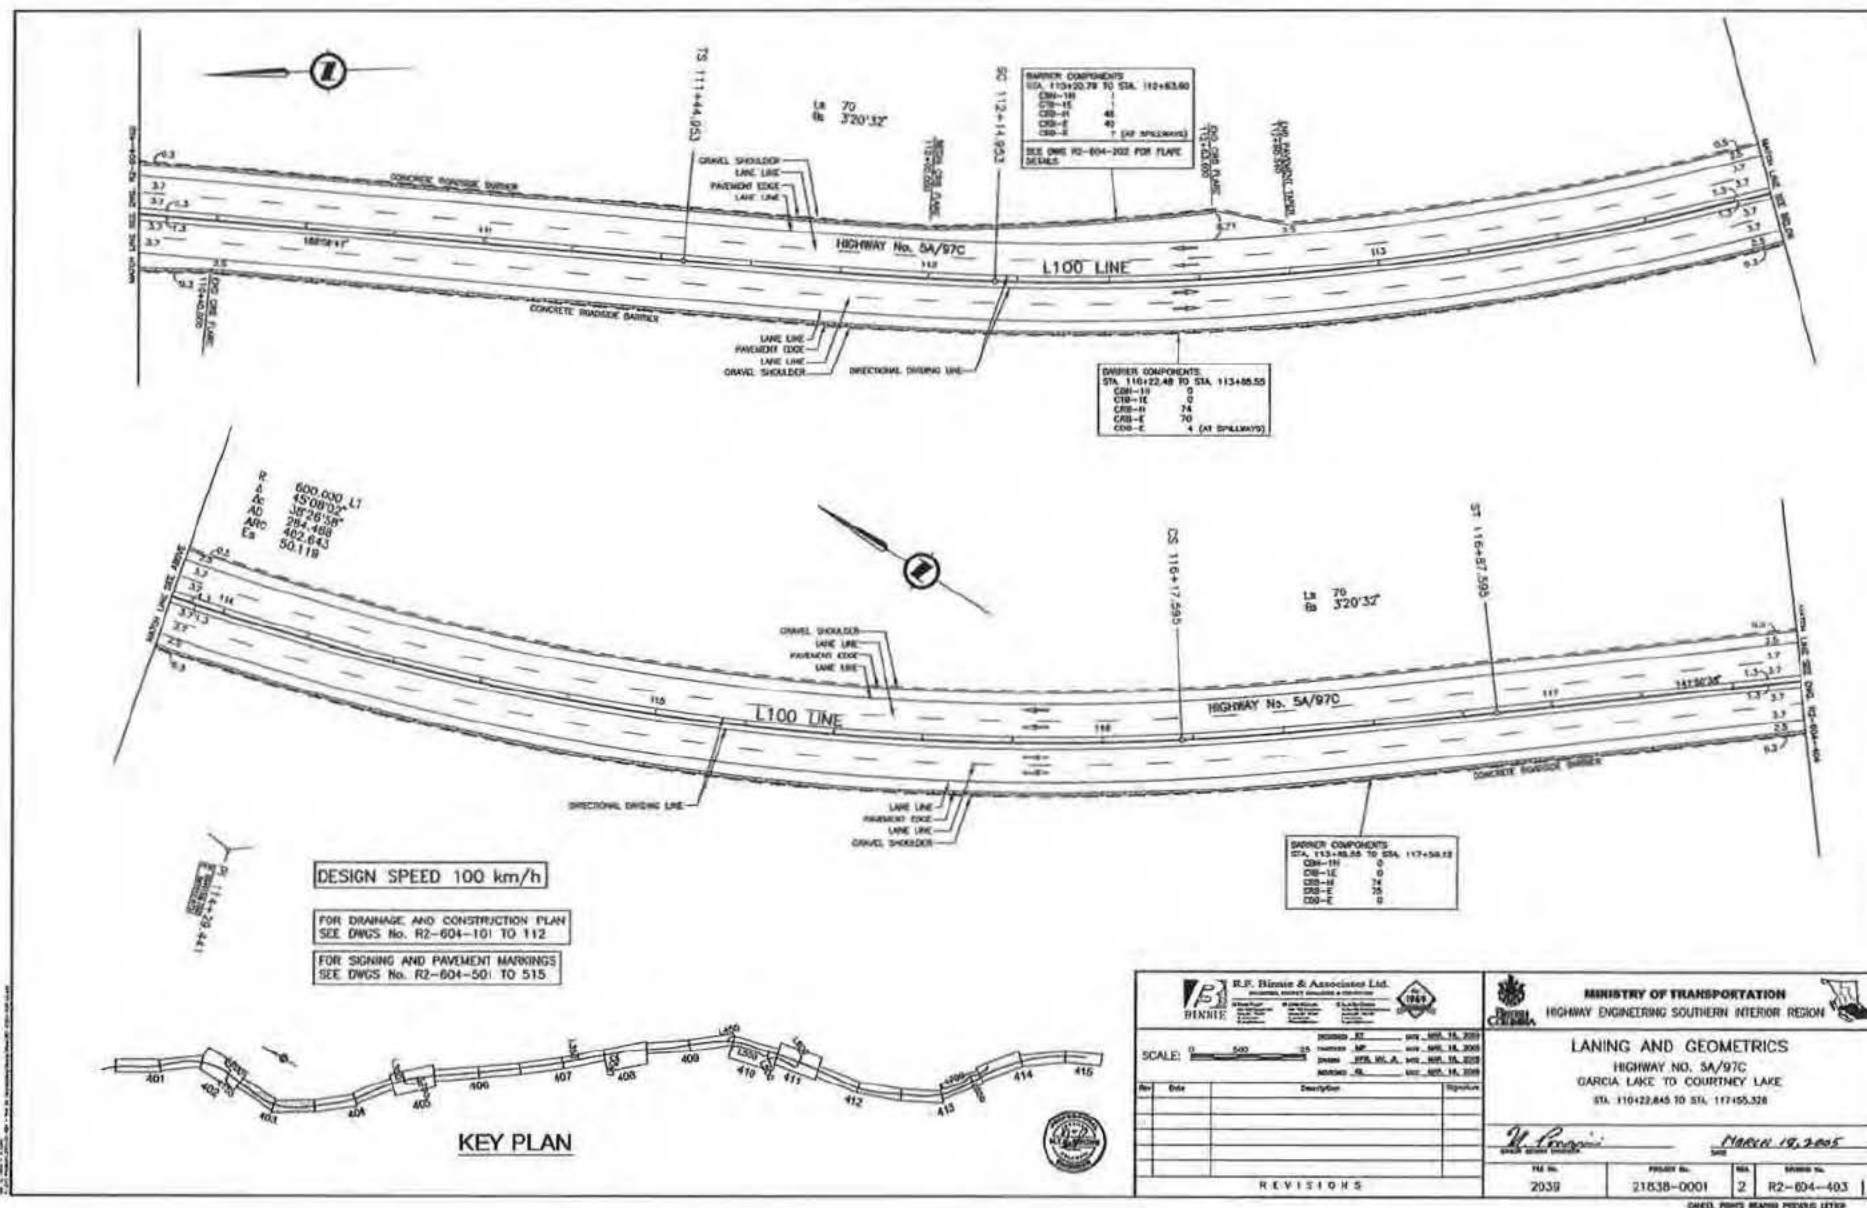


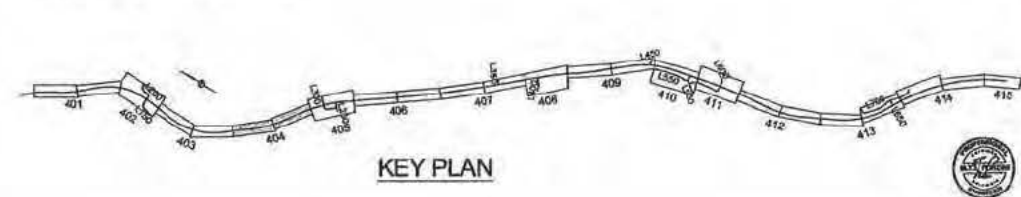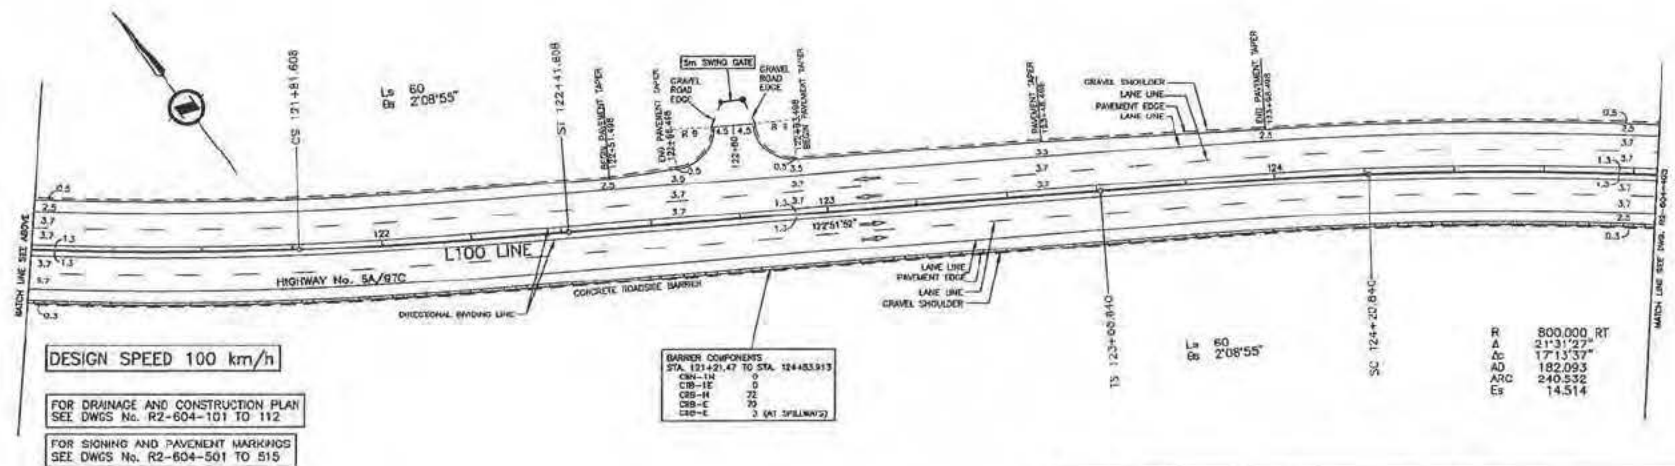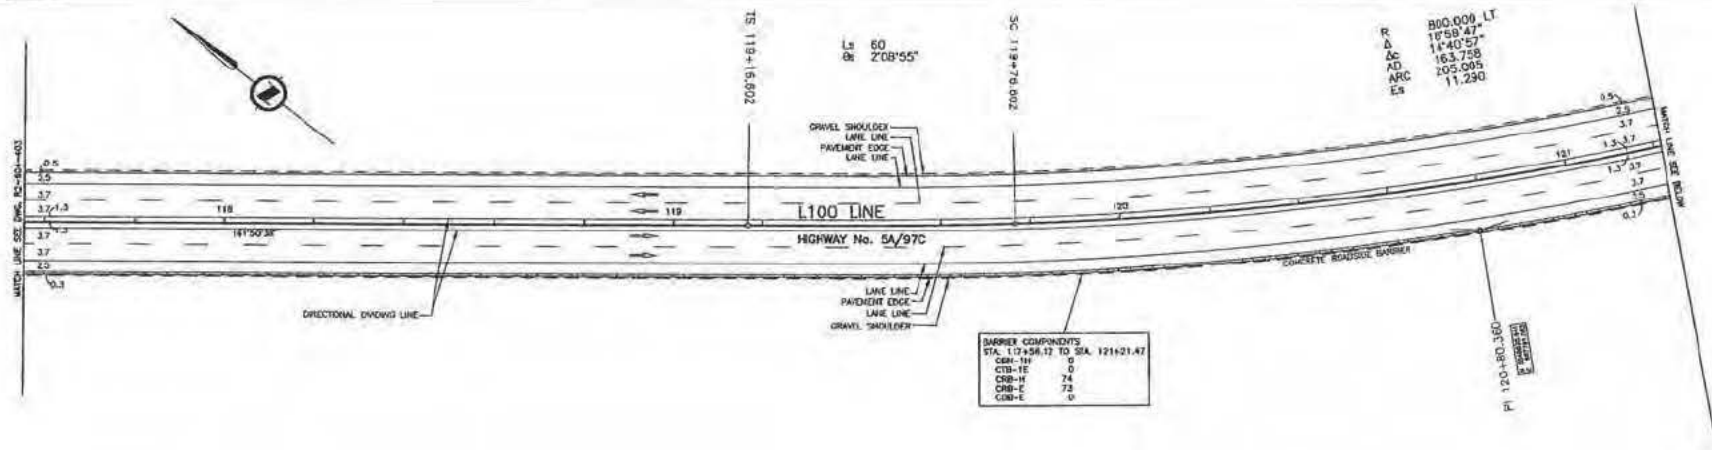



R.P. Binnie & Associates Ltd. ENGINEERING, ARCHITECTURE & INTERIOR DESIGN		1994		MINISTRY OF TRANSPORTATION HIGHWAY ENGINEERING SOUTHERN INTERIOR REGION	
LANING AND GEOMETRICS HIGHWAY NO. 5A/97C GARCIA LAKE TO COURTNEY LAKE STA. 117+50.328 TO STA. 124+84.175					
SCALE: 0 500 25 METERS					
REVISIONS					
2035 21838-0001 2 R2-604-404					

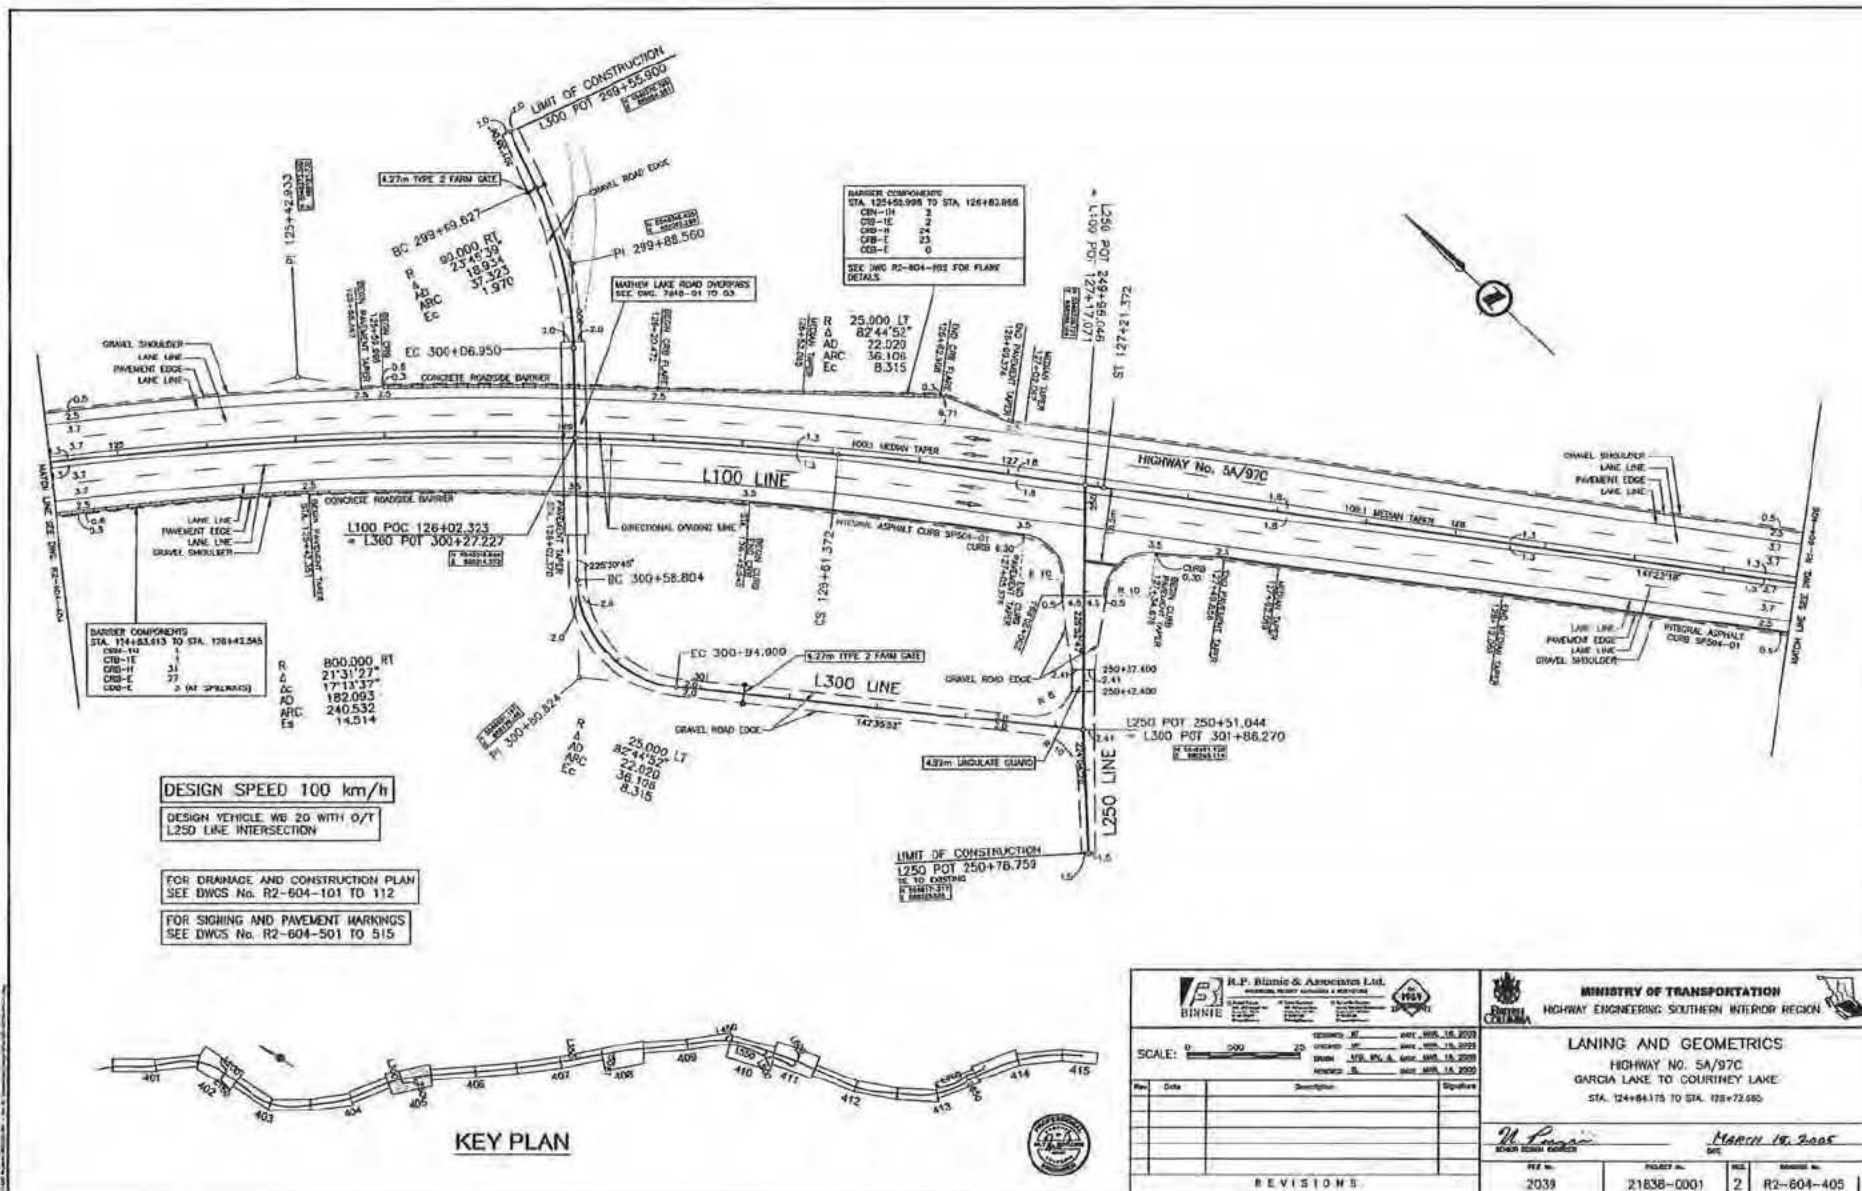


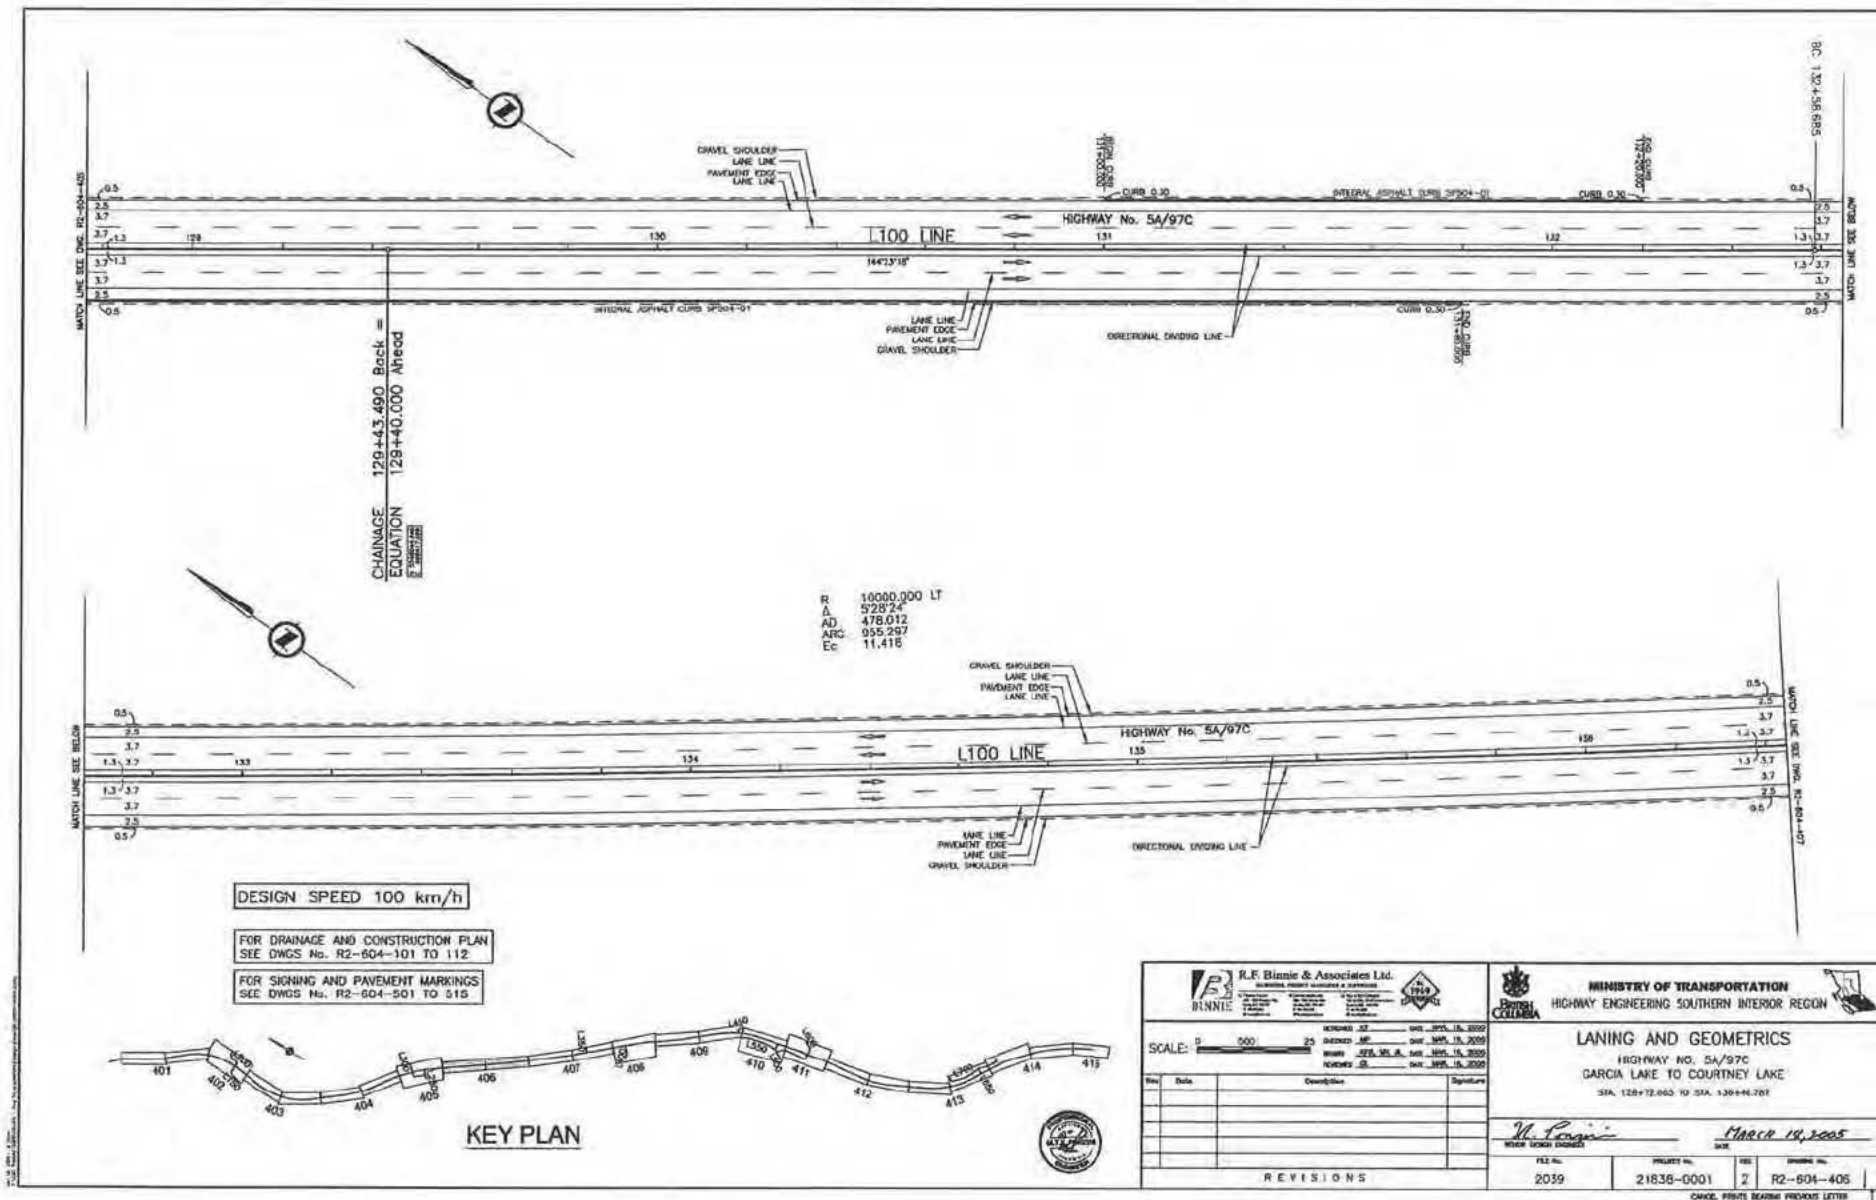


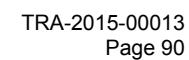


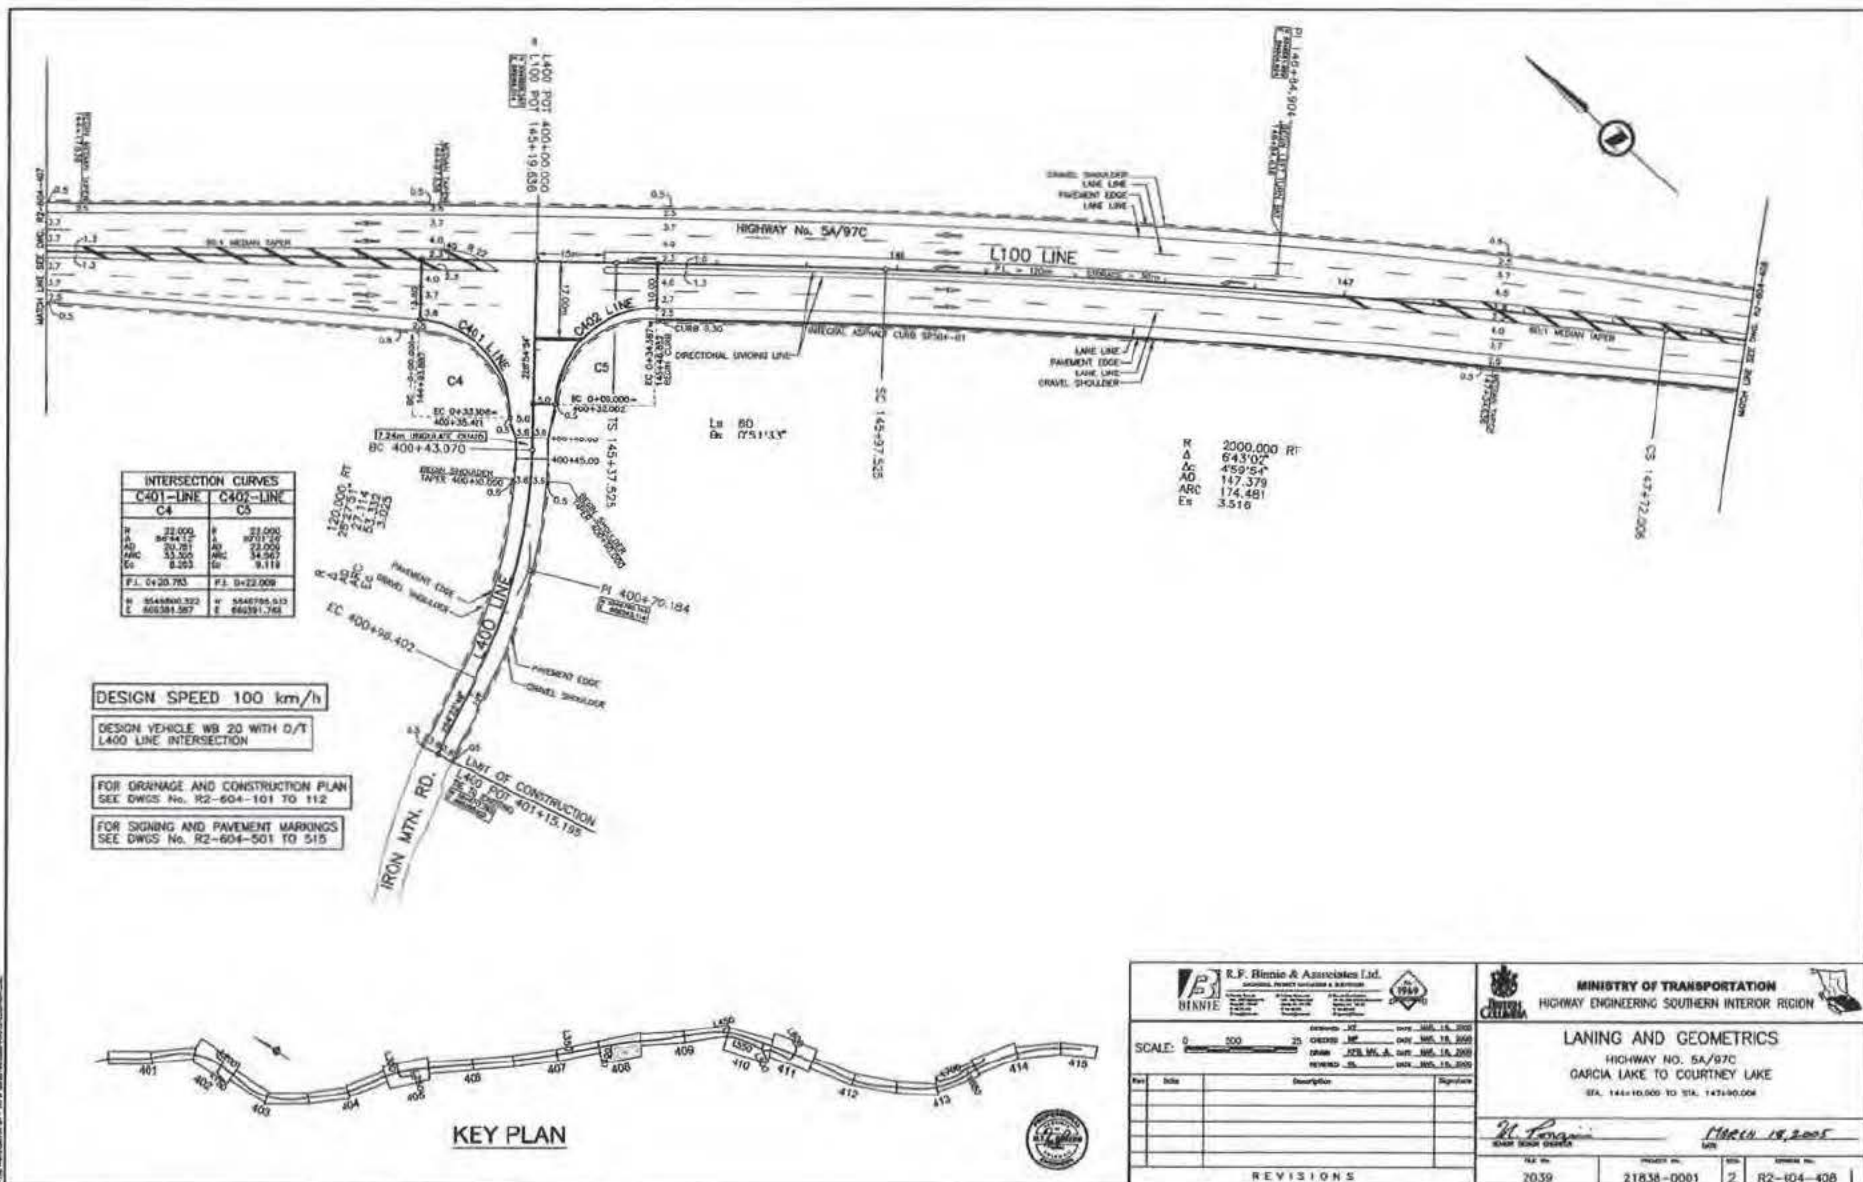


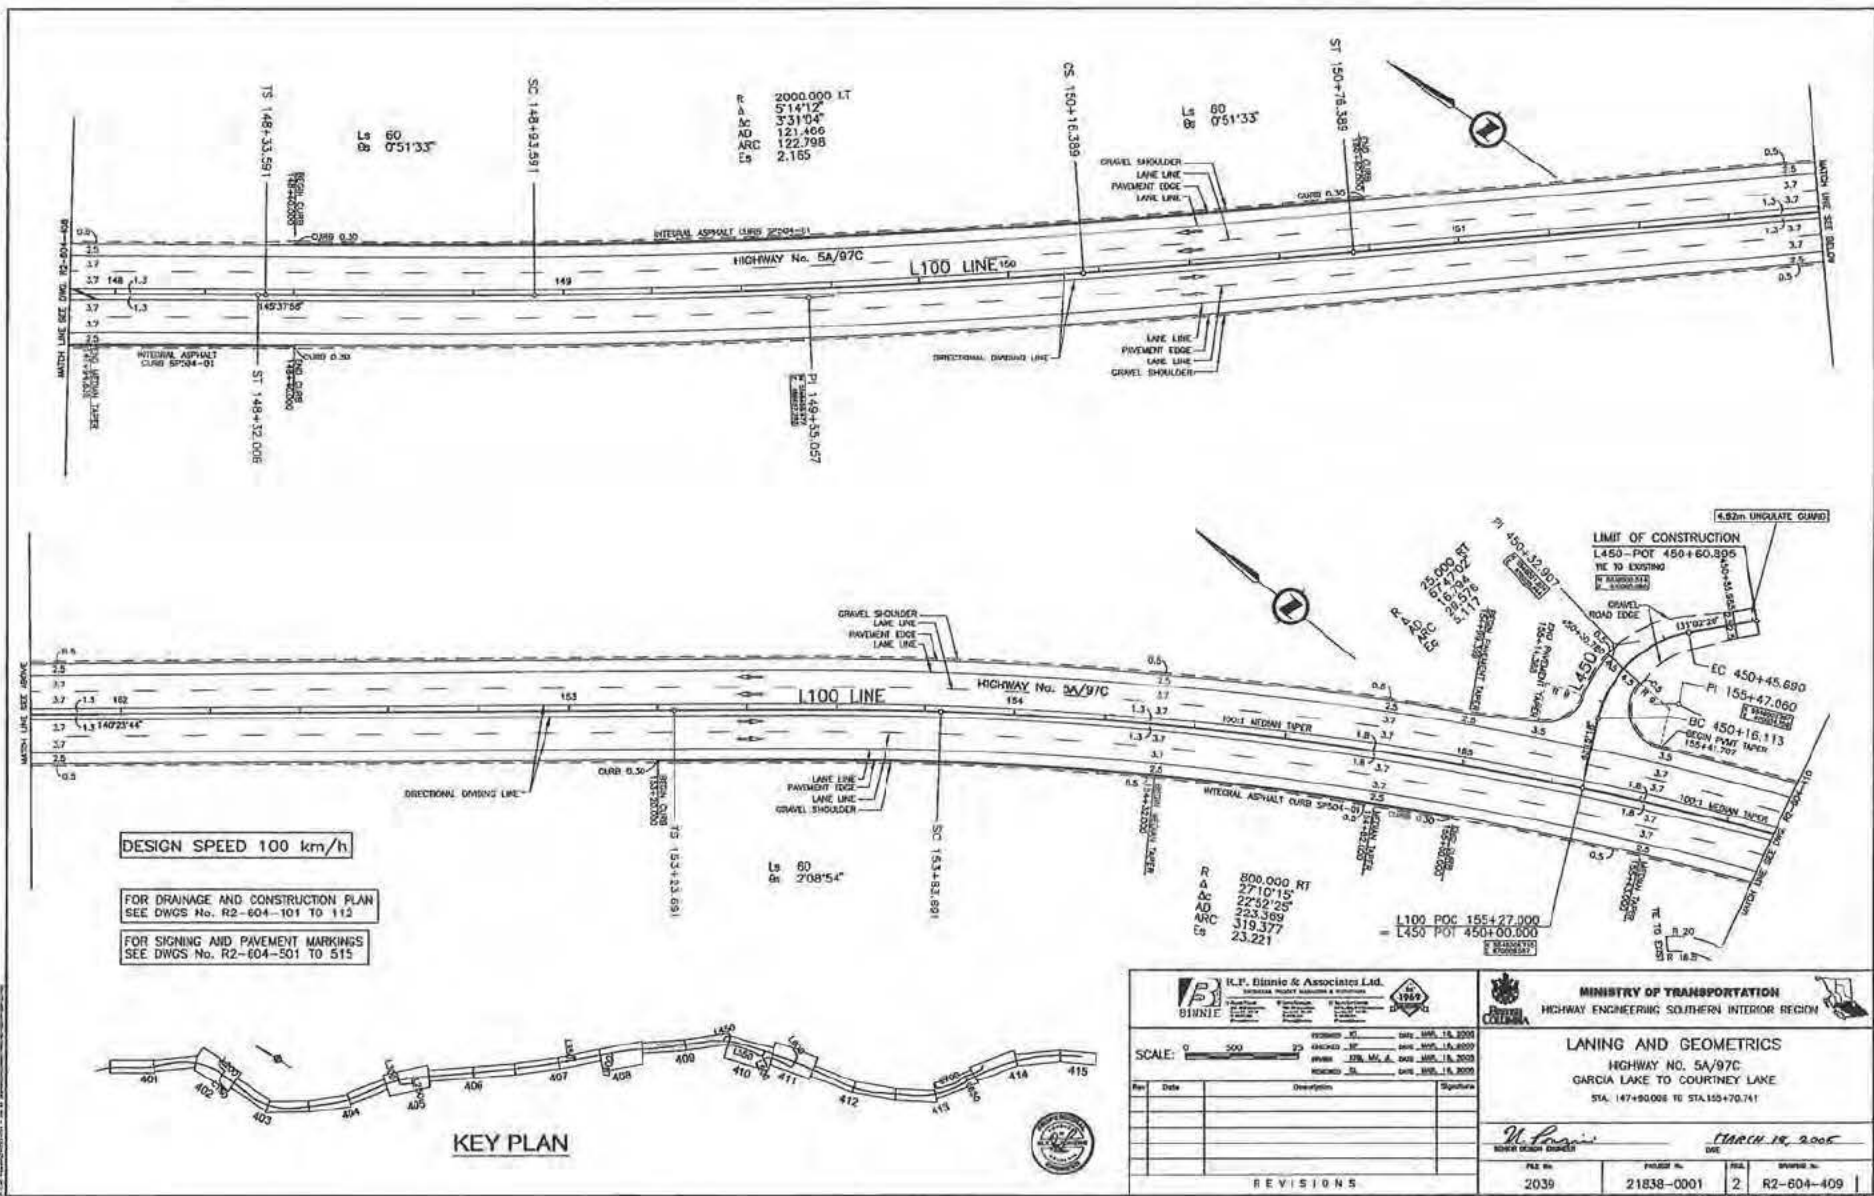


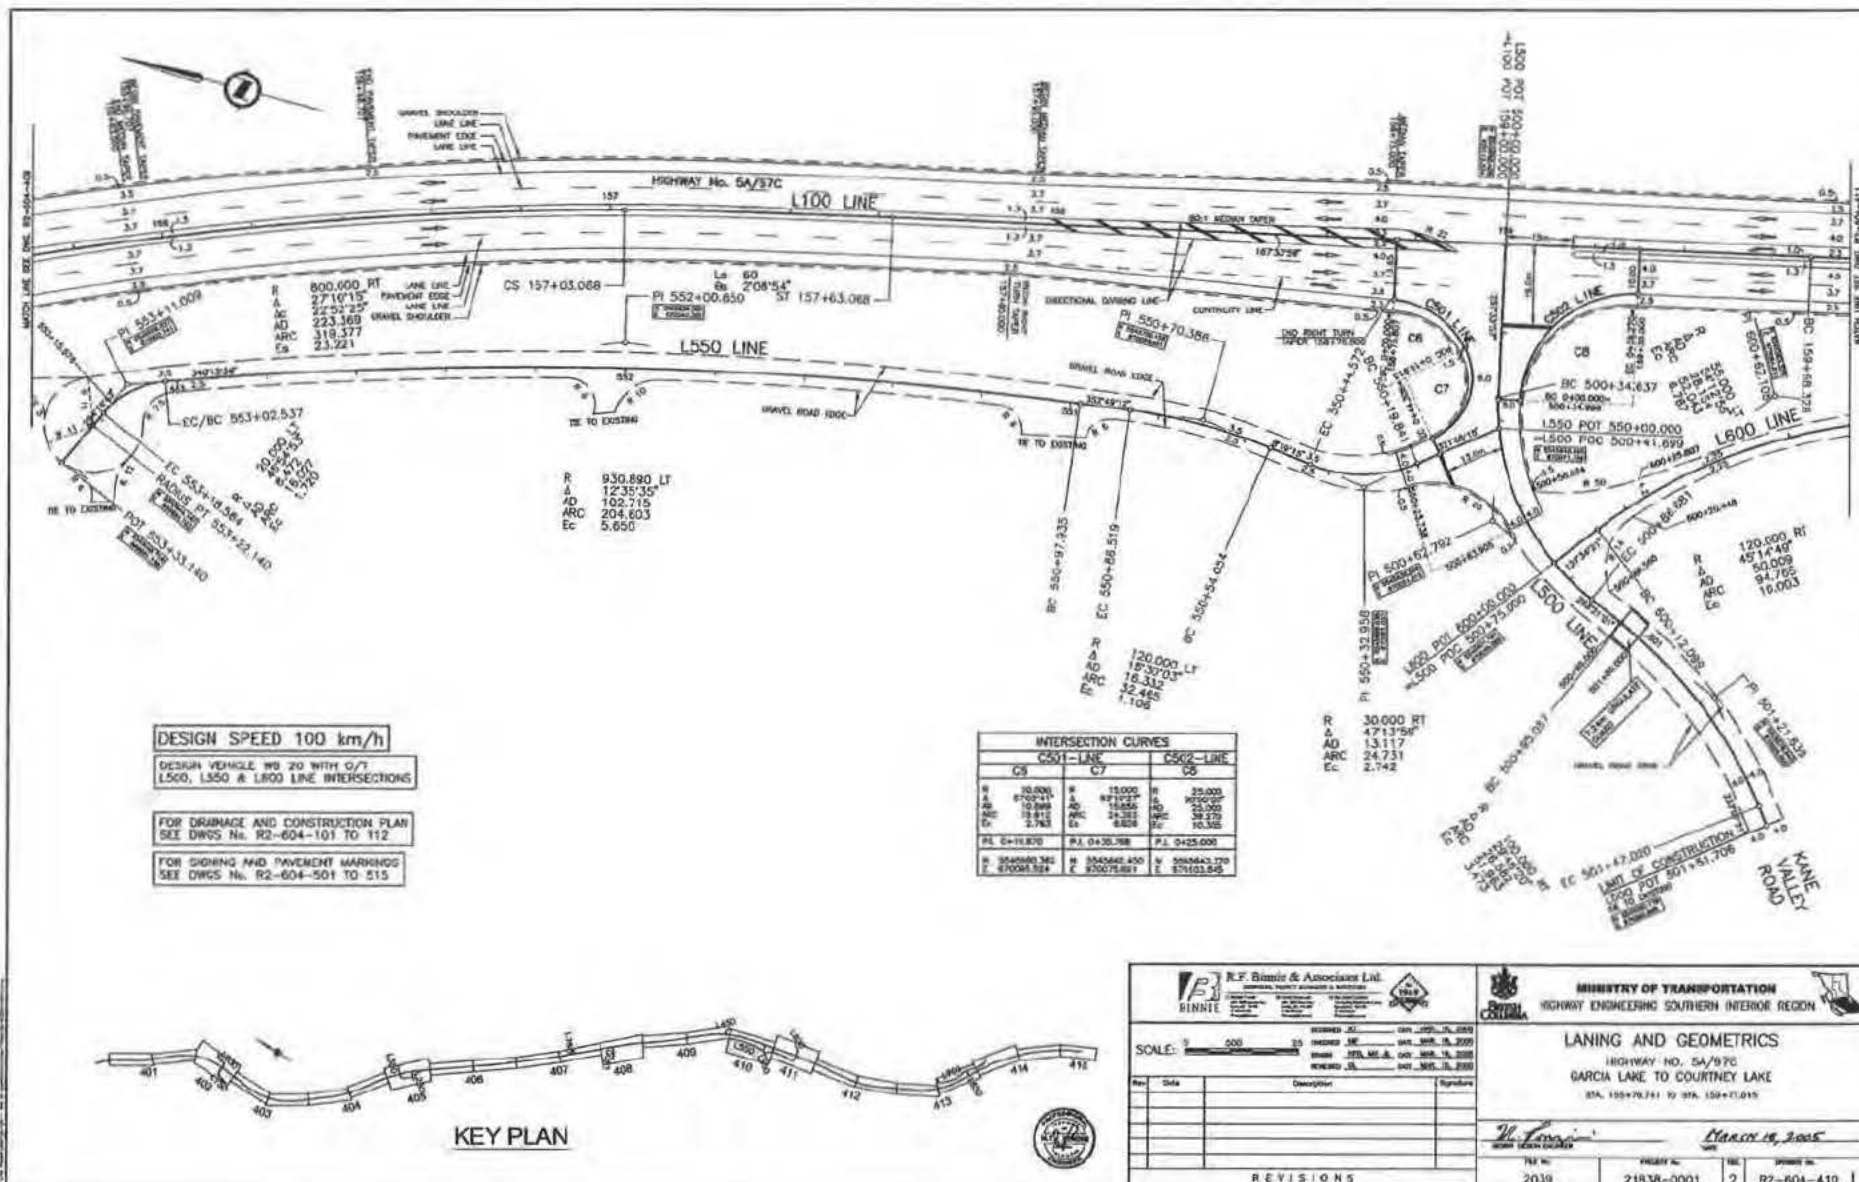


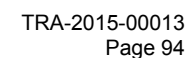

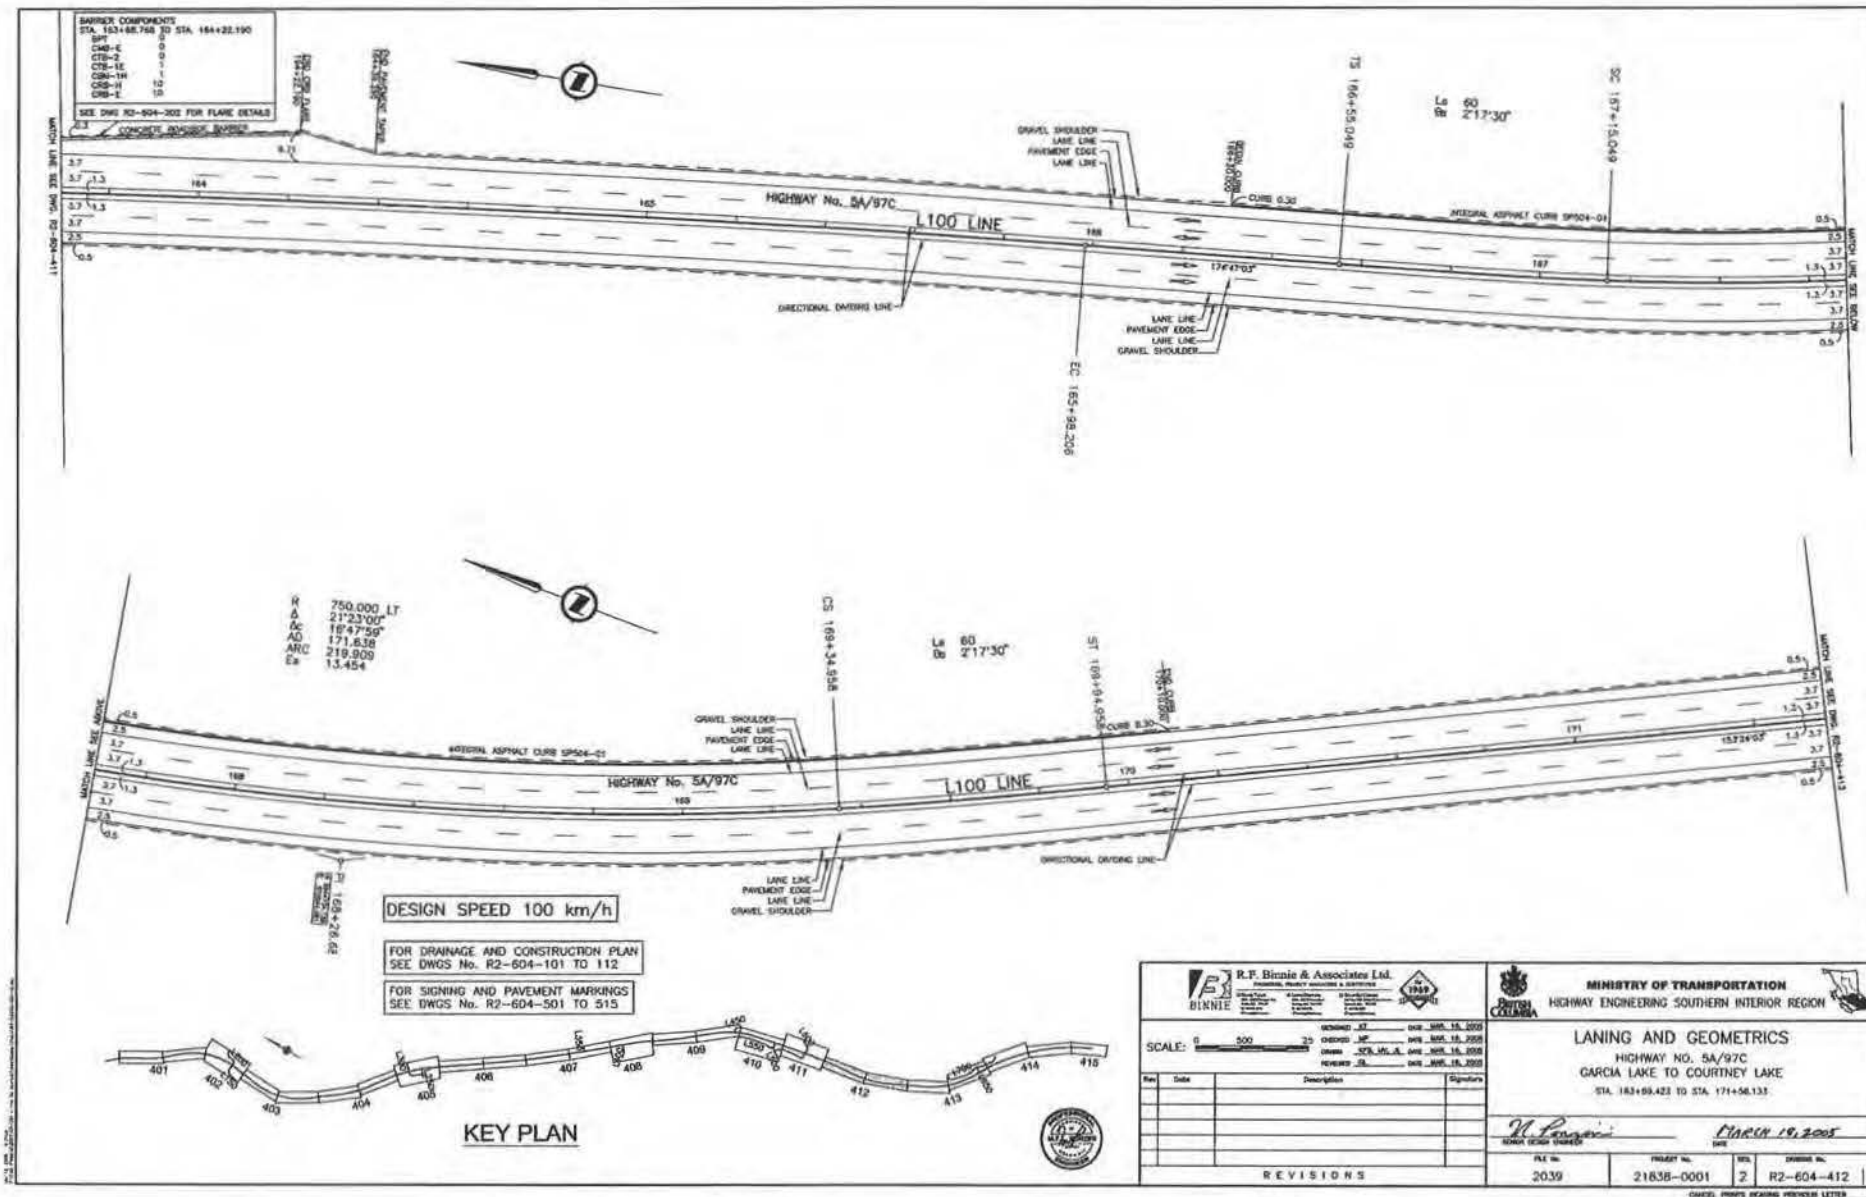

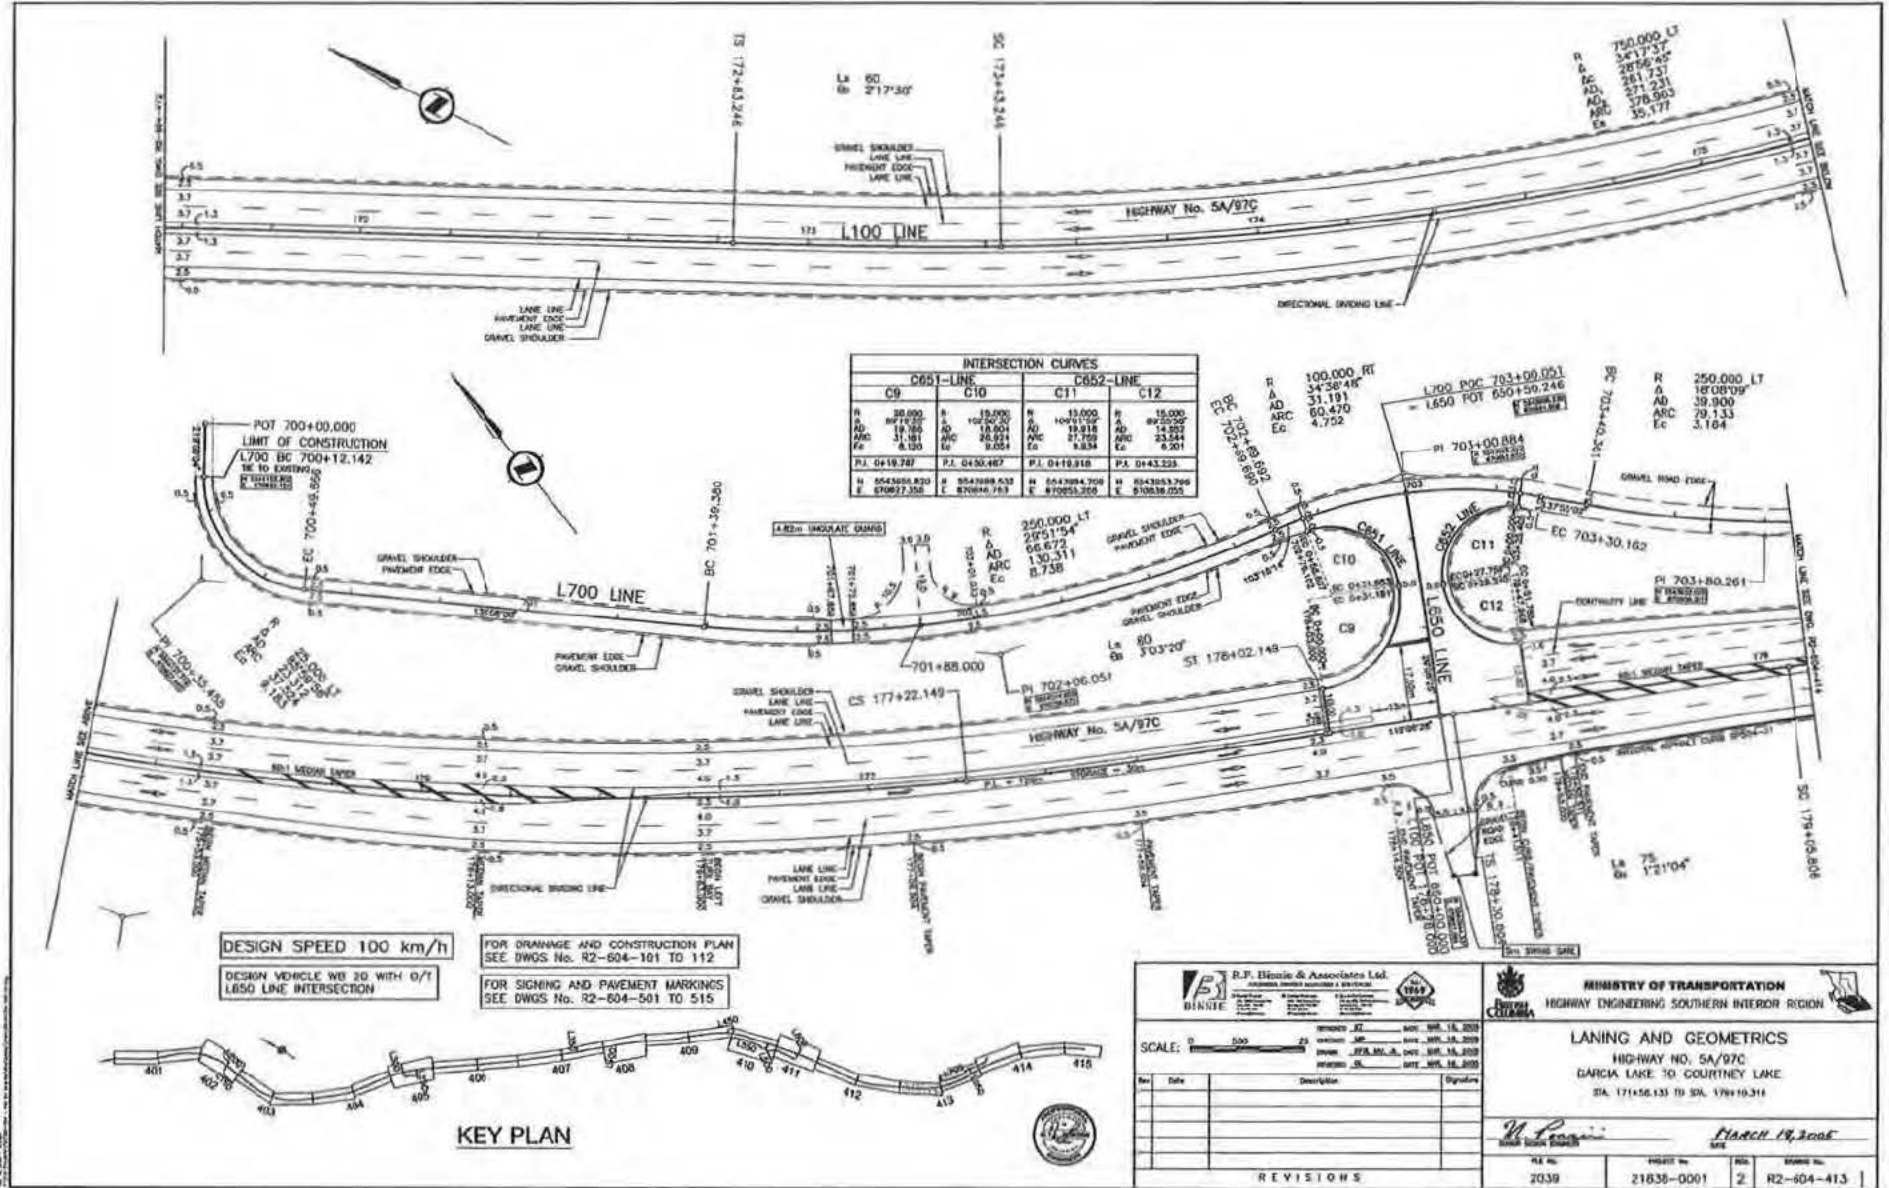

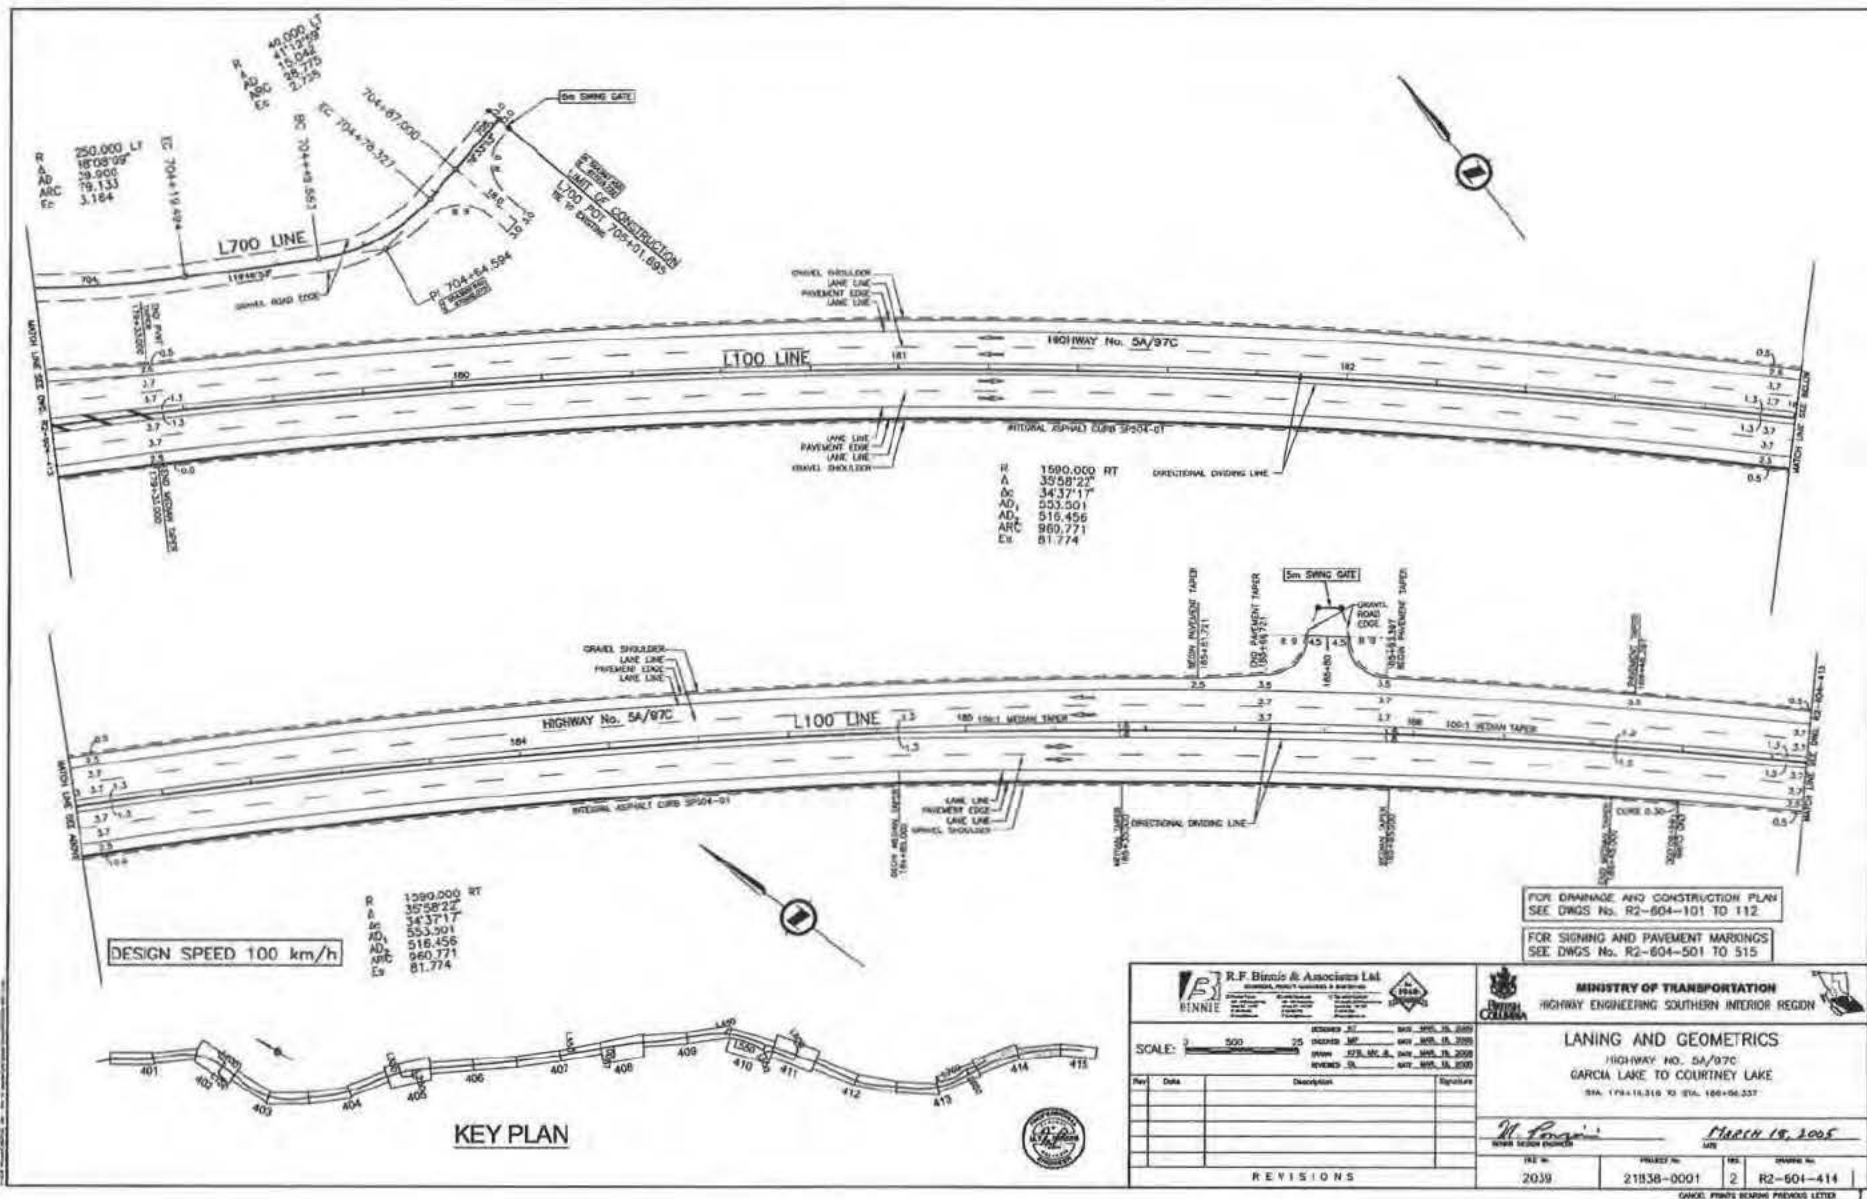

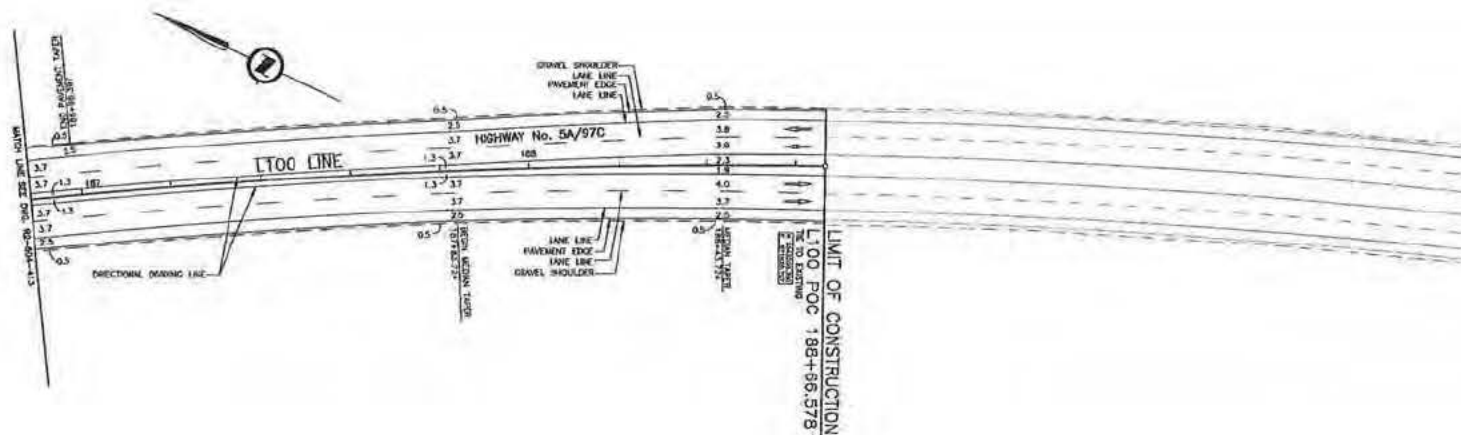




DESIGN SPEED 100 km/h

FOR DRAINAGE AND CONSTRUCTION PLAN
SEE DWGS No. R2-604-101 TO 112


FOR SIGNING AND PAVEMENT MARKINGS
SEE DWGS No. R2-604-501 TO 515



R.F. Birnie & Associates Ltd. PROJECT ENGINEERING & DESIGN			
SCALE: 0 300 25 1:1000		WORKED BY: DATE: MAY 16, 2009 CHECKED BY: DATE: MAY 16, 2009 DESIGNED BY: DATE: MAY 16, 2009 REVIEWED BY: DATE: MAY 16, 2009	
Rev.	Date	Description	Signature
REVISIONS			
MINISTRY OF TRANSPORTATION HIGHWAY ENGINEERING SOUTHERN INTERIOR REGION		LANING AND GEOMETRICS HIGHWAY NO. 5A/97C GARCIA LAKE TO COURTNEY LAKE STA. 188+86.578 TO STA. 188+86.578	
FILE NO. 2039		PROJECT NO. 21938-0001	
SHEET NO. 2		SHEET NO. R2-604-415	
CHECKED, PRINTED, DRAWING PREVIOUS LETTER			

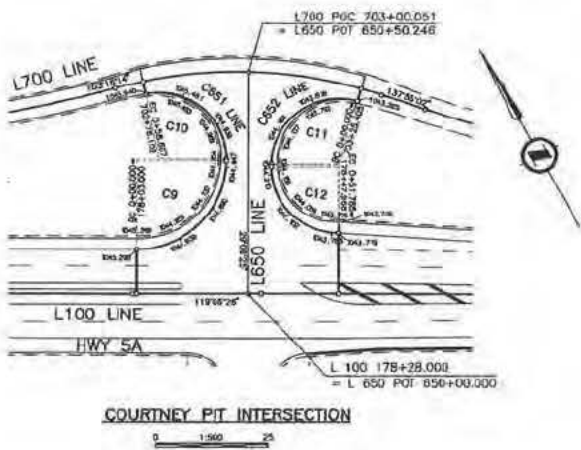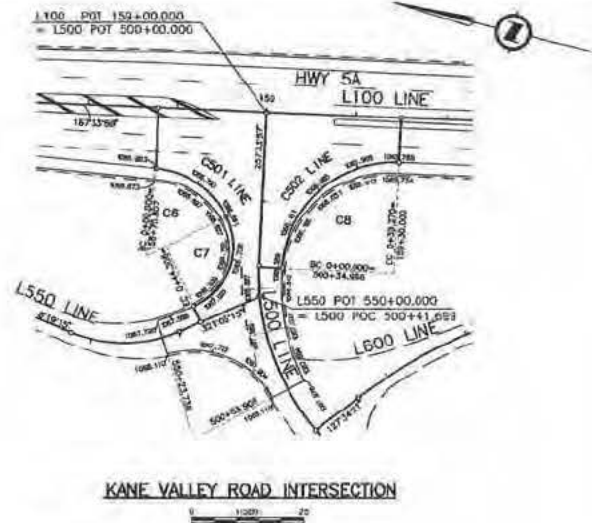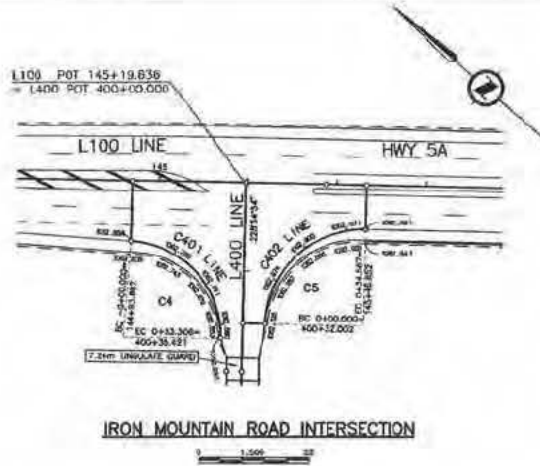

R.F. Binnie & Associates Ltd. INCORPORATED IN BRITISH COLUMBIA 1957		MINISTRY OF TRANSPORTATION HIGHWAY ENGINEERING SOUTHERN INTERIOR REGION	
SCALE: 0 AS SHOWN		SPOT ELEVATIONS HIGHWAY NO. 5A/97C GARCIA LAKE TO COURTNEY LAKE	
DESIGNED BY: DATE: 1995.10.20 CHECKED BY: DATE: 1995.10.20 DRAWN BY: DATE: 1995.10.20 APPROVED BY: DATE: 1995.10.20		PROJECT NO.: 2039 SHEET NO.: 21838-0001 OF: 2 DRAWING NO.: R2-604-416	
REVISIONS		MARCH 14, 2005	

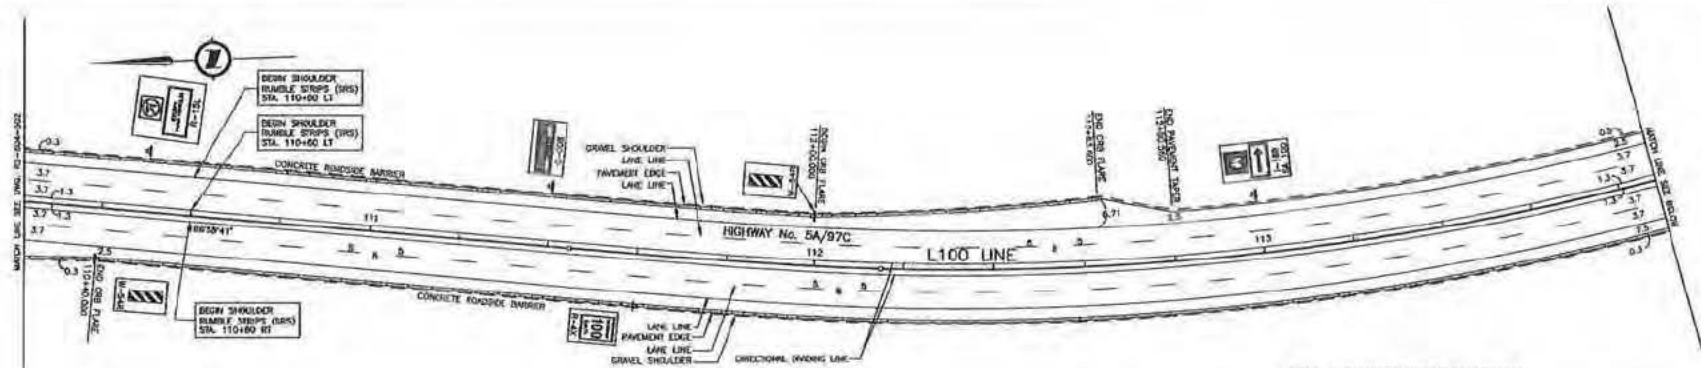


SIGNS ASSOCIATED WITH THIS DRAWING

TYPE	SIGN	DESCRIPTION	NEW	RELOCATE	REMOVE	STATION	COMMENTS
R-15A(7A)	NO LEFT TURN EXCEPT FARM VEHICLES		2	1		110+00 LT	
C-9	LUNDSBY RD AHEAD		1	1		112+50 LT	
R-54R	HAZARD WARNING SIGN		2	2		110+40 RT/112+00 LT	
R-AX(100)	MAXIMUM 100km/h		1	1		111+50 RT	INSTALL ON BORDER
L-15B(2A)-100	WIDE LANE WARNING / AHEAD		2	1	1	113+50 LT	
CUSTOM SA	LOCAL ROAD 250' AHEAD		1	2	1	114+00 LT	RADIO FREQUENCY SIGN

- NOTES: 1. STATIONS NOTED ARE FOR NEW AND RELOCATED SIGNS ONLY.
 2. INSTALL TOP MOUNTED WHITE ROADSIDE BARRIER REFLECTORS AT ALL ROADSIDE BARRIER LOCATIONS IN ACCORDANCE WITH THE MANUFACTURER'S MANUAL.
 3. SPECIFICATIONS FOR STANDARD HIGHWAY SIGN MATERIALS, FABRICATION AND SUPPLY ARE AVAILABLE ON THE MINISTRY WEBSITE UNDER "SIGN PATTERN MANUAL".

NOTE: MOUNTED RUMBLE STRIPS ON THE SHOULDER AND IN THE MEDIAN SHALL BE CONSTRUCTED IN ACCORDANCE WITH THE MANUFACTURER'S STANDARDS FOR RUMBLE STRIPS AS SHOWN IN THE TECHNICAL BULLETIN (2004) AND IN THE LOCATIONS SHOWN ON THESE DRAWINGS.

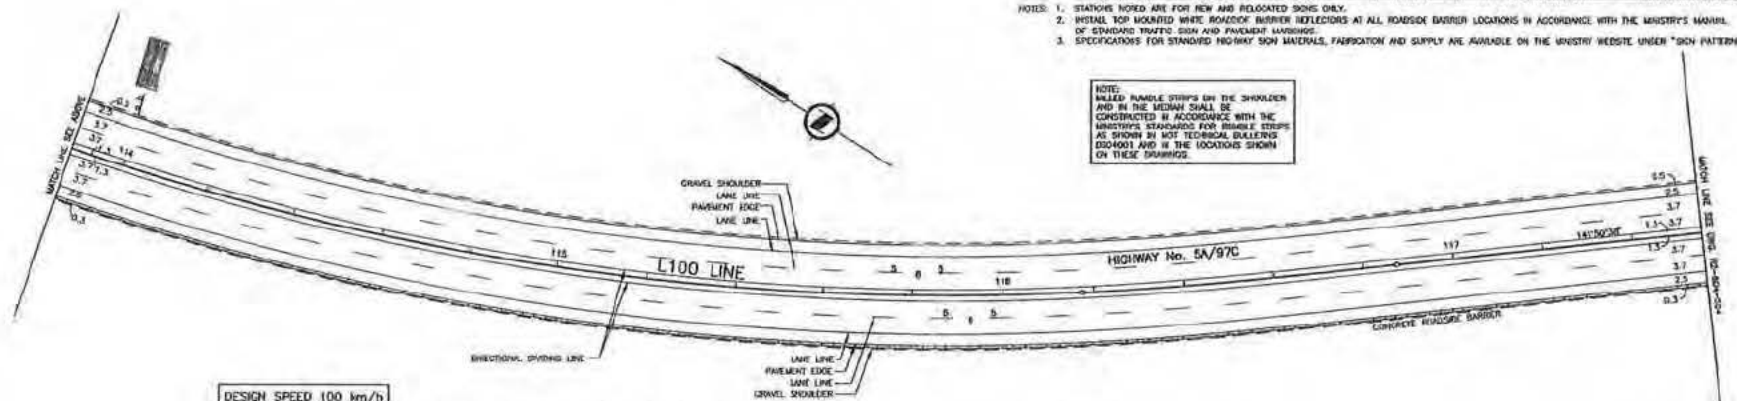

DESIGN SPEED 100 km/h

FOR DRAINAGE AND CONSTRUCTION PLAN
SEE DWGS No. R2-604-101 TO 112

FOR LANSING AND GEOMETRICS
SEE DWGS No. R2-604-401 TO 415



PAVEMENT MARKINGS LEGEND

- 100mm - DIRECTIONAL DIVIDING LINE (YELLOW)
 100mm - LANE LINE (WHITE)
 100mm - LANE LINE (WHITE)



KEY PLAN

SCALE: 1" = 500'		SIGNING AND PAVEMENT MARKINGS HIGHWAY NO. 5A/97C GARCIA LAKE TO COURTNEY LAKE STA. 110+22.545 TO STA. 117+50.328	
REVISIONS		DATE: 18.09.2005 PROJECT NO.: 21838-0001 SHEET NO.: 2 TOTAL SHEETS: 2	

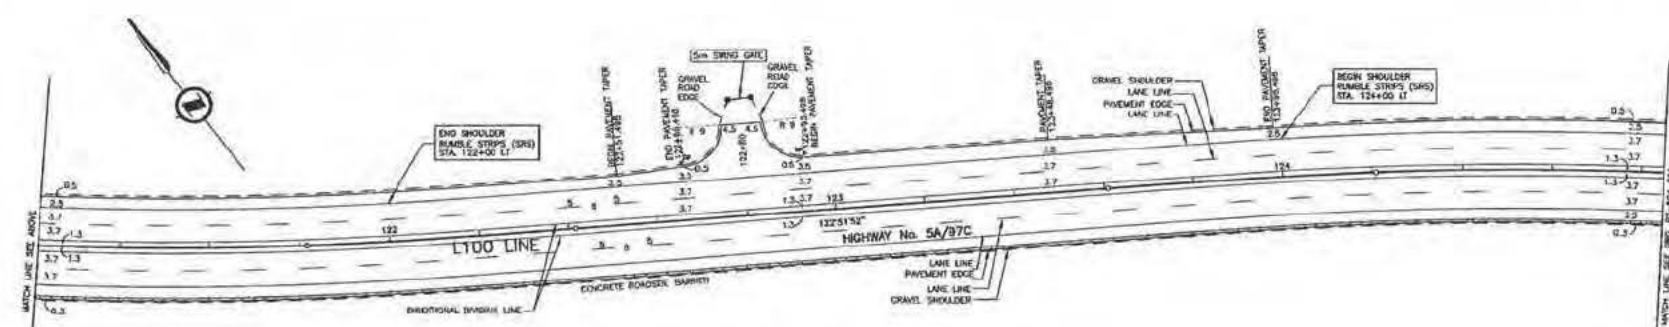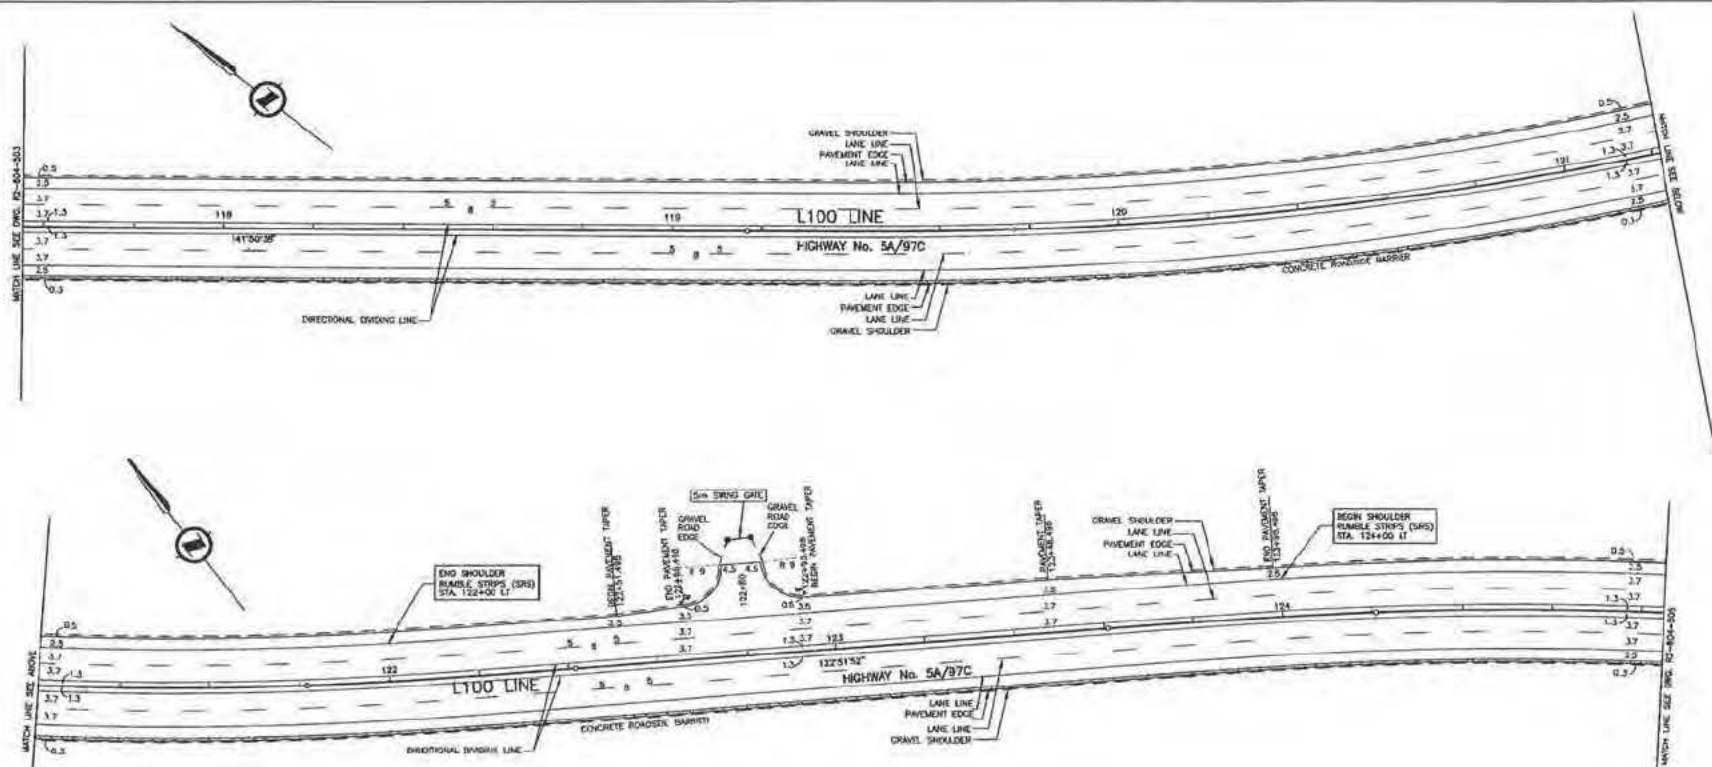

SIGNS ASSOCIATED WITH THIS DRAWING

TYPE	DESCRIPTION	NEW	RELOCATE	REMOVE	STATION	COMMENTS
1-87	PAVING LANE 2 KM AHEAD	2	2	1	1	1
DEMARKATIONS	TYPE A	2	2	1	1	1

- NOTES:
- STATIONS NOTED ARE FOR NEW AND RELOCATED SIGNS ONLY.
 - INSTALL TOP MOUNTED WHITE ROADSIDE BARRIER REFLECTORS AT ALL ROADSIDE BARRIER LOCATIONS IN ACCORDANCE WITH THE MINISTRY'S MANUAL OF STANDARD TRAFFIC SIGN AND PAVEMENT MARKINGS.
 - SPECIFICATIONS FOR STANDARD HIGHWAY SIGN MATERIALS, FABRICATION AND SUPPLY ARE AVAILABLE ON THE MINISTRY WEBSITE UNDER "SIGN PATTERN MARKING".

PAVEMENT MARKINGS LEGEND


- 100mm - DIRECTIONAL DIVING LINE (YELLOW)
- 100mm - LANE LINE (WHITE)
- 100mm - LANE LINE (WHITE)

NOTE:
MILLED PAVEMENT STRIPS ON THE SHOULDER AND IN THE MEDIAN SHALL BE CONSTRUCTED IN ACCORDANCE WITH THE MINISTRY'S STANDARDS FOR PAVEMENT STRIPS AS SHOWN IN HOT TECHNICAL BULLETIN D504001 AND IN THE LOCATIONS SHOWN ON THESE DRAWINGS.

DESIGN SPEED 100 km/h

FOR DRAINAGE AND CONSTRUCTION PLAN
SEE DWGS No. R2-004-101 TO 112

FOR LANEING AND GEOMETRICS
SEE DWGS No. R2-004-401 TO 415

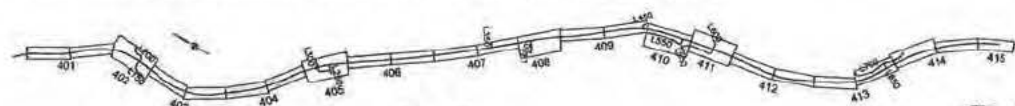

KEY PLAN

R.P. Binnie & Associates Ltd.
INCORPORATED IN CANADA
1997

SCALE: 0 500 1000

DESIGNED BY: [Signature]
CHECKED BY: [Signature]
DRAWN BY: [Signature]
REVIEWED BY: [Signature]

DATE: [Date]
DESCRIPTION: [Description]
SIGNATURE: [Signature]


MINISTRY OF TRANSPORTATION
HIGHWAY ENGINEERING SOUTHERN INTERIOR REGION


SIGNING AND PAVEMENT MARKINGS
HIGHWAY NO. 5A/97C
GARCA LAKE TO COURTNEY LAKE
STA. 117+00.328 TO STA. 124+00.175

March 18, 2005

FILE No. 2038 PROJECT No. 21838-0001 SHEET No. 2 OF 2 DRAWING No. R2-004-504

CANCEL PRIOR TO LEAVING PREVIOUS LETTER

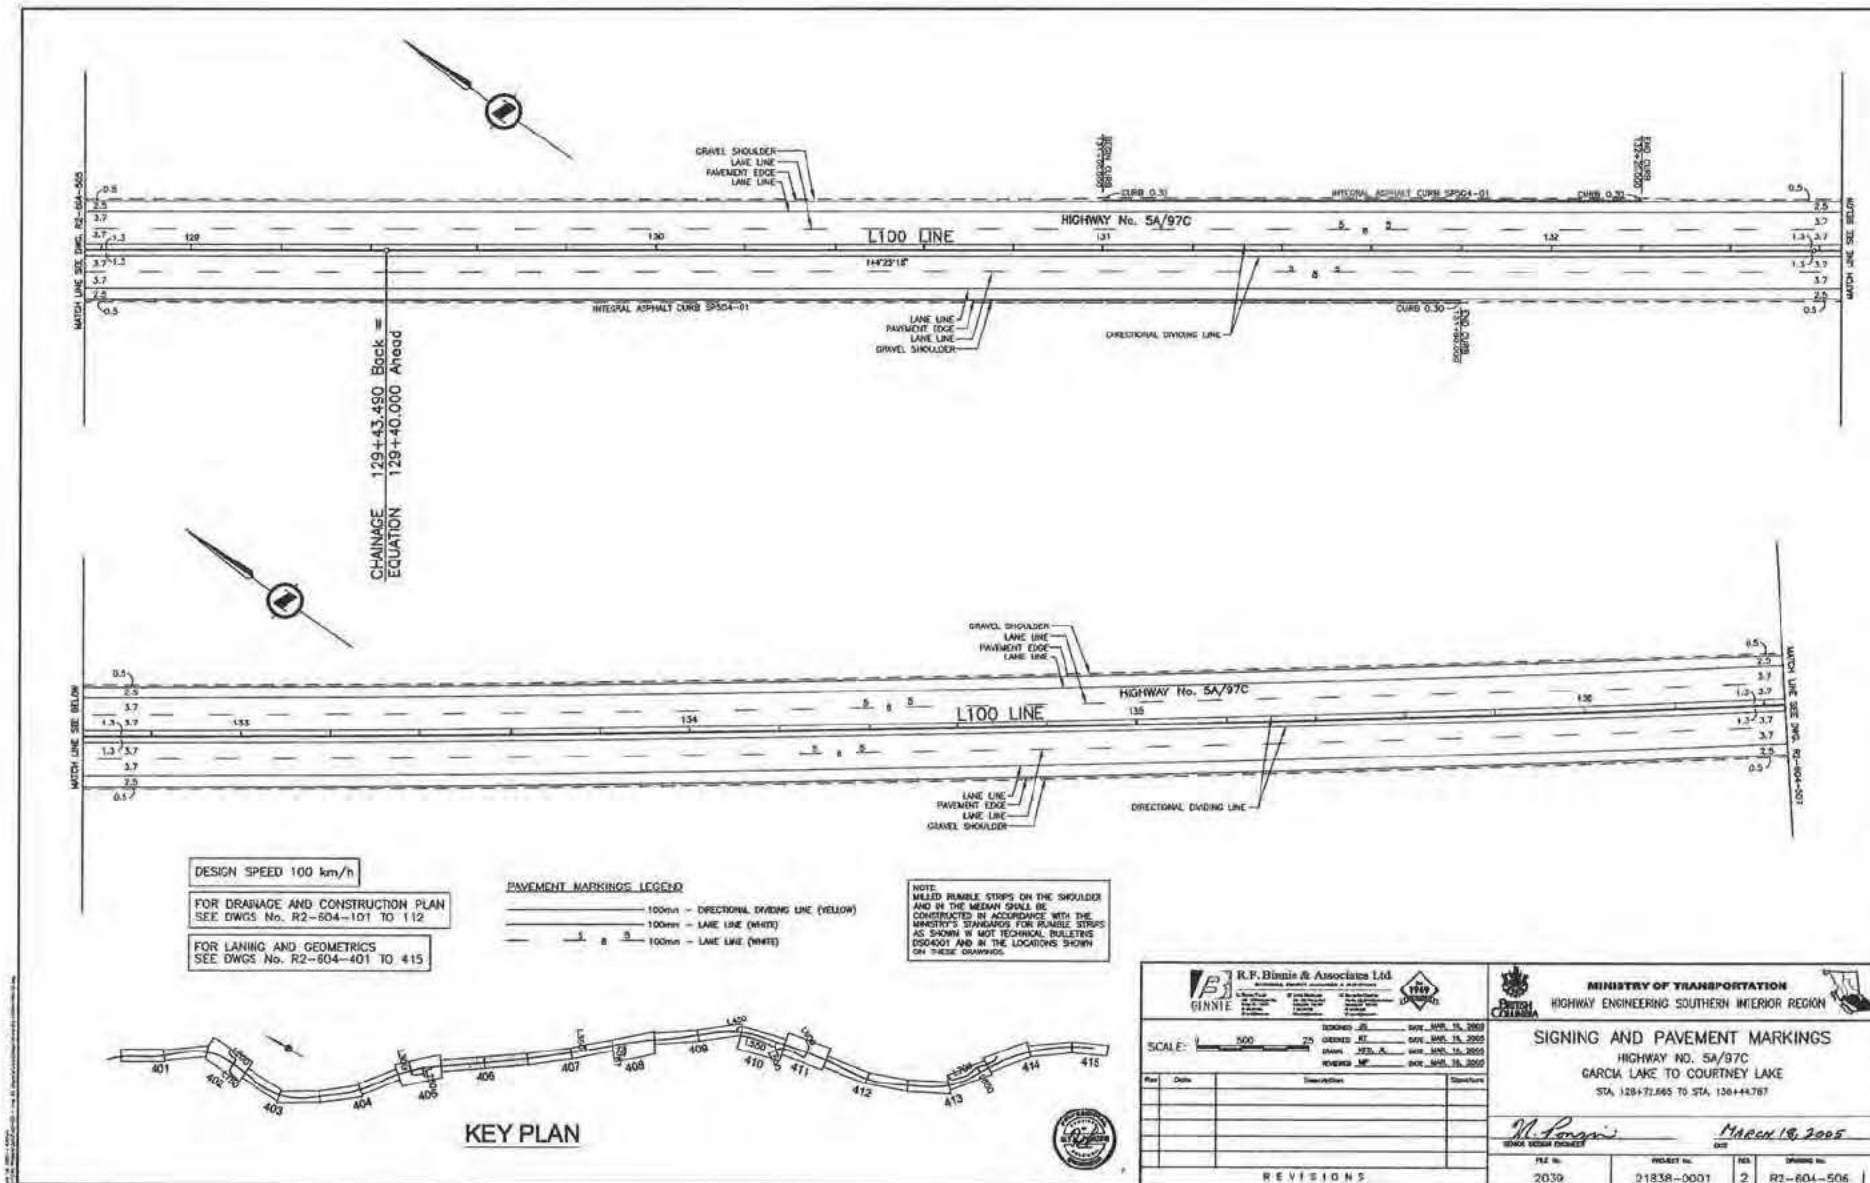


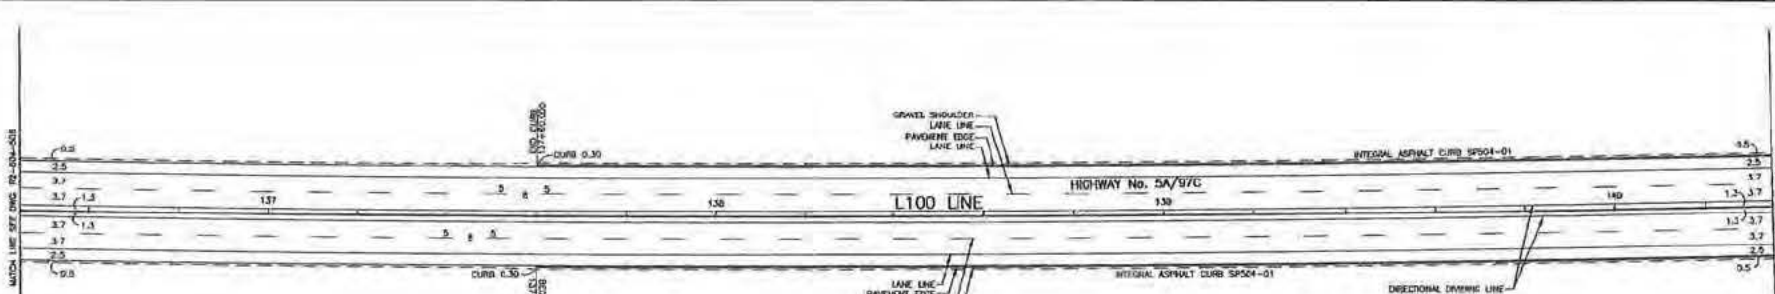

SIGNS ASSOCIATED WITH THIS DRAWING

TYPE	SIGN	DESCRIPTION	NEW FACE POST	RELOCATE FACE POST	REMOVE FACE POST	STATION	COMMENTS
G-11(20A) / G-20H / G-11(20B) / G-20H		ROUTE MARKERS	1	2	1	144+00 LT	
G-11(20A) / G-20H / G-11(20B) / G-20H		ROUTE MARKERS	1	2	1	RT	FACING SEE TRAFFIC
R-2(20-20)		ADVANCED STOP / STOP AHEAD			1	142+40 RT	
R-2(20-20)		ADVANCED STOP / STOP AHEAD	1	1			
R-4(20)		MAXIMUM 80 km/h			1	141	
V-54 R		HAZARD MARKER SIGN	2	0		1-300	INSTALL ON UNUSUAL CHANG
V-54 L		HAZARD MARKER SIGN	2	0		1-200	INSTALL ON UNUSUAL CHANG
RELINQUISH			2	2			


- NOTES:
1. STATIONS NOTED ARE FOR NEW AND RELOCATED SIGNS ONLY.
 2. INSTALL TOP MOUNTED WHITE ROADSIDE BARRIER REFLECTORS AT ALL ROADSIDE BARRIER LOCATIONS IN ACCORDANCE WITH THE MINISTRY'S MANUAL OF STANDARDIZED TRAFFIC SIGNS AND PAVEMENT MARKINGS.
 3. SPECIFICATIONS FOR STANDARD HIGHWAY SIGN MATERIALS, FABRICATION AND SUPPLY ARE AVAILABLE ON THE MINISTRY WEBSITE UNDER "SIGN PATTERN MANUAL".

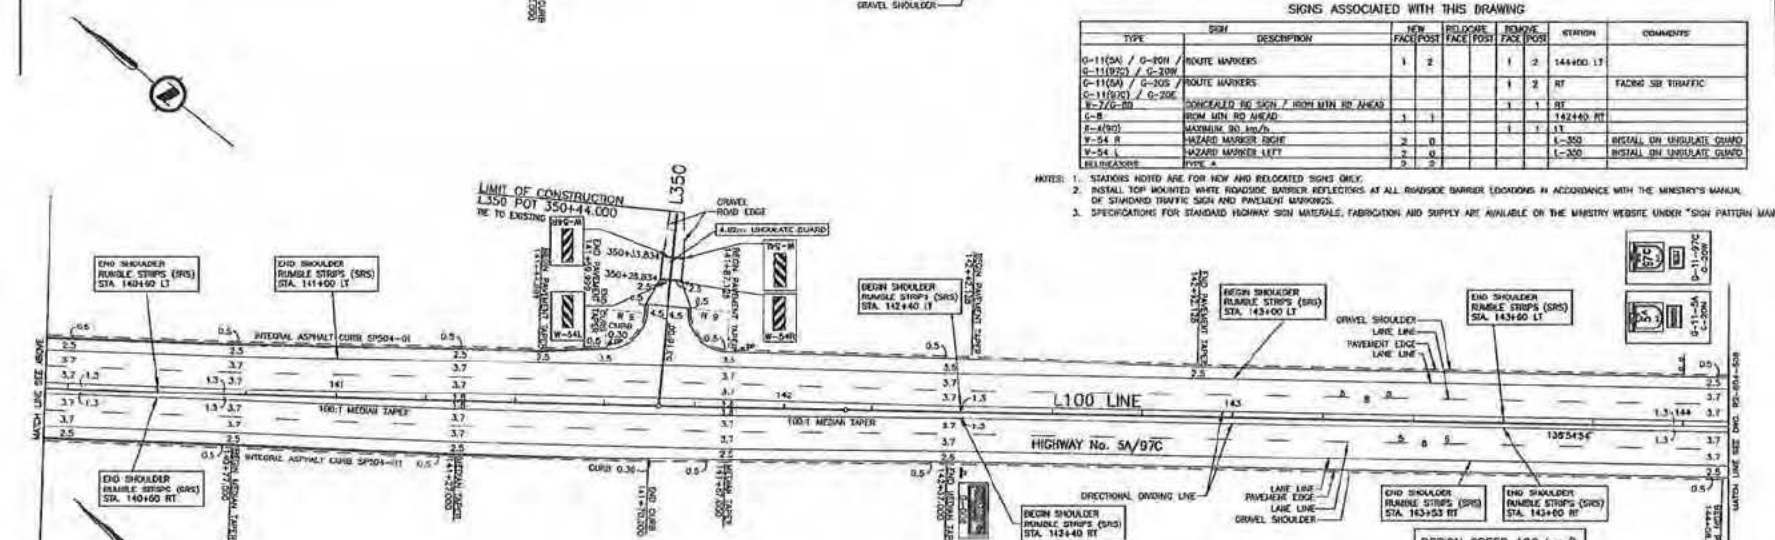

PAVEMENT MARKINGS LEGEND

- 100mm - DIRECTIONAL DIVIDING LINE (YELLOW)
- 100mm - LANE LINE (WHITE)
- 100mm - LANE LINE (WHITE)

NOTE: RELOCATED RUMBLE STRIPS ON THE SHOULDER AND IN THE MEDIAN SHALL BE CONSTRUCTED IN ACCORDANCE WITH THE MINISTRY'S STANDARDS FOR RUMBLE STRIPS AS SHOWN IN M27 TECHNICAL BULLETIN (SHOULDER AND IN THE LOCATION SHOWN ON THESE DRAWINGS).

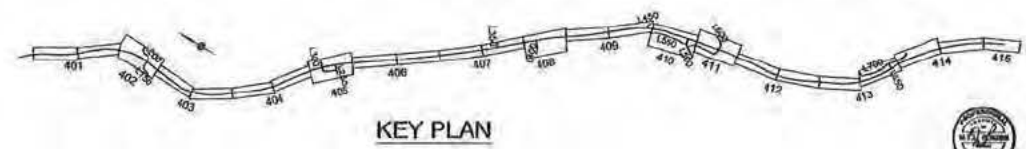

R.F. Blum & Associates Ltd.
INCORPORATED
1984

SCALE: 1" = 200'

REVISED: 01/18/2010
DESIGNED: J.E.
CHECKED: J.E.
DATE: MAY 18, 2010

REVISED: 01/18/2010
DESIGNED: J.E.
CHECKED: J.E.
DATE: MAY 18, 2010

MINISTRY OF TRANSPORTATION
HIGHWAY ENGINEERING SOUTHERN INTERIOR REGION


SIGNING AND PAVEMENT MARKINGS
HIGHWAY NO. 5A/97C
GARCIA LAKE TO COURTNEY LAKE
STA. 135+44.757 TO STA. 141+10.000


N. Page
SENIOR DESIGN ENGINEER


Marcus G. 2005
DATE


FILE NO. 2039 PROJECT NO. 21838-0001 REV. 2 DRAWING NO. R2-604-507

CHIEF: PHILIP BOHNE PHOTOGRAPH LETTER

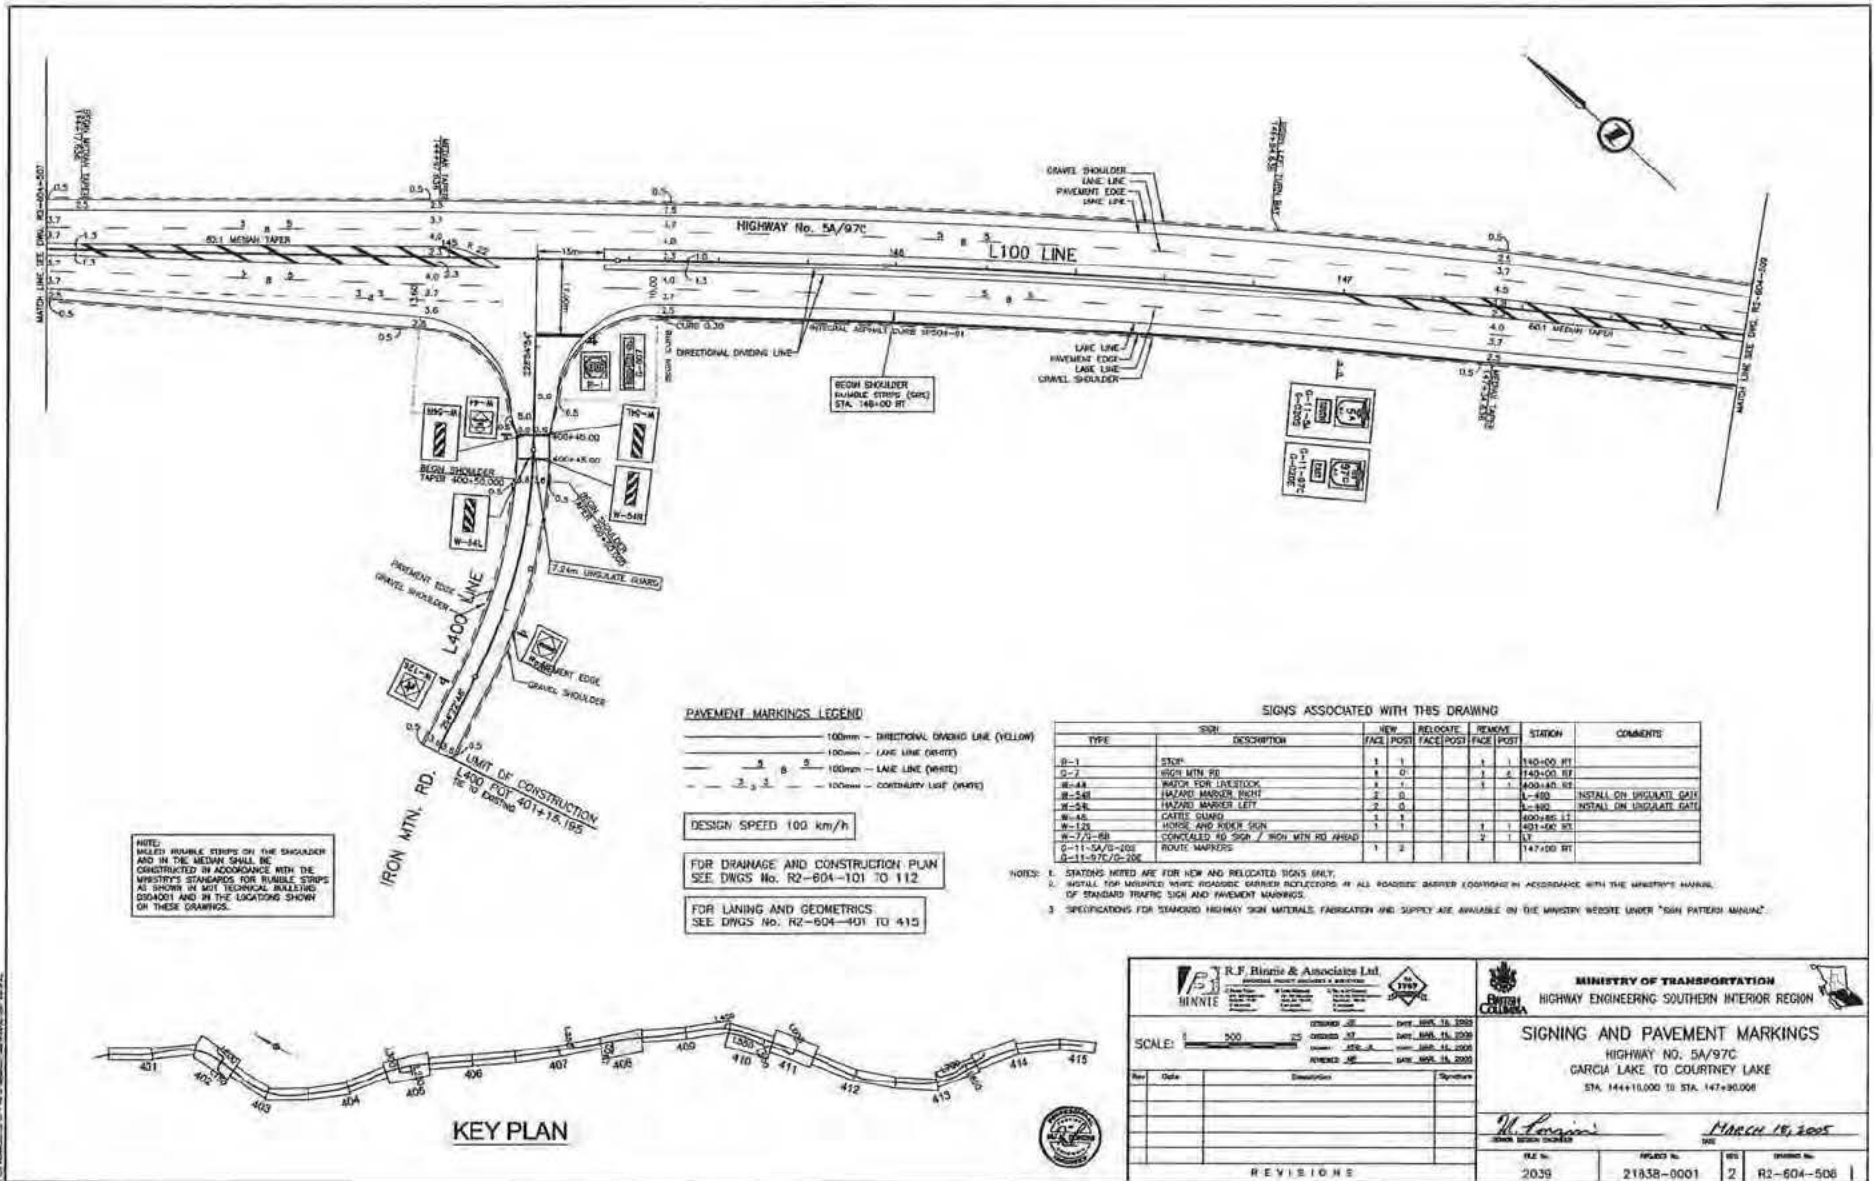

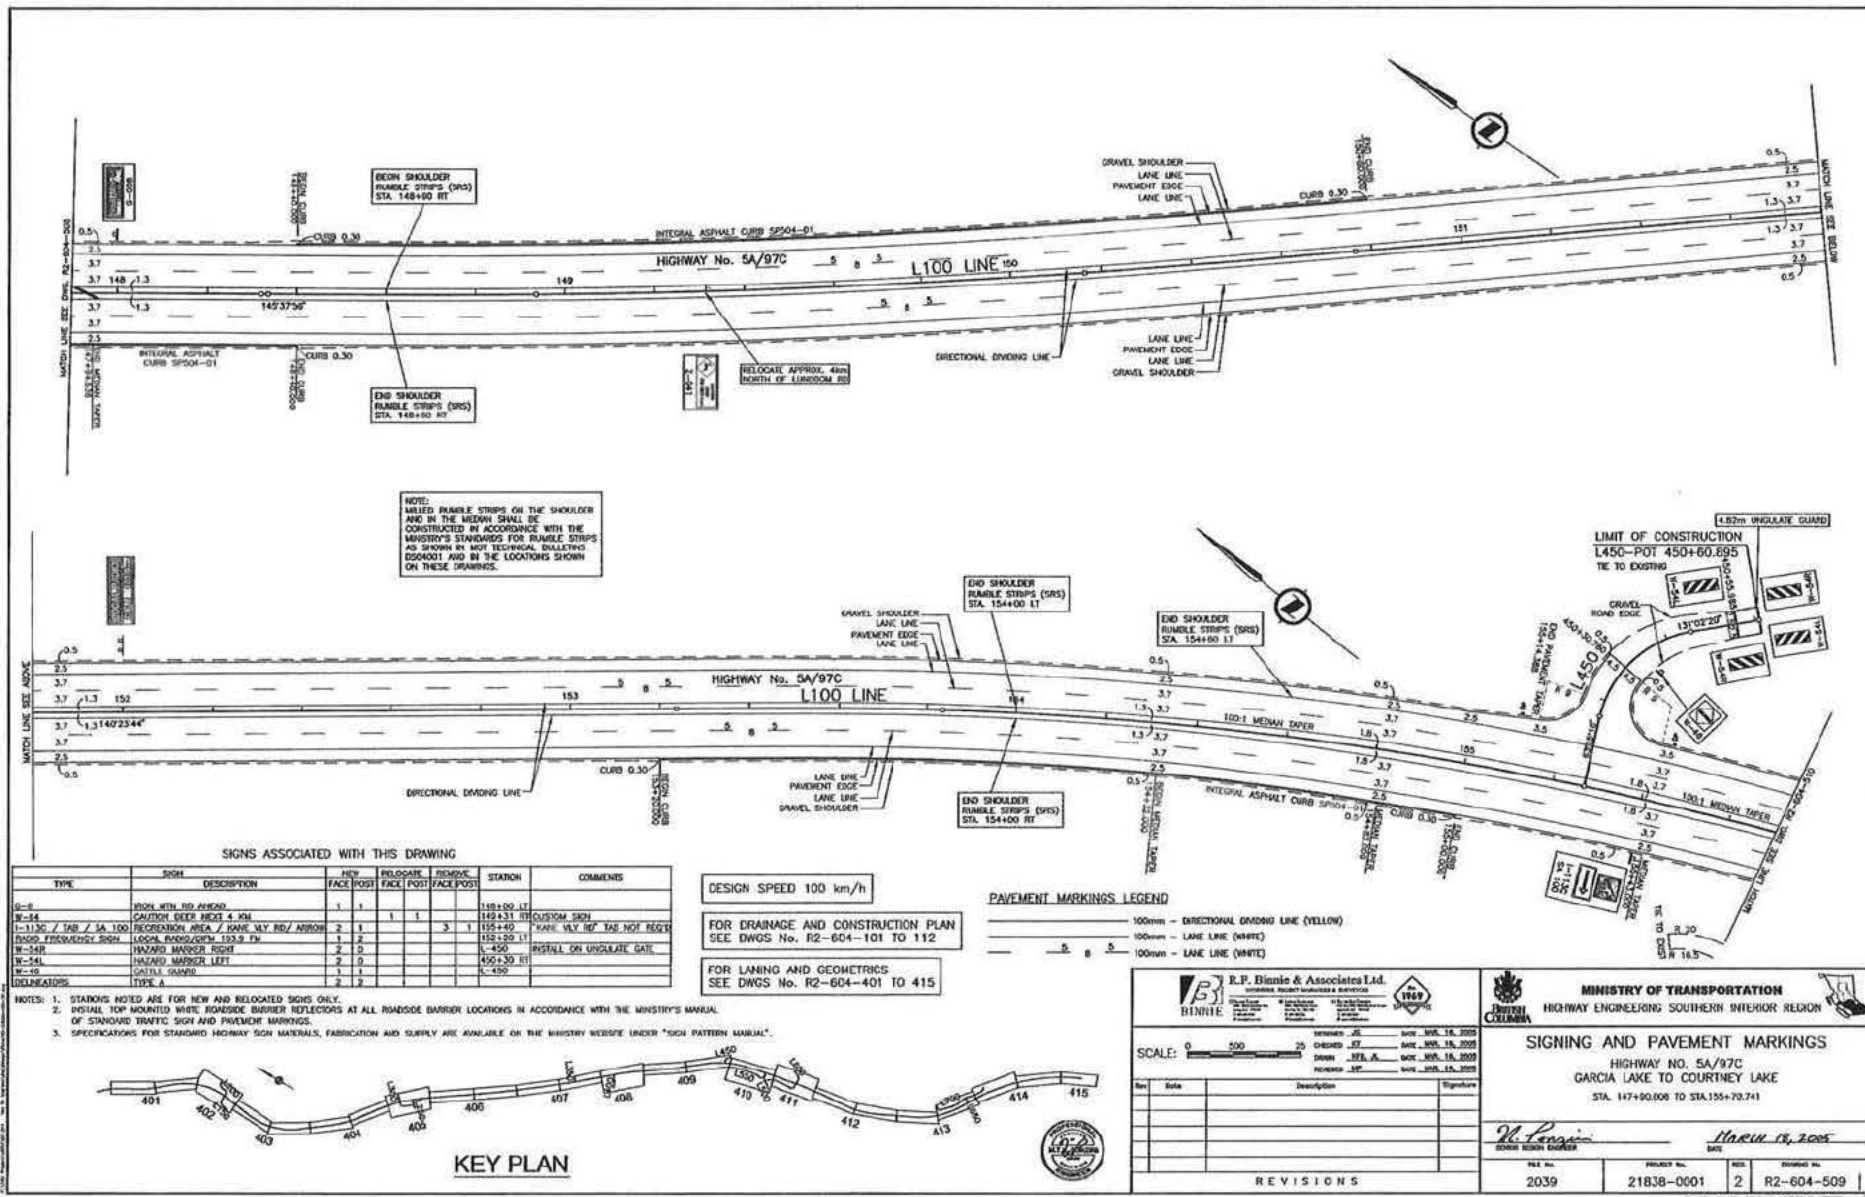

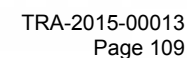

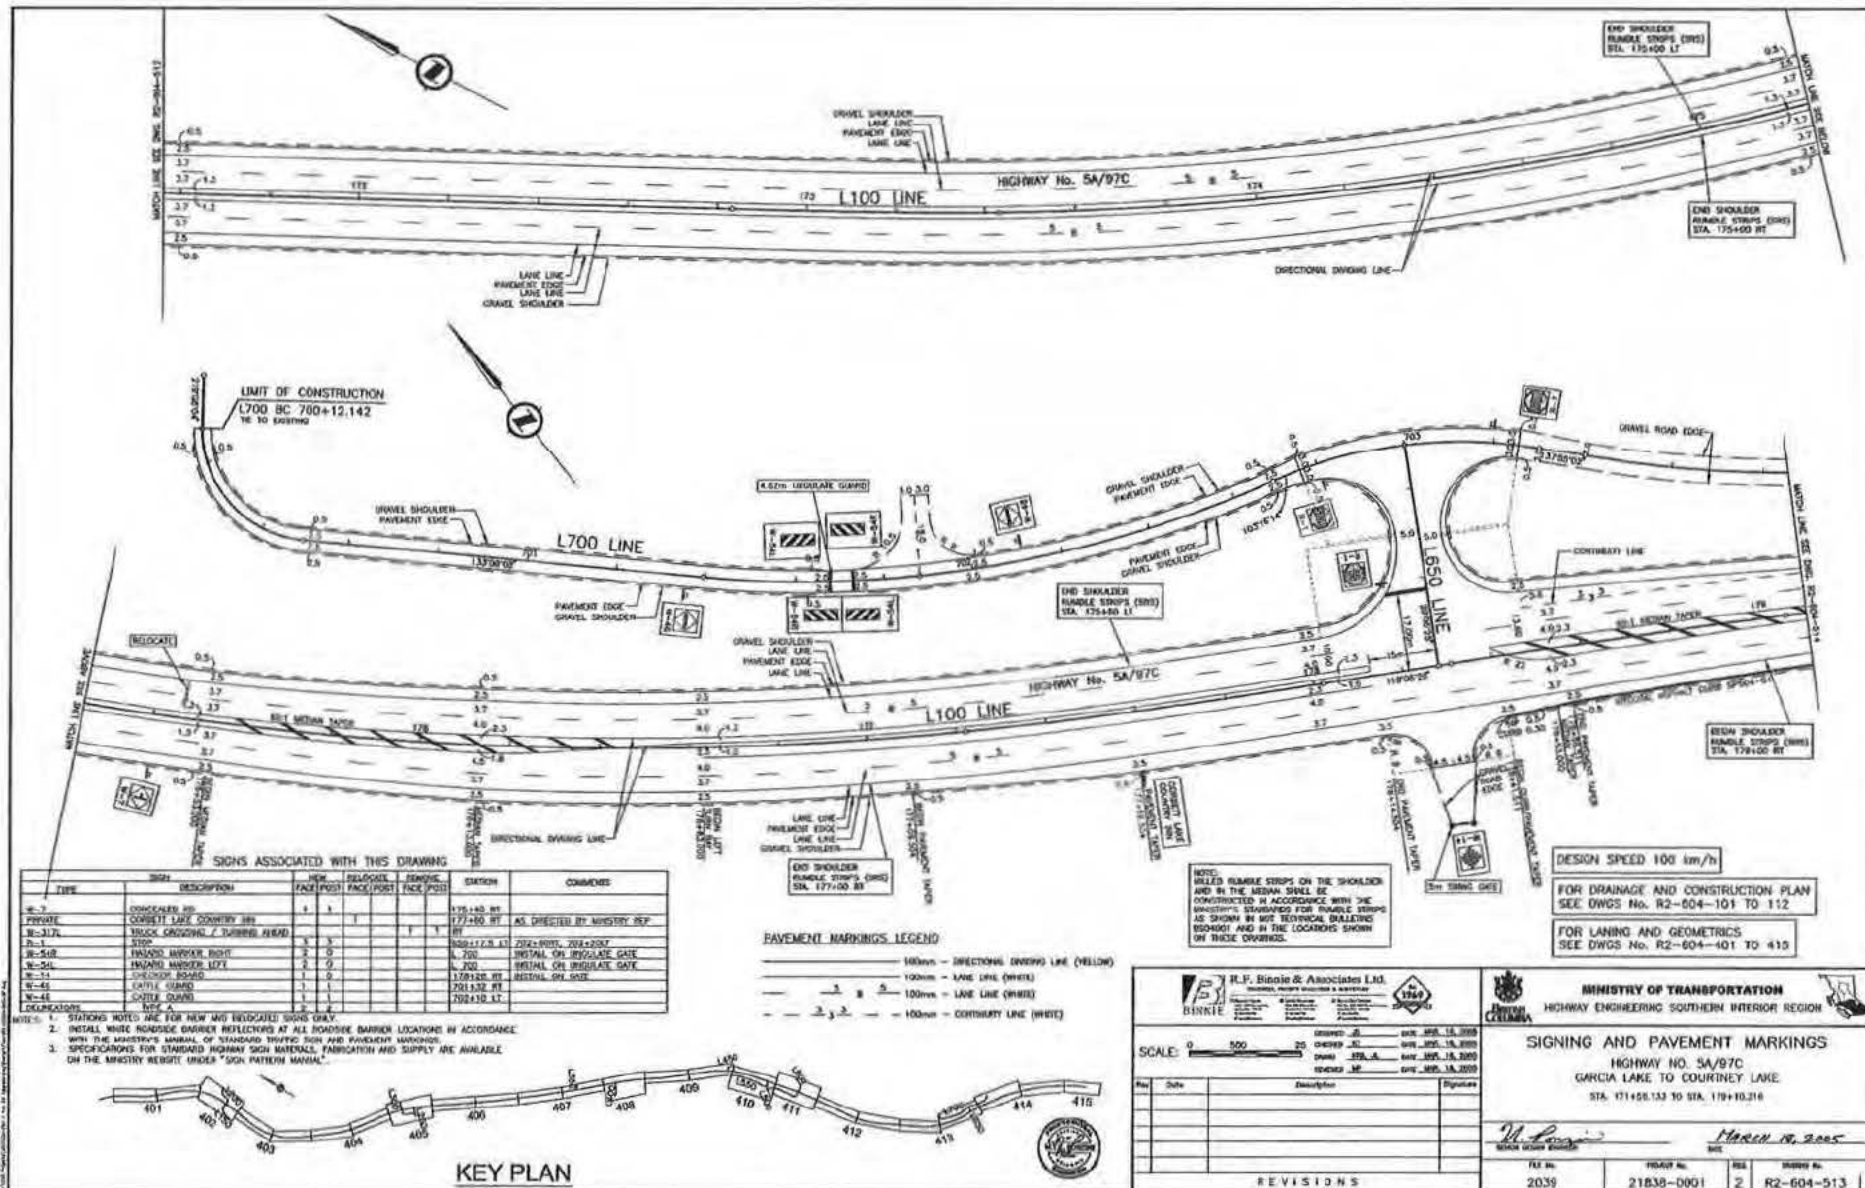

SIGNS ASSOCIATED WITH THIS DRAWING

TYPE	DESCRIPTION	NEW FACE/POST	RELOCATE FACE/POST	REMOVE FACE/POST	STATION	COMMENTS
W-7	CONCRETE PIP	1	1		175+145 BT	AS DIRECTED BY MINISTRY REP
W-317A	YIELD AHEAD / TURNING AHEAD			1	177+400 BT	
W-31	STOP	3	3		175+112.5 LT	204-900Y, 204+200Y
W-51B	AWAYD AHEAD, RIGHT	2	0		175+000	INSTALL ON REGULATE GATE
W-51A	AWAYD AHEAD, LEFT	2	0		175+000	INSTALL ON REGULATE GATE
W-11	SHOULDER ROAD	1	0		178+145 BT	INSTALL ON SIDE
W-45	CATTLE GUARD	1	1		178+132 BT	
W-46	CATTLE GUARD	1	1		178+132 LT	

- NOTE: 1. STATIONS NOTED ARE FOR NEW AND RELOCATED SIGNS ONLY.
 2. INSTALL WHITE ROADSIDE DRAINAGE REFLECTORS AT ALL INDICATED BARRIER LOCATIONS IN ACCORDANCE WITH THE MINISTRY'S MANUAL OF STANDARD SIGNING AND PAVEMENT MARKINGS.
 3. SPECIFICATIONS FOR STANDARD HIGHWAY SIGN MATERIAL, FABRICATION AND SUPPLY ARE AVAILABLE ON THE MINISTRY WEBSITE UNDER "SIGN PATTERN MANUAL".

PAVEMENT MARKINGS LEGEND

- 100mm - DIRECTIONAL DIVIDING LINE (YELLOW)
- 100mm - LANE LINE (WHITE)
- 100mm - LANE LINE (WHITE)
- 100mm - LANE LINE (WHITE)
- 100mm - CONTINUITY LINE (WHITE)

NOTE: RUMBLE STRIPS ON THE SHOULDER AND IN THE MEDIAN SHALL BE CONSTRUCTED IN ACCORDANCE WITH THE MINISTRY'S STANDARDS FOR RUMBLE STRIPS AS SHOWN IN THE TECHNICAL DRAWINGS AND IN THE LOCATIONS SHOWN ON THESE DRAWINGS.

DESIGN SPEED 100 km/h
 FOR DRAINAGE AND CONSTRUCTION PLAN
 SEE DWGS No. R2-604-101 TO 112
 FOR LANDING AND GEOMETRICS
 SEE DWGS No. R2-604-401 TO 410

R.F. Binette & Associates Ltd.
 CIVIL, MECHANICAL & ELECTRICAL ENGINEERING

MINISTRY OF TRANSPORTATION
 HIGHWAY ENGINEERING SOUTHERN INTERIOR REGION


SIGNING AND PAVEMENT MARKINGS
 HIGHWAY NO. 5A/97C
 GARCIA LAKE TO COURTNEY LAKE
 STA. 171+55.133 TO STA. 179+10.218


DATE: **MARCH 18, 2005**


FILE NO. **2039** PROJECT NO. **21838-0001** SHEET NO. **2** DRAWING NO. **R2-604-513**


DESIGNED: **U. P. ...** CHECKED: **...** APPROVED: **...**


REVISIONS

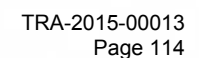


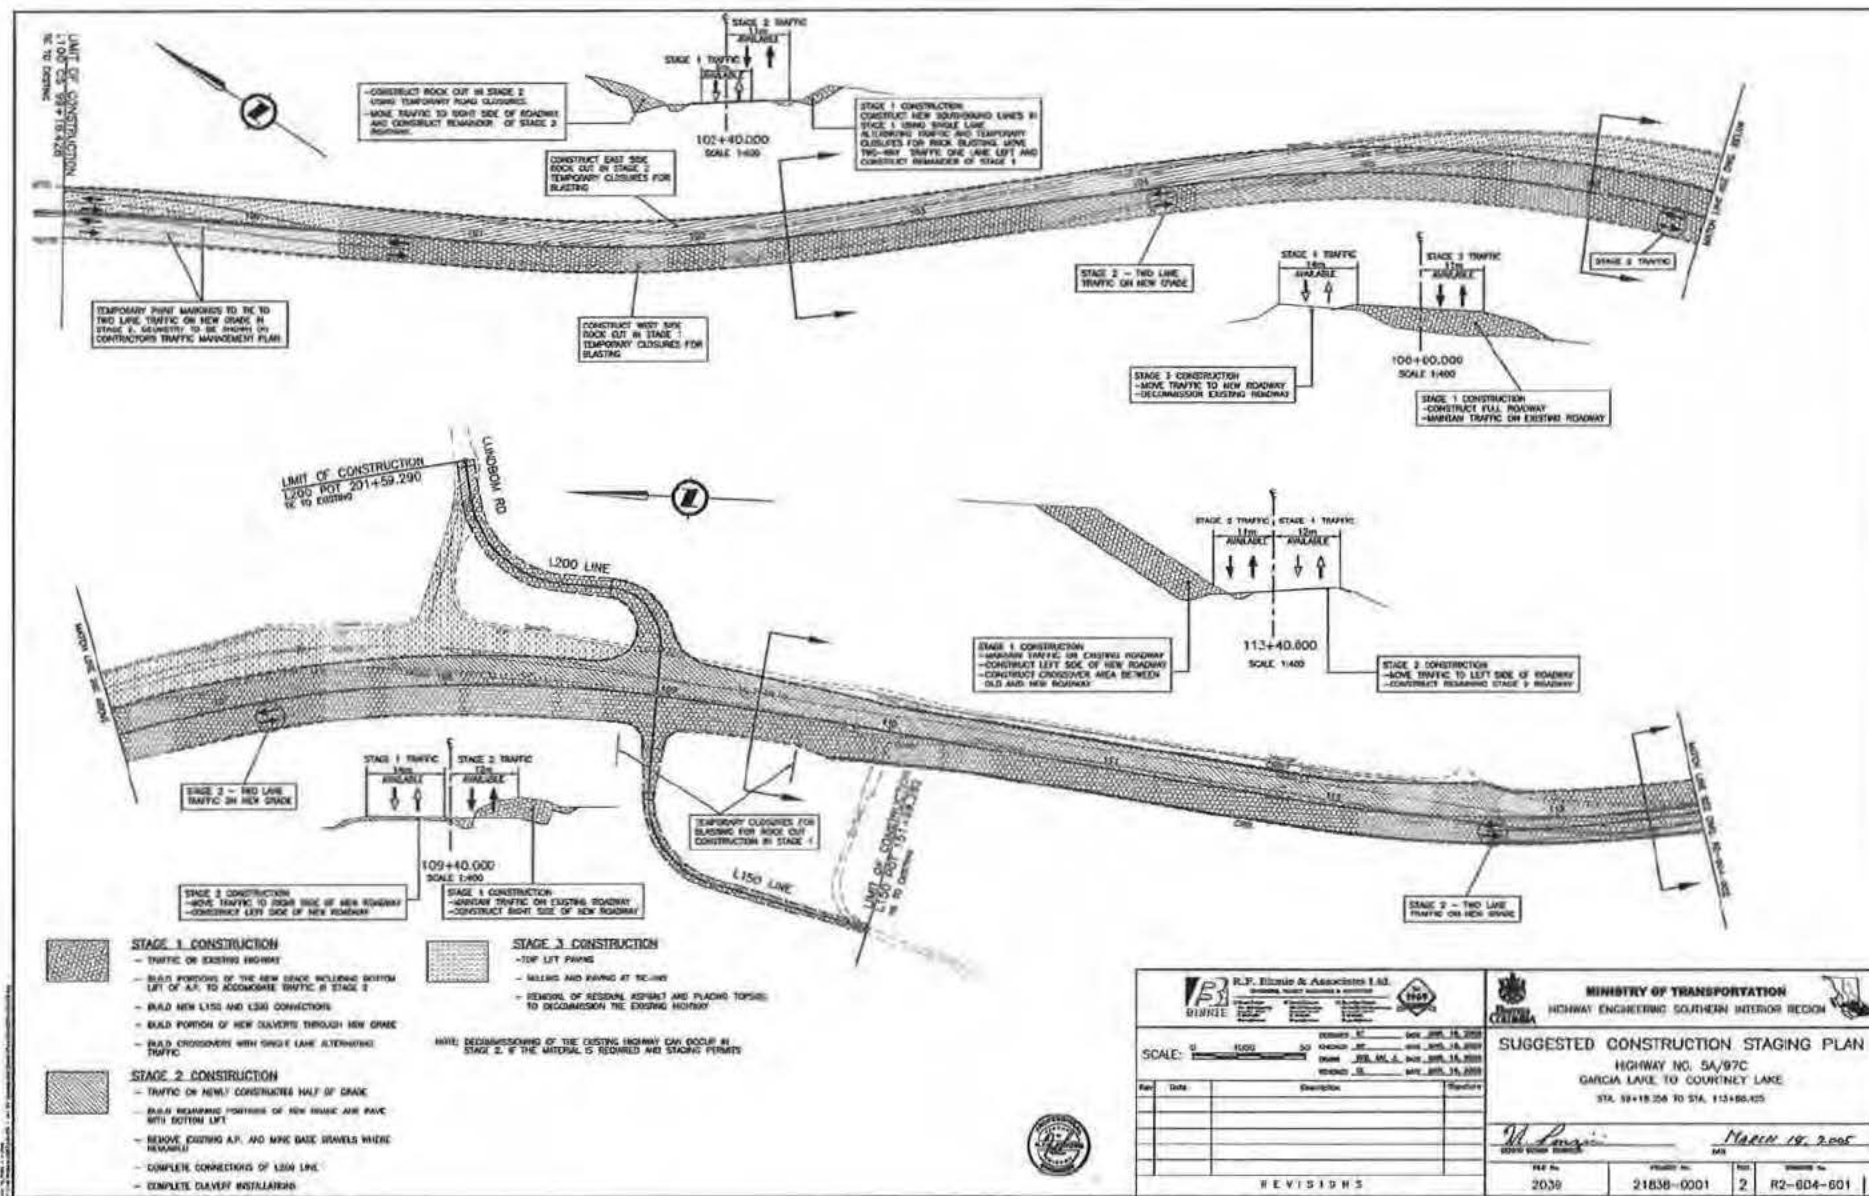

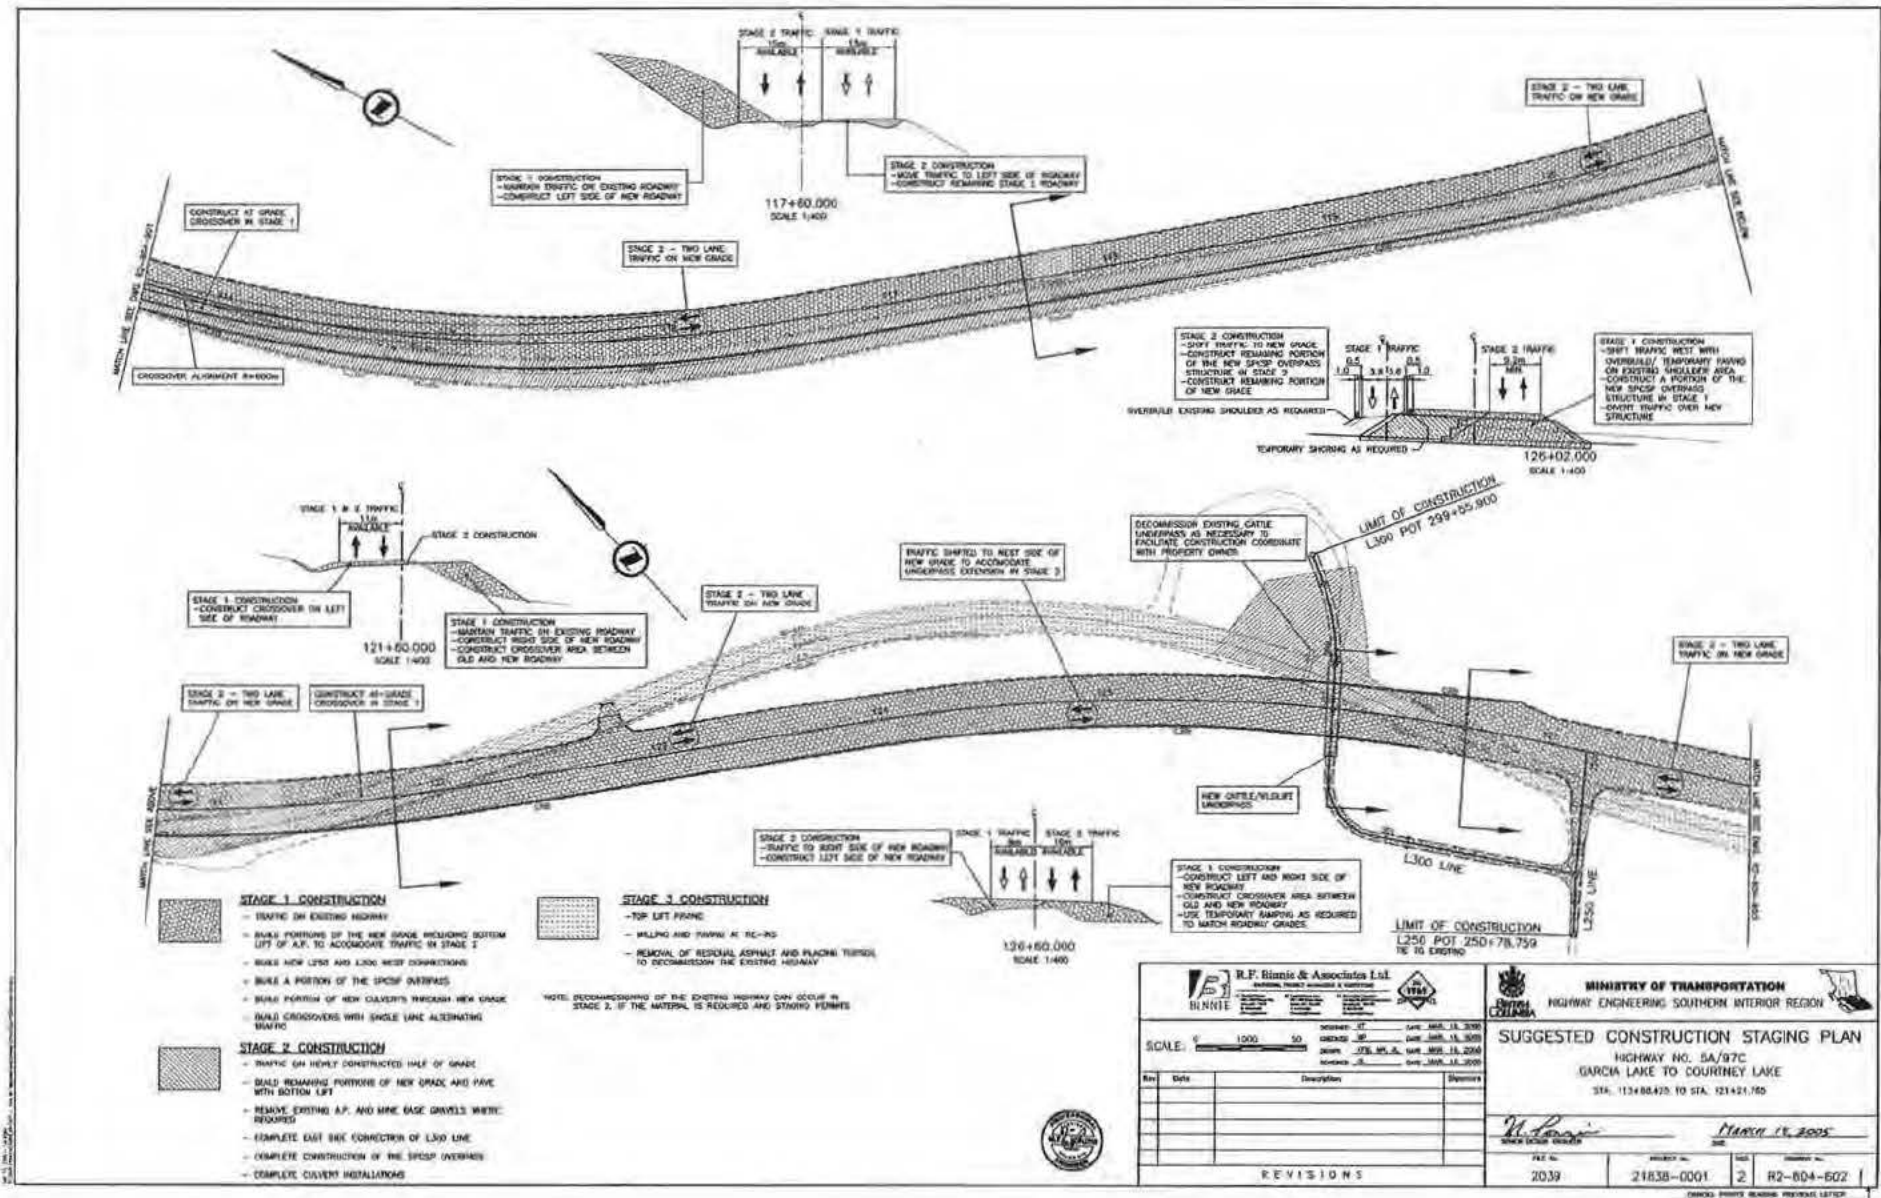


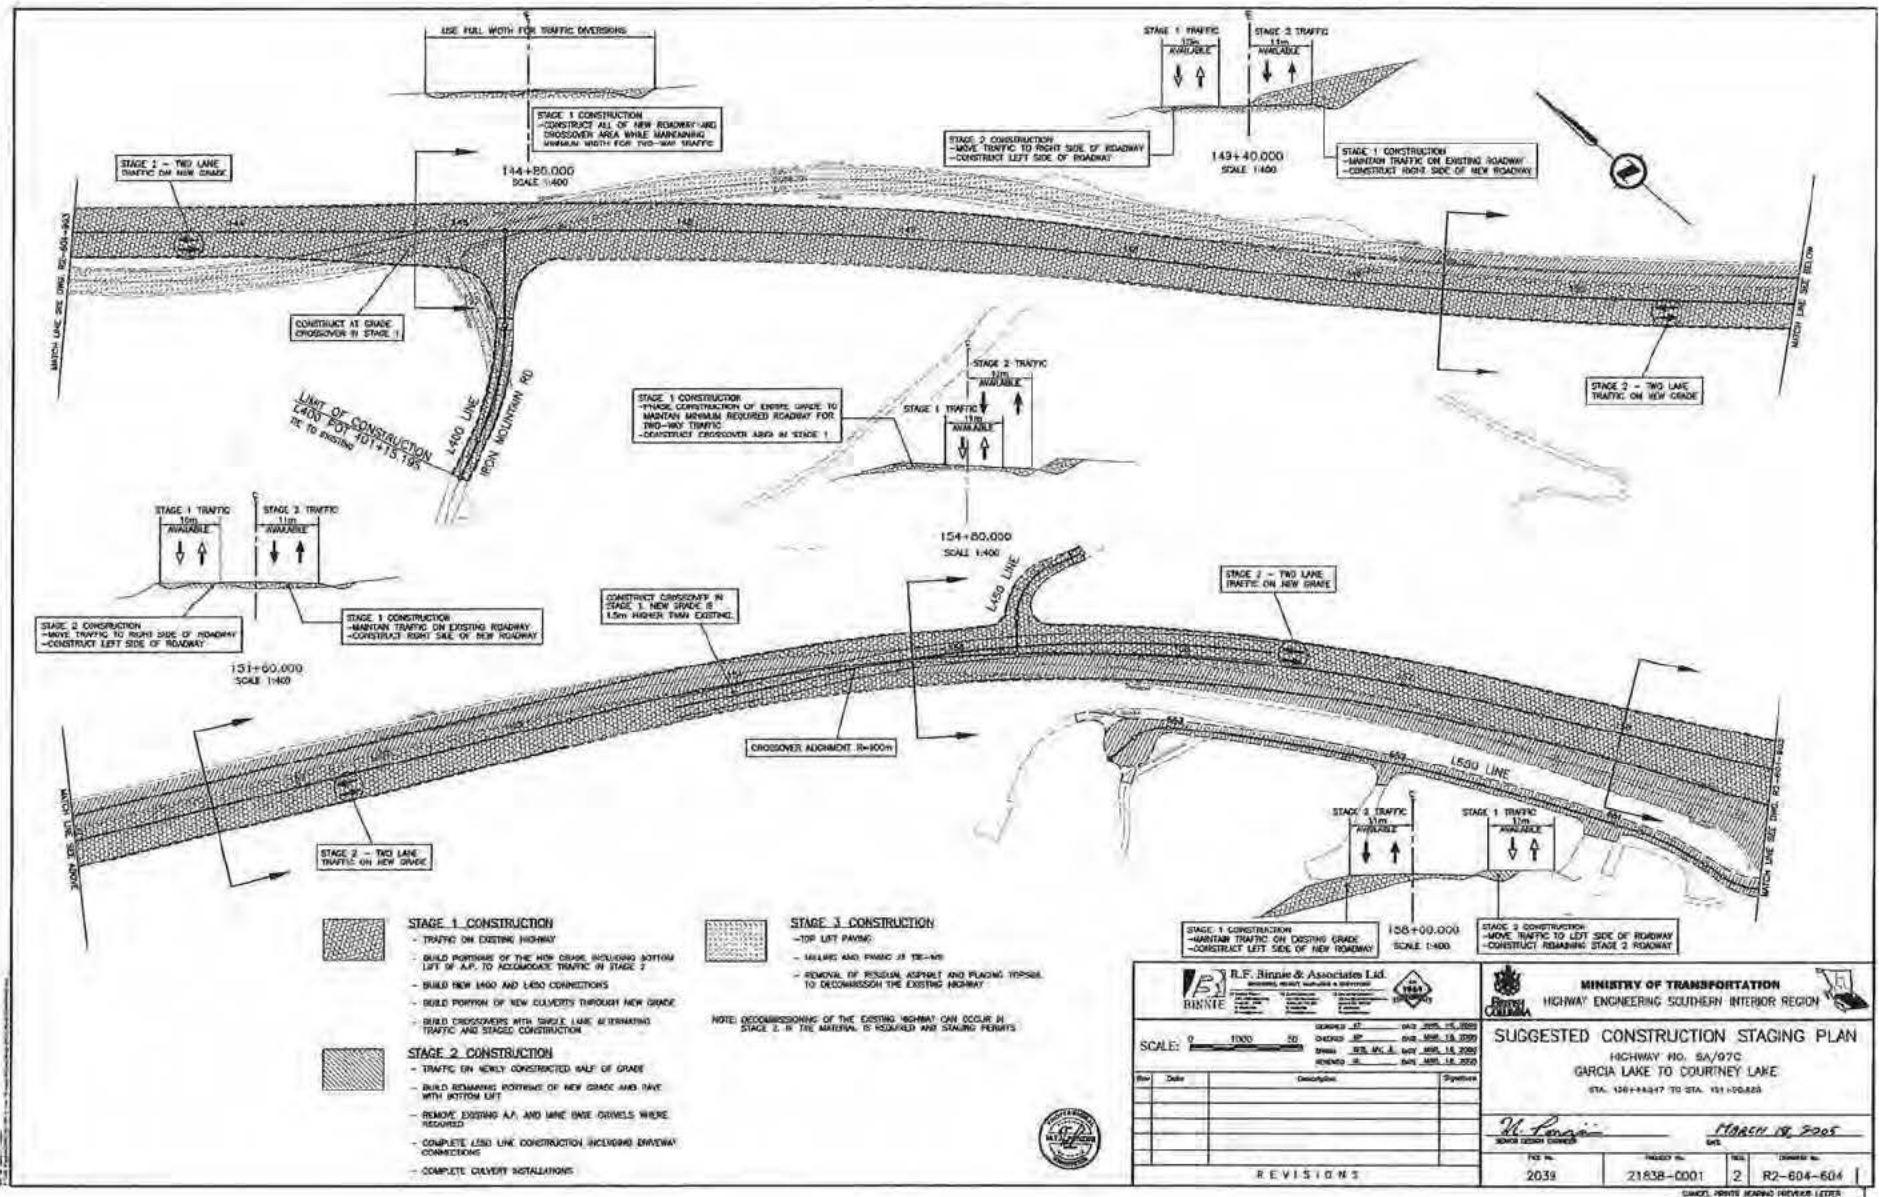

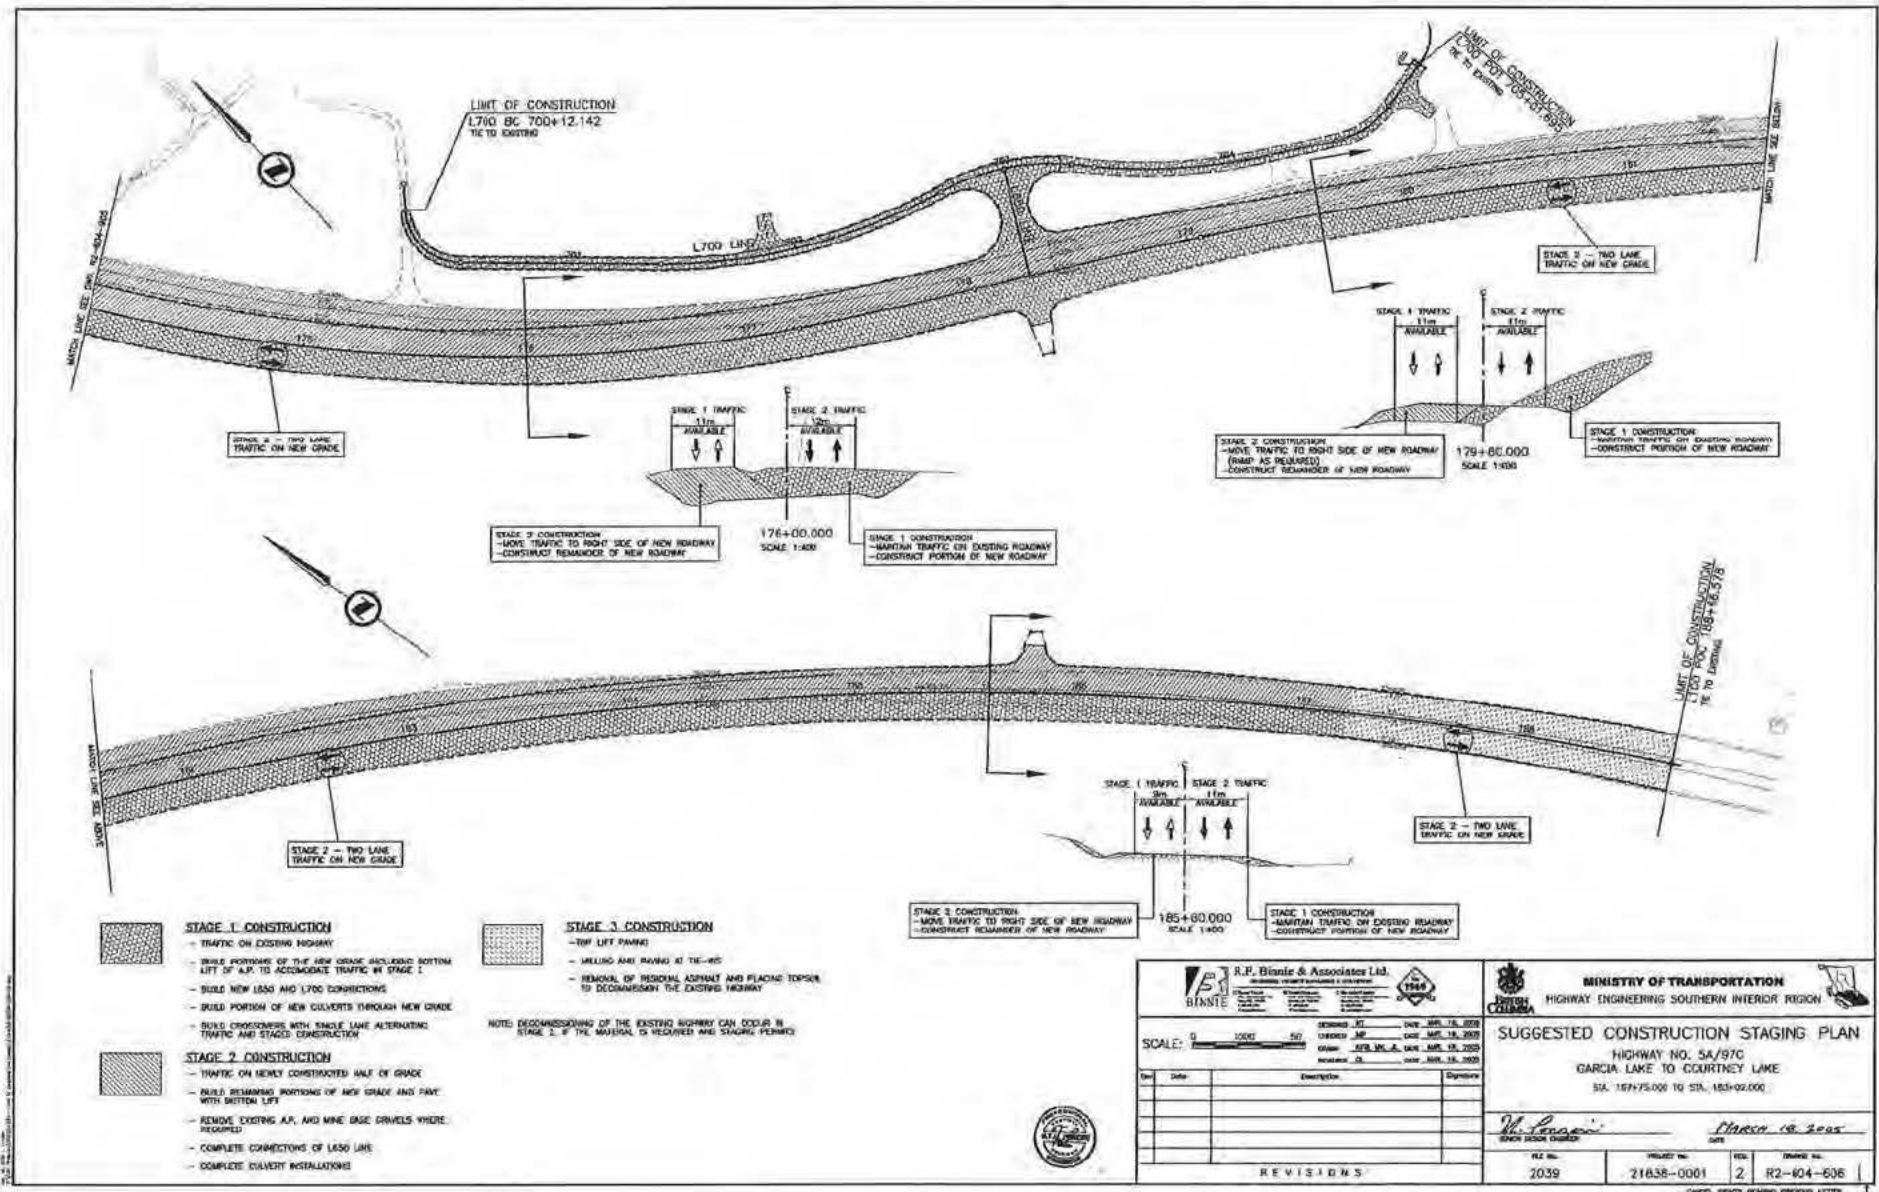


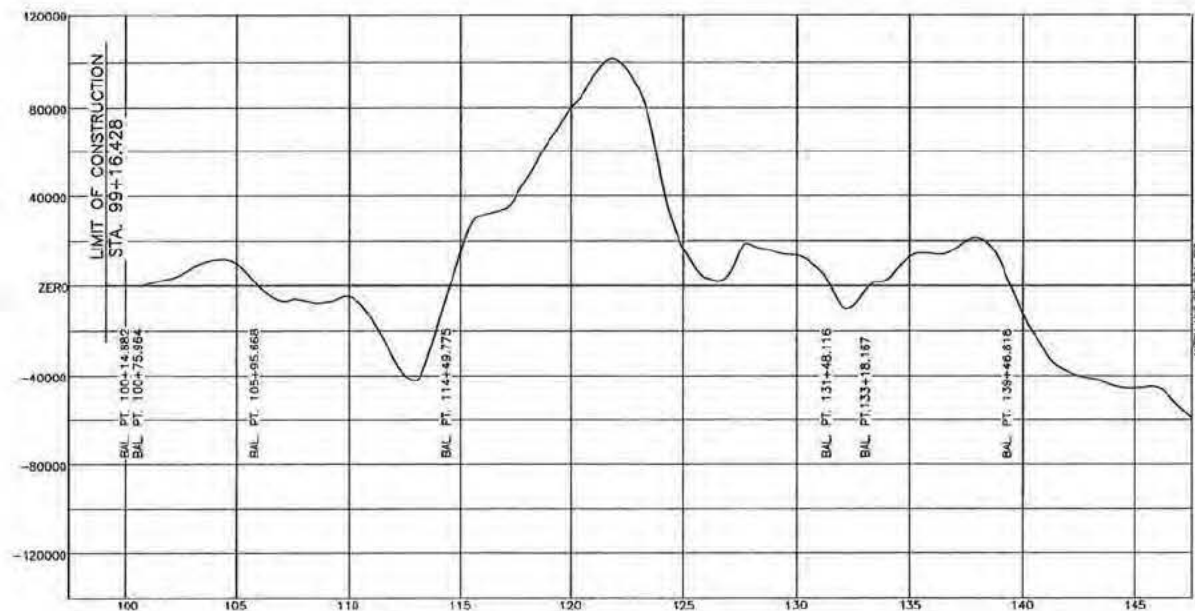


FOR INFORMATION ONLY

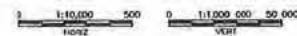


R.P. Binnie & Associates Ltd. ARCHITECT, ENGINEER, PLANNING & SURVEYING		MINISTRY OF TRANSPORTATION HIGHWAY ENGINEERING SOUTHERN INTERIOR REGION	
MASS HAUL DIAGRAM HIGHWAY NO. 5A/97C GARCIA LAKE TO COURTNEY LAKE STA. 99+16.428 TO STA. 147+50.000			
SCALE: 1" = 10,000' HORIZ 1" = 50' VERT		DESIGNED BY: [blank] DATE: MAR 18, 2005 CHECKED BY: [blank] DATE: MAR 18, 2005 DRAWN BY: M. A. DATE: MAR 18, 2005 REVISIONS: [blank] DATE: MAR 18, 2005	
Rev	Date	Description	Signature
REVISIONS			
FILE NO. 2039		PROJECT NO. 21838-0001	SHEET NO. 2
DRAWING NO. RZ-604-701		DATE MAR 18, 2005	
CANCEL PAGES BEARING PREVIOUS LETTER			

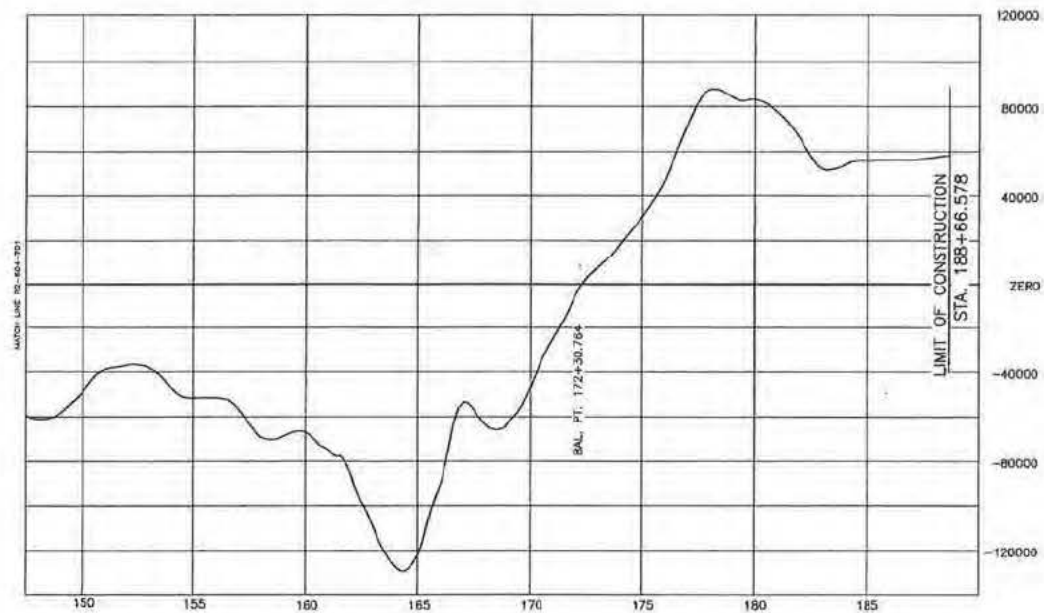

FOR INFORMATION ONLY

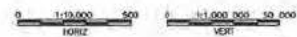

R.F. Birnie & Associates Ltd. INCORPORATED IN CANADA		MINISTRY OF TRANSPORTATION HIGHWAY ENGINEERING SOUTHERN INTERIOR REGION	
MASS HAUL DIAGRAM HIGHWAY NO. 5A/97C GARCIA LAKE TO COURTNEY LAKE STA. 147+50.000 TO STA. 188+66.578		DATE MARCH 14, 2005	
REVISIONS		FILE NO. 2039 PROJECT NO. 21838-0001 SHEET NO. 2 DRAWING NO. R2-604-702	

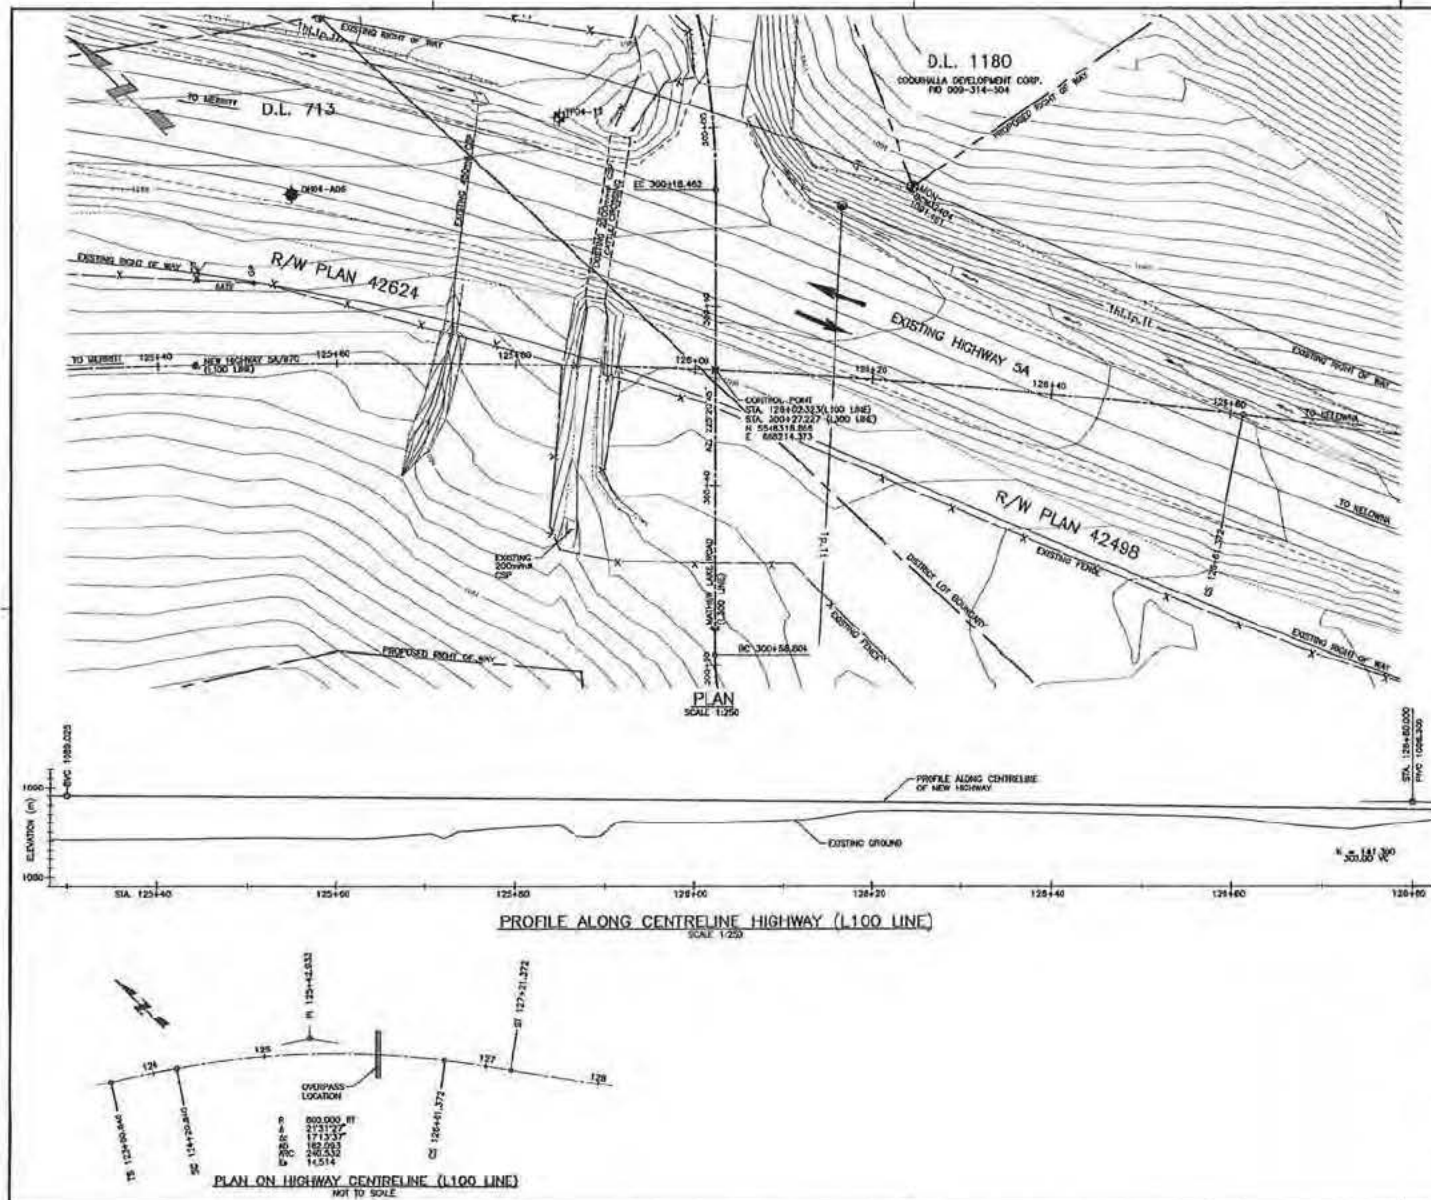

DRAWING INDEX	
DRAWING NUMBER	DRAWING TITLE
7648-01	SITE PLAN
7648-02	GENERAL ARRANGEMENT
7636-03	GEOTECHNICAL LOGS

REFERENCE DRAWINGS	
DRAWING NUMBER	DRAWING TITLE
R2-604-001	KEY PLAN
R2-604-002	GENERAL ARRANGEMENT
R2-604-003	TYPICAL SECTIONS
R2-604-004	PROFILE - L100 LINE
R2-604-005	ACCESS ROAD PROFILES (L100 LINE)
R2-604-006	LANDSCAPE & GEOTECHNICAL

- NOTES:
1. SURVEY BY: R.F. BINNIE & ASSOCIATES.
 2. DESIGN: R.F. BINNIE & ASSOCIATES.
 3. REVISIONS: SEE DRAWING R2-604-001 FOR SURVEY MONUMENTS.
 4. FOR BORROWPILE DATA SEE DRAWING 7648-02.
 5. REFERENCE: FINAL GEOTECHNICAL REPORT BY KLOHN CRIPPEN, HIGHWAY 5A/97C GARDIA LAKE TO COURTNEY LAKE (PROJECT 21600).

 R.F. Binnie & Associates Ltd. INCORPORATED IN CANADA 1000-101 Avenue Road, Suite 1000, Toronto, Ontario M5V 2E6 416-593-8888 1-800-387-2222 Telex: 7200 BINN CAN Fax: 416-593-8889			
BINNIE		KLOHN CRIPPEN	
No.	Date	Description	By

REVISIONS

BRITISH COLUMBIA
Ministry of Transportation
(Southern Interior Region)

THOMPSON-NICOLA HIGHWAY DISTRICT
HIGHWAY 5A/97C
MATHEW LAKE ROAD OVERPASS No. 7648
SITE PLAN

APPROVED: *[Signature]* DATE: *[Date]*


DESIGNED: *[Signature]* DATE: *[Date]*

DRAWN: *[Signature]* DATE: *[Date]*

SCALE: AS NOTED







PROJECT NO. *[Project Number]*

DRAWING NO. **7648-01**

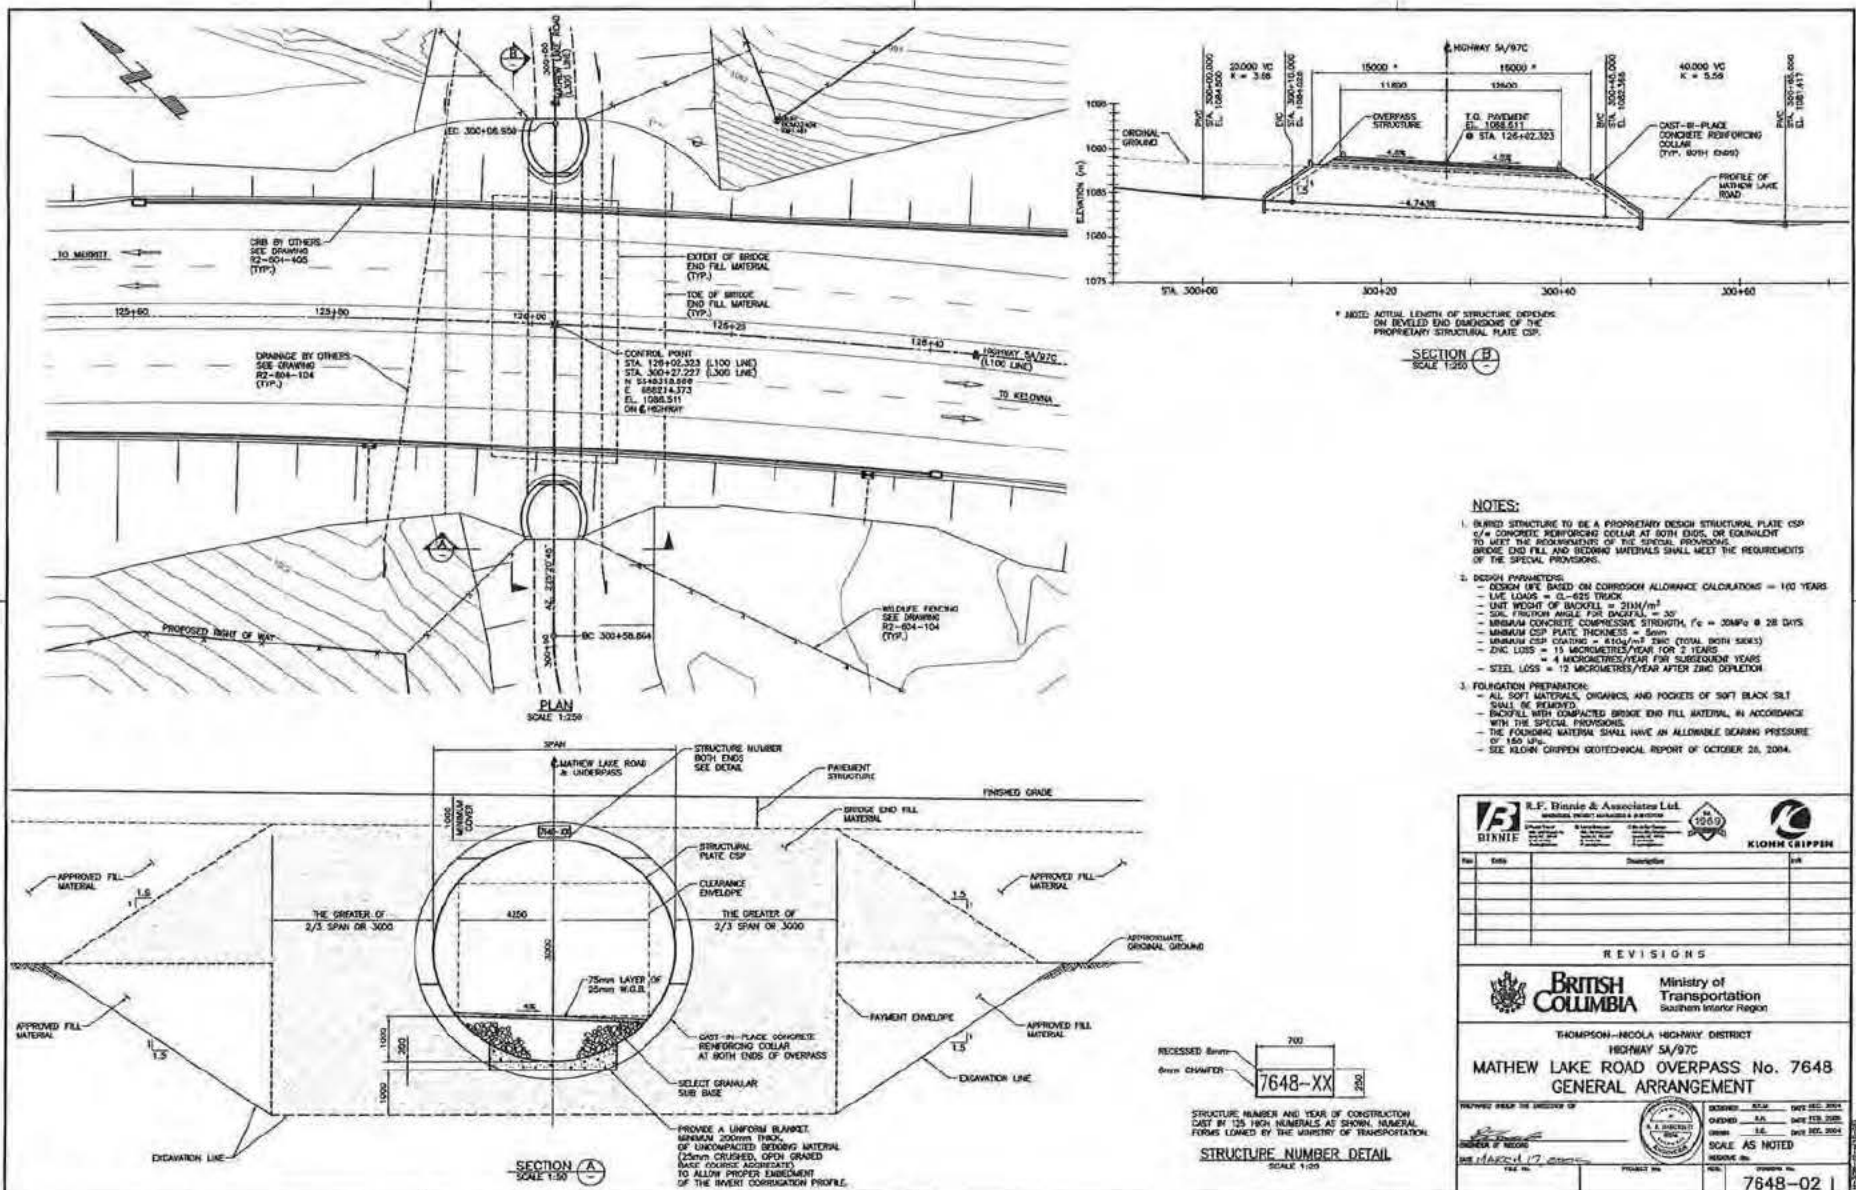

TEST HOLE LOG				-in - MPa			
DEPTH (m)	TEST DATE MO DAY YEAR	TEST NO.	SAMPLE NO.	TESTER	LABORATORY	TEST TYPE	TEST RESULT
STARTED: June 14, 2004 FINISHED: June 14, 2004 DRILL METHOD: CASE 500 Super L DRILL ELEV. (m): 1067.70 COORDINATES (m): N 5458551.3 E 468222.1				20 40 60 14			

NOTES:
1. FOR BOREHOLE AND TESTPIST LOCATIONS SEE DRAWING 7648-01.

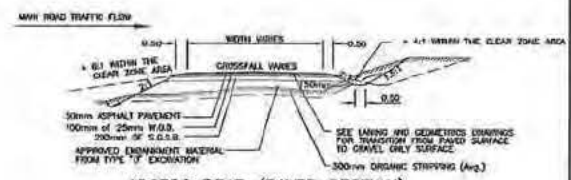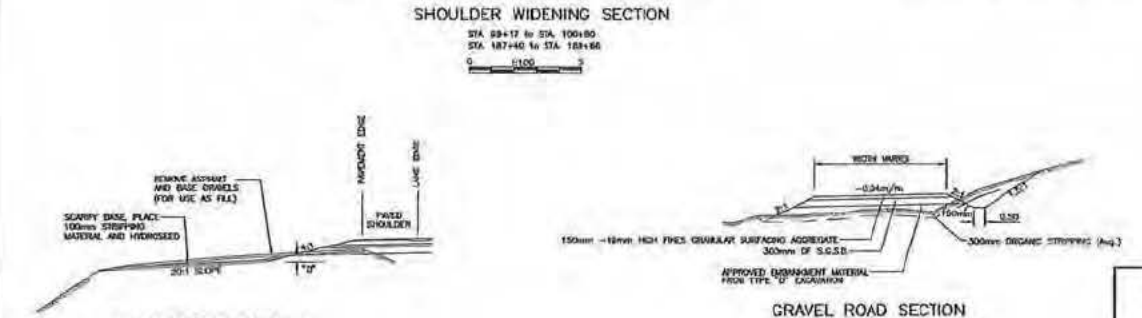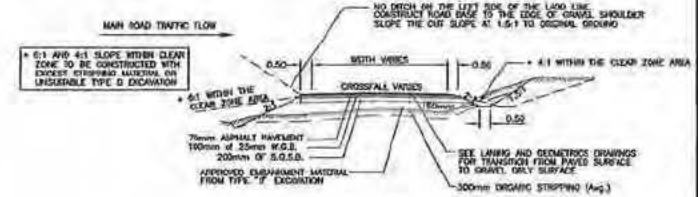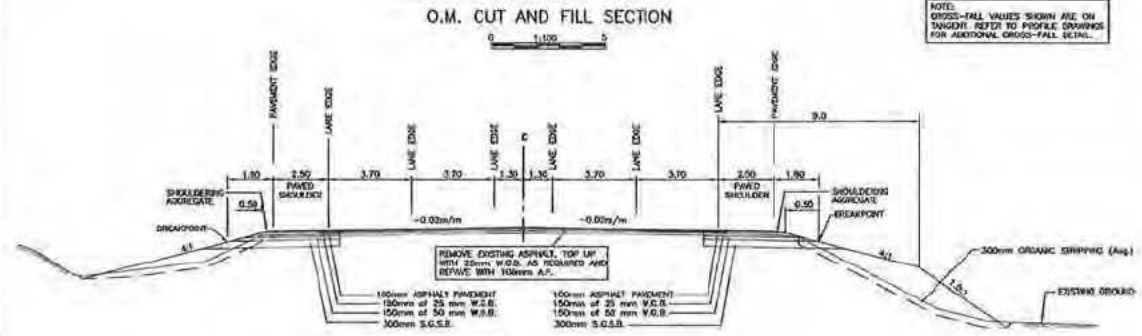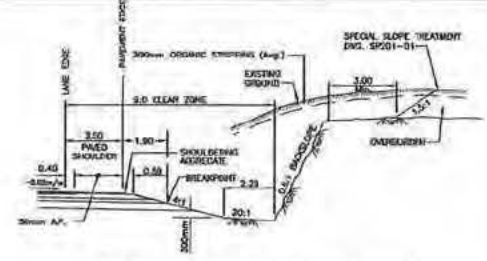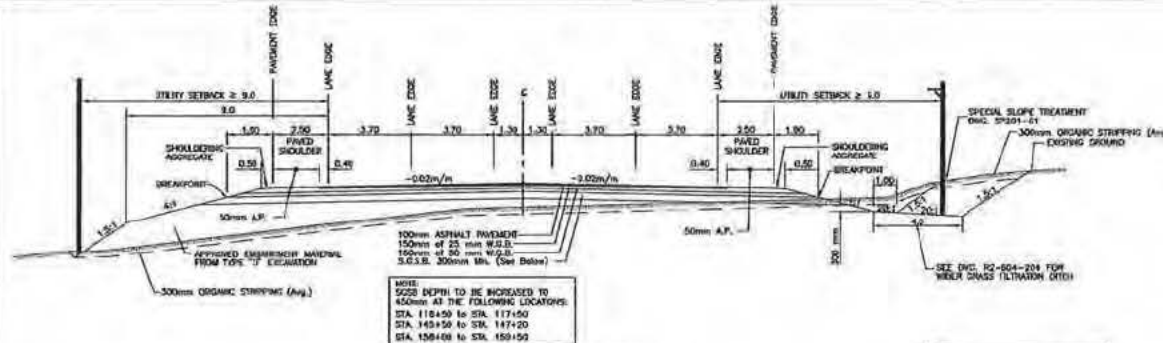

DAYLIGHT CUT SECTION

STATION RANGE	DEPTH (m)
100+00 LL to 106+20 LL	0.50
106+40 LL to 108+60 LL	0.65
110+00 LL to 112+50 LL	0.30
113+00 LL to 121+40 RL	0.50
132+40 LL to 135+00 LL	0.30
148+40 LL to 152+20 LL	0.50
164+40 LL to 164+90 LL	0.60

R.F. Dinne & Associates Ltd.
 1760
 SCALE: AS SHOWN

MINISTRY OF TRANSPORTATION
 HIGHWAY ENGINEERING SOUTHERN INTERIOR REGION






TYPICAL SECTIONS
 HIGHWAY NO. 5A/97C
 GARCIA LAKE TO COURTNEY LAKE

DATE: **MARCH 18, 2005**


REV	DATE	DESCRIPTION	SIGNATURE


PROJECT NO.: 2039


REVISIONS: 2

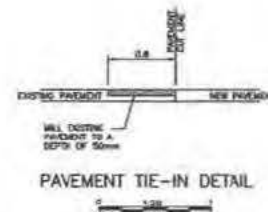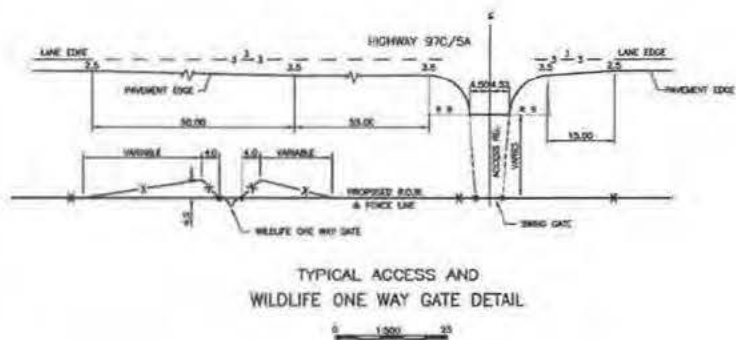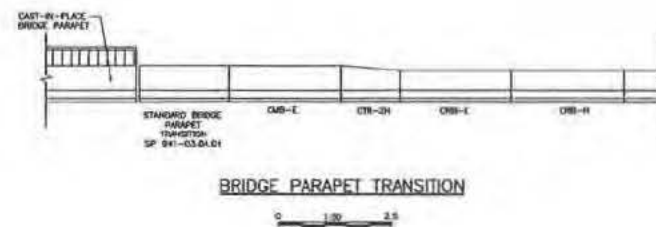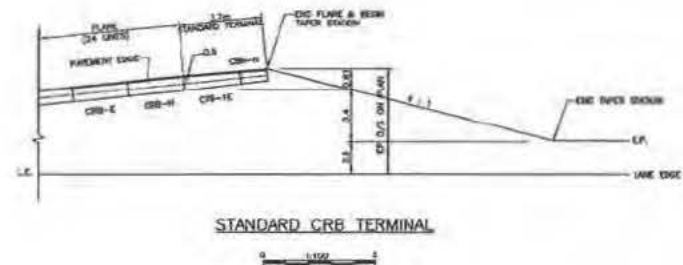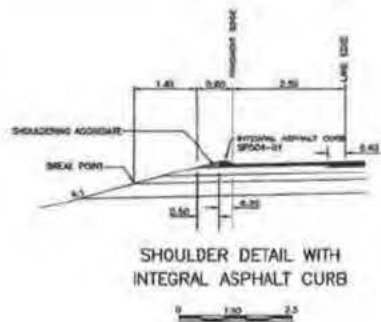

 BINTE	R.F. Binnie & Associates Ltd. CONSULTING ENGINEERS & ARCHITECTS 1000-1010-1020-1030-8840-
---	---

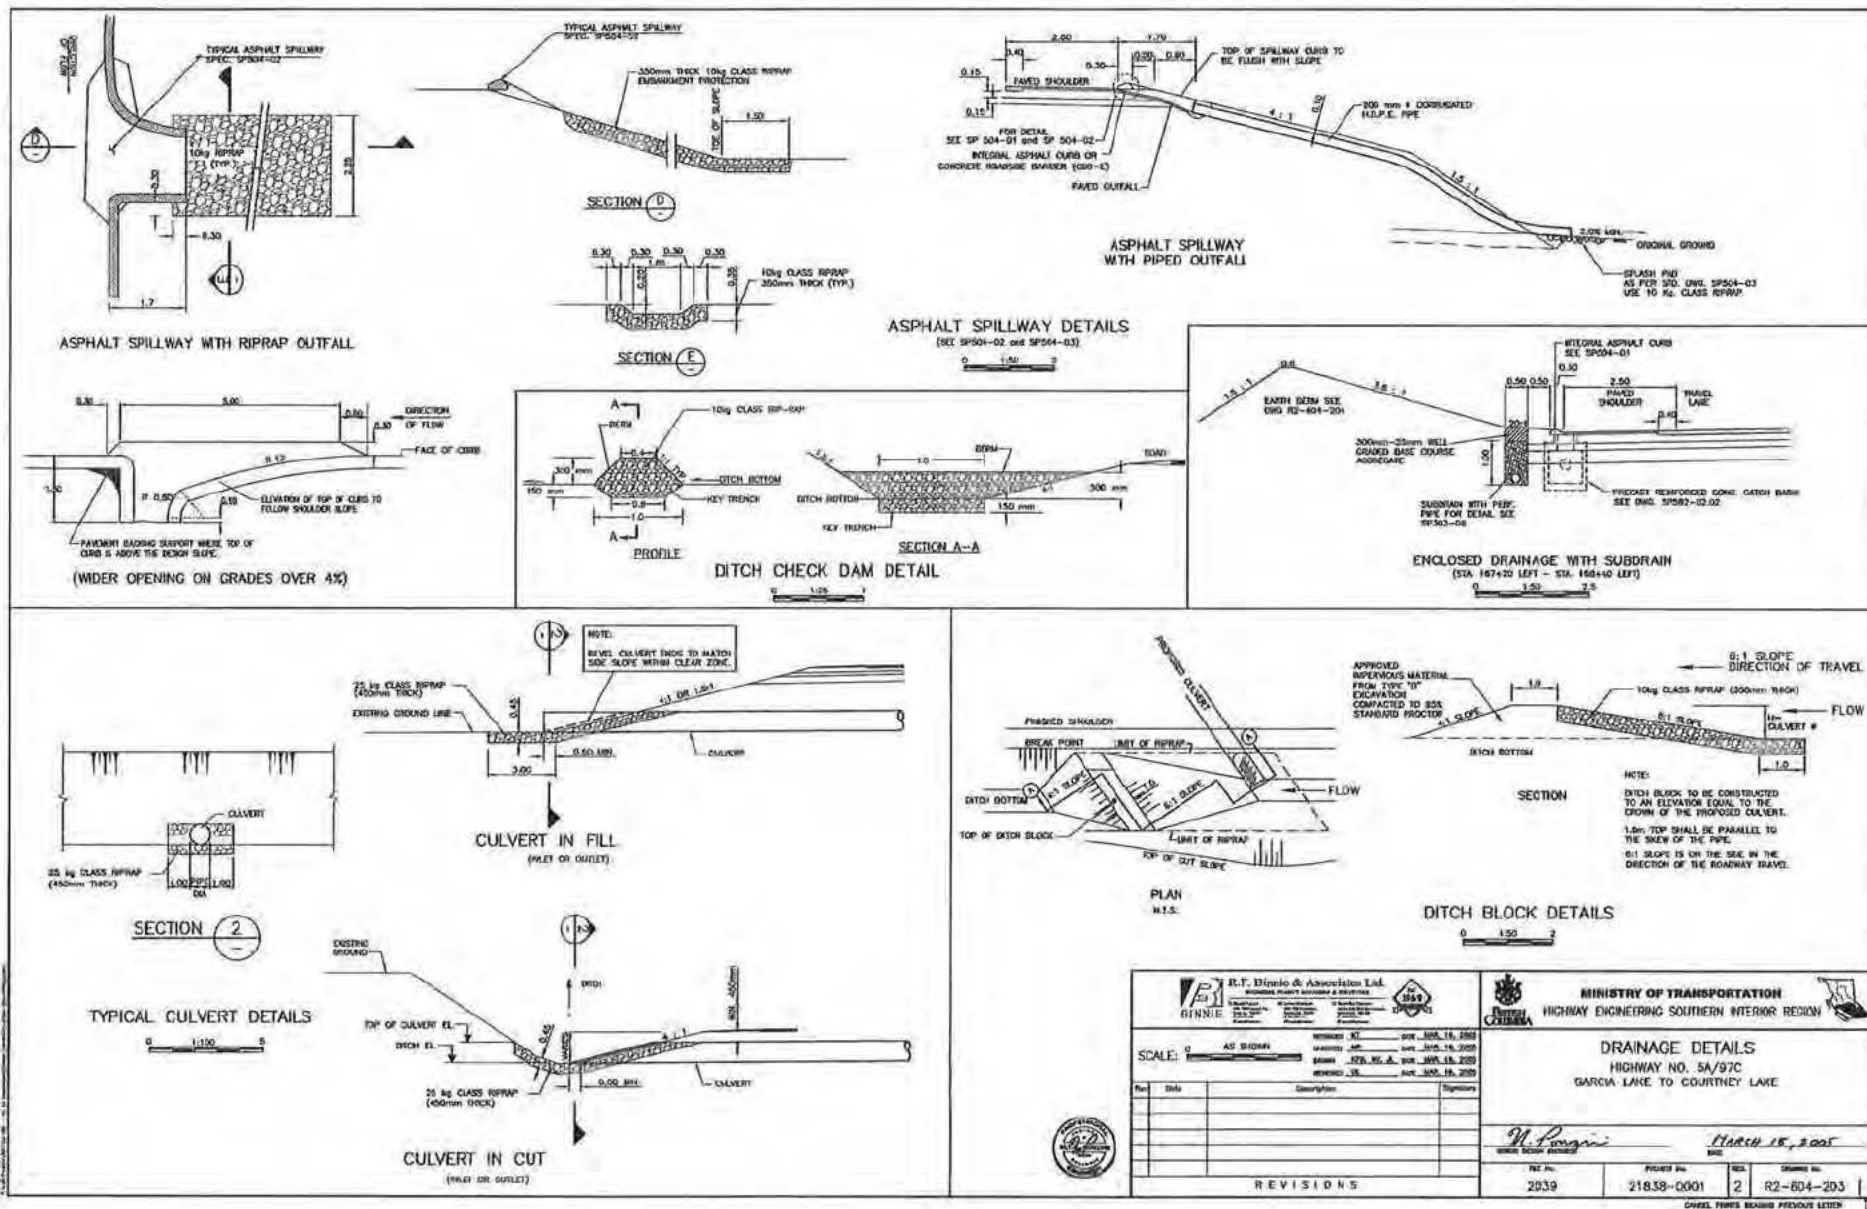


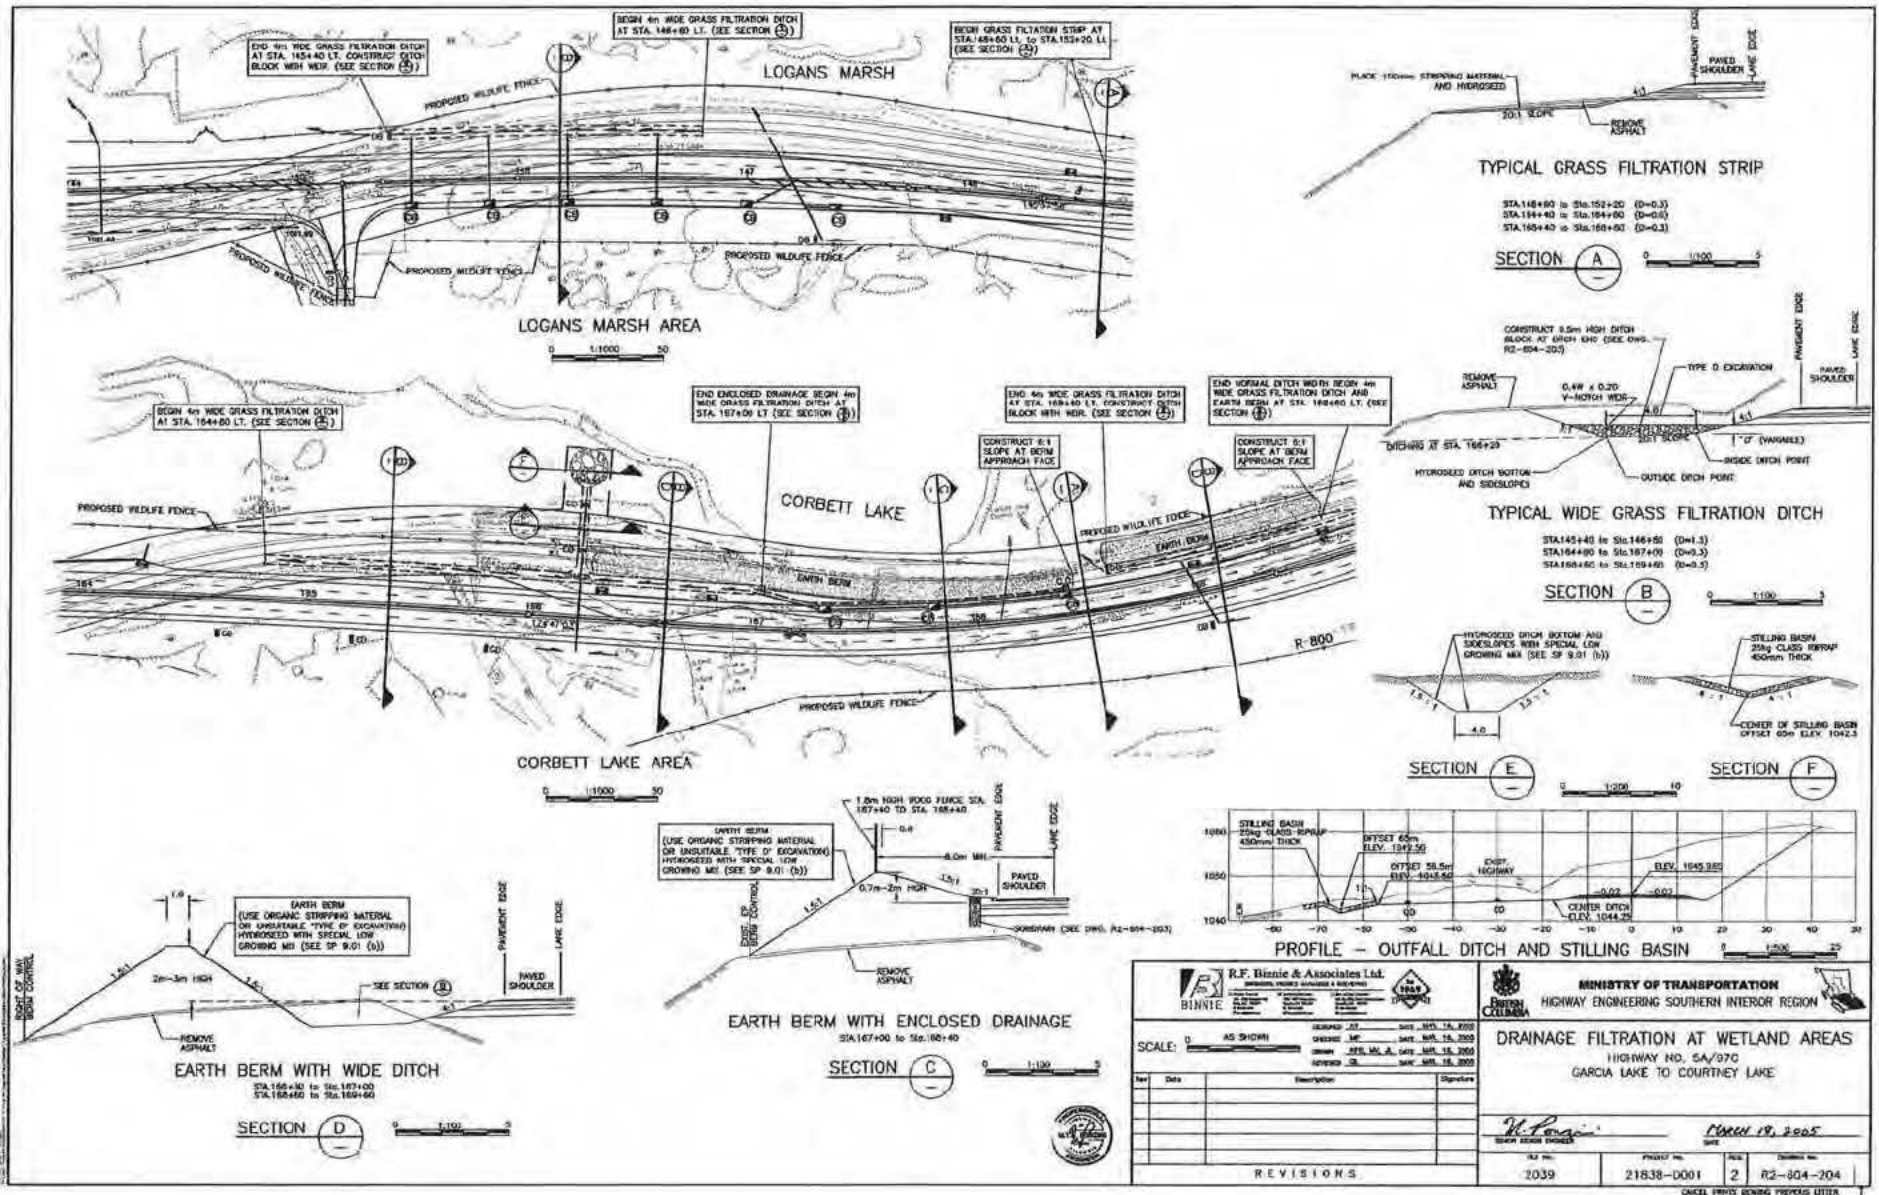

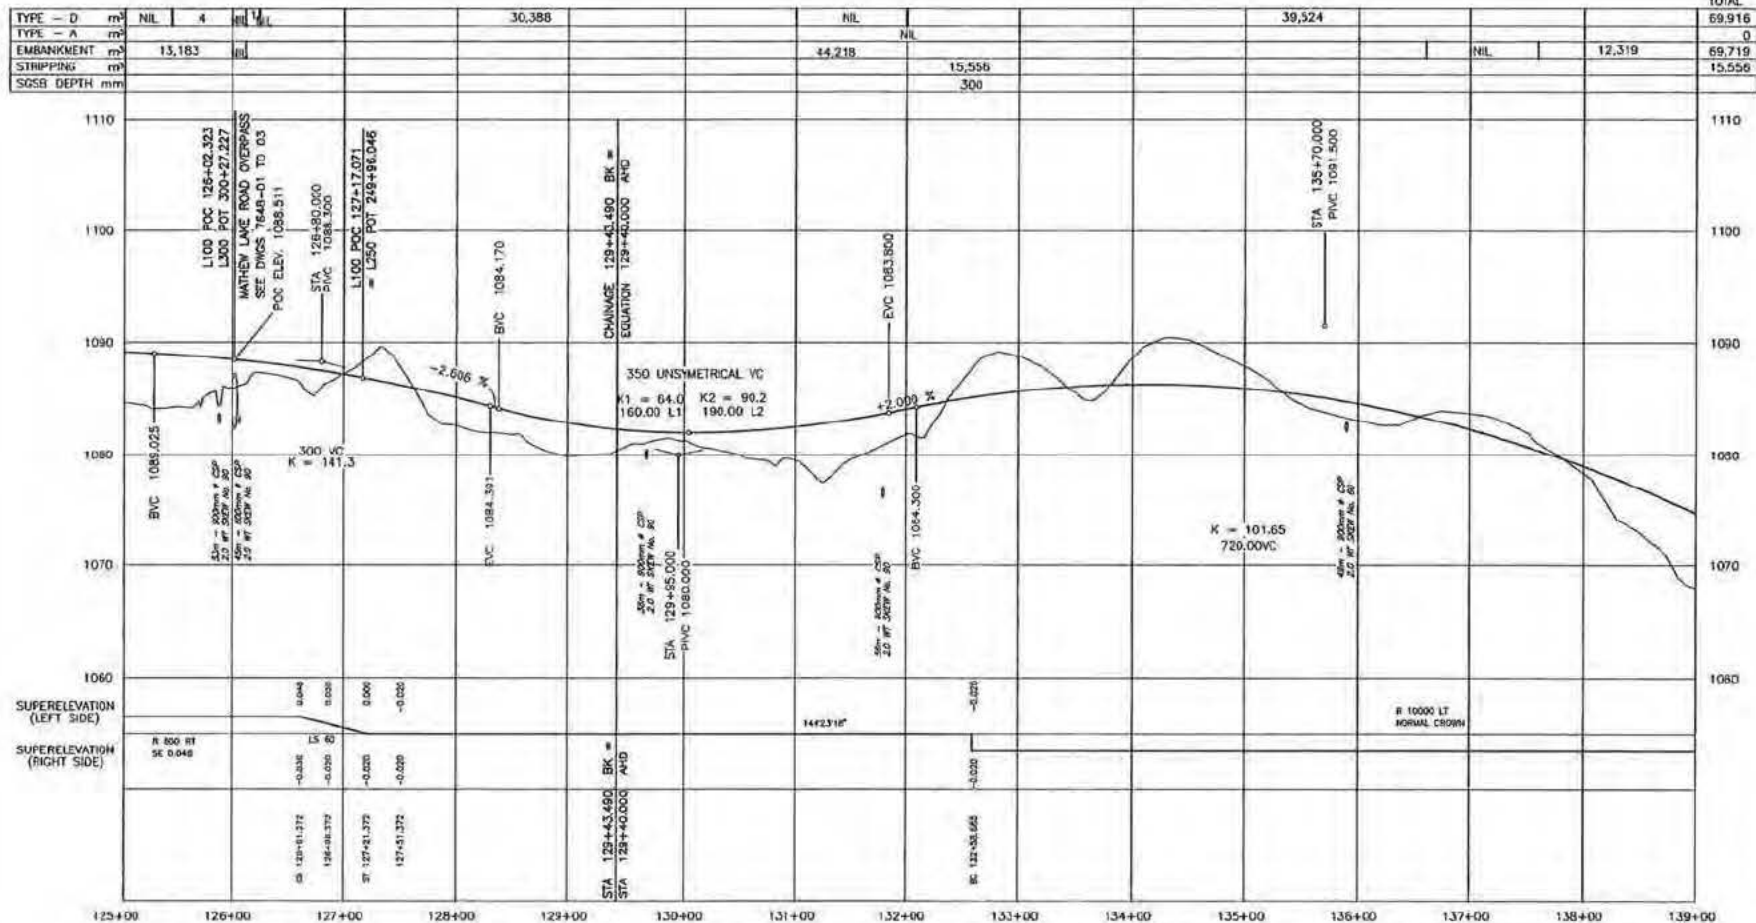

Binnie & Associates Ltd. ENGINEERING, PROJECT MANAGEMENT & SURVEYING 1750 1750		MINISTRY OF TRANSPORTATION HIGHWAY ENGINEERING SOUTHERN INTERIOR REGION	
PROFILE - L100 LINE HIGHWAY NO. 5A/97C GARCIA LAKE TO COURNEY LAKE STA 125+00.000 TO STA 139+00.000			
SCALE: 1" = 100' HORIZ. 1" = 10' VERT.		DATE: NOV. 15, 2009 DRAWN: M.F. M.A. DATE: NOV. 15, 2009 CHECKED: J.L. DATE: NOV. 15, 2009	
Rev.	Date	Description	Signature
REVISIONS			
FILE NO.	PROJECT NO.	SHEET NO.	TOTAL SHEETS
2039	21838-0001	2	R2-604-303
CHECKED: PROJECT ENGINEER PREVIOUS LETTER			

TYPE - D	m³	11	NIL		11,510			11,522	577,355
TYPE - A	m³			NIL				0	7,234
EMBANKMENT	m³			29,842				29,842	470,597
STRIPPING	m³			5,672				5,672	94,255
SCSB DEPTH	mm			300					

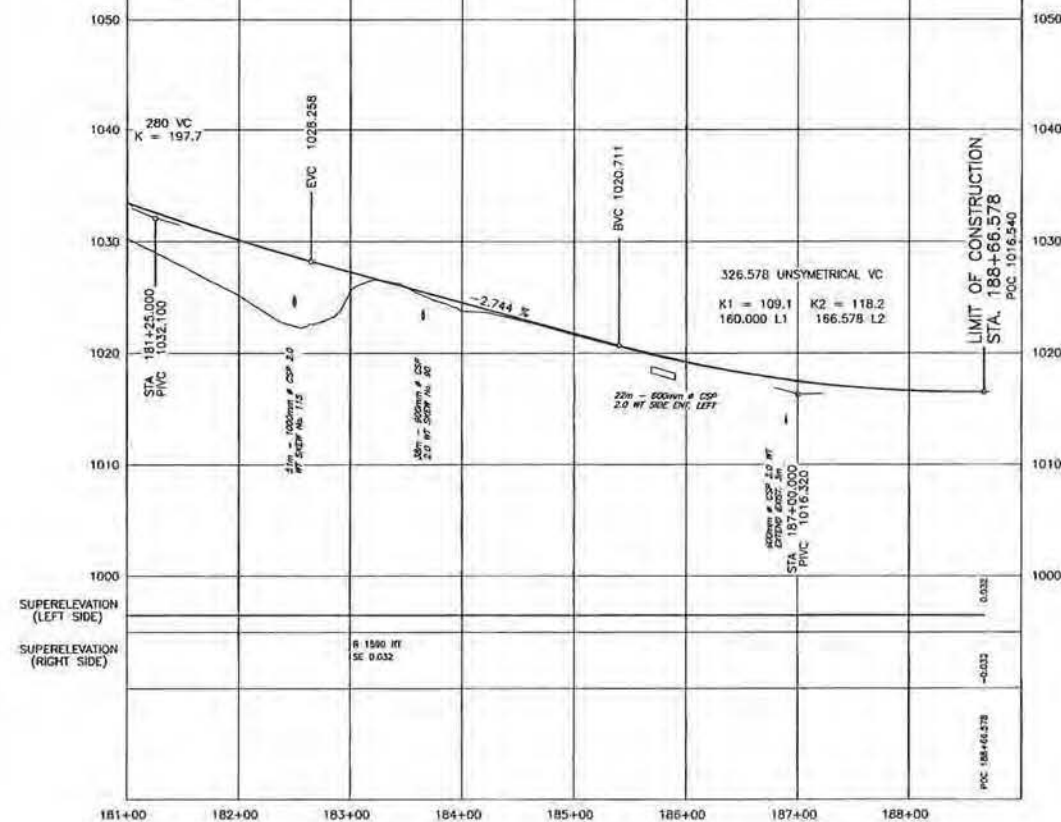

DESIGN SPEED	100KM/H
--------------	---------

- NOTES:**
1. ELEVATIONS SHOWN ARE FINISHED GRADE.
 2. EMBANKMENT FIGURES SHOWN REPRESENT COMPACTED QUANTITIES.
 3. SURVEY BENCHMARKS ARE IDENTIFIED ON DRAWING R2-604-001 AND ON DRAWINGS R2-604-101 TO R2-604-112.


PROJECT QUANTITY SUMMARY															
MATERIAL	L100	L150	L300	L250	L300	L350	L400	L450	L500	L550	L600	L650	L700	TOTAL	
TYPE - D	m ³	577,355	1,324	2,190	33	2,955	24	1,808	60	2,436	1,171	8,480	465	15,845	61,146
TYPE - A	m ³	7,234	1,275	—	—	—	—	—	—	—	—	—	—	—	8,509
EMBANKMENT	m ³	470,597	40	2,950	379	536	177	23	335	20	191	543	928	3,844	480,363
STRIPPING	m ³	94,226	600	1,121	159	765	79	369	127	449	706	855	328	2,602	102,444


 BINNIE	R.P. Binnie & Associates Ltd. Consulting, Project Management & Construction 1000-10100 101st Avenue, Suite 100 Edmonton, Alberta T6C 2E1 Tel: (780) 443-8888 Fax: (780) 443-8889 Email: info@rpbinnie.com	 1989 ISO 9001	 MINISTRY OF TRANSPORTATION HIGHWAY ENGINEERING SOUTHERN INTERIOR REGION
--	--	---	--

SCALE: 0 100 Horiz. 1:2000 Vert. 1:200	DRAWING NO. <u>2039</u> SHEET NO. <u>1</u> DATE <u>18, 2005</u> PROJECT NO. <u>21838-0001</u> DRAWING NO. <u>2039</u> SHEET NO. <u>1</u> DATE <u>18, 2005</u>	PROFILE - L100 LINE HIGHWAY NO. 5A/97C GARCIA LAKE TO COURTEY LAKE STA. 181+00.000 TO STA. 188+68.578
--	---	---

<table border="1" style="width: 100%; border-collapse: collapse;"> <thead> <tr> <th style="width: 10%;">No.</th> <th style="width: 10%;">Date</th> <th style="width: 50%;">Description</th> <th style="width: 30%;">Signature</th> </tr> </thead> <tbody> <tr><td> </td><td> </td><td> </td><td> </td></tr> <tr><td> </td><td> </td><td> </td><td> </td></tr> <tr><td> </td><td> </td><td> </td><td> </td></tr> <tr><td> </td><td> </td><td> </td><td> </td></tr> <tr><td> </td><td> </td><td> </td><td> </td></tr> <tr><td> </td><td> </td><td> </td><td> </td></tr> <tr><td> </td><td> </td><td> </td><td> </td></tr> <tr><td> </td><td> </td><td> </td><td> </td></tr> <tr><td> </td><td> </td><td> </td><td> </td></tr> <tr><td> </td><td> </td><td> </td><td> </td></tr> </tbody> </table>	No.	Date	Description	Signature	M. P. Binnie SENIOR DESIGN ENGINEER <u>March 18, 2005</u> DATE <table border="1" style="width: 100%; border-collapse: collapse; margin-top: 10px;"> <tr> <td style="width: 33%;">FILE NO. 2039</td> <td style="width: 33%;">PROJECT NO. 21838-0001</td> <td style="width: 10%;">SHEET NO. 2</td> <td style="width: 24%;">DRAWING NO. R2-604-307</td> </tr> </table>	FILE NO. 2039	PROJECT NO. 21838-0001	SHEET NO. 2	DRAWING NO. R2-604-307
No.	Date	Description	Signature	
FILE NO. 2039	PROJECT NO. 21838-0001	SHEET NO. 2	DRAWING NO. R2-604-307	

REVISIONS

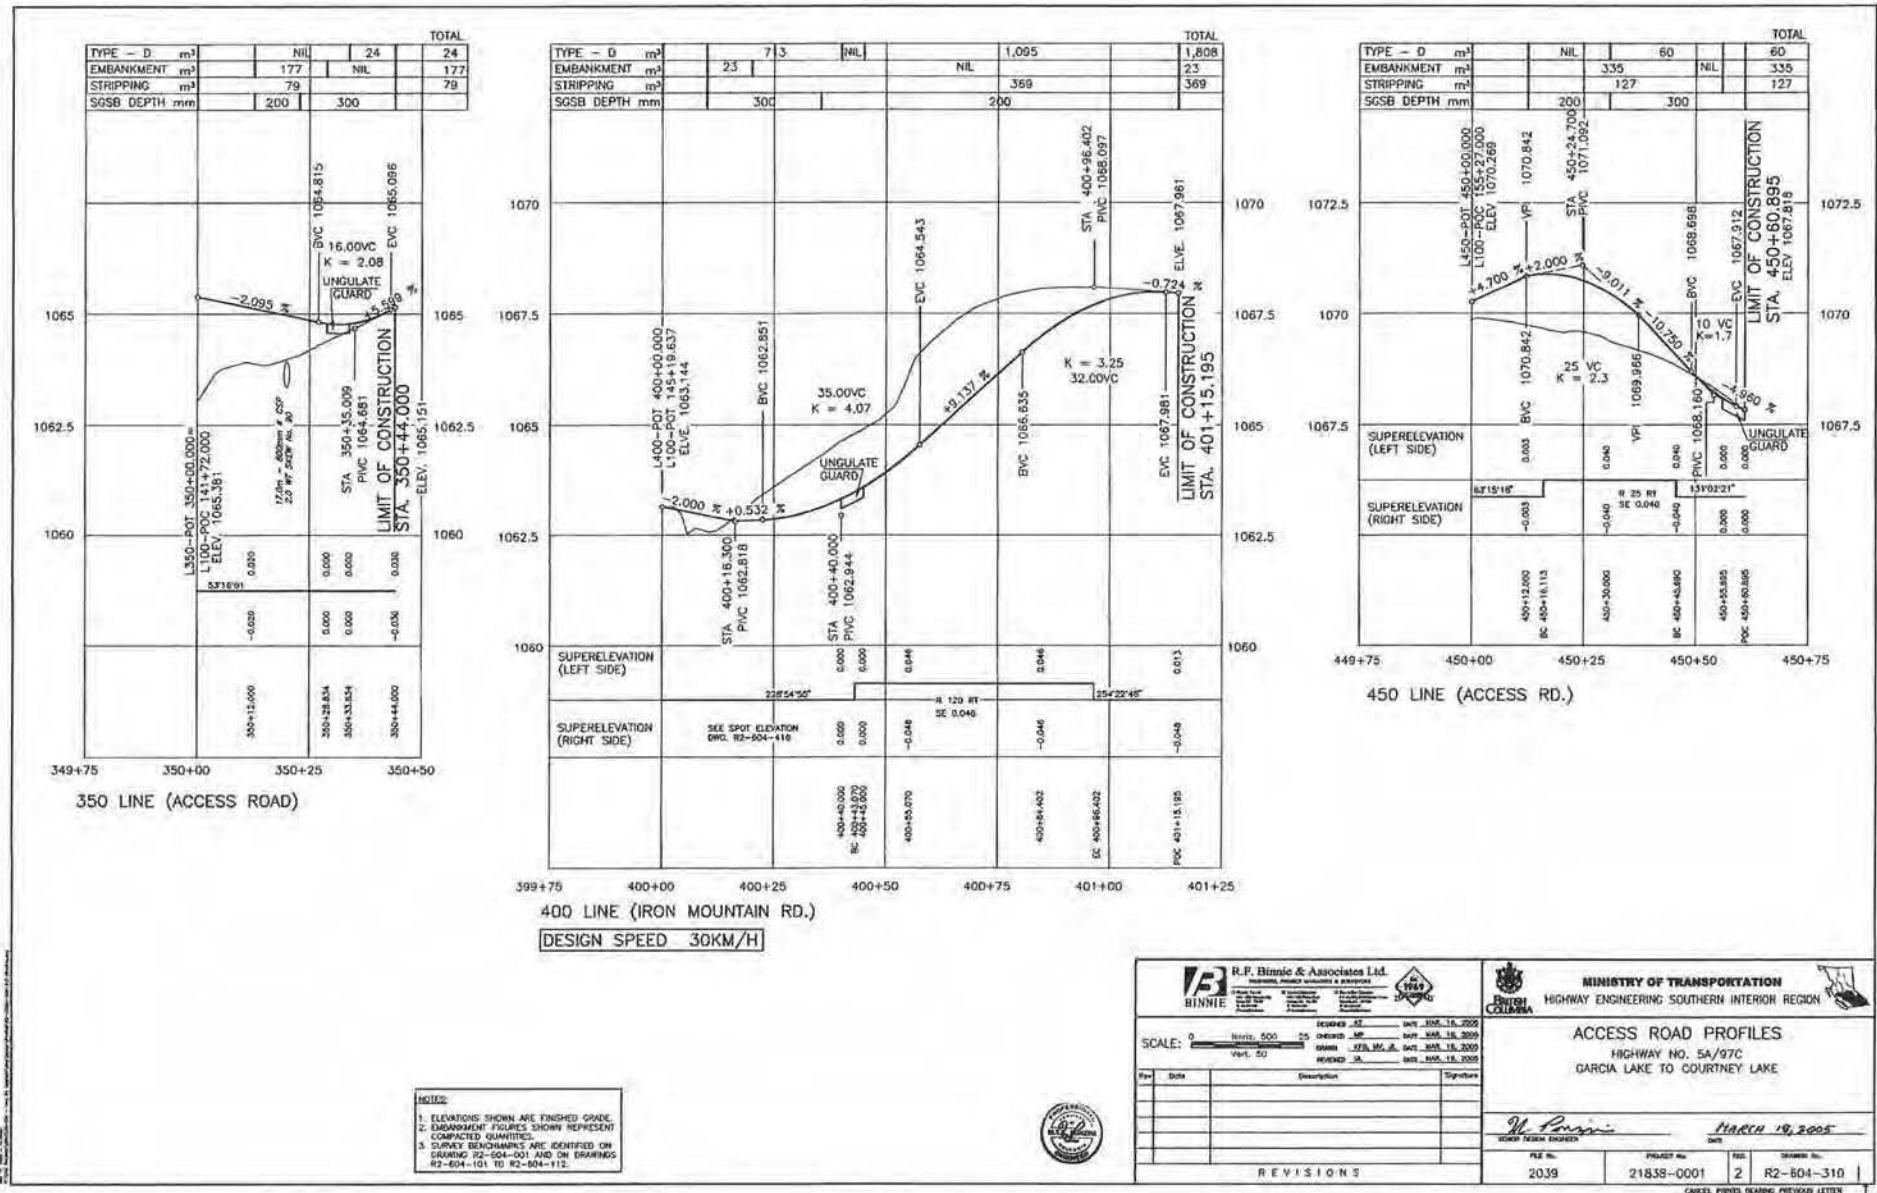

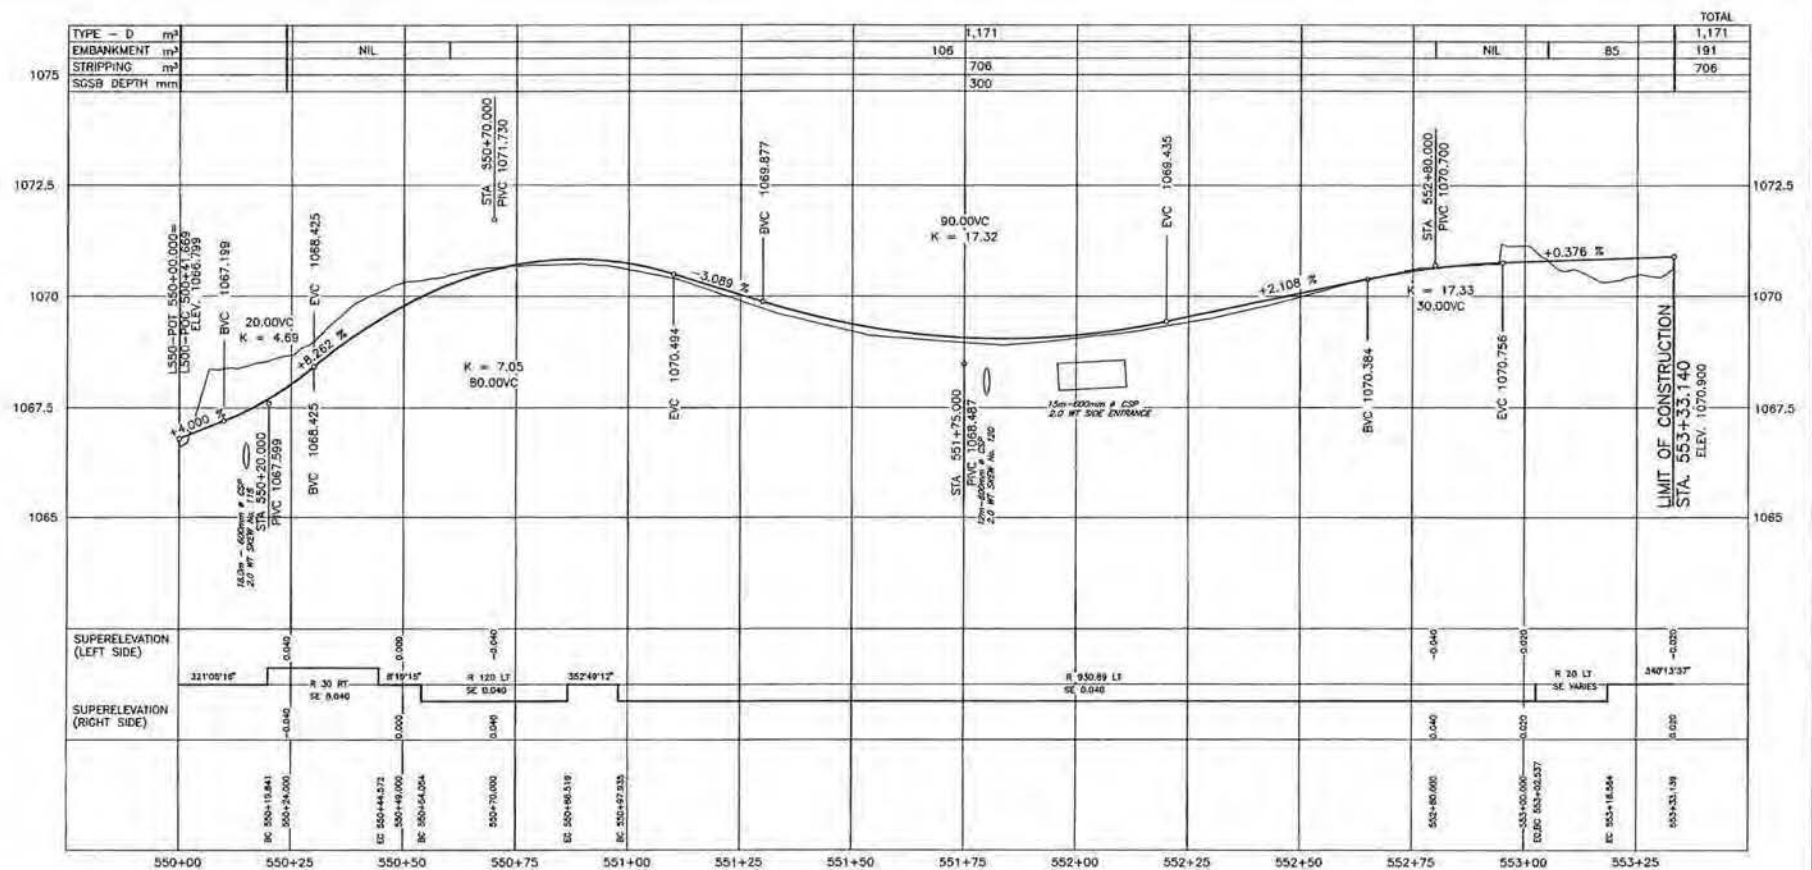


550 LINE (FRONTAGE RD.)


- NOTES:**
- ELEVATIONS SHOWN ARE FINISHED GRADE.
 - EMBANKMENT FIGURES SHOWN REPRESENT COMPACTED QUANTITIES.
 - SURVEY BENCHMARKS ARE IDENTIFIED ON DRAWING R2-604-001 AND ON DRAWINGS R2-604-101 TO R2-604-112.



R. P. Binie & Associates Ltd. ENGINEERS, ARCHITECTS & SURVEYORS 1000-10100, 1000-10100, 1000-10100 1000-10100, 1000-10100, 1000-10100 1000-10100, 1000-10100, 1000-10100		MINISTRY OF TRANSPORTATION HIGHWAY ENGINEERING SOUTHERN INTERIOR REGION	
ACCESS ROAD PROFILES HIGHWAY NO. 5A/97C GARCIA LAKE TO COURTNEY LAKE			
SCALE: 1" = 50' HORIZ. 1" = 5' VERT.		DATE: MARCH 18, 2005	
REVISIONS		PROJECT NO. 2039 DRAWING NO. R2-604-312	

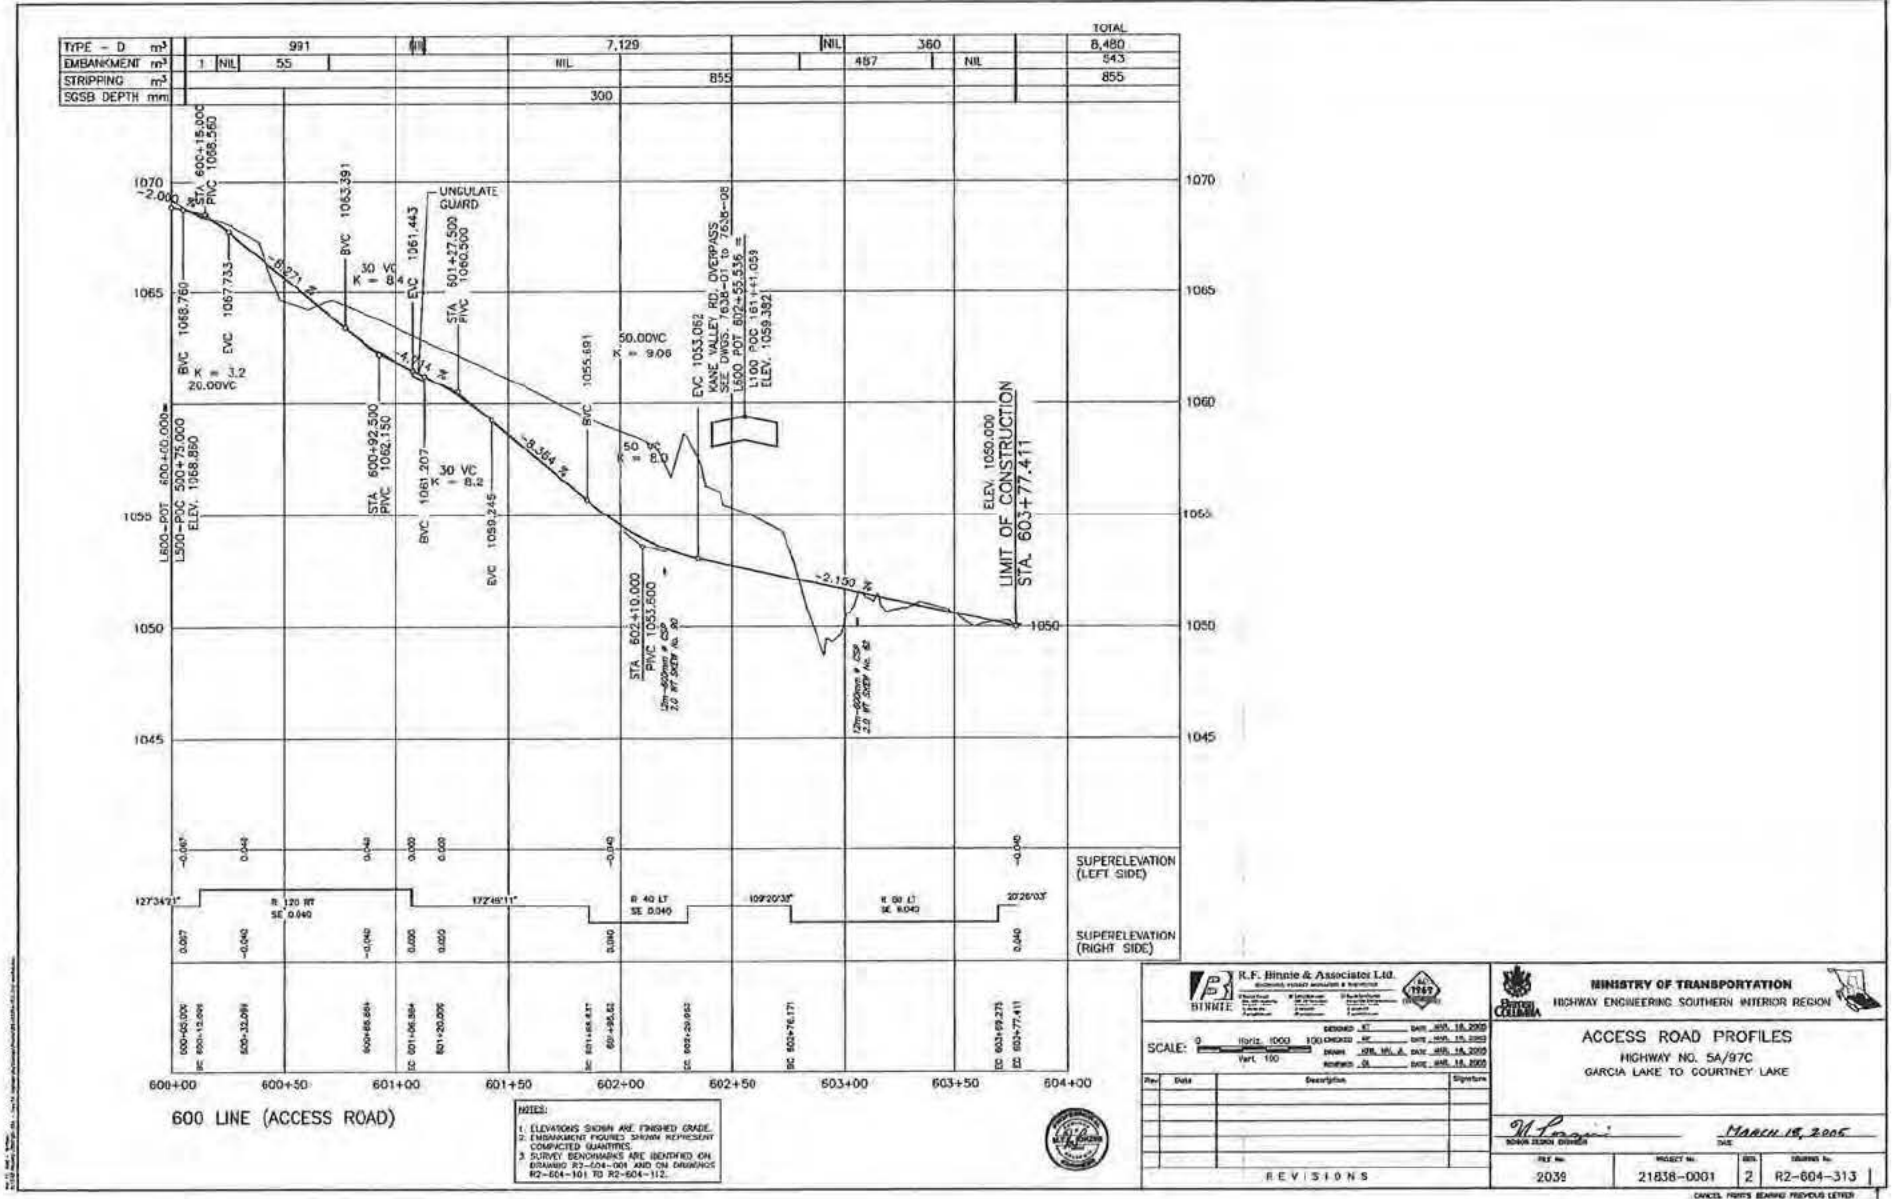

700 LINE (FRONTAGE ROAD)
DESIGN SPEED 30KM/H

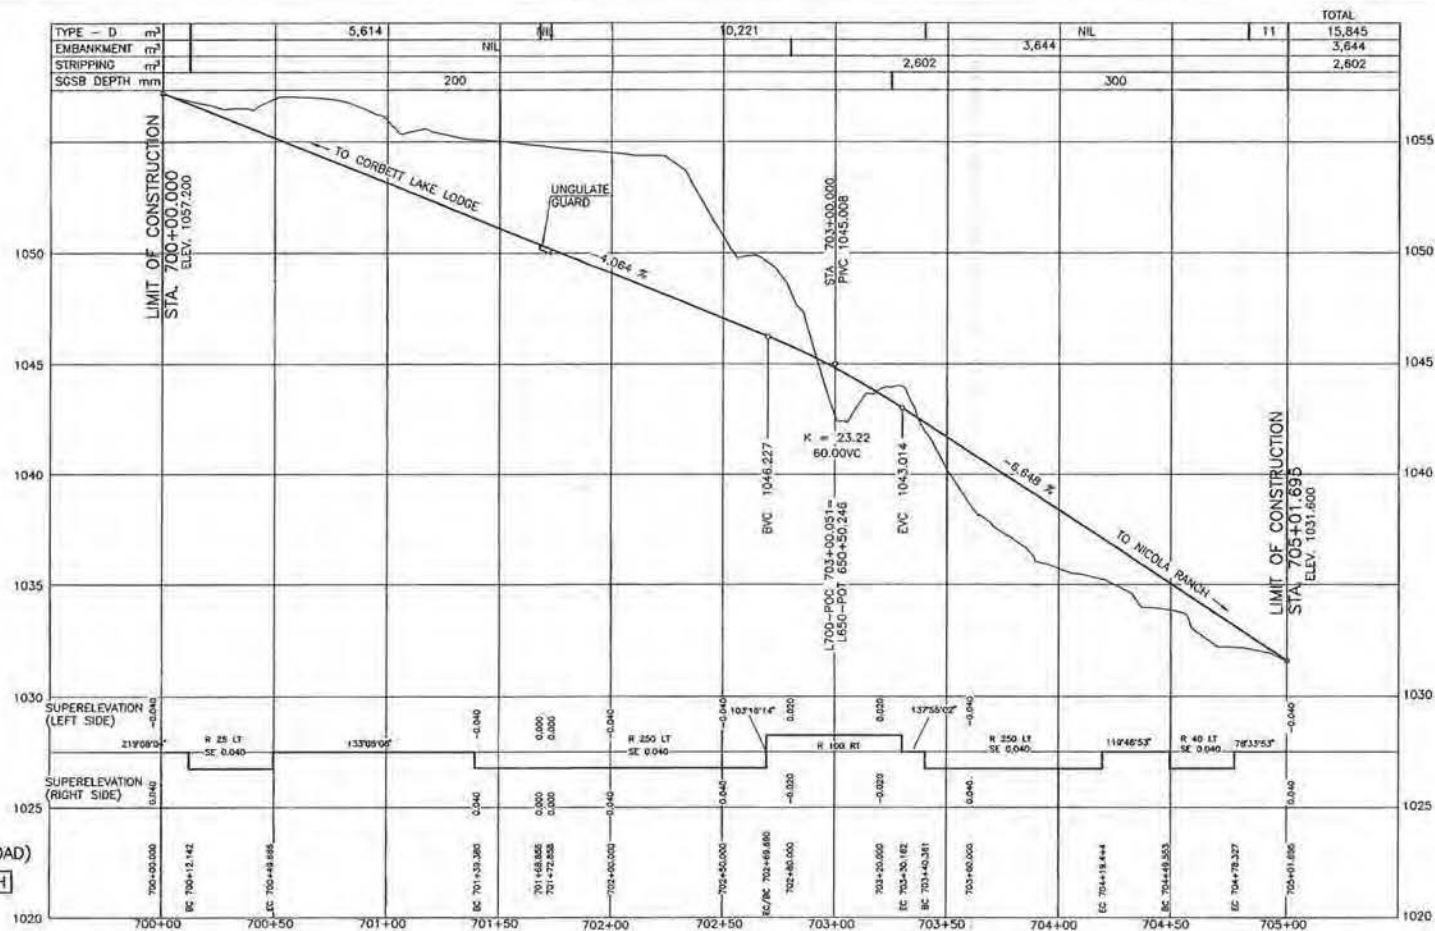

- NOTES:
1. ELEVATIONS SHOWN ARE FINISHED GRADE.
 2. EMBANKMENT QUANTITIES SHOWN REPRESENT COMPACTED QUANTITIES.
 3. SLOPE INDICATORS ARE IDENTIFIED ON DRAWING R2-604-001 AND ON DRAWINGS R2-604-101 TO R2-604-112.



R.F. Binnie & Associates Ltd. INCORPORATED IN BRITISH COLUMBIA		MINISTRY OF TRANSPORTATION HIGHWAY ENGINEERING SOUTHERN INTERIOR REGION	
ACCESS ROAD PROFILES HIGHWAY NO. 5A/97C GARCIA LAKE TO COURTNEY LAKE			
SCALE: 0 = 1000 Horiz. 1000 Vert. 100		DESIGNED BY: DATE: MAR 15, 2005 CHECKED BY: DATE: MAR 15, 2005 DRAWN BY: DATE: MAR 15, 2005 REVISIONS: DATE: MAR 15, 2005	
REVISIONS		PROJECT NO. 21838-0001 SHEET 2 DRAWING NO. R2-604-314	
DATE: 2039		CANCEL PRINTS BEARING PREVIOUS LETTER	