


62769

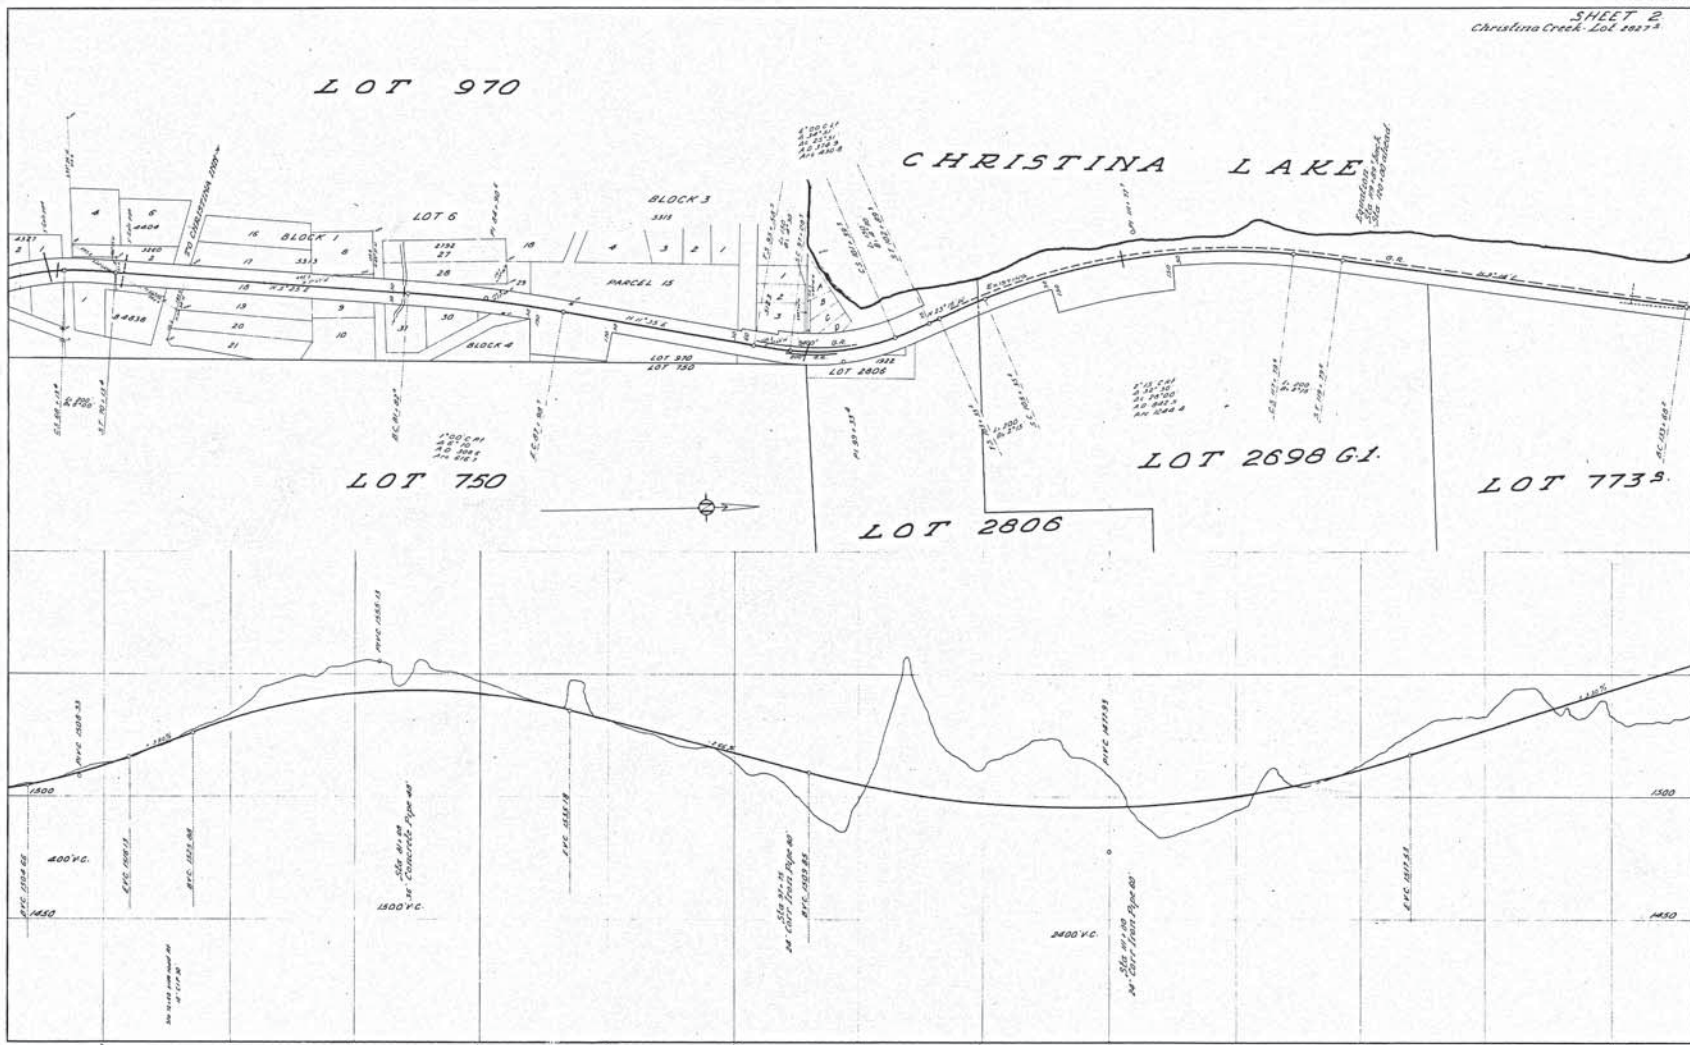

SHEET 2
Christina Creek - Lot 20274





69728

SHEET 1
Christina Creek - Lot 20274



06269

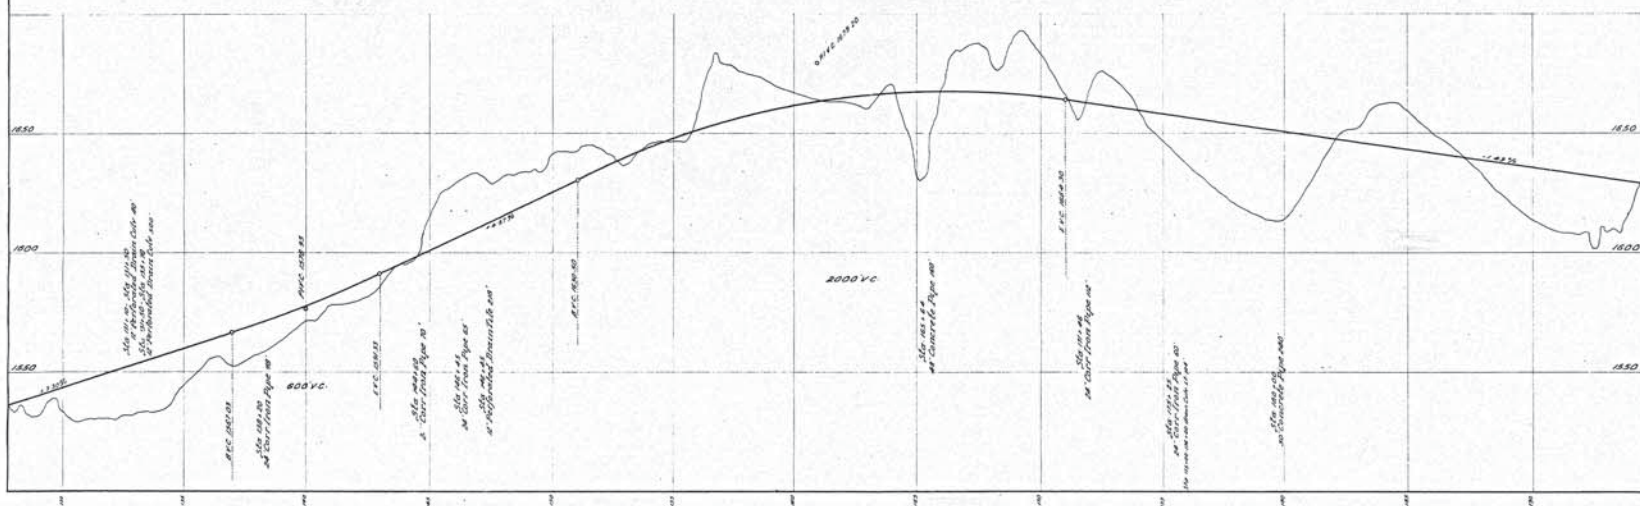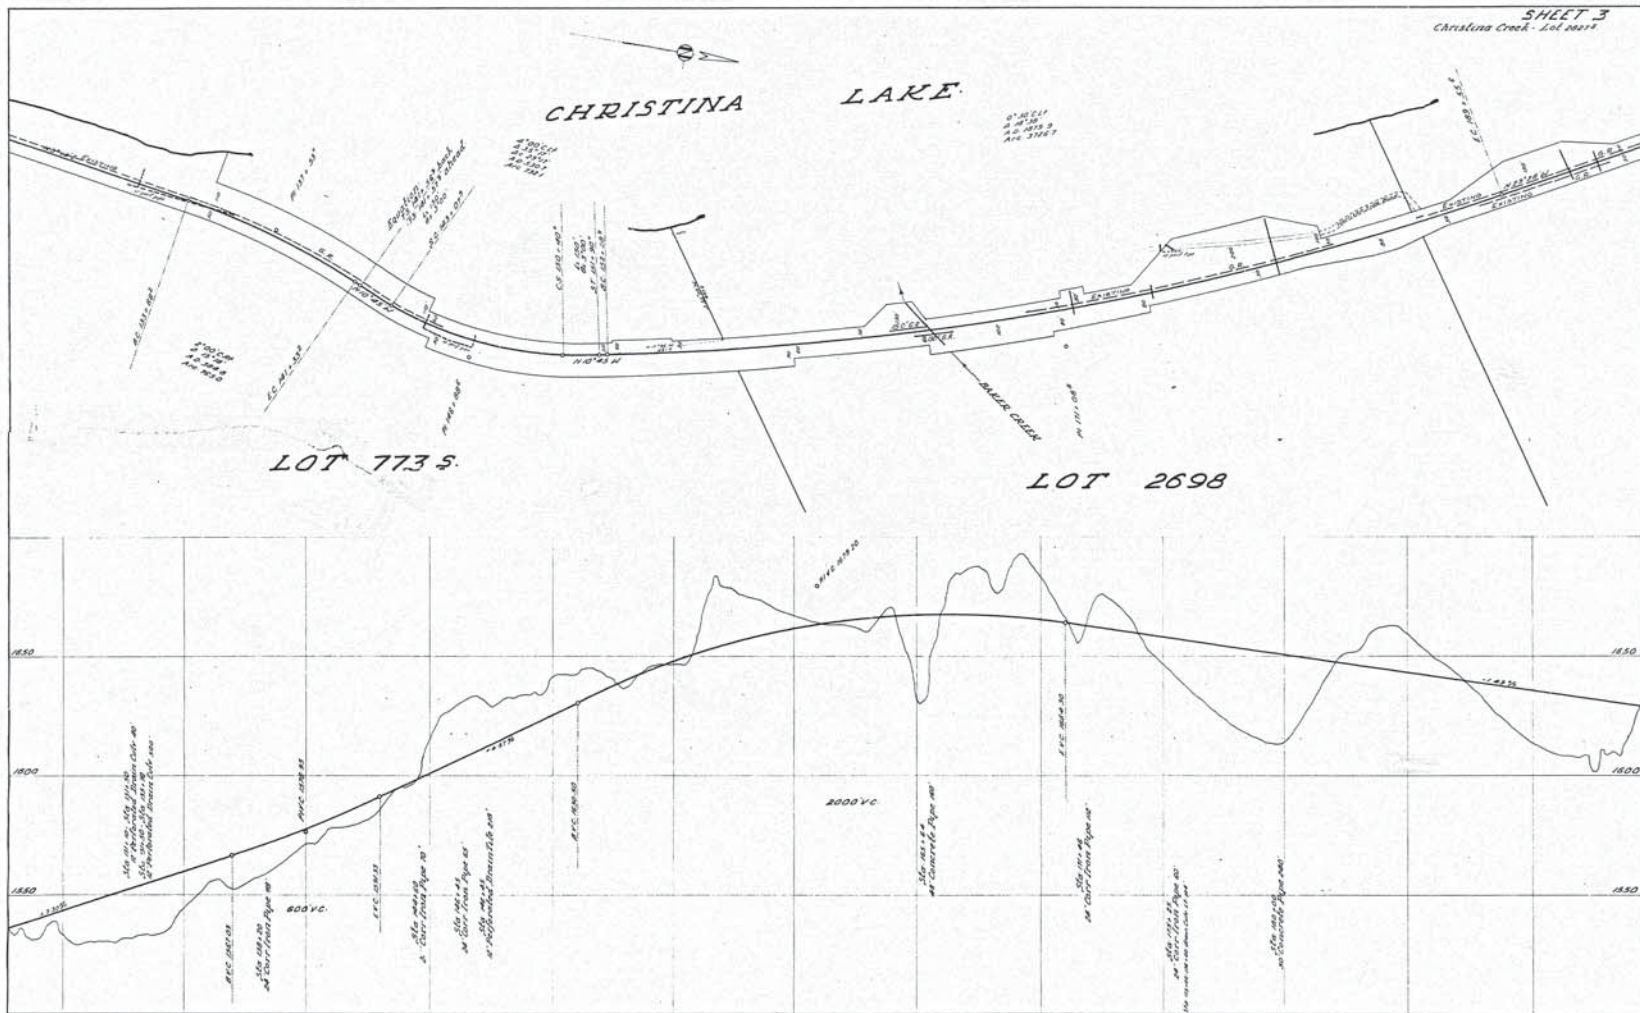


69729




LOT 970


SHEET 2

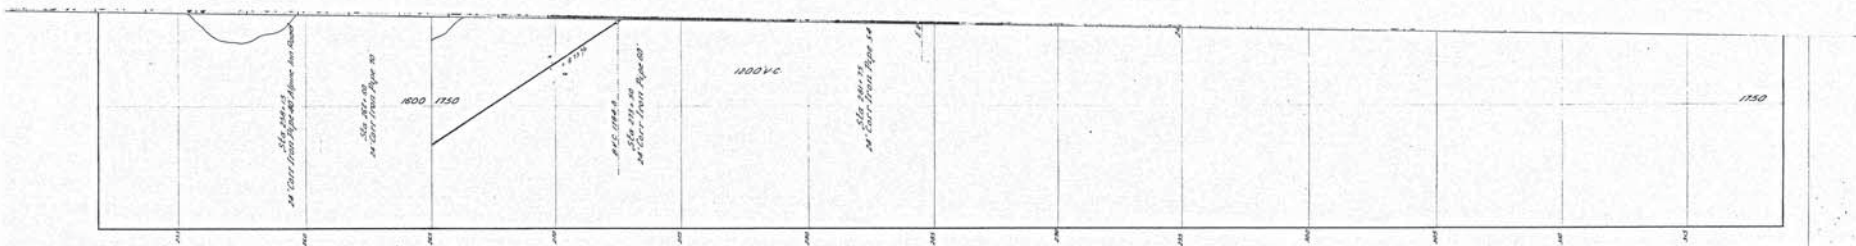

15731

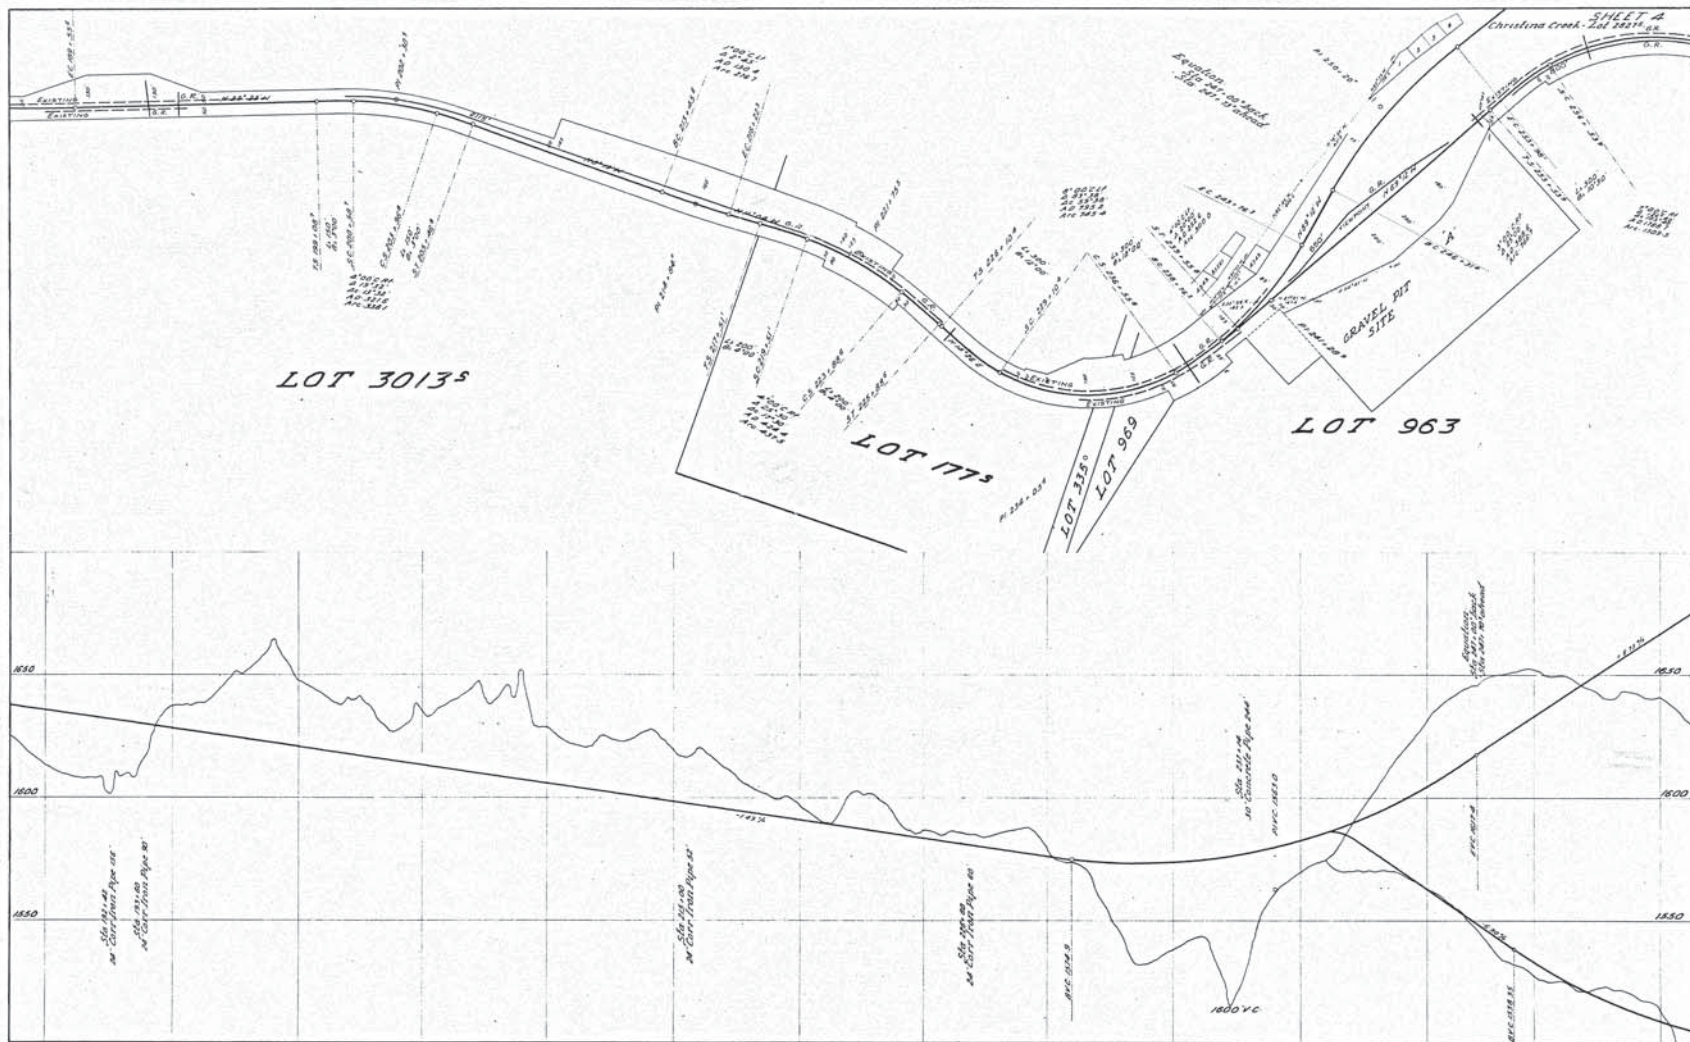


08269

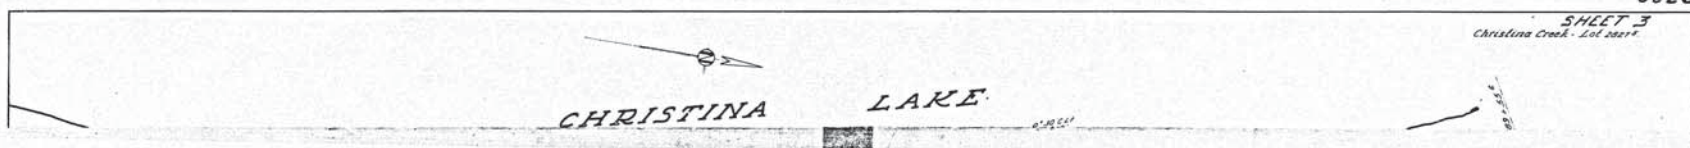


CHRISTINA LAKE


SHEET 3

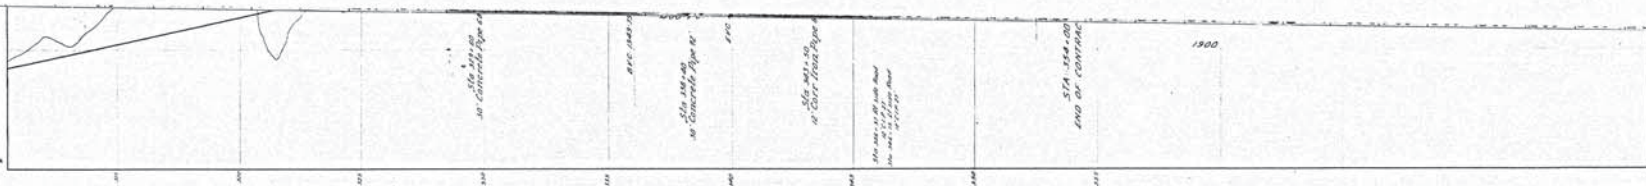

25732

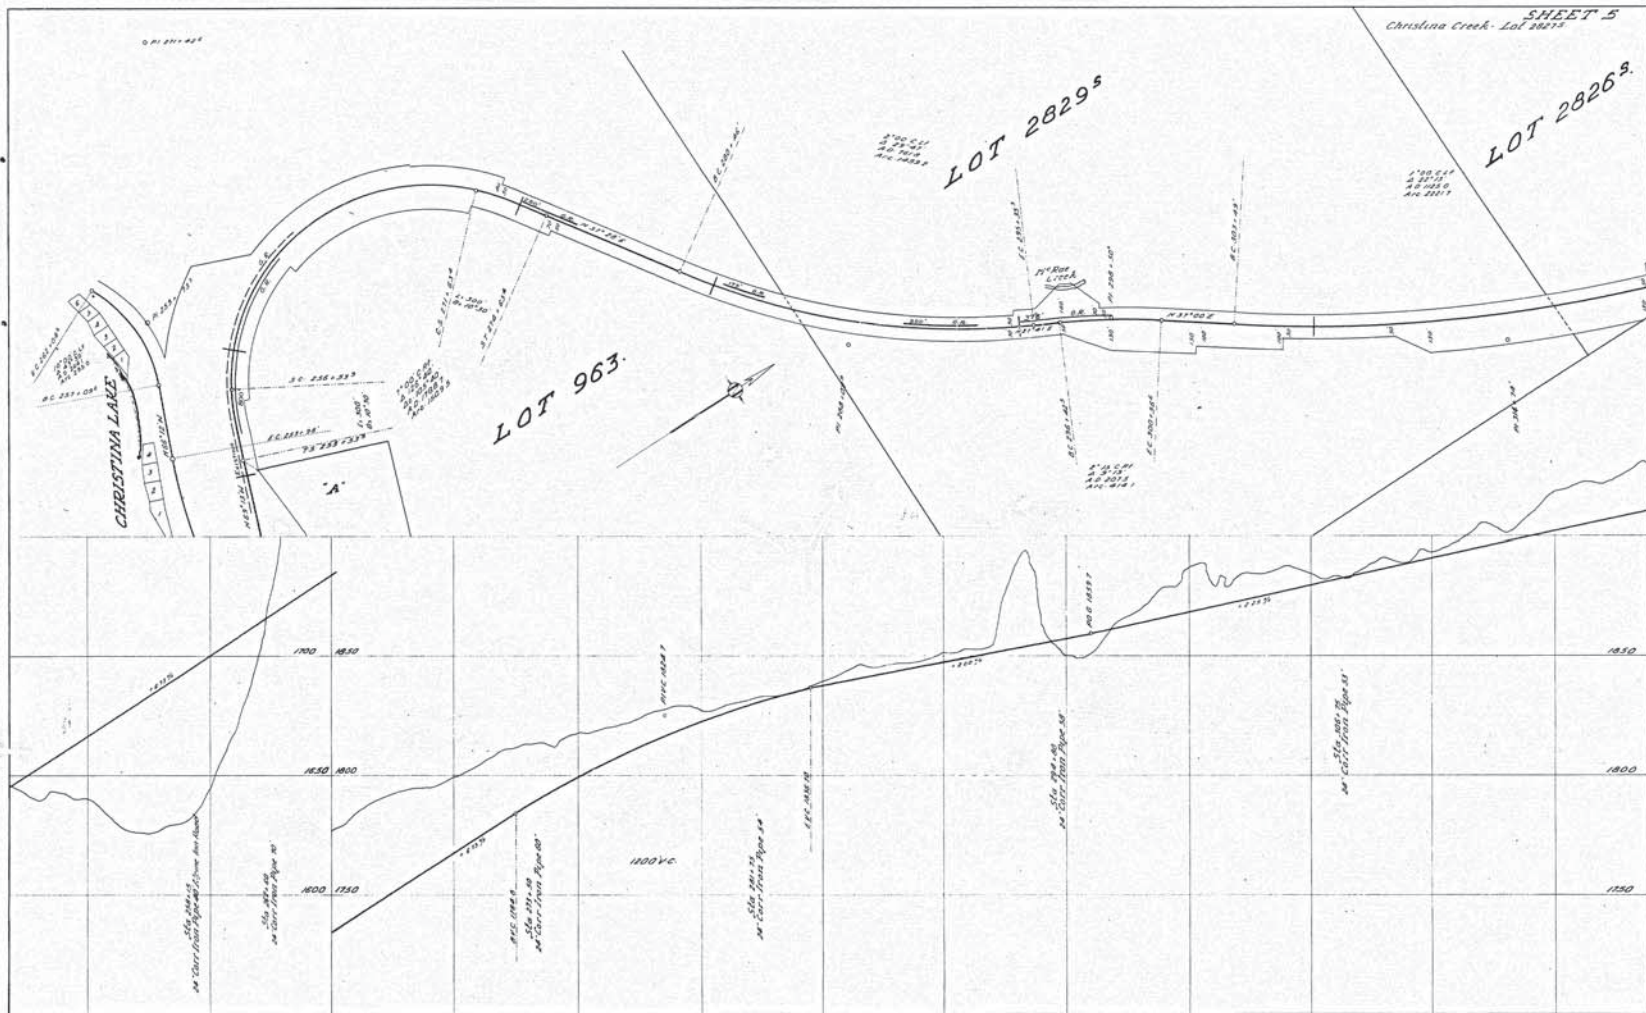

15731

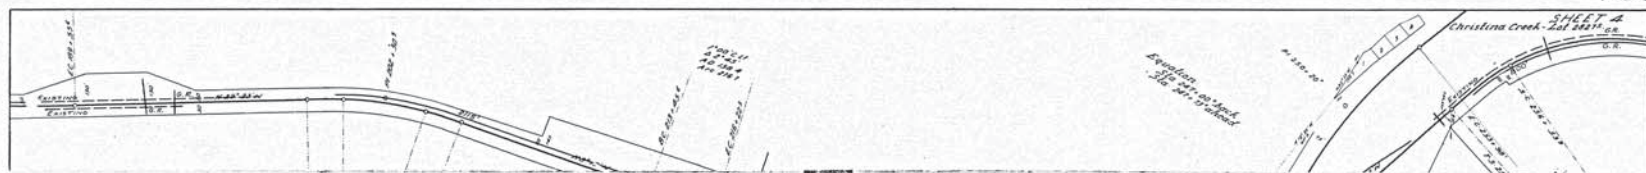

45-1

W No 55-3


45-1

W No 55-3

SHEET 6
Christina Creek - Lot 2827




25769

SHEET 5
Christina Creek - Lot 2827

LOT 2829^s

LOT 2826^s

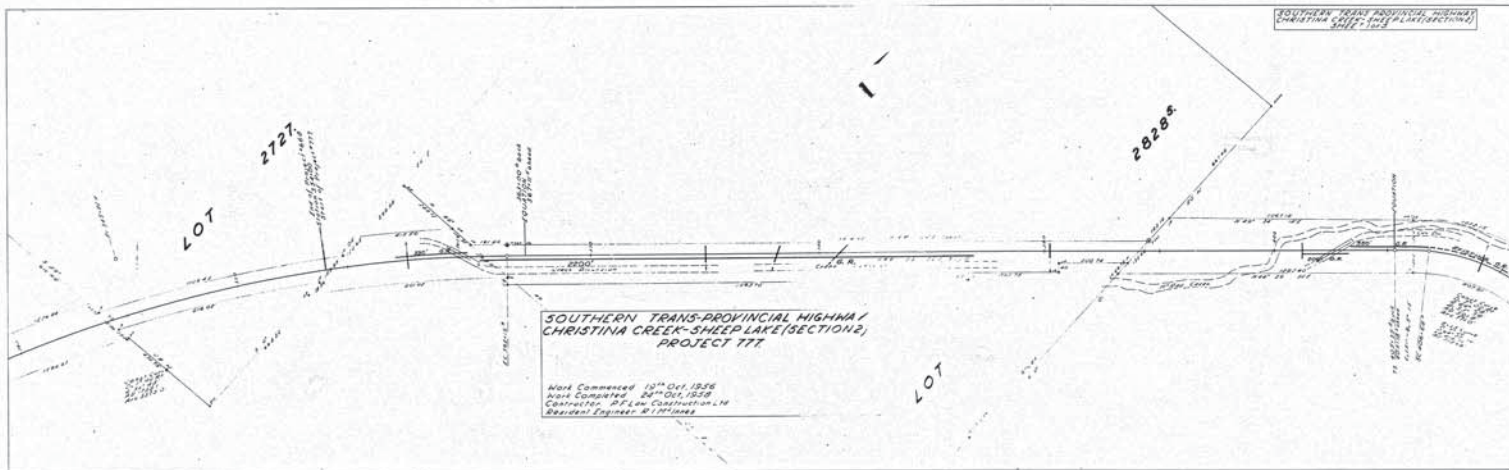








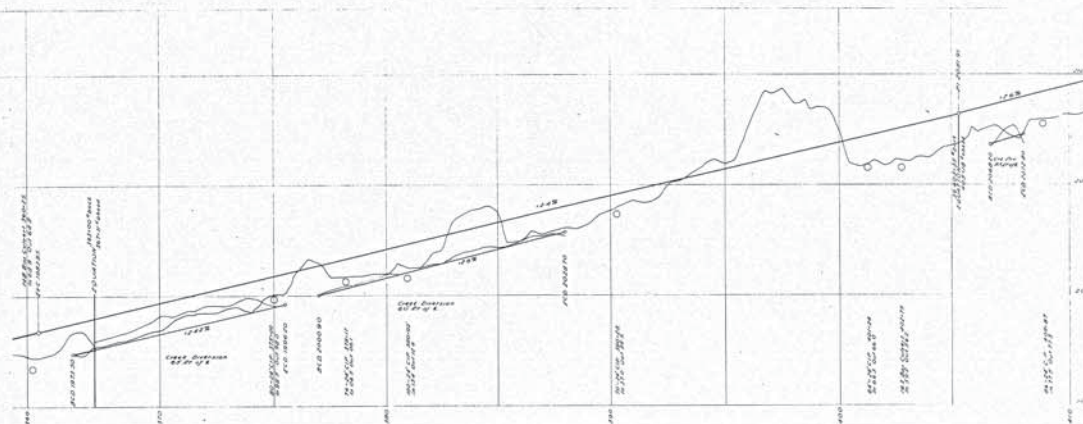


69734



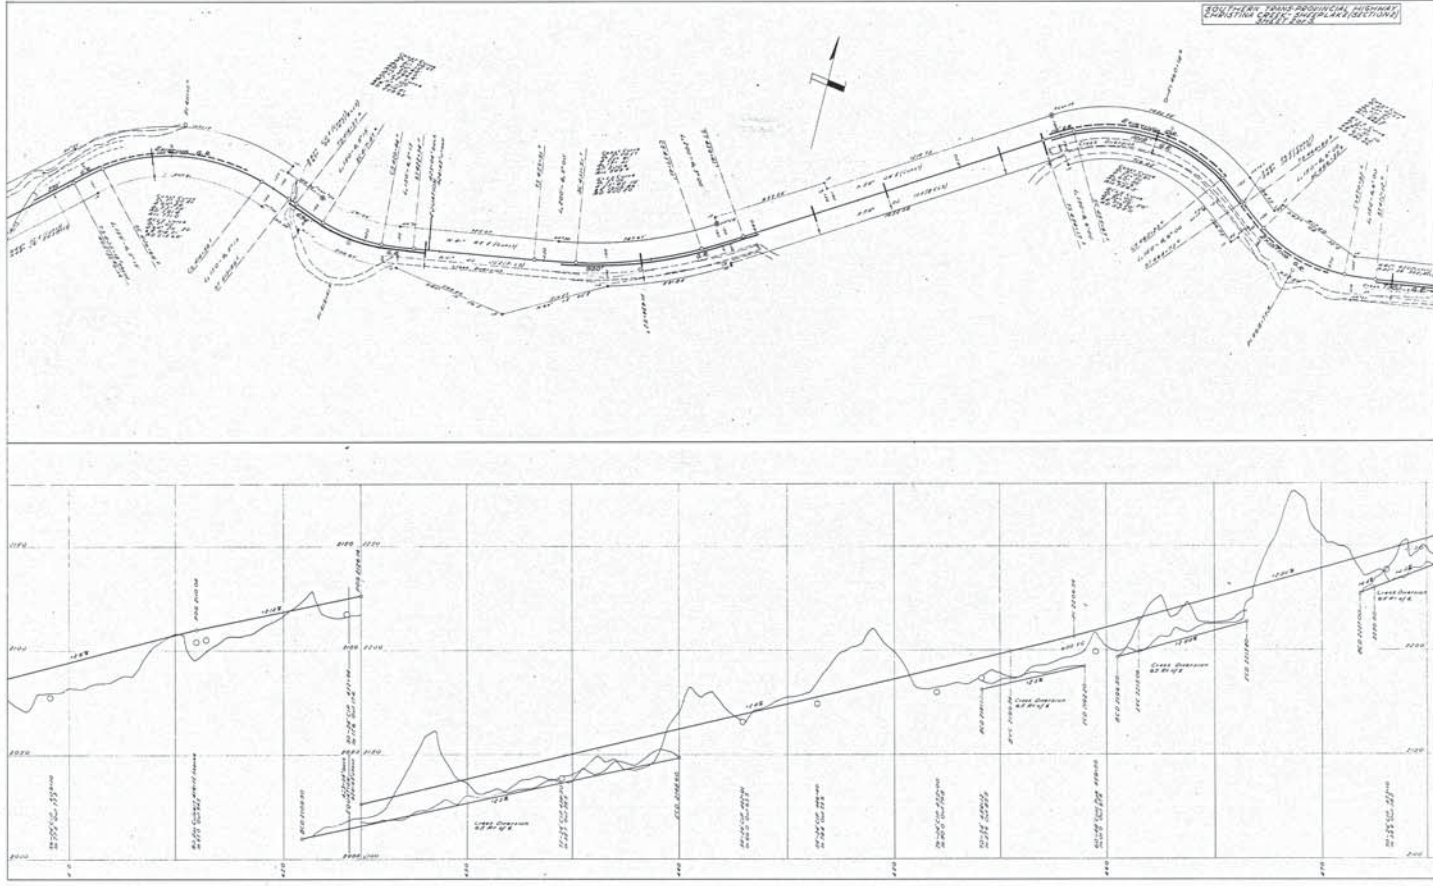




69735

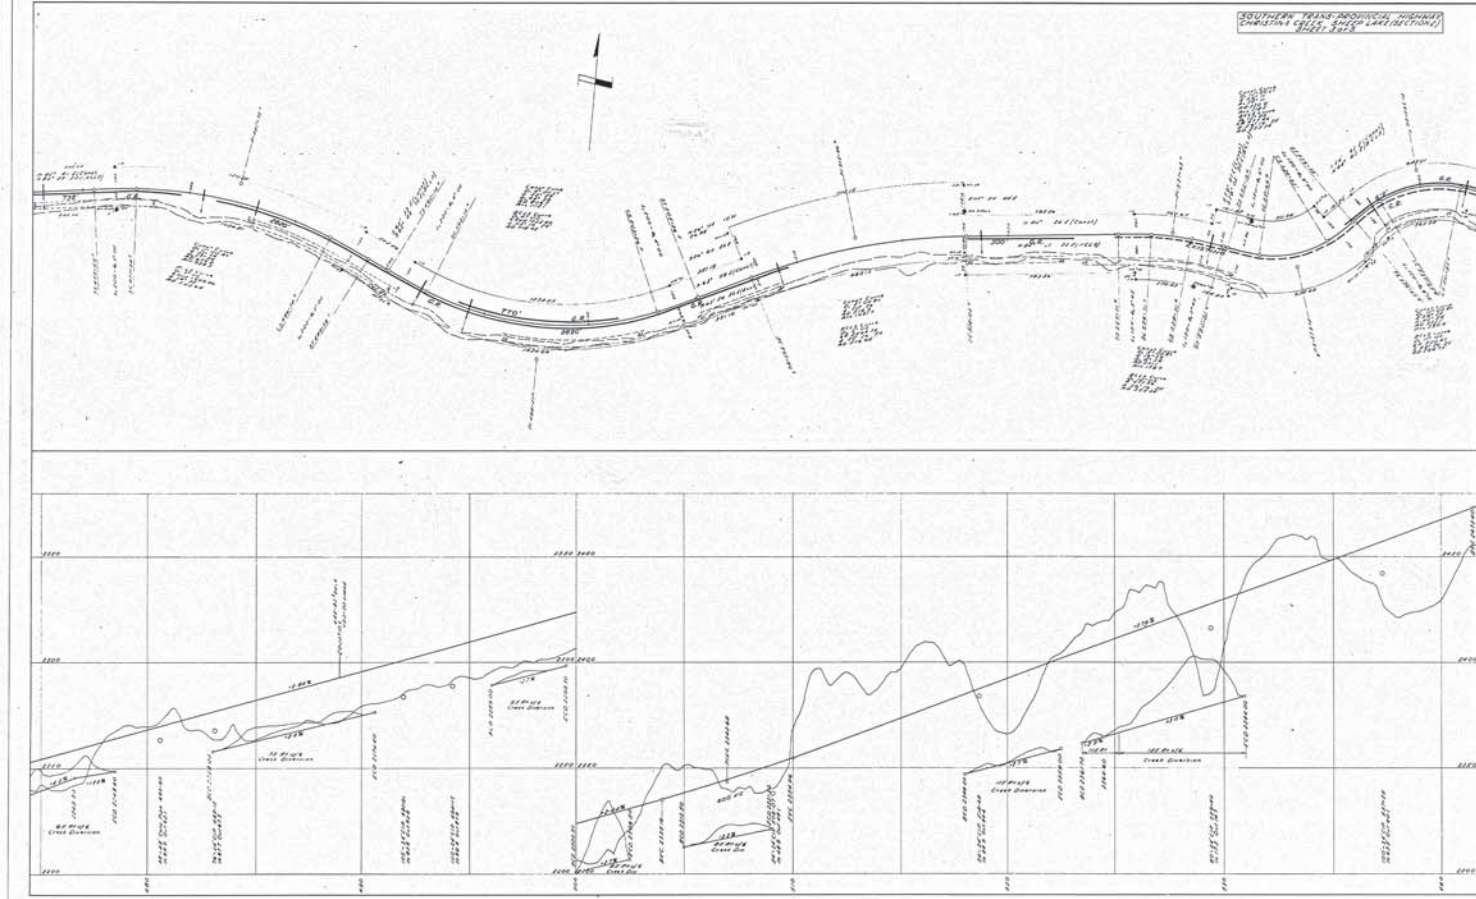

69736


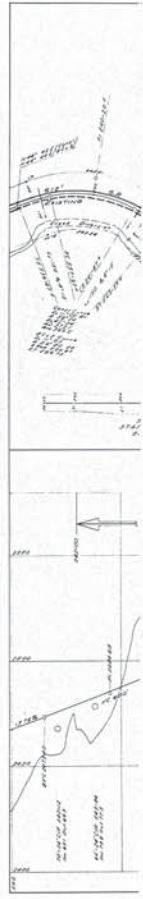







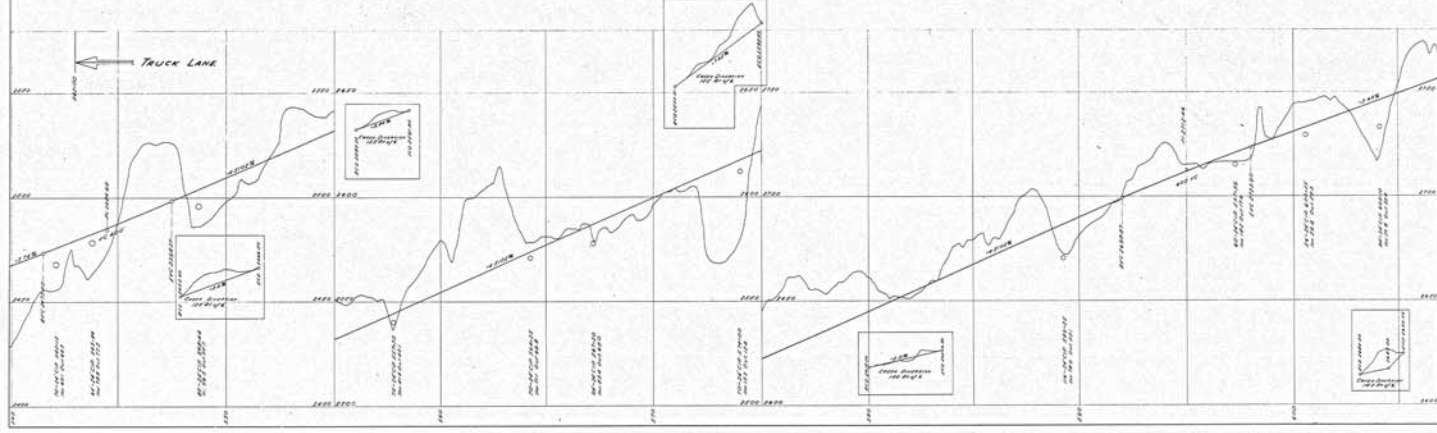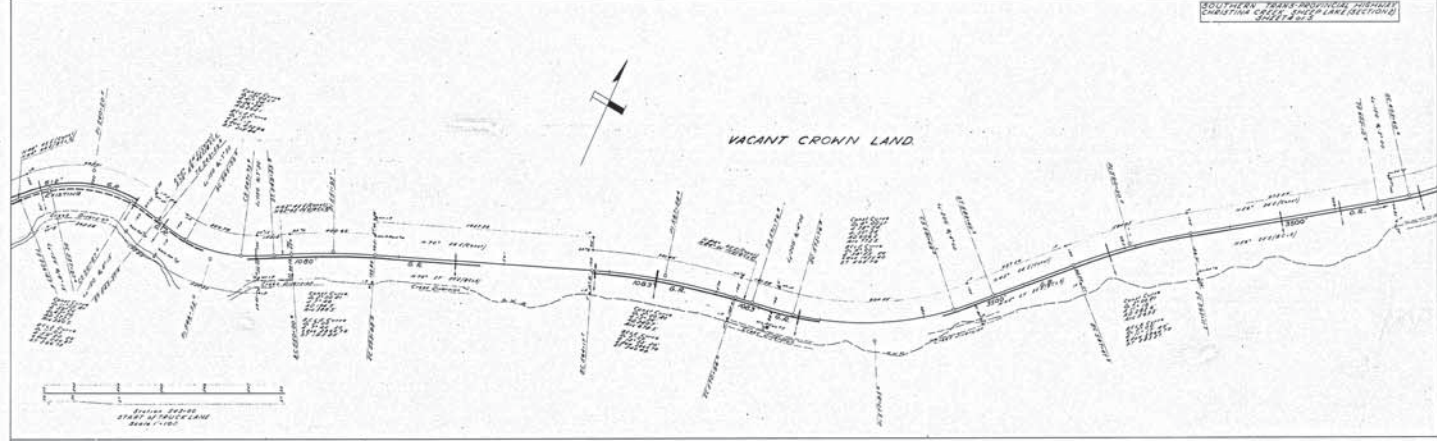


69737







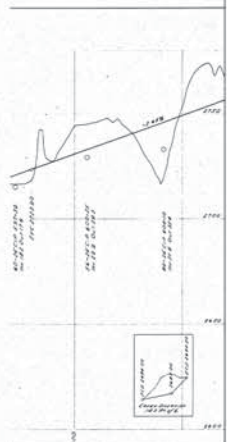


69737


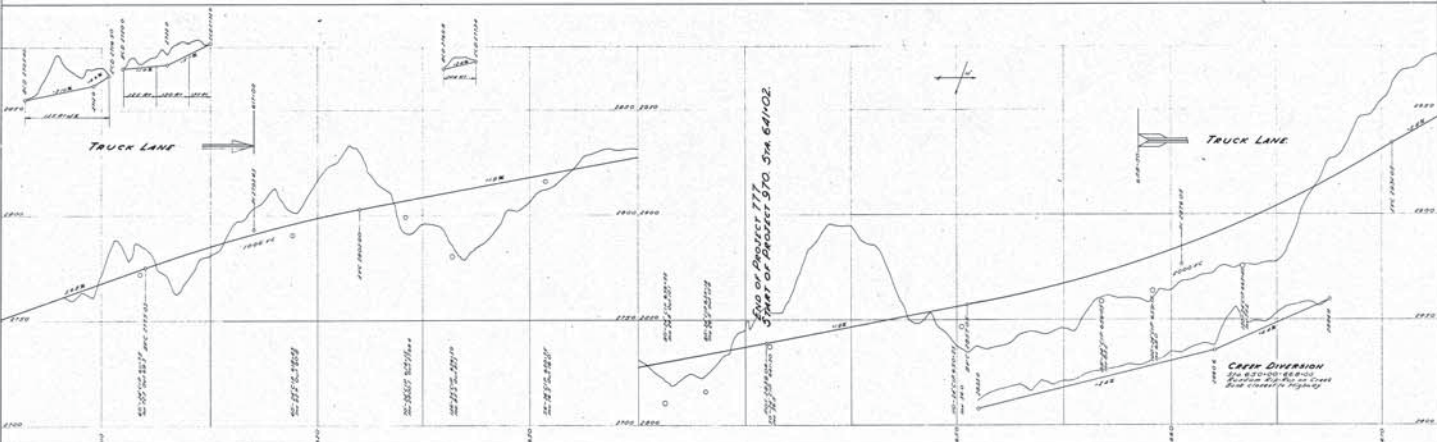
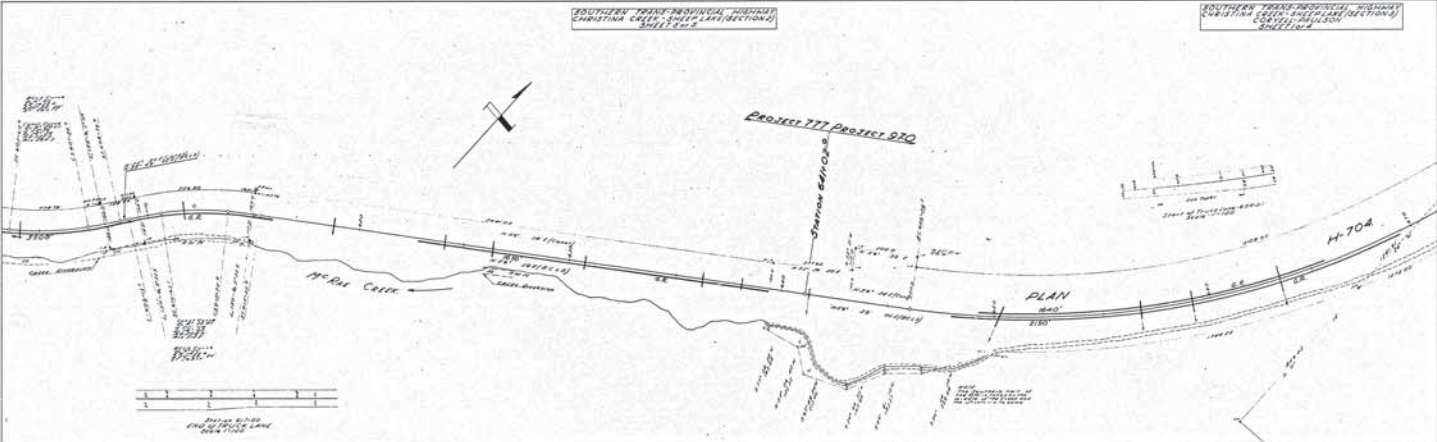


69738



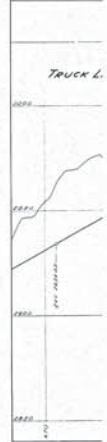


SOUTHERN TRANS-PROVINCIAL HIGHWAY
CHRISTINA CREEK-SHEEP LAKE (SECTION 3)
CORYELL-PAULSON

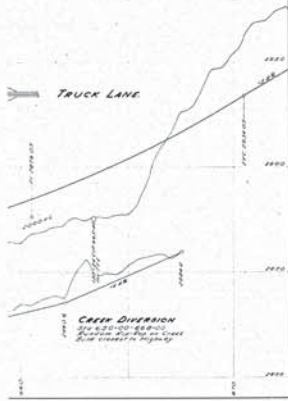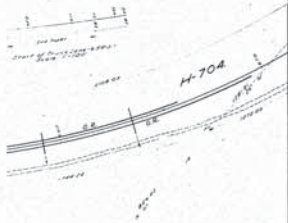

69738

SOUTHERN TRANS-PROVINCIAL HIGHWAY
CHRISTINA CREEK-SHEEP LAKE (SECTION 3)
CORYELL-PAULSON

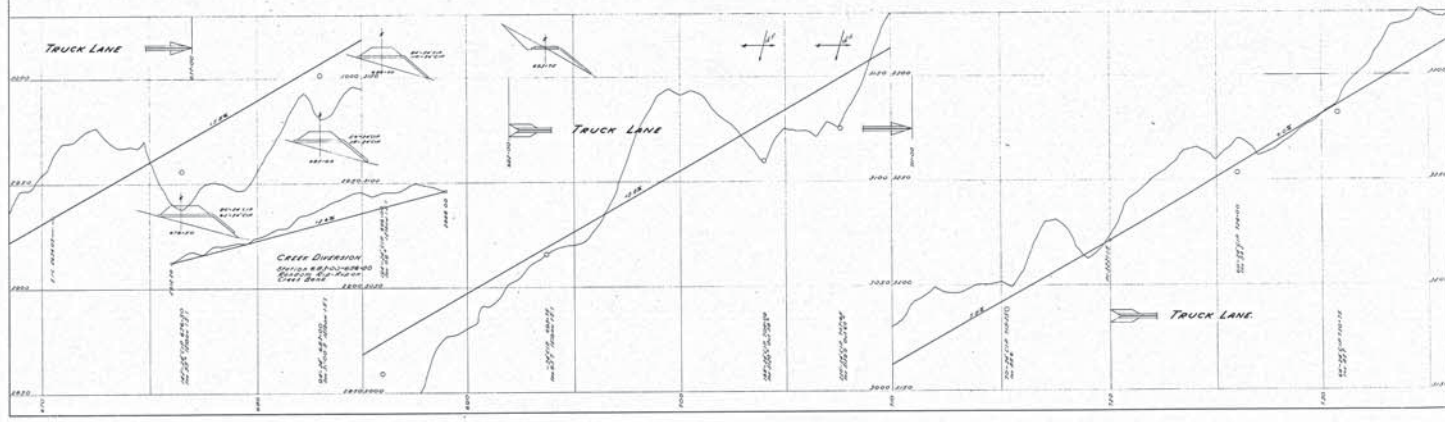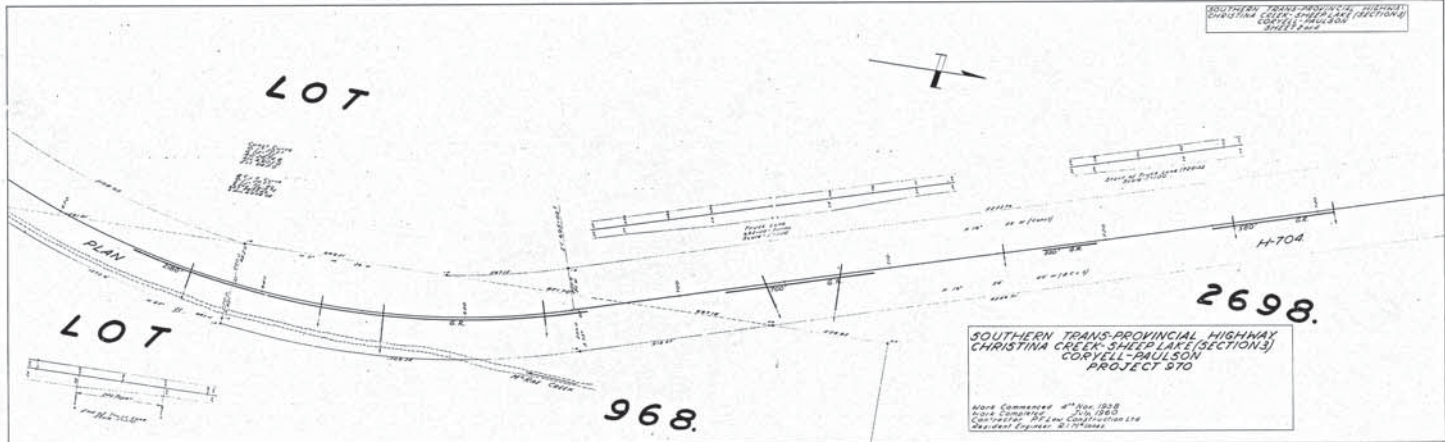


69739



H-704

698.


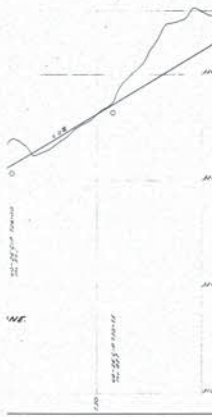


69739

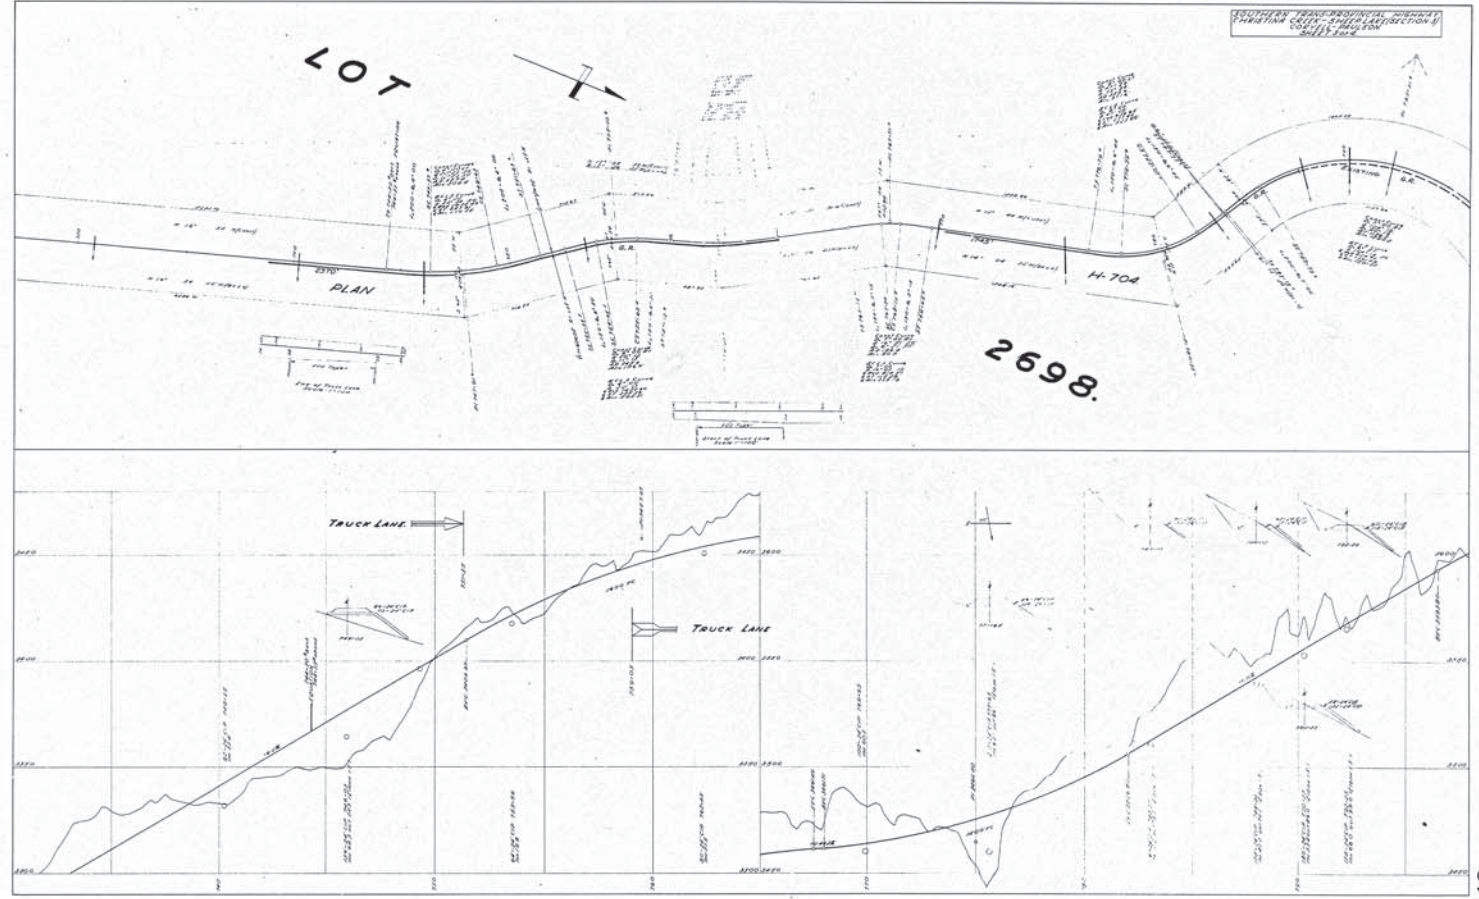


69740




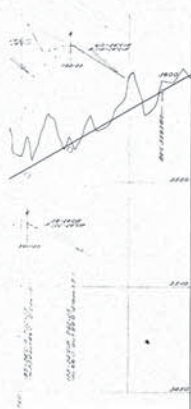

69741



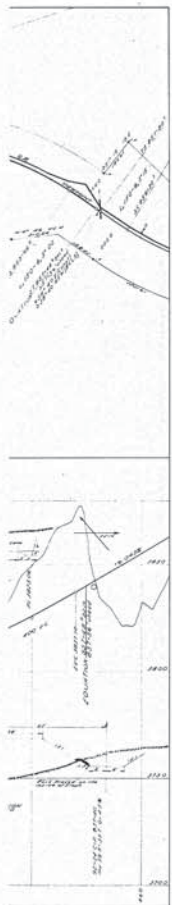


69741

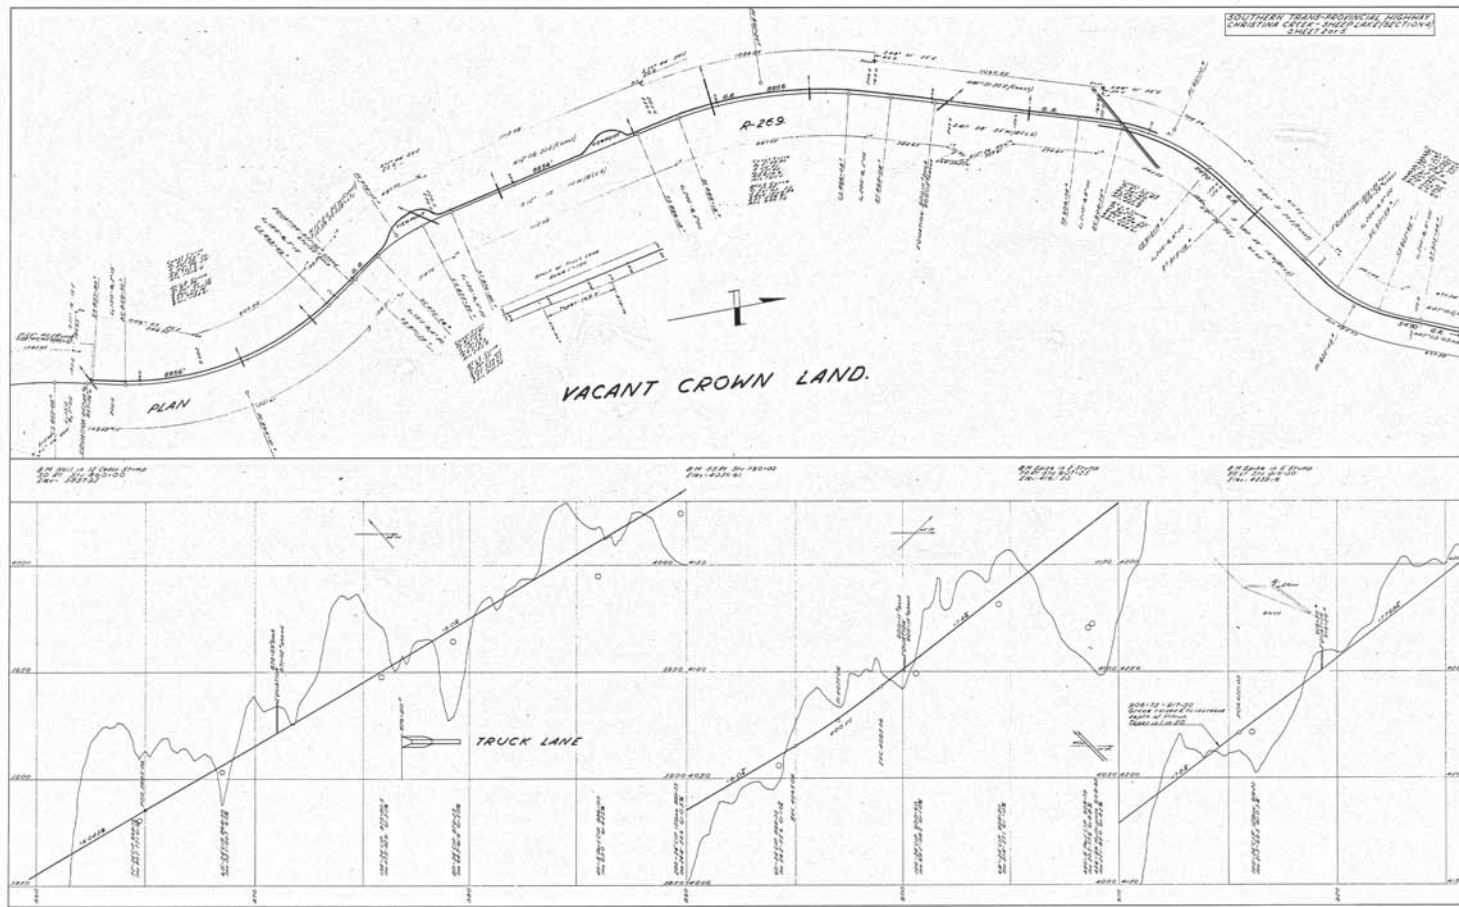



69742



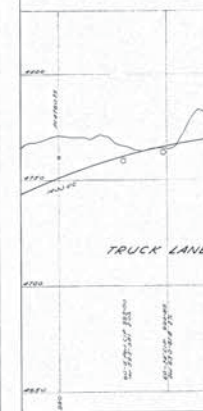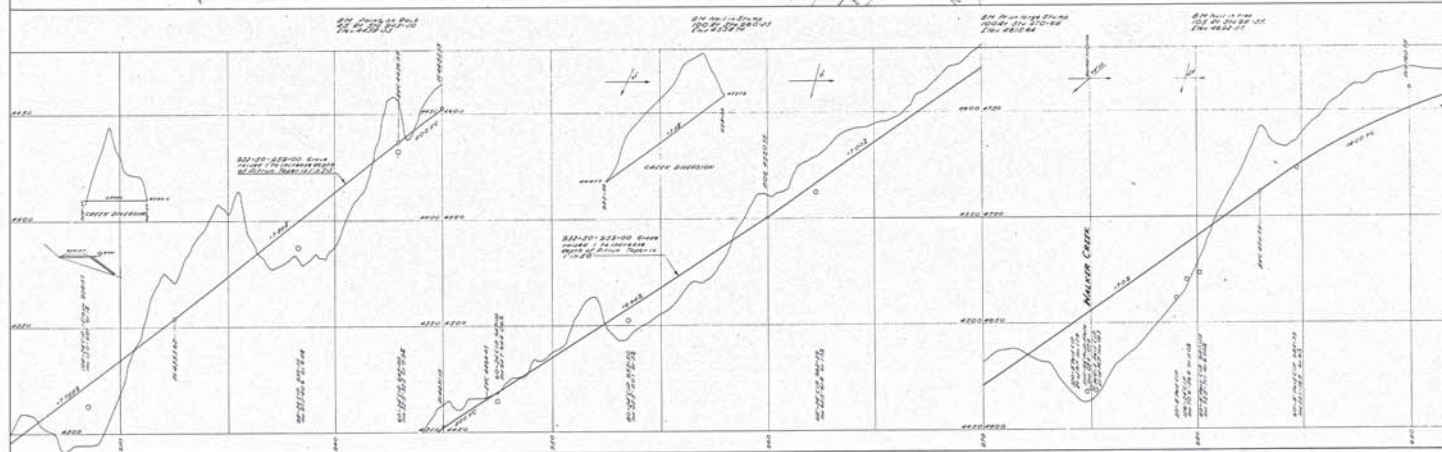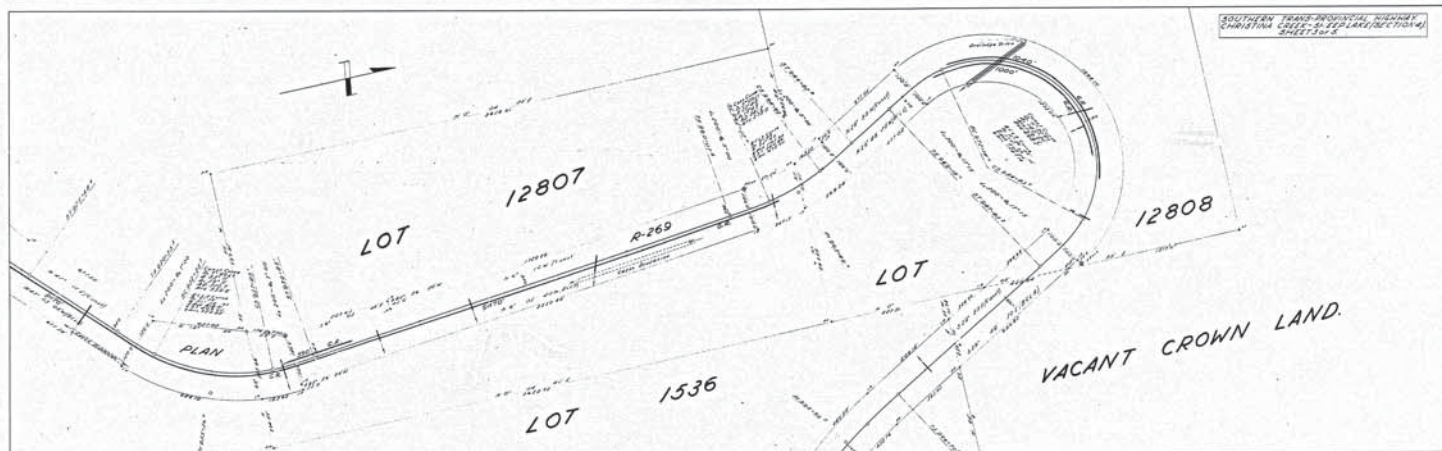

TRUCK LANE
 1536
 101
 R-269

LAND.

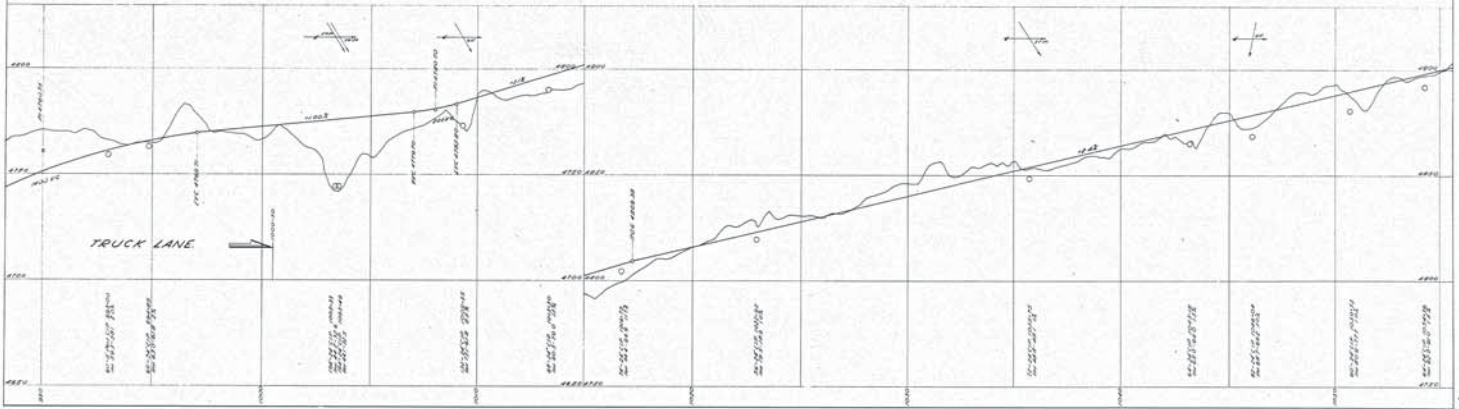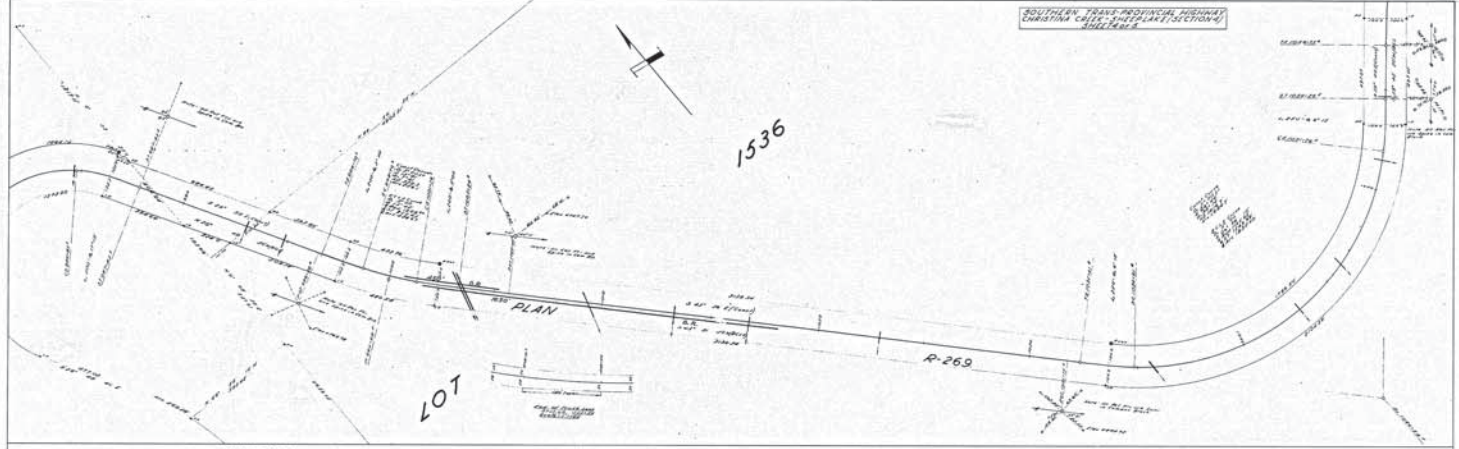


69743


69744

 1536

SOUTHERN
 CHRISTINA C

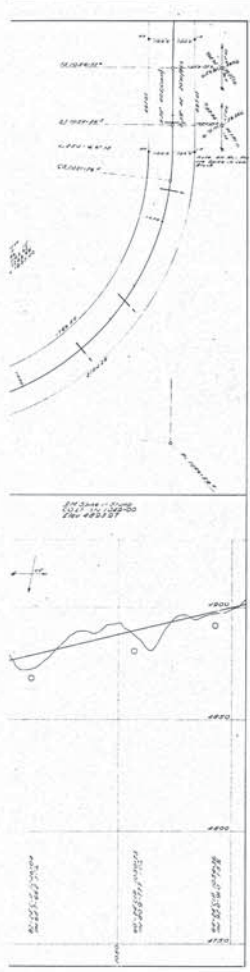


69744

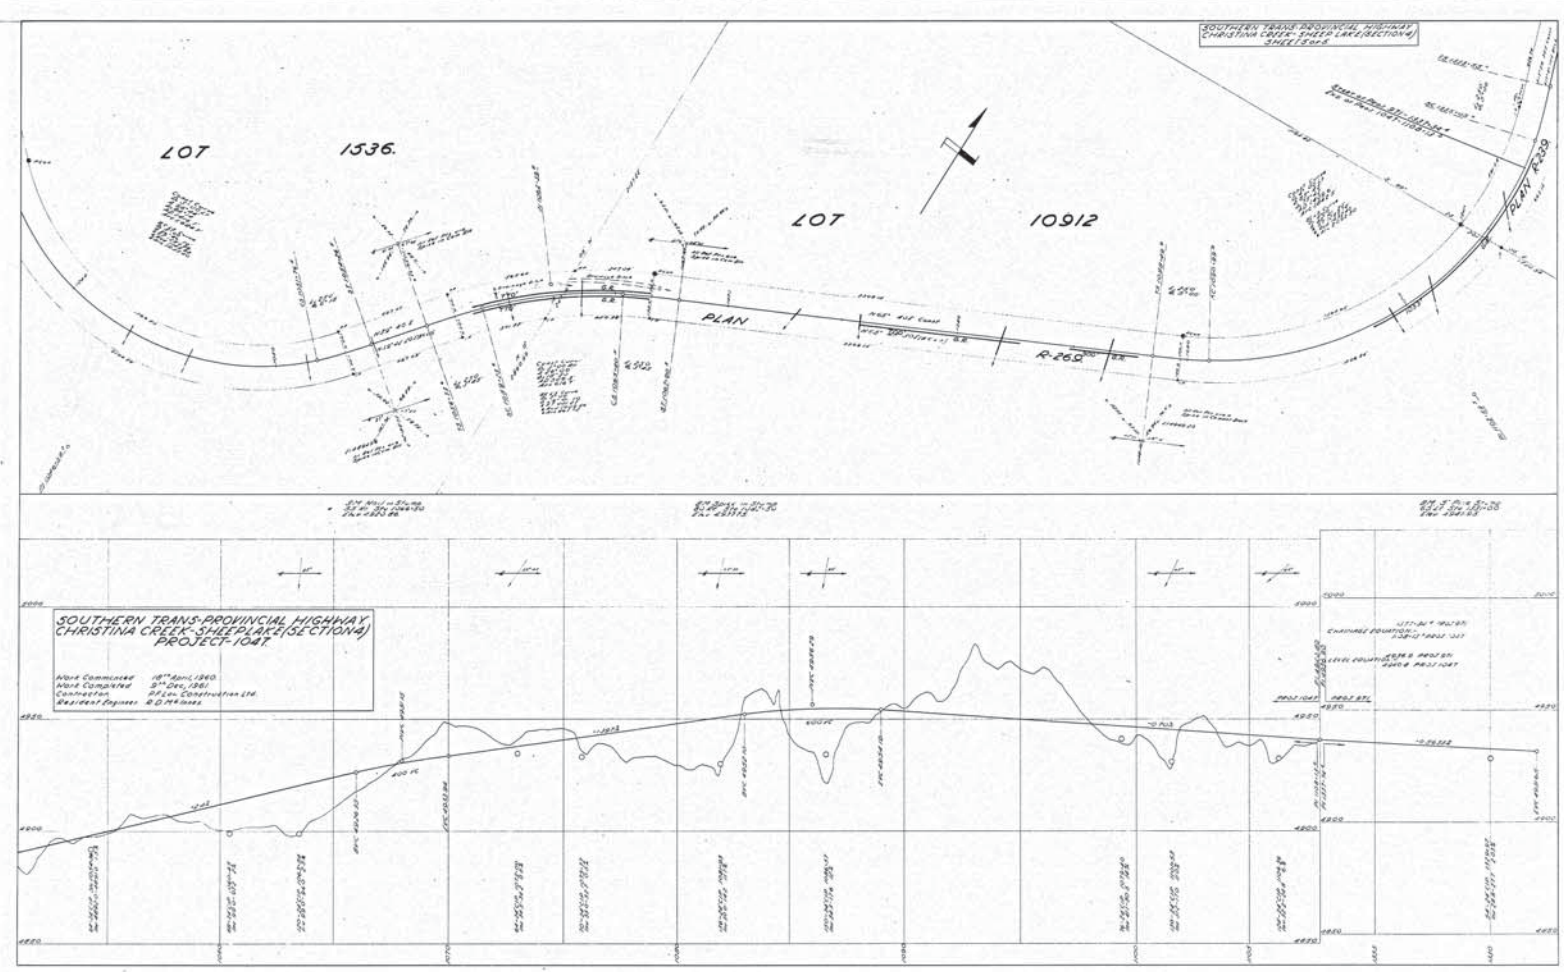

69745

878 170 230109 HQT 25550N 141.3

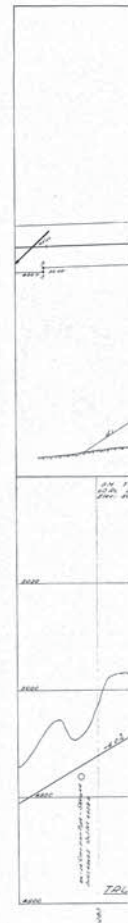


PROVINCIAL HIGHWAY
Section



TRUCK LANE

69746

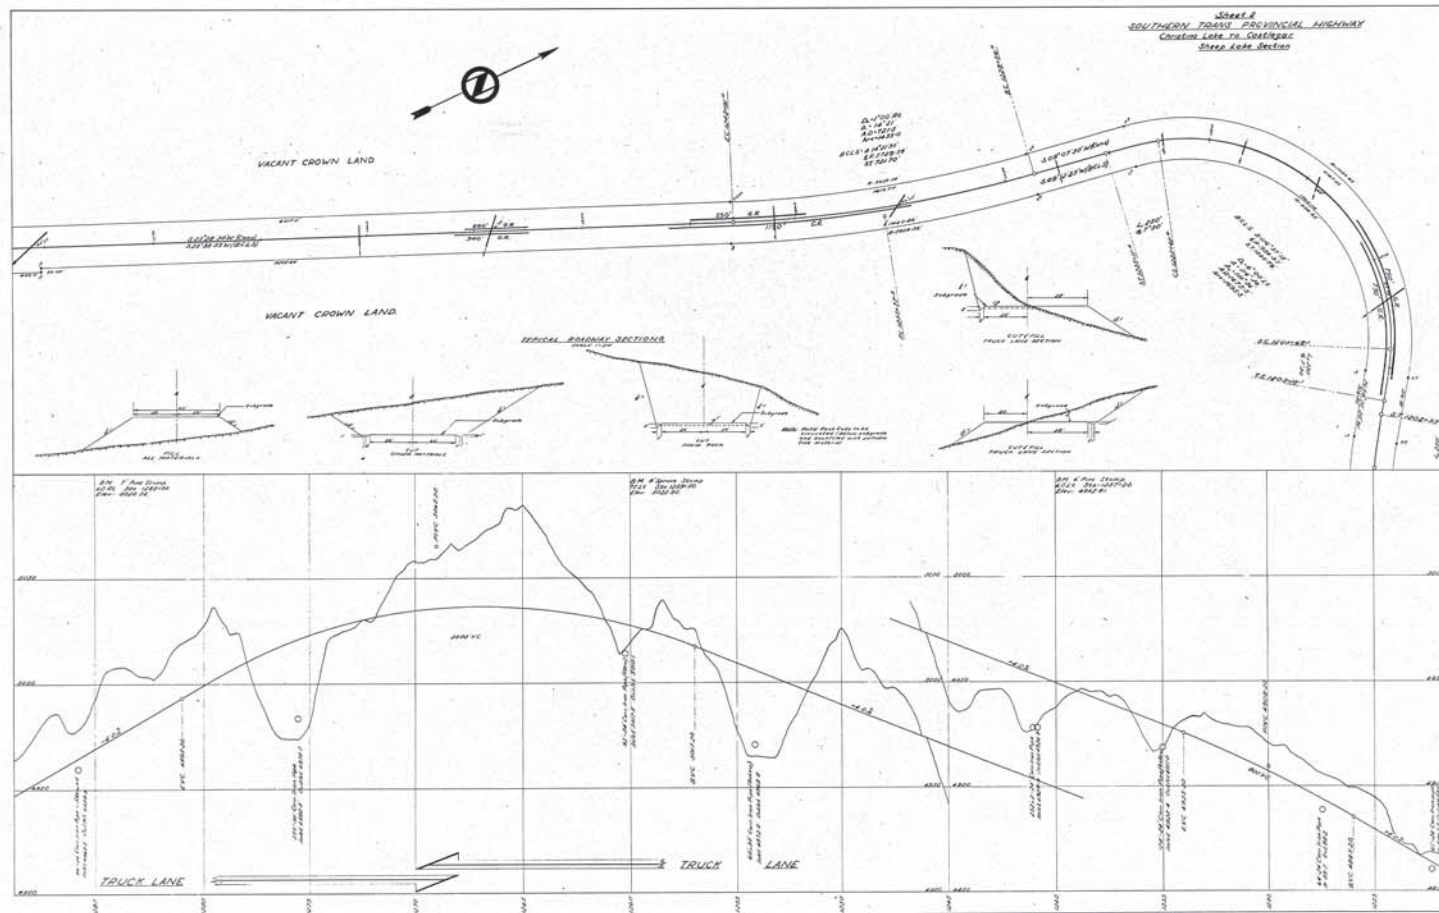


69747








69747

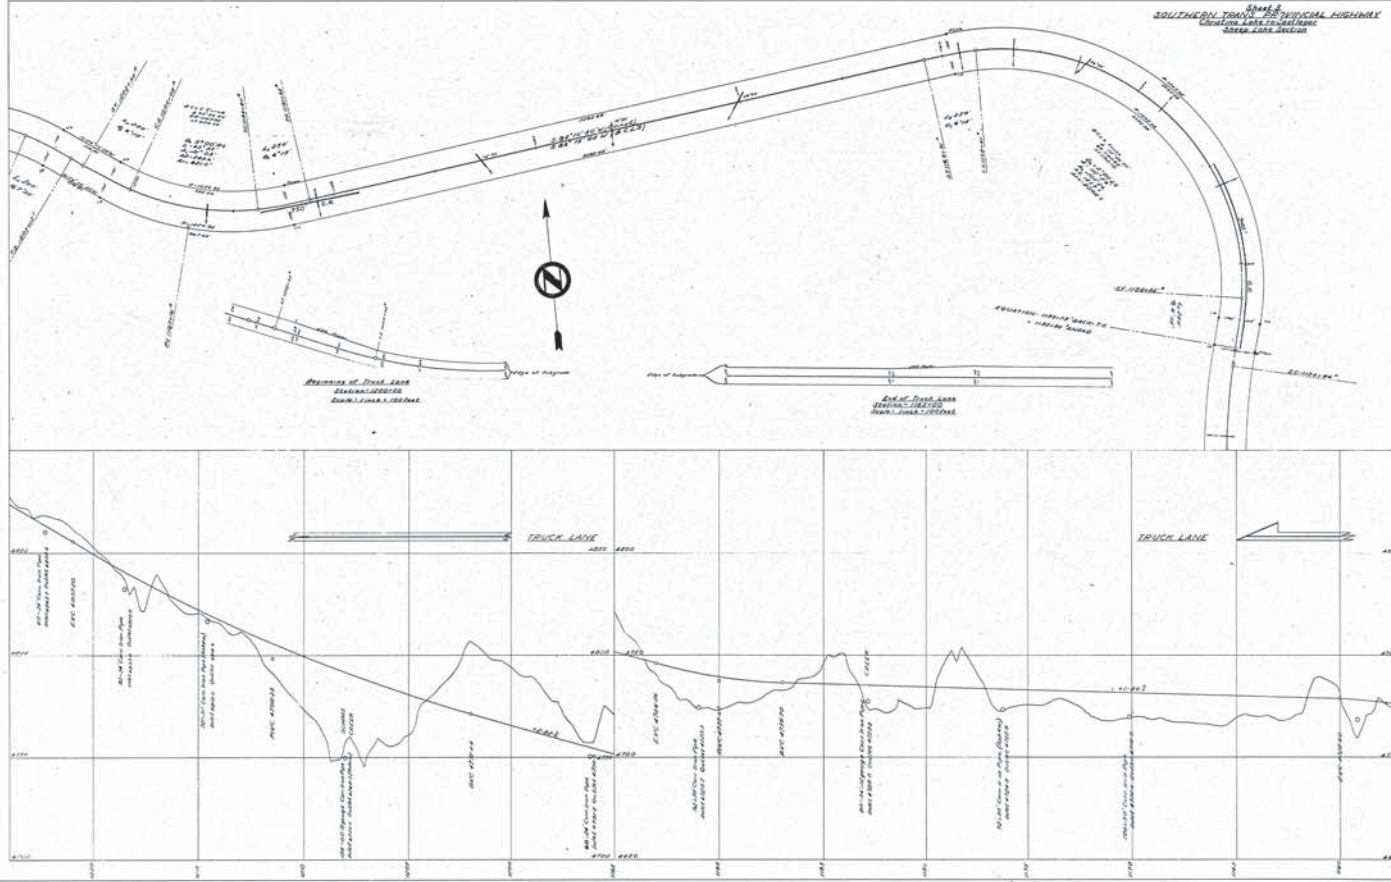


69748

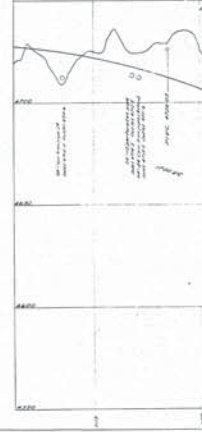

ROADS
BUILT BY PROVINCIAL HIGHWAYS
OR AGENCIES IN BRITISH COLUMBIA
1954-1955 SECTION

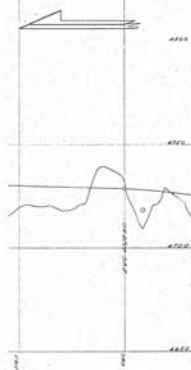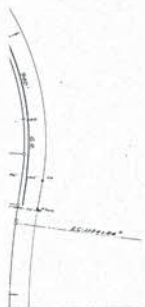



69748

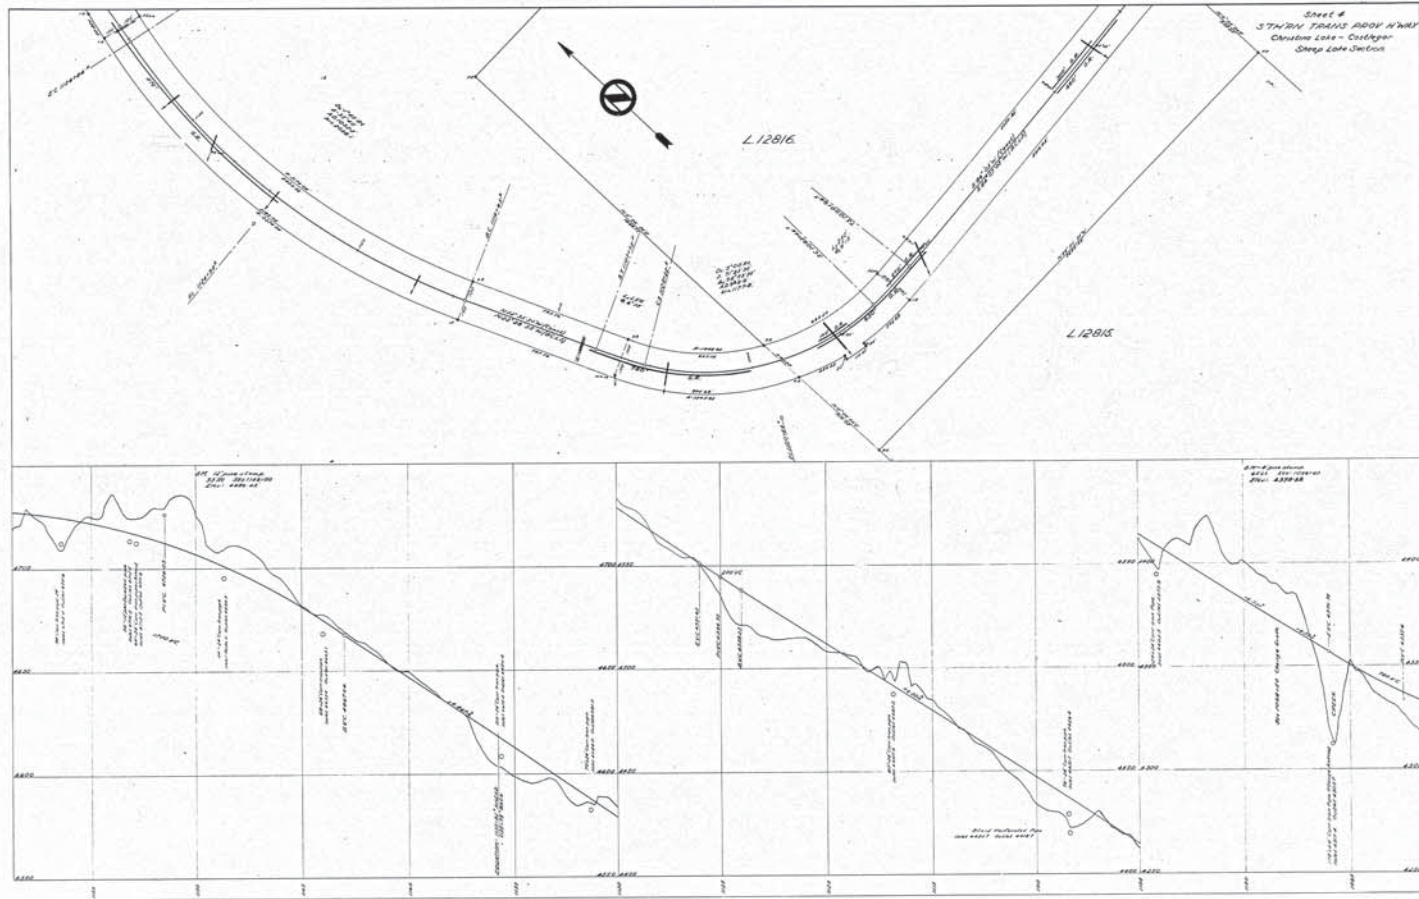

69749




Sheet 4
Christine Lake - Castlegar
Sheep Lake Section

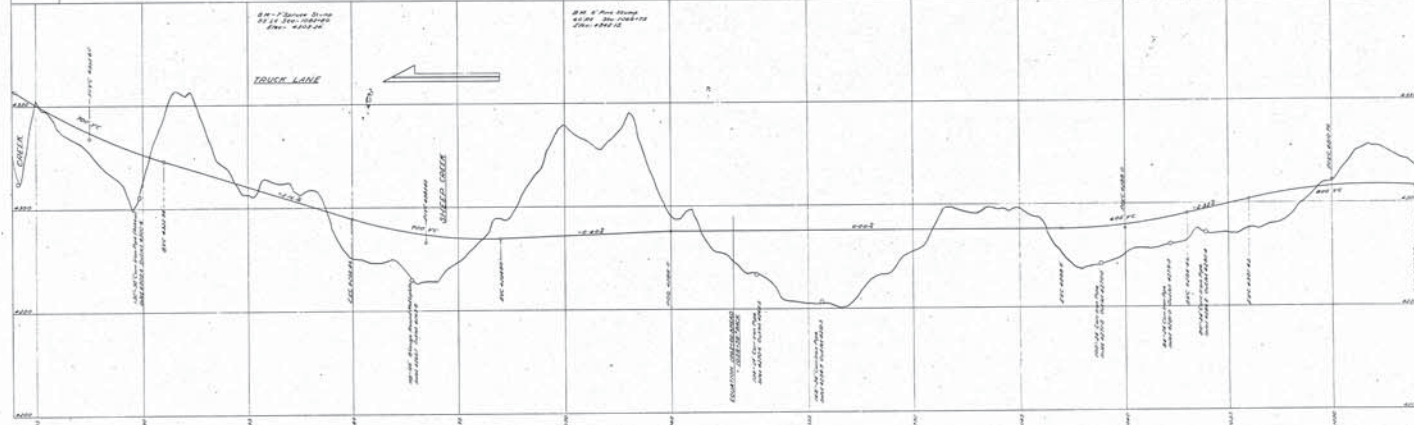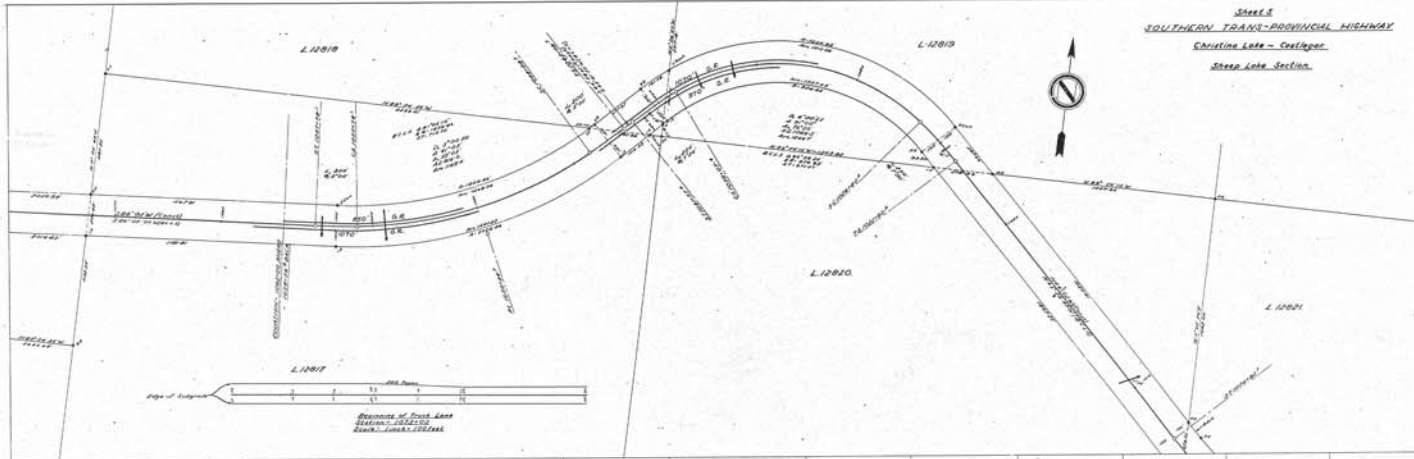


69749


69750

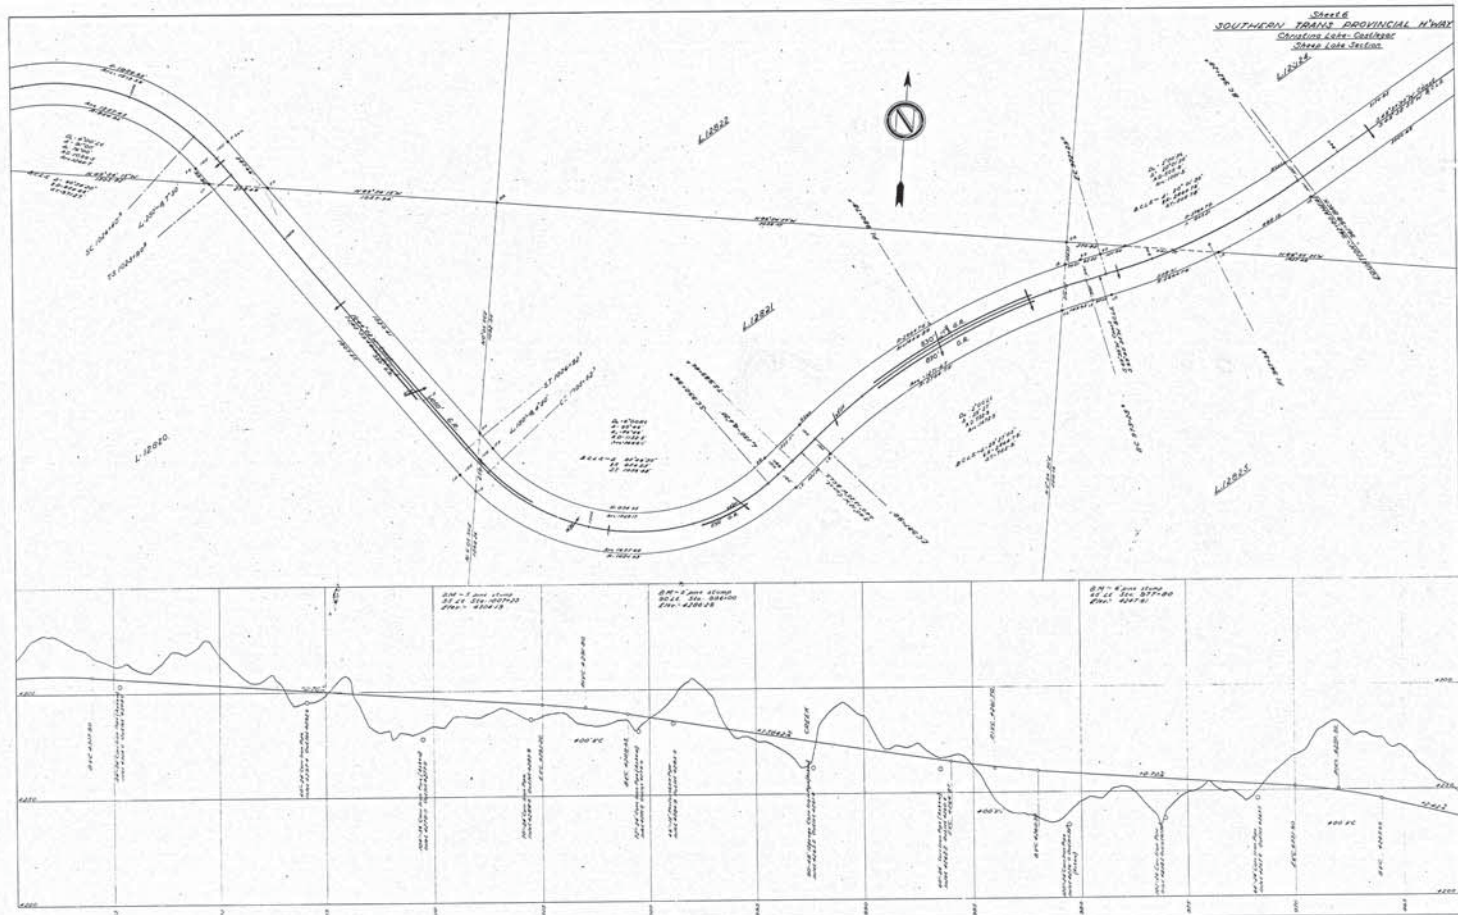

SHEET
Sheep Lake Section

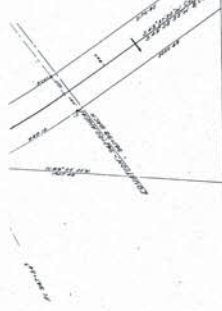


69751

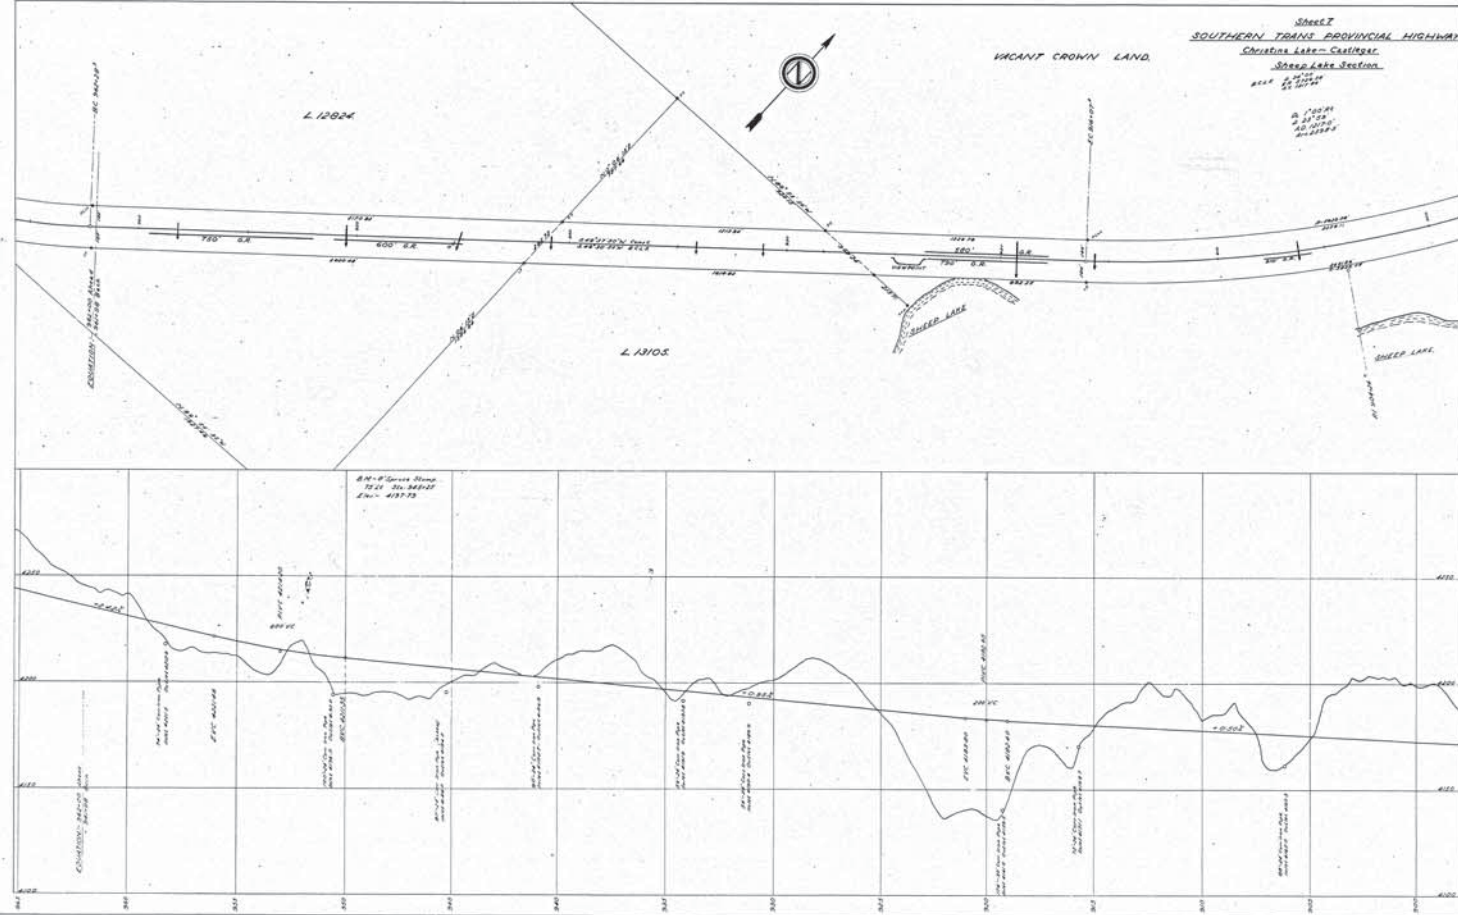

SHEET
Sheep Lake Section




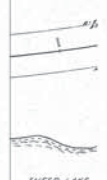

69752

PROVINCIAL HIGHWAY
 412/43C
 Section 2

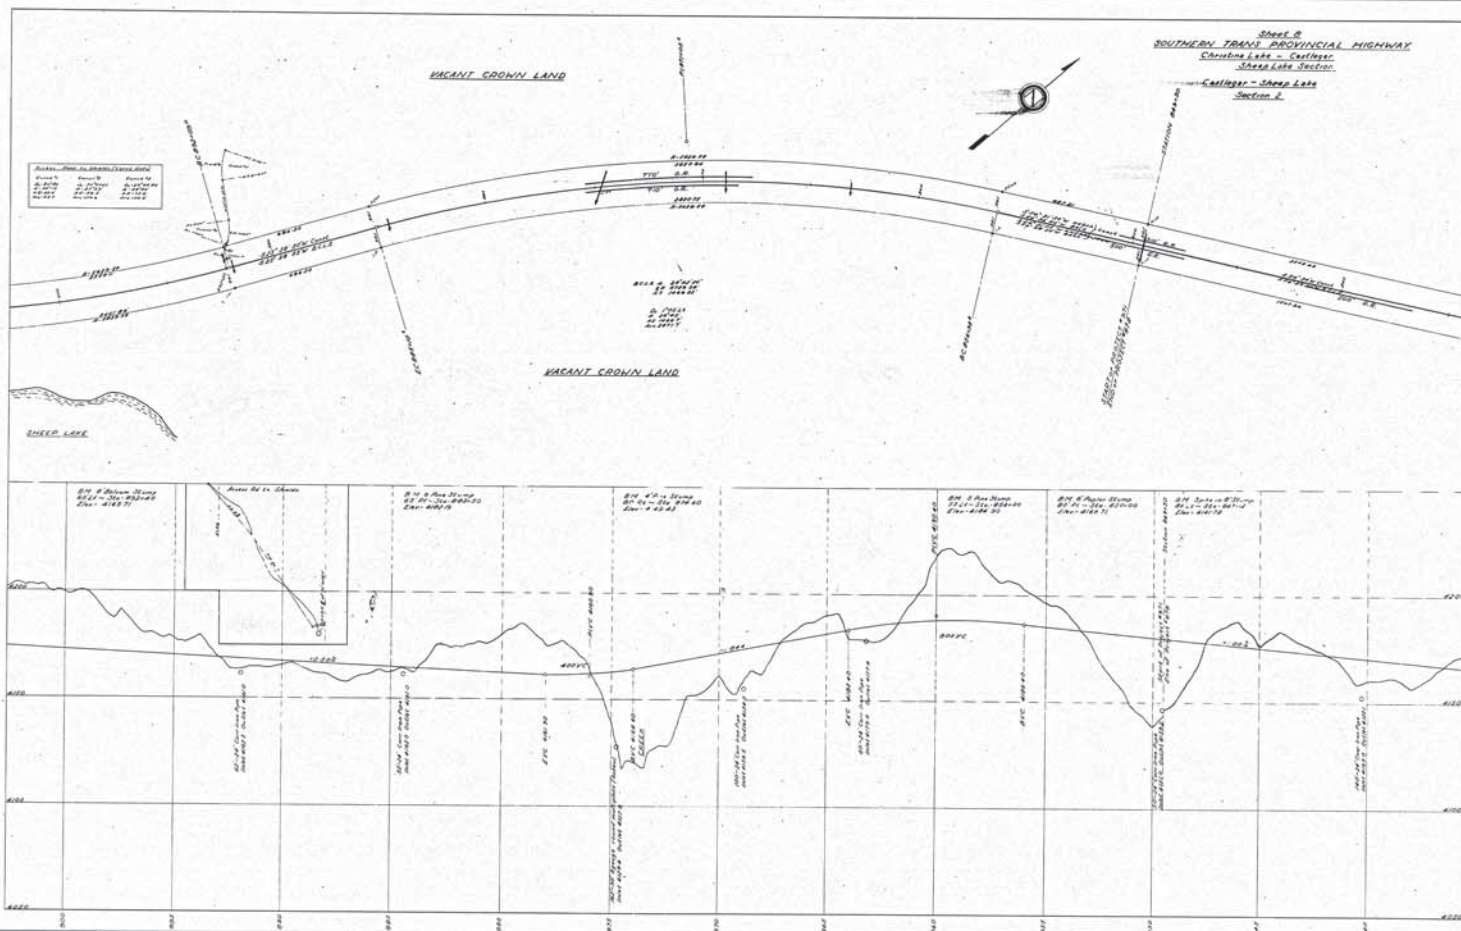

69752

69753










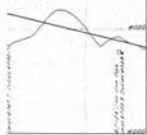


69754

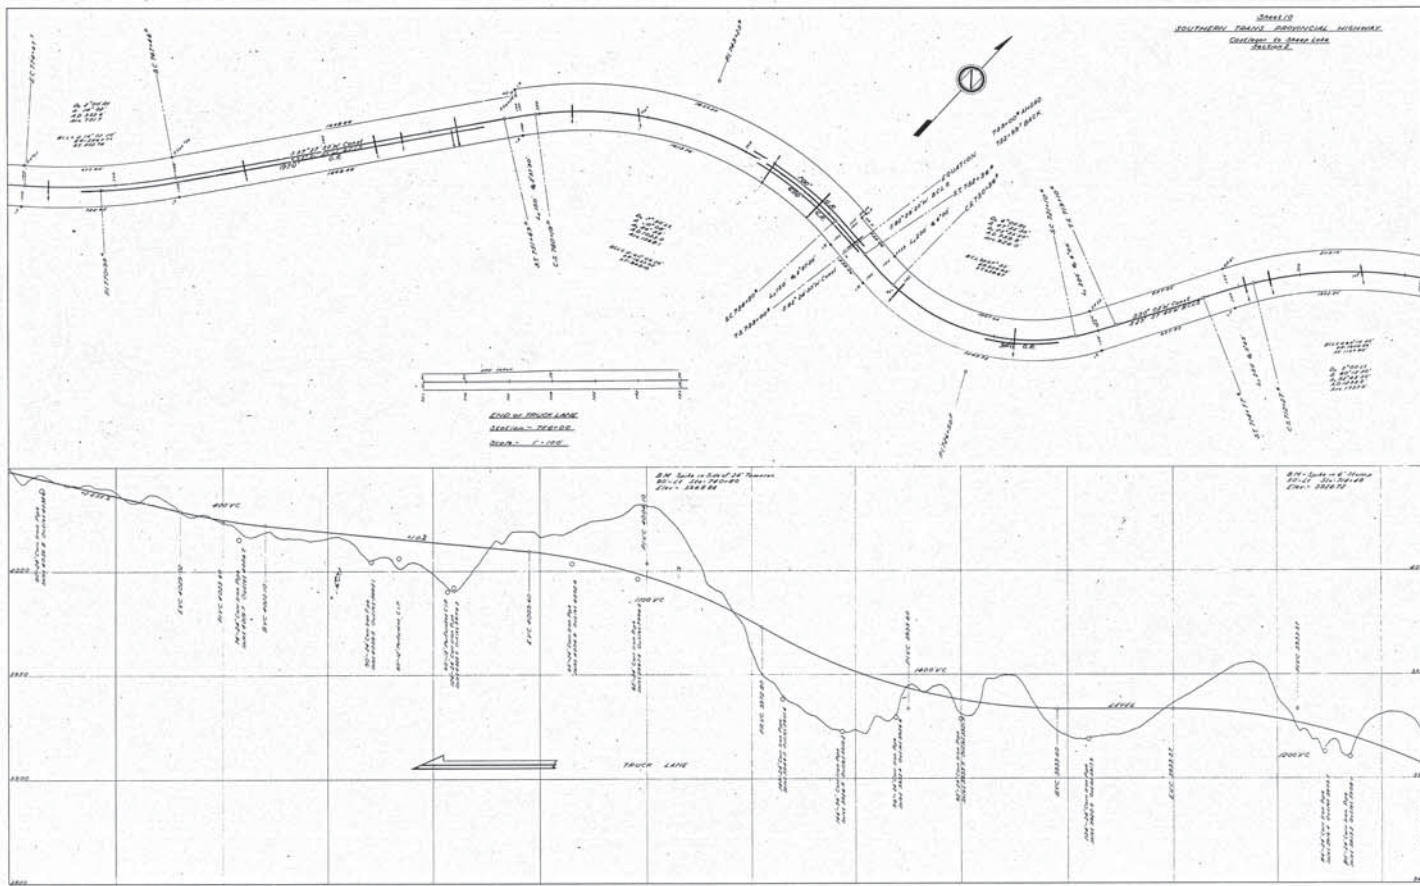


69755

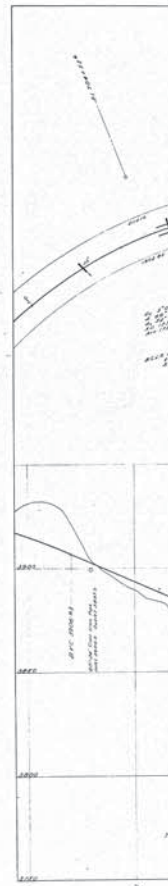



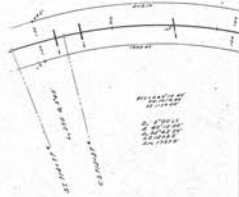


69755

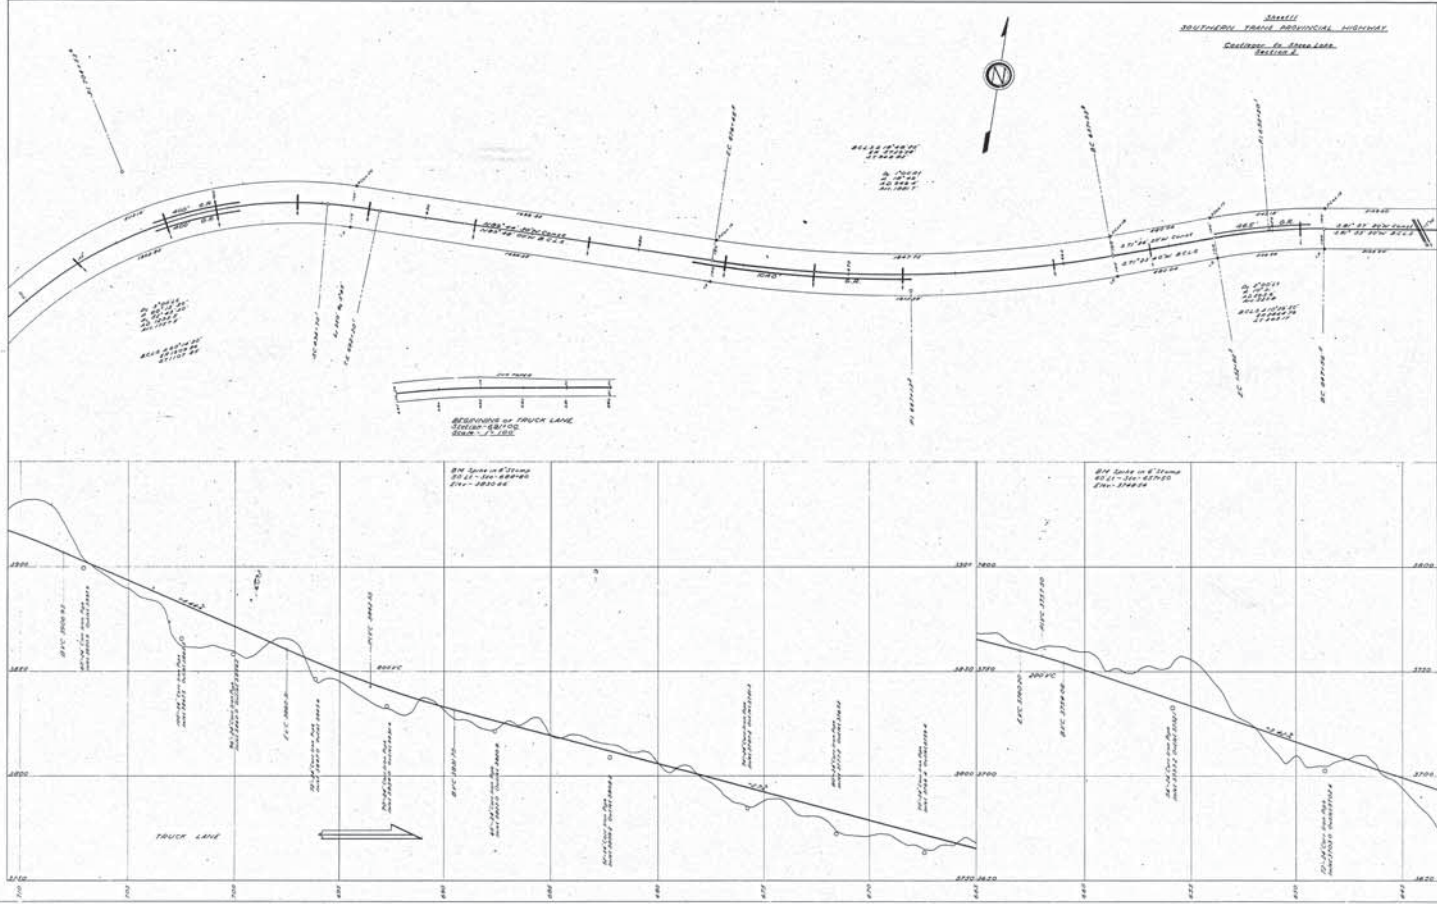


69756

12
SOUTHERN PROVINCIAL HIGHWAY
SECTION 12

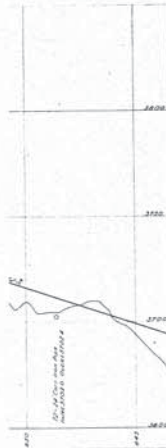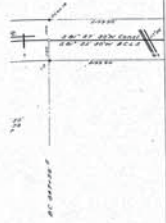

69756

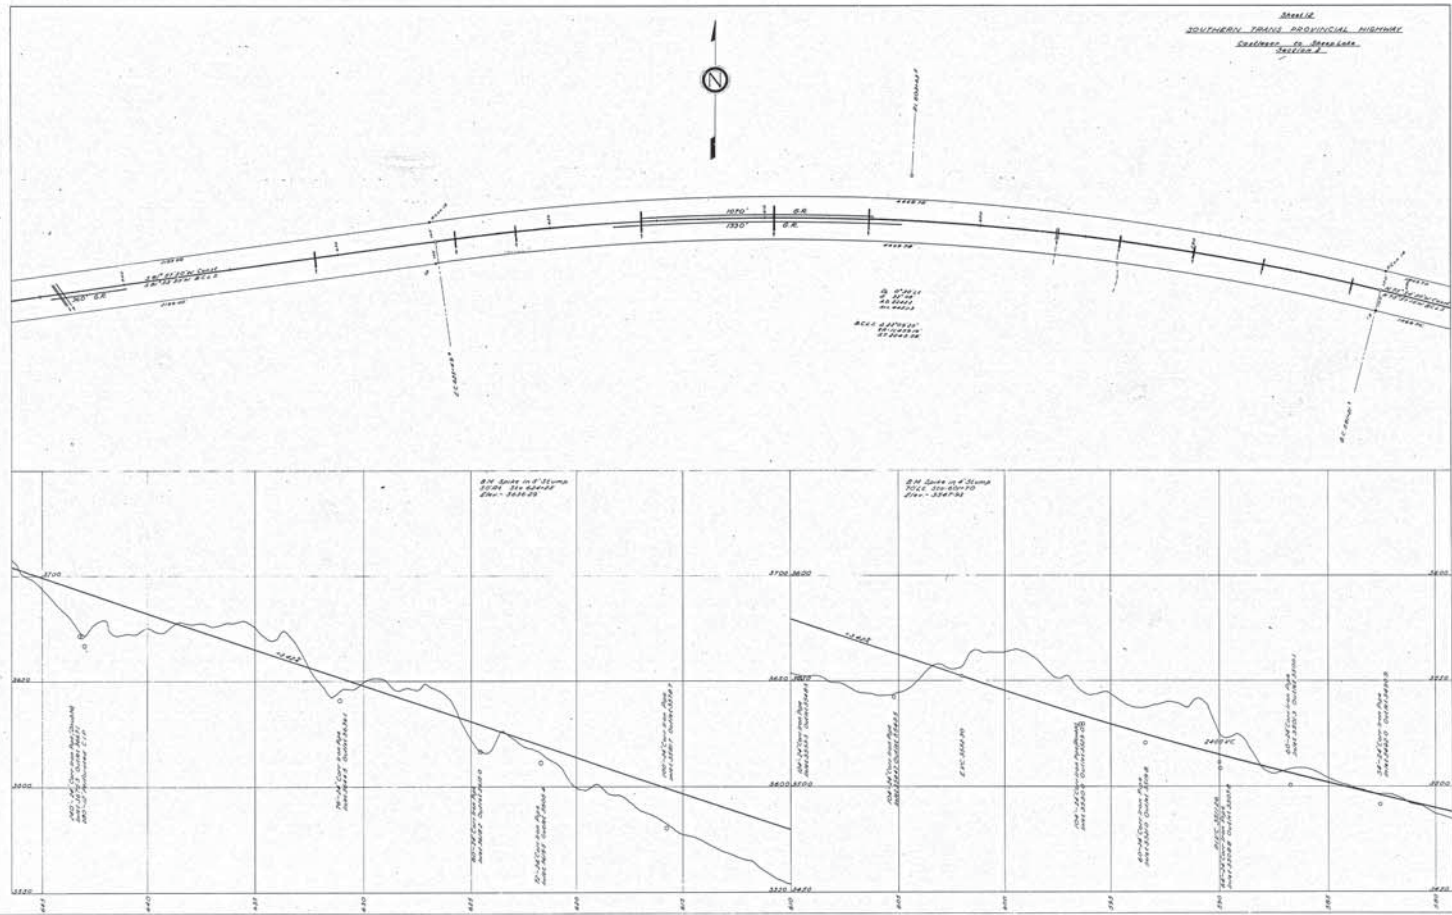


69757






69757

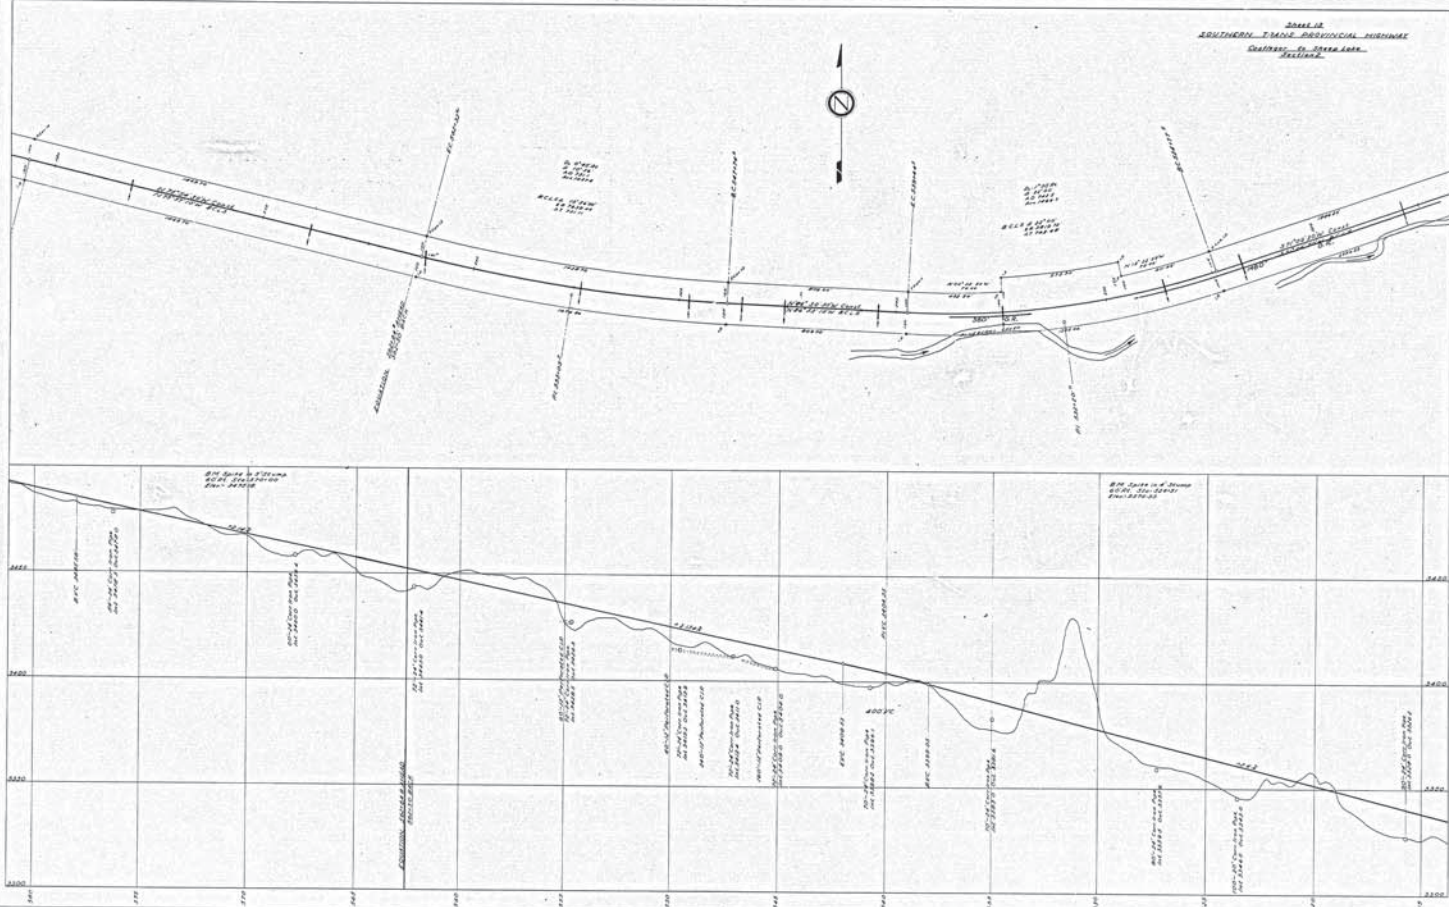

69758



69758




69759



PLAN NO. 55

PLAN NO. 55

SOUTHERN TRANS PROVINCIAL HIGHWAY
CASTLEGAR-SHEEP LAKE SECTION
MILE 10 MILE

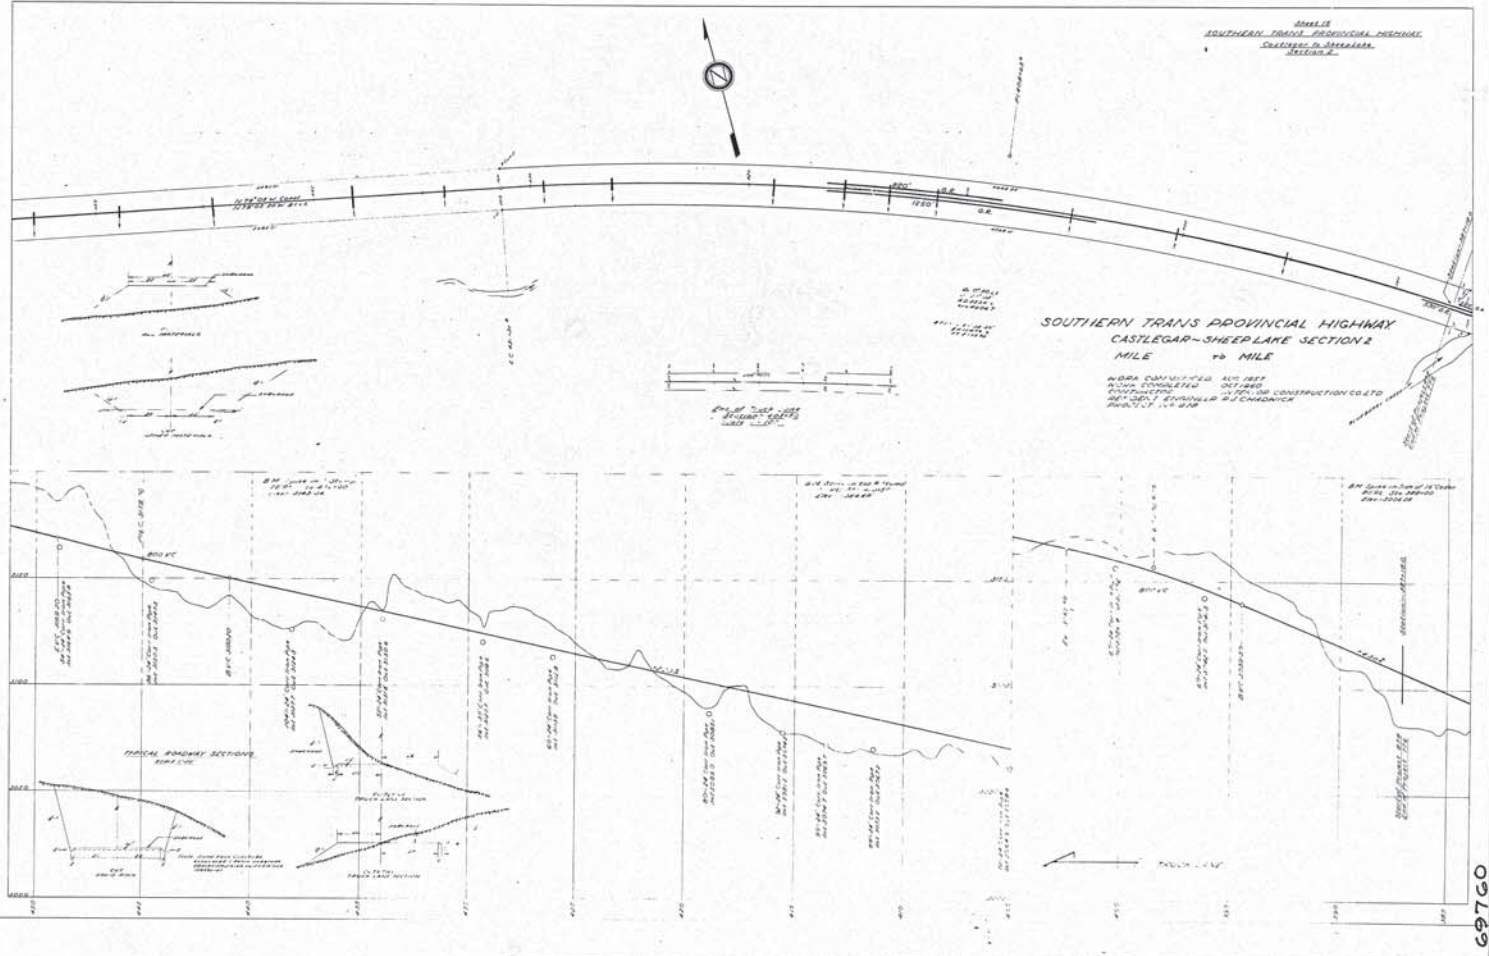

69759

69760




Sheet 10
SOUTHERN TRANS PROVINCIAL HIGHWAY
Castlegar to Sheep Lake
Section 10

4-174

PLAN No. 855

PROJECT 1385
SOUTHERN TRANS-PROVINCIAL HIGHWAY
CASTLEGAR-SHEEP LAKE (SECTION II)
PROPOSED TRUCK LANE



4-174
PLAN No. 855

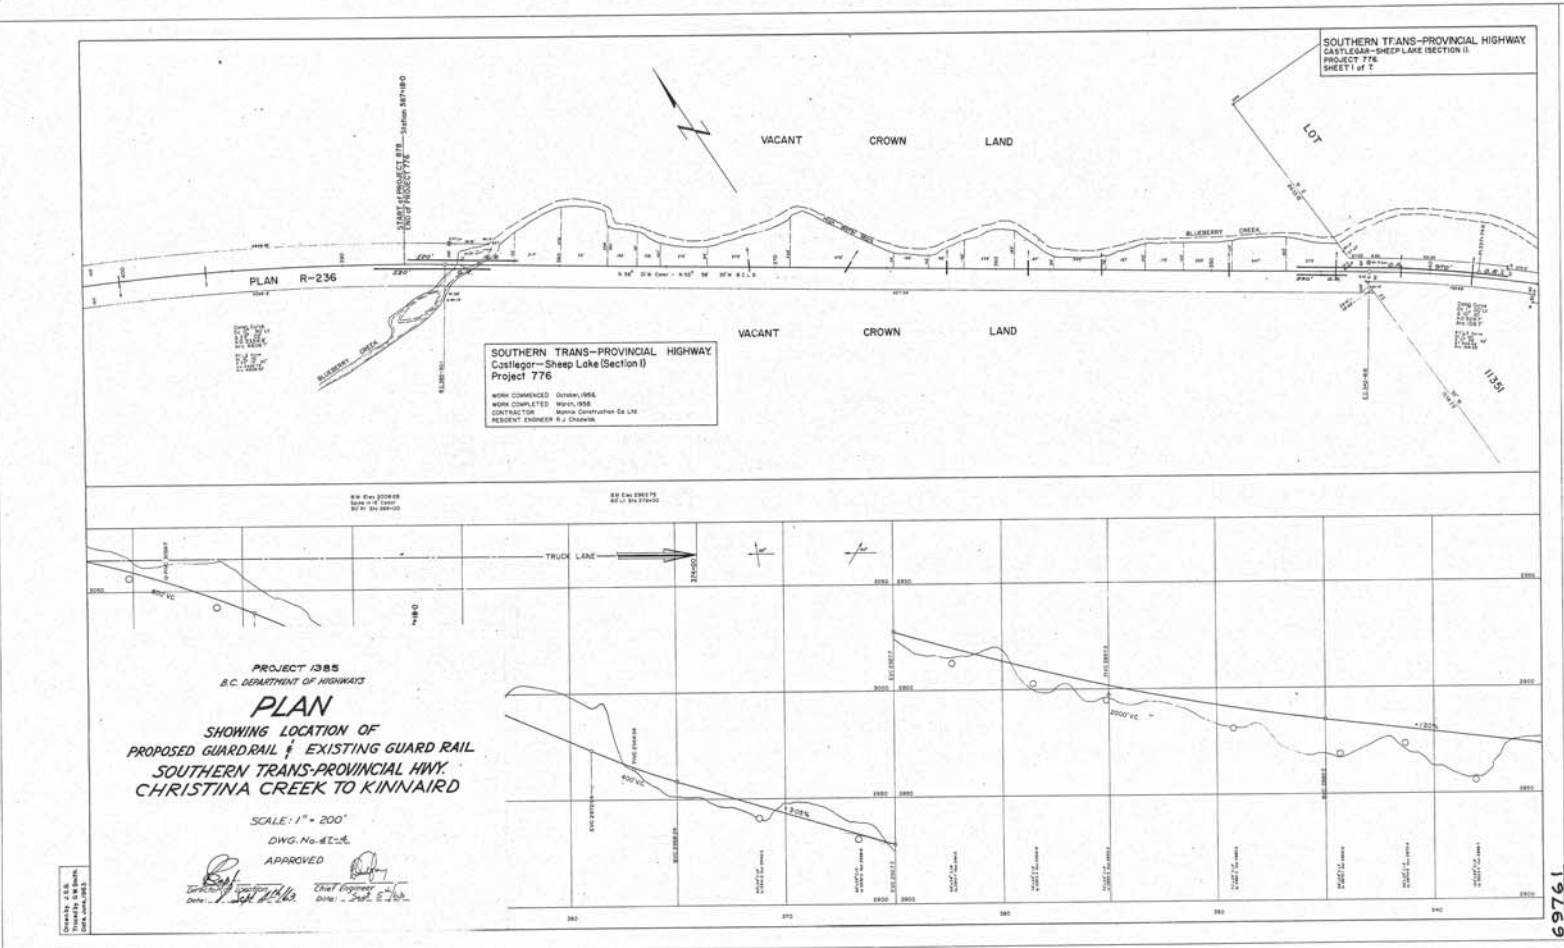


69761



VC-PROVINCIAL HIGHWAY
JAKE SECTION II

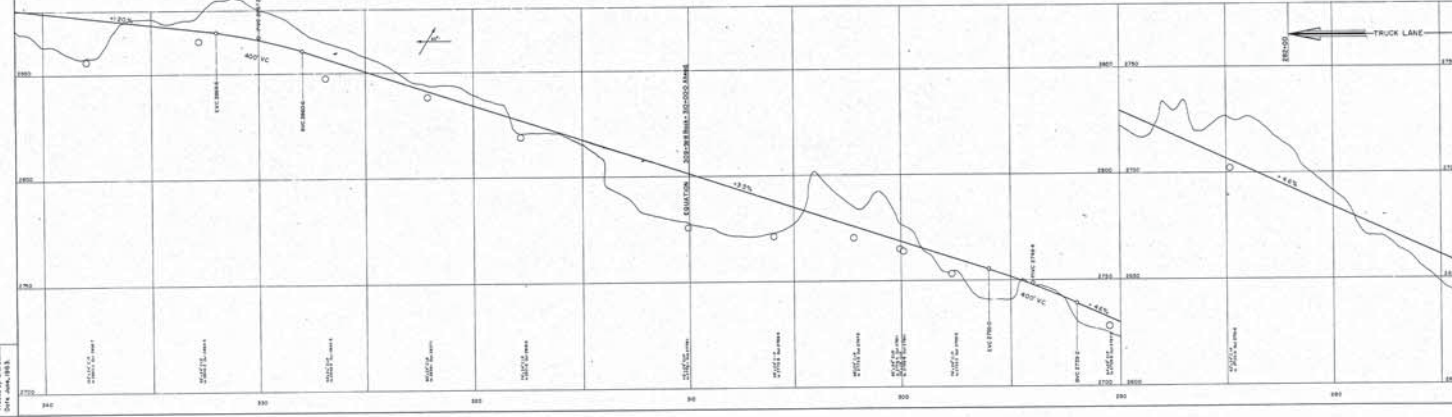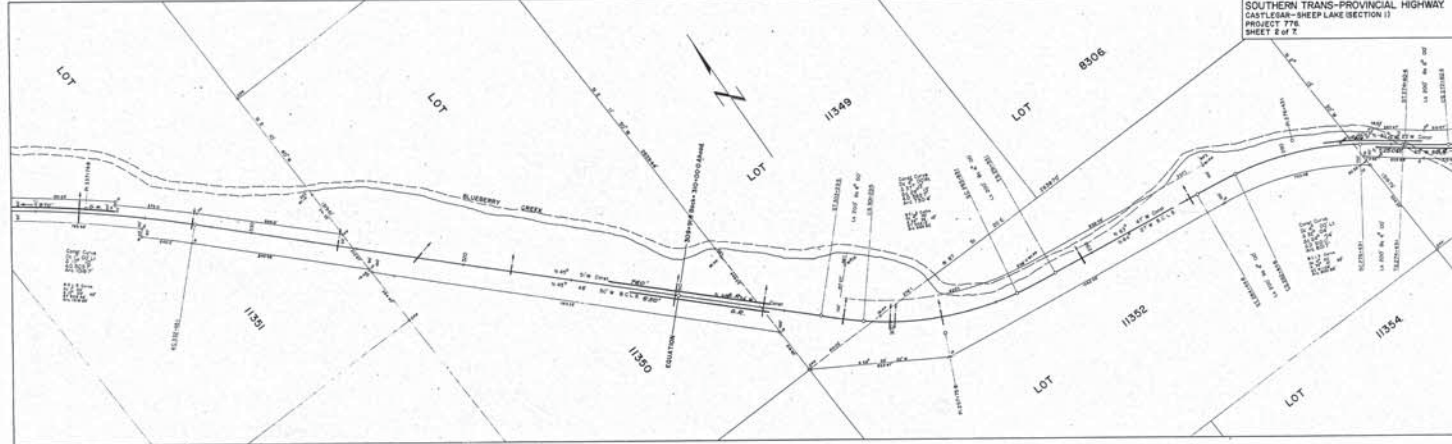


SOUTHERN TRANS-PROVINCIAL HIGHWAY

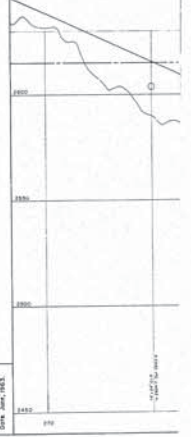

SOUTHERN TRANS-PROVINCIAL HIGHWAY
CASTLEGAR-SHEEP LAKE (SECTION II)
PROJECT 776
SHEET 2 of 7




69762

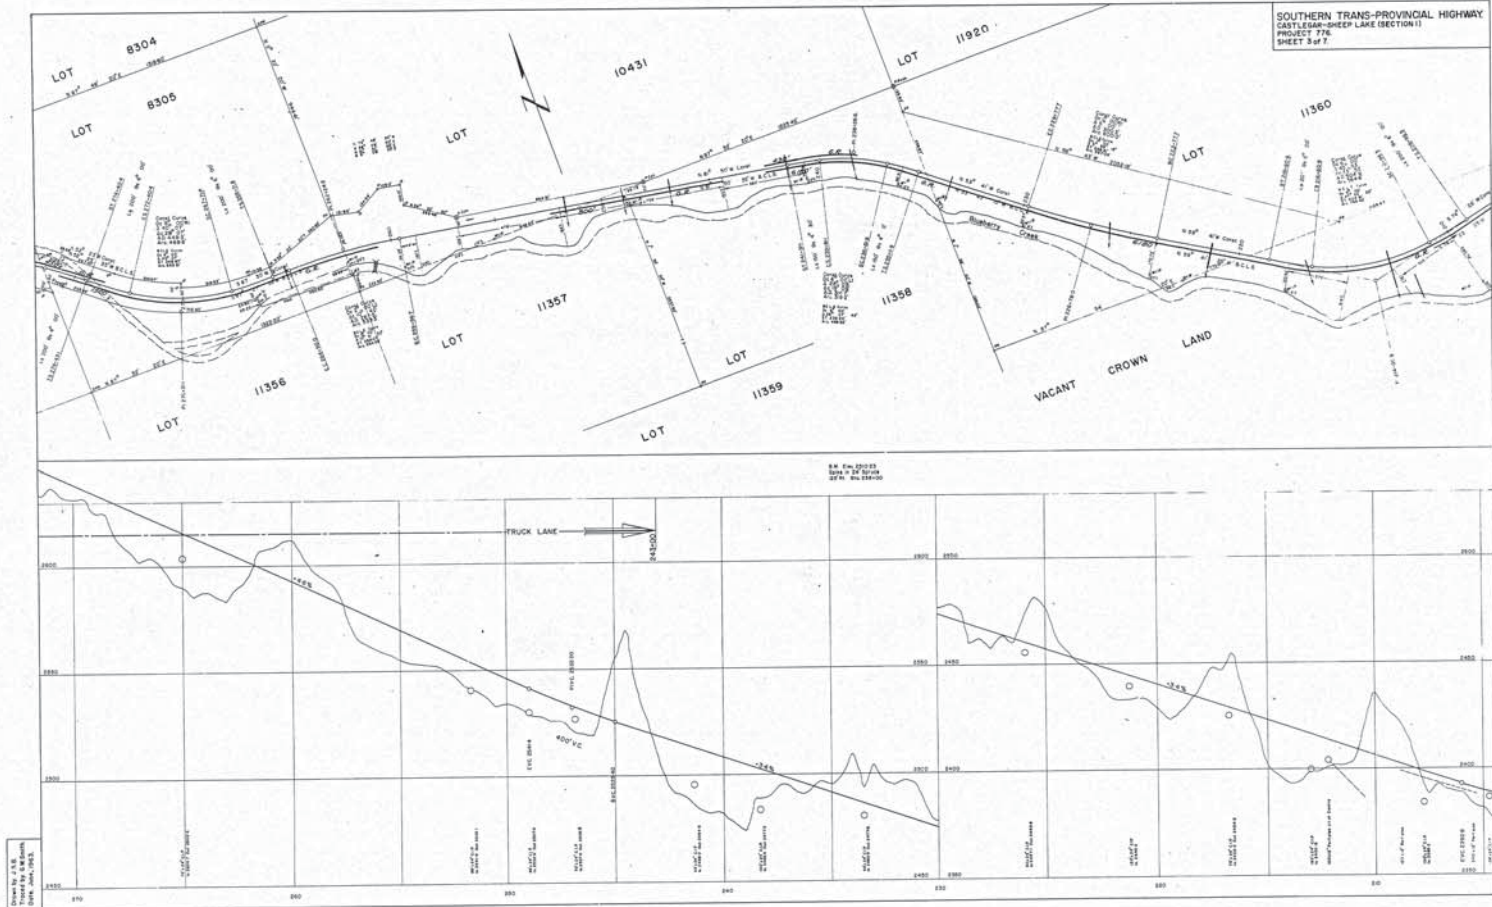


69763



SOUTHERN TRANS-PROVINCIAL HIGHWAY
 CASTLEBAR-SHEEP LAKE (SECTION I)
 PROJECT 776

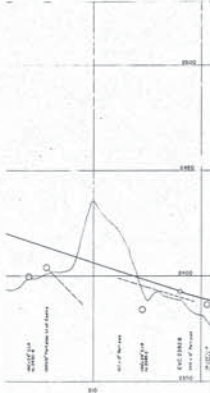


69763

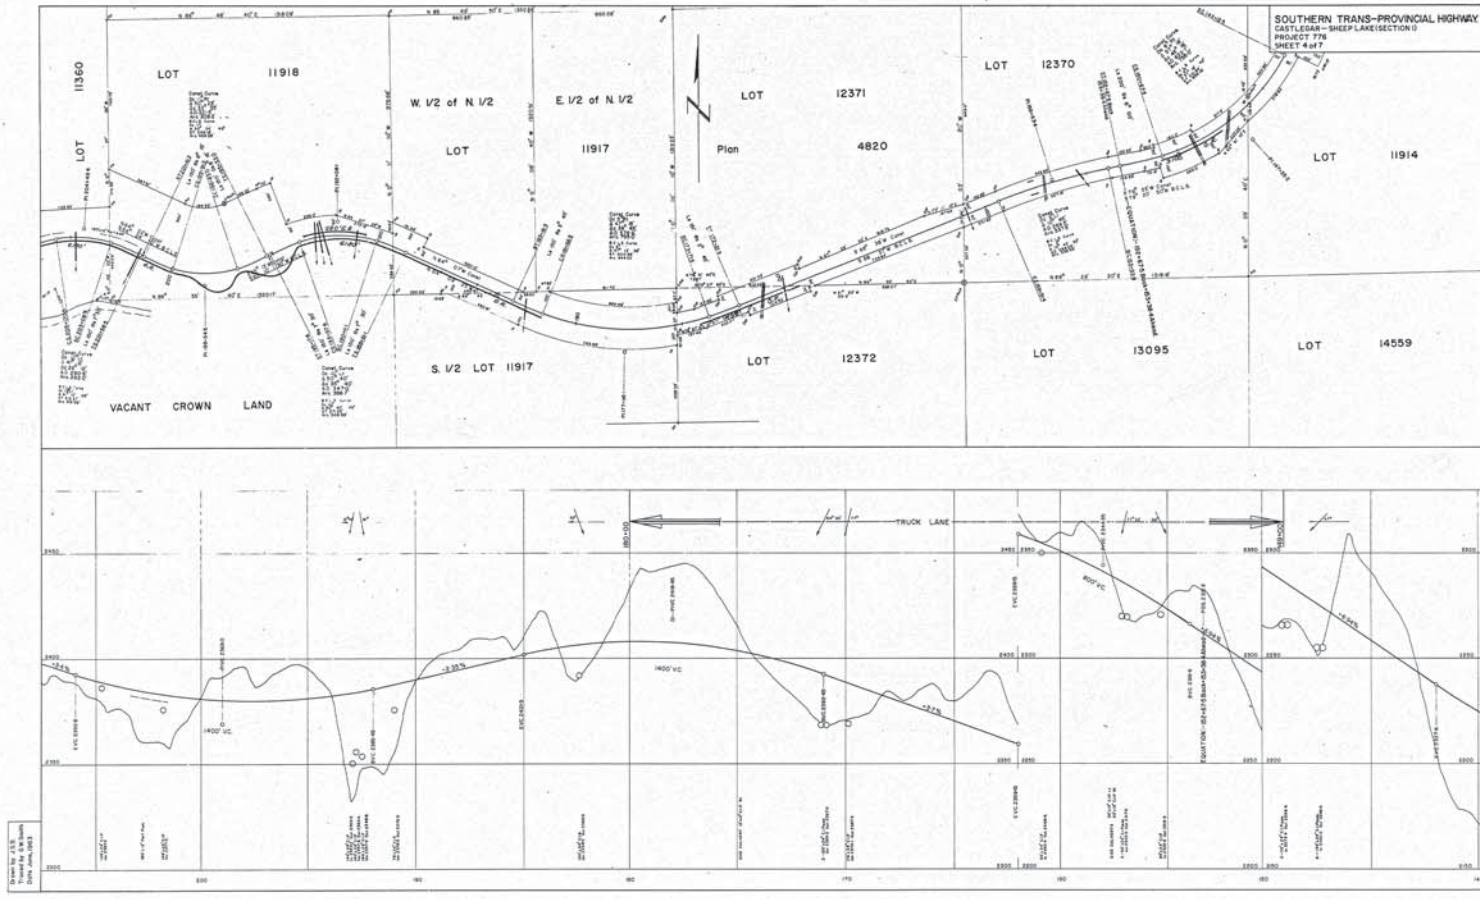



69764



SOUTHERN TRANS-PROVINCIAL HIGHWAY
CASTLEBAR-SHEEP LAKE (SECTION I)
PROJECT 776
SHEET 4 of 7

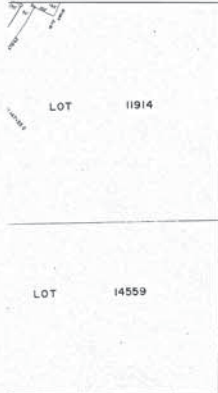


69764

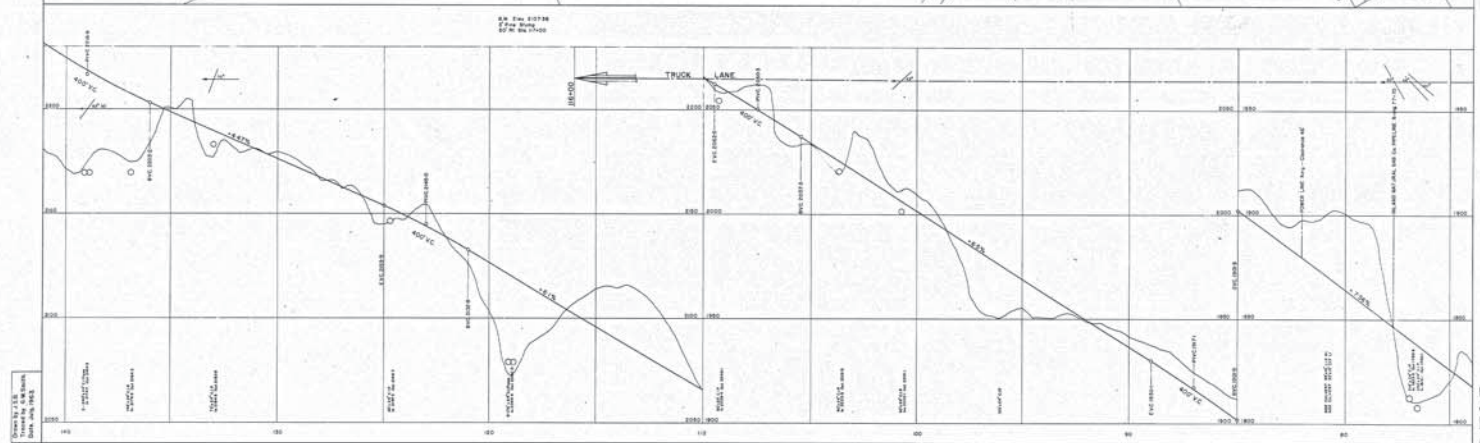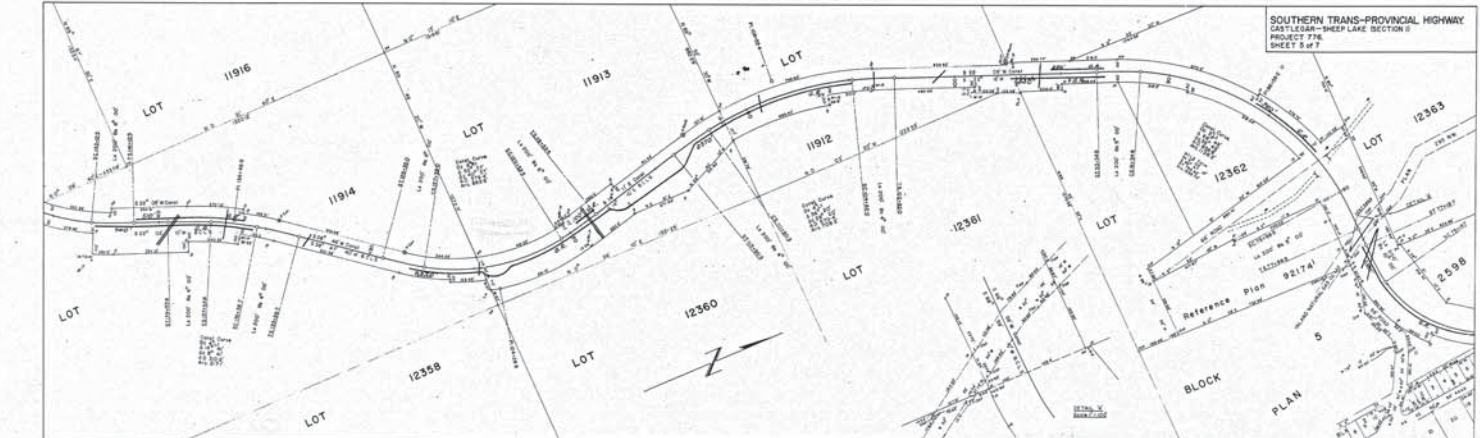

69765




NS-PROVINCIAL HIGHWAY
LAKE SECTION II

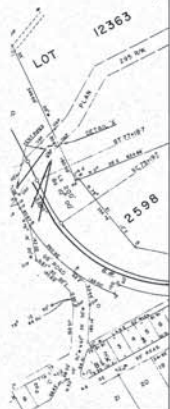


69765


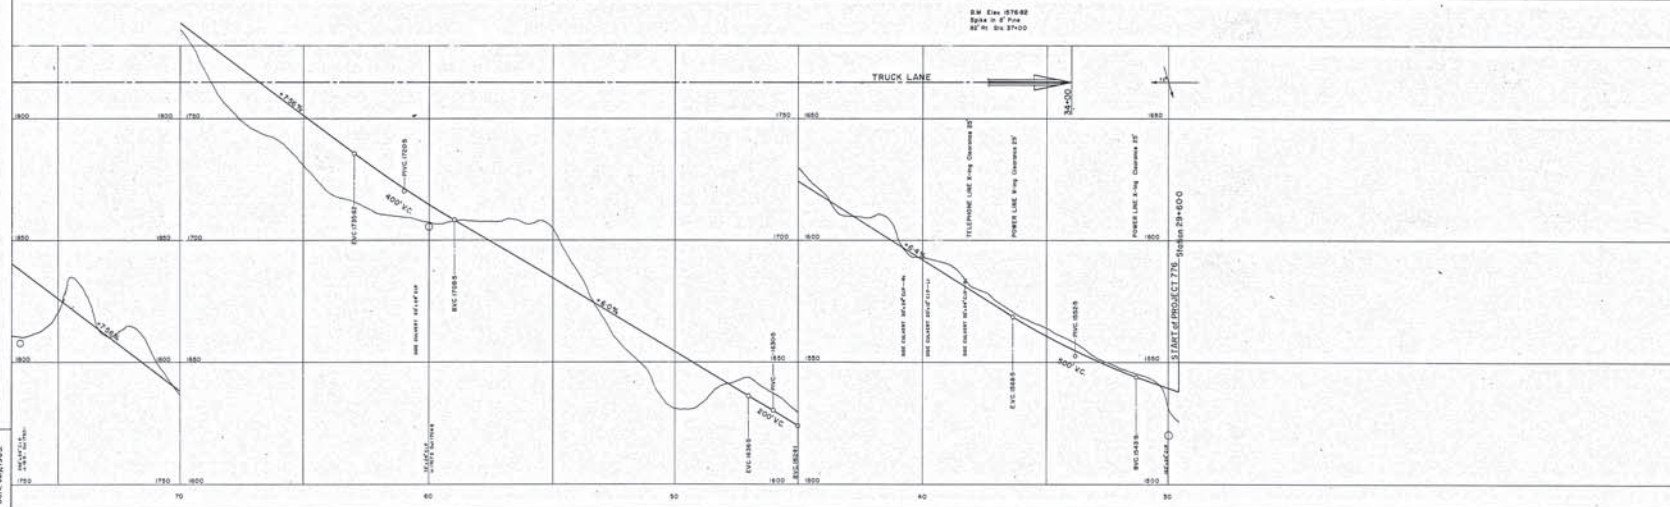


69766

PROJECT 1385
KEY PLAN
SHOWING
CONSTRUCTION DWG
CREEK TO KINNAIRD
PLAN 47-5

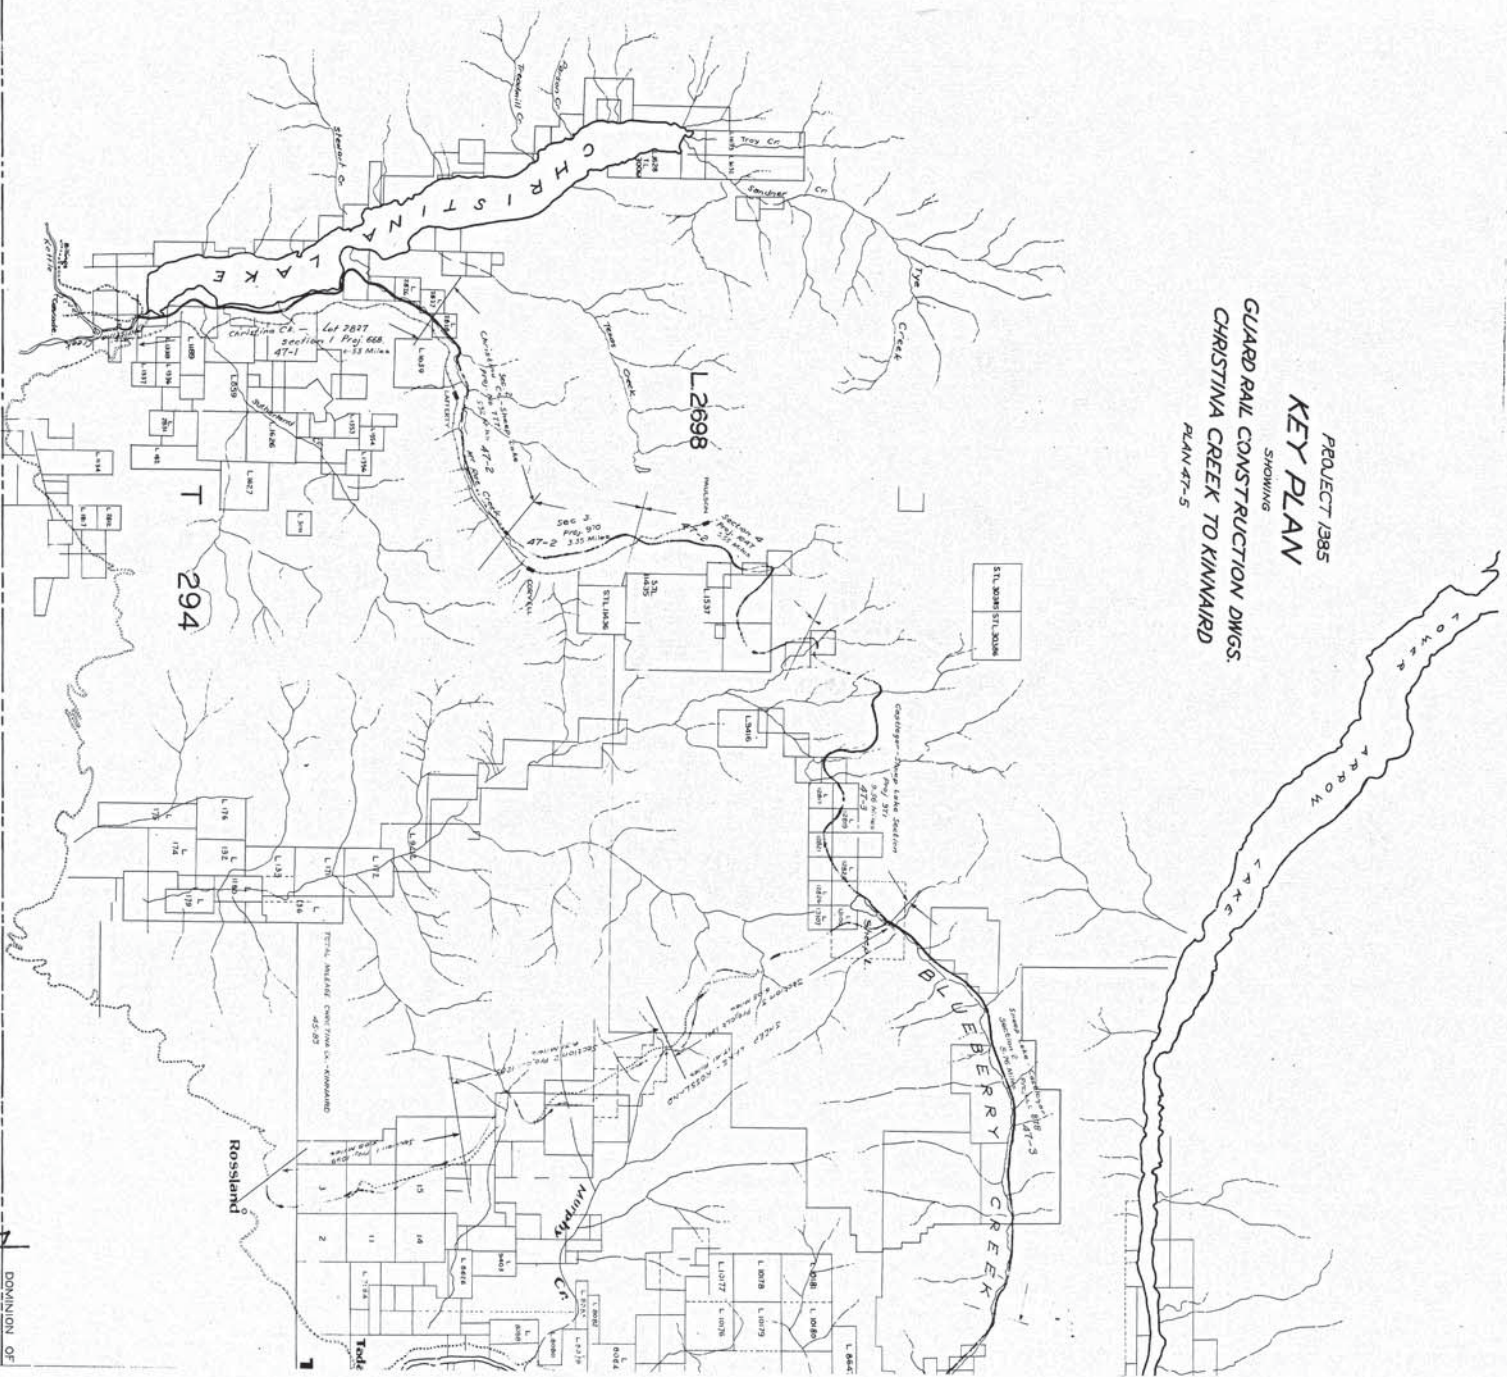

4-5-2

KEY MAP
TRANS-PROVINCIAL HIGHWAY
STINA LAKE - CRESTON
SCALE 1" = 1 MILE.

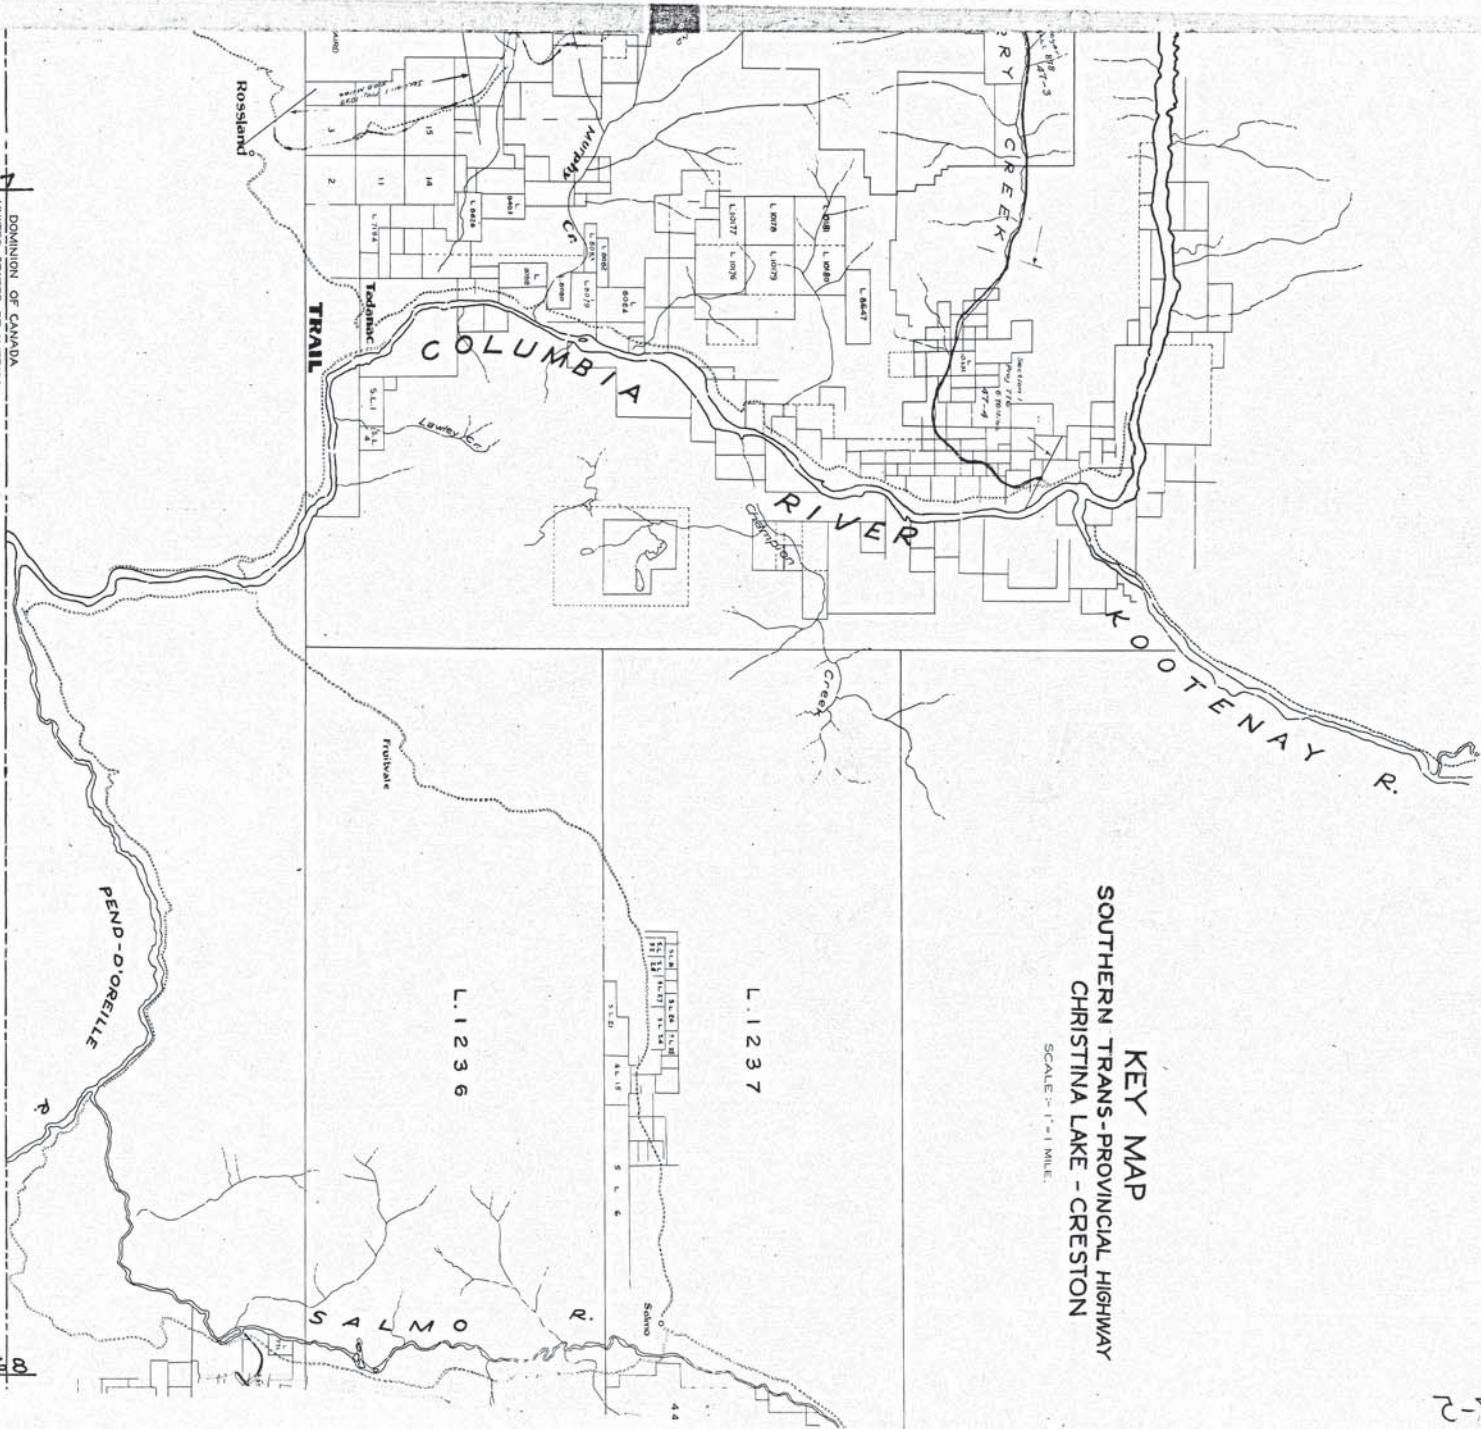



69767



DOMINION OF CANADA
UNITED STATES OF AMERICA

69768



2-54

SHEET 12
SOUTHERN TRANS PROVINCIAL HIGHWAY
Castlegar to Sheep Lake
SECTION 2

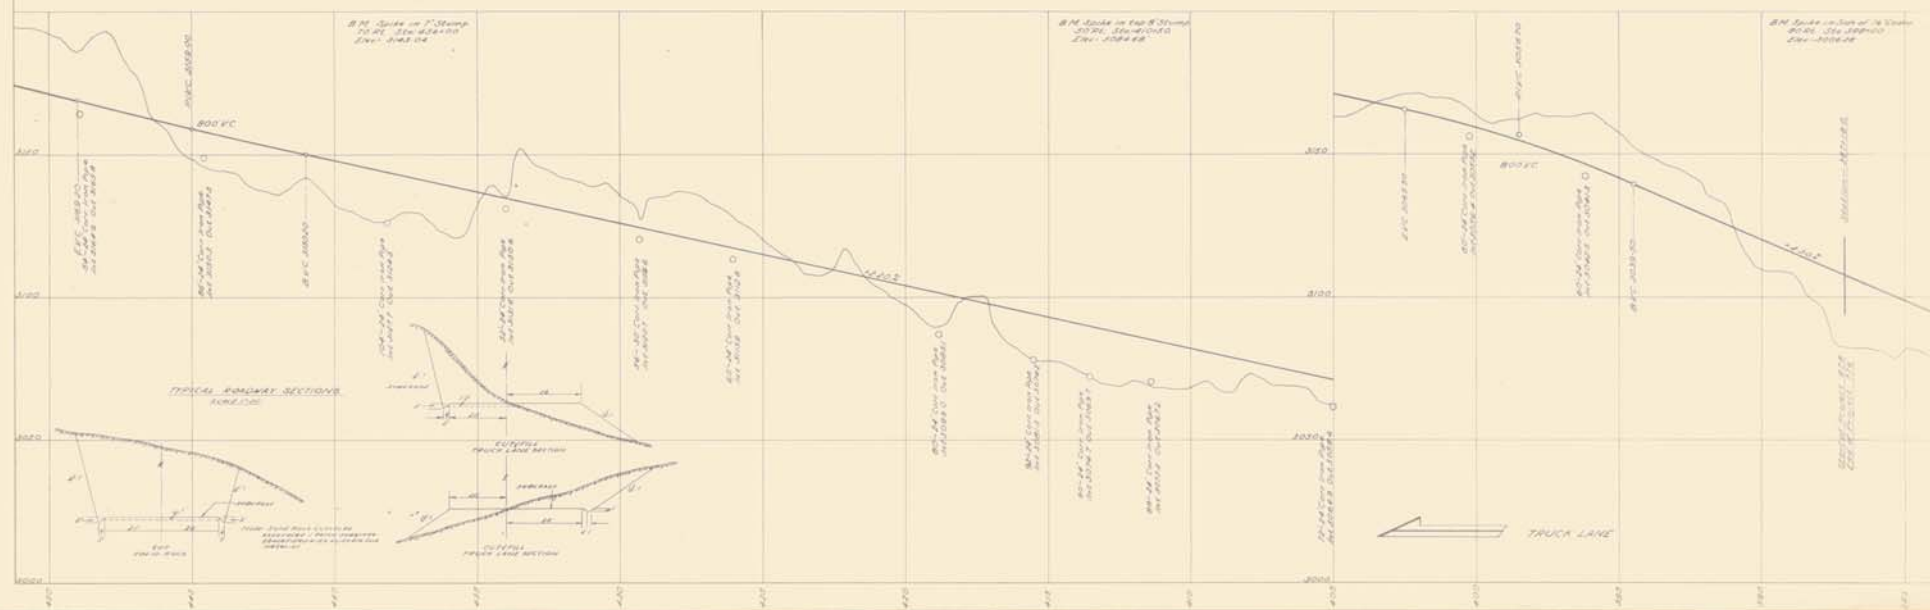
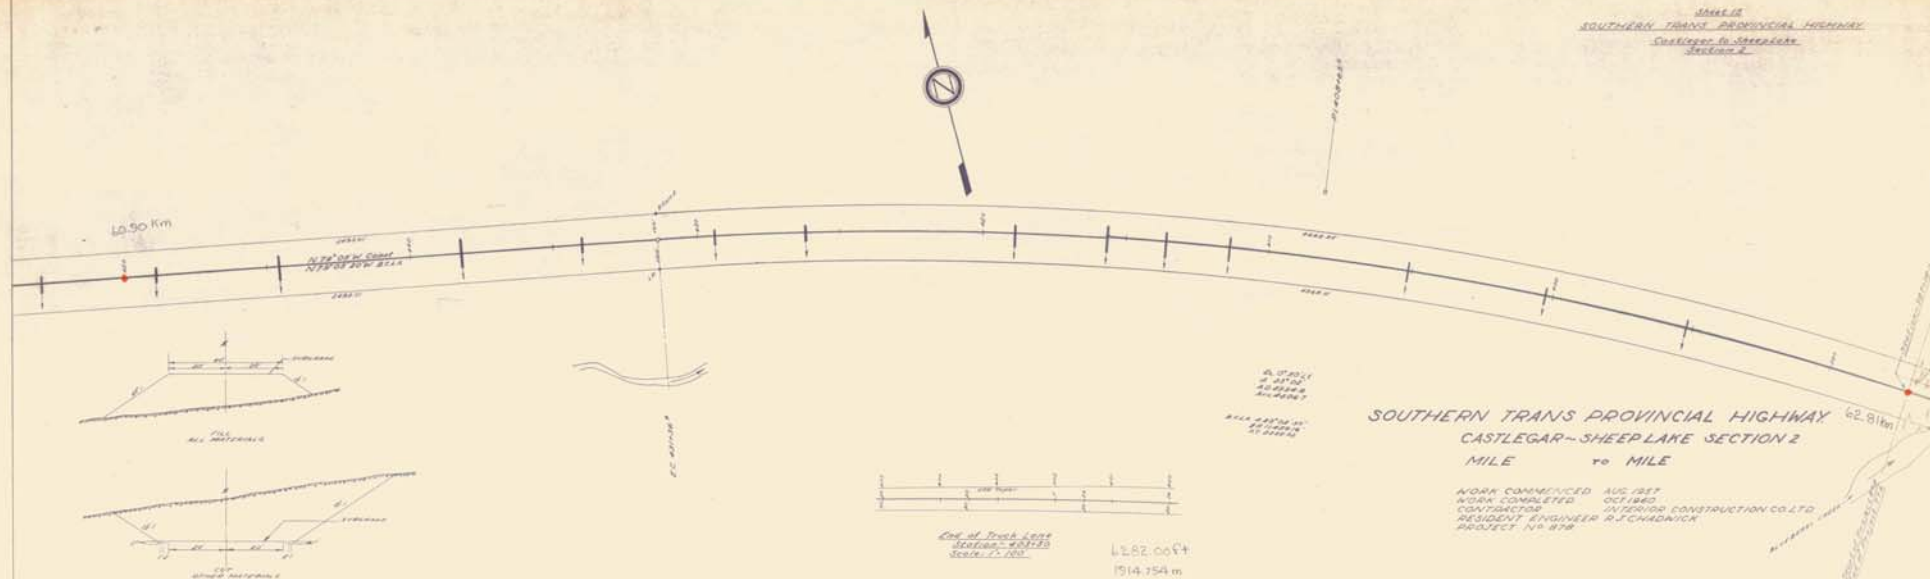


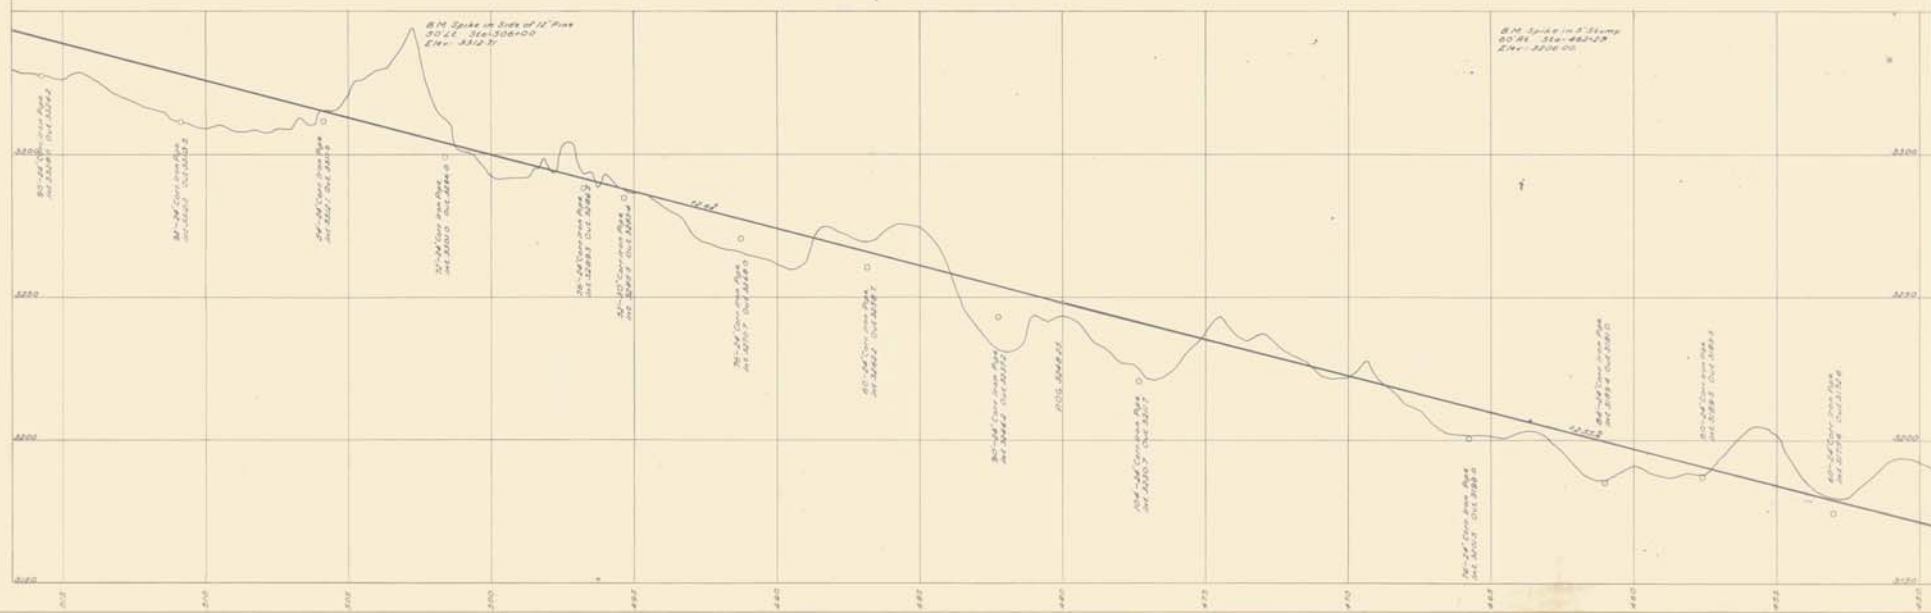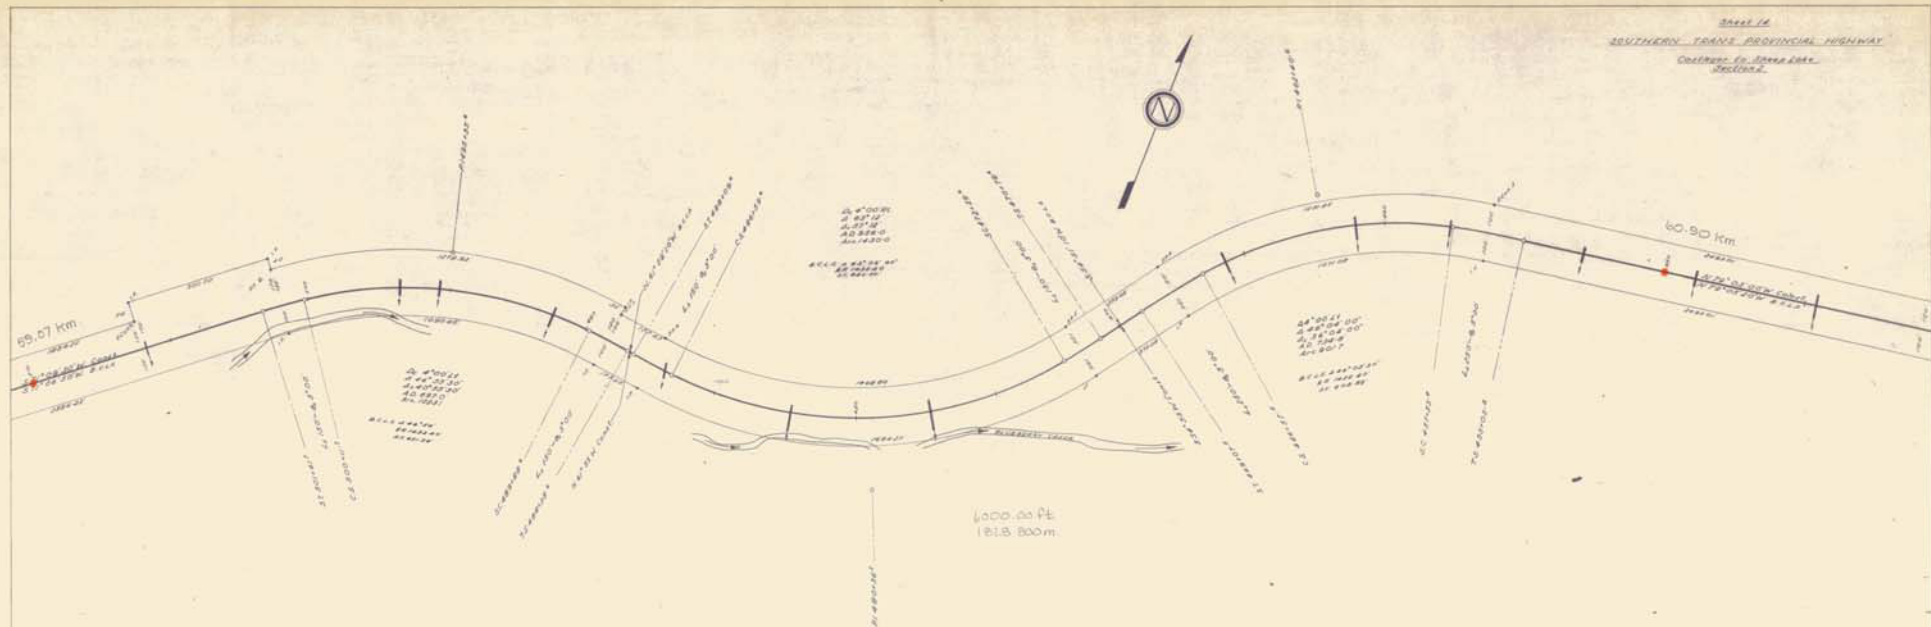


Sheet 8
SOUTHERN TRANS PROVINCIAL HIGHWAY
Christina Lake - Castlegar
Sheep Lake Section
Castlegar - Sheep Lake
Section 2

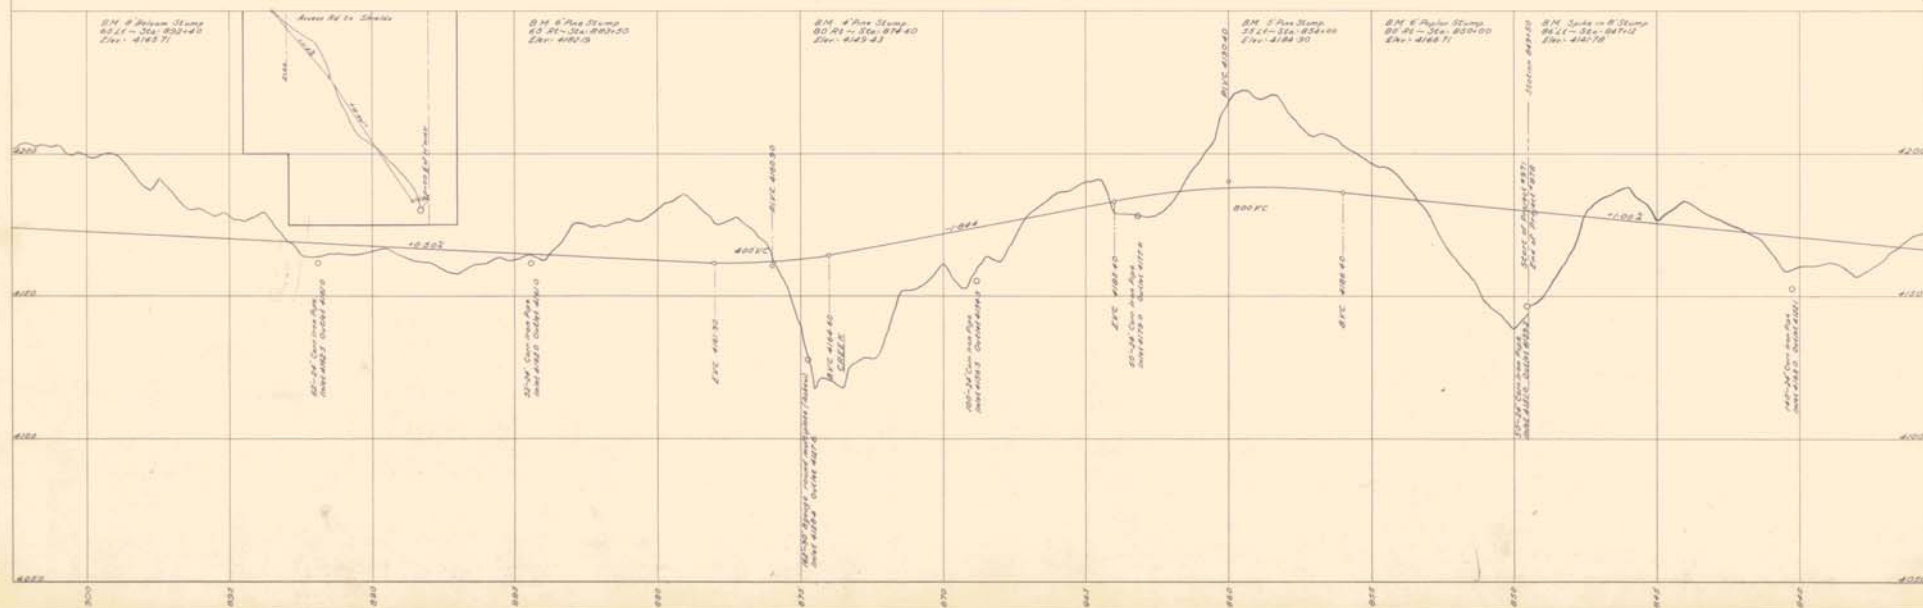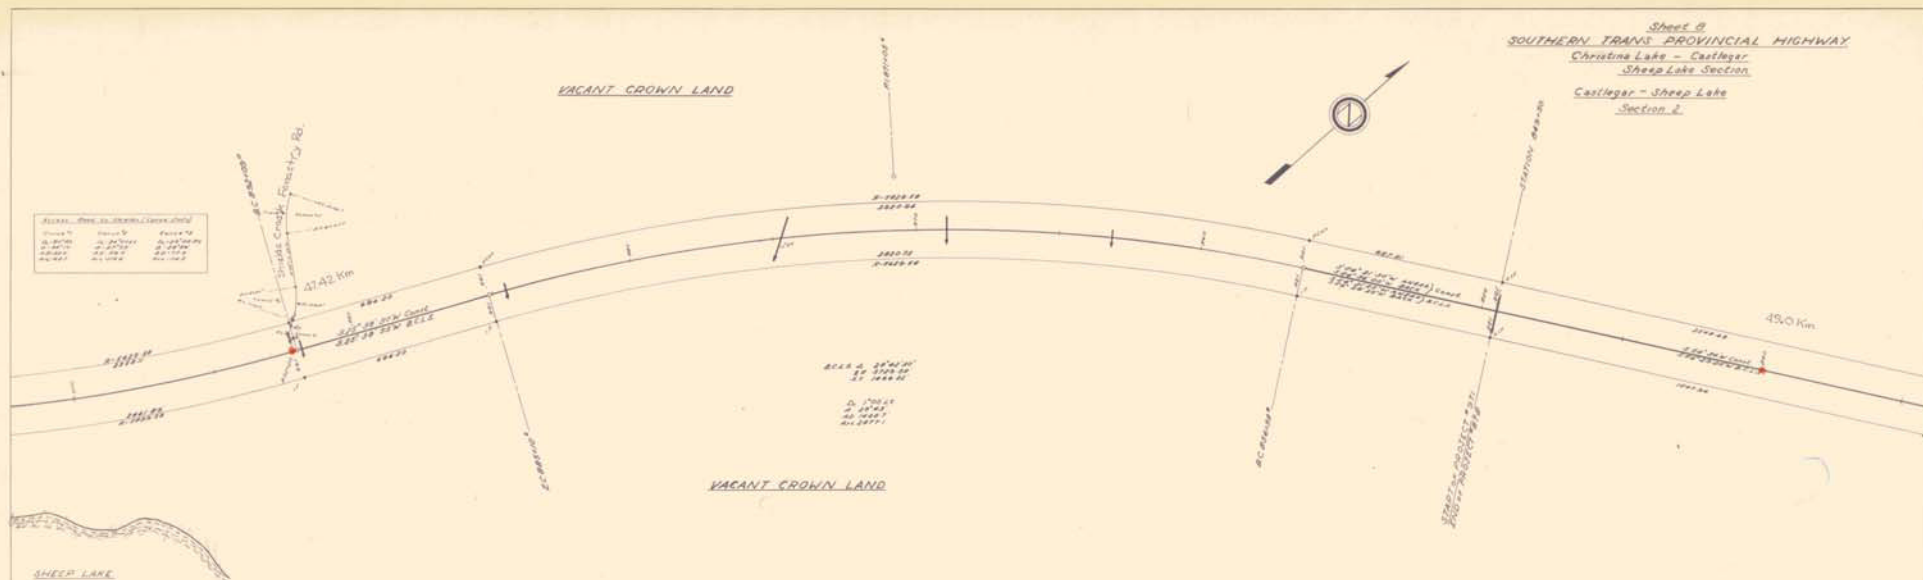

Sheet 2
Section 4

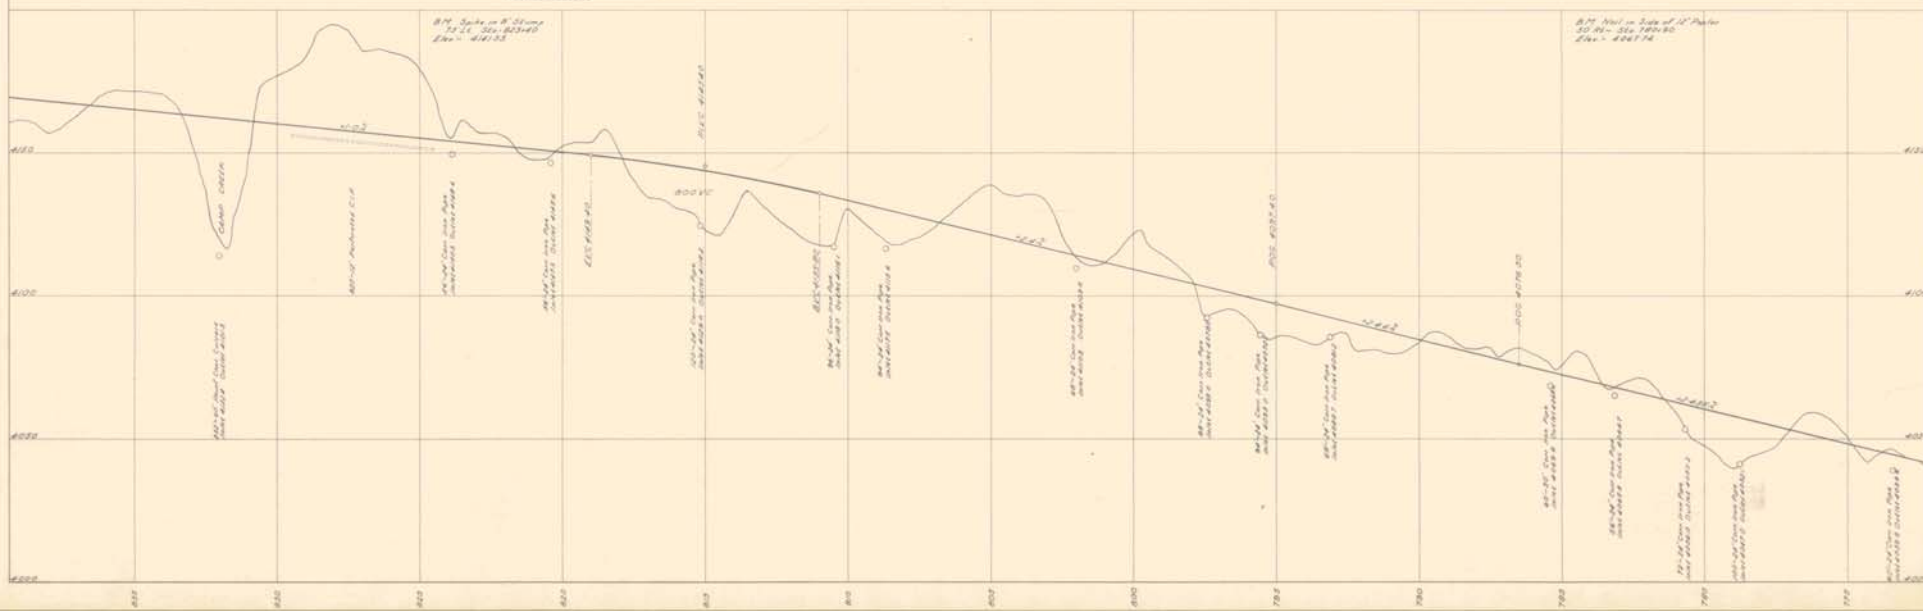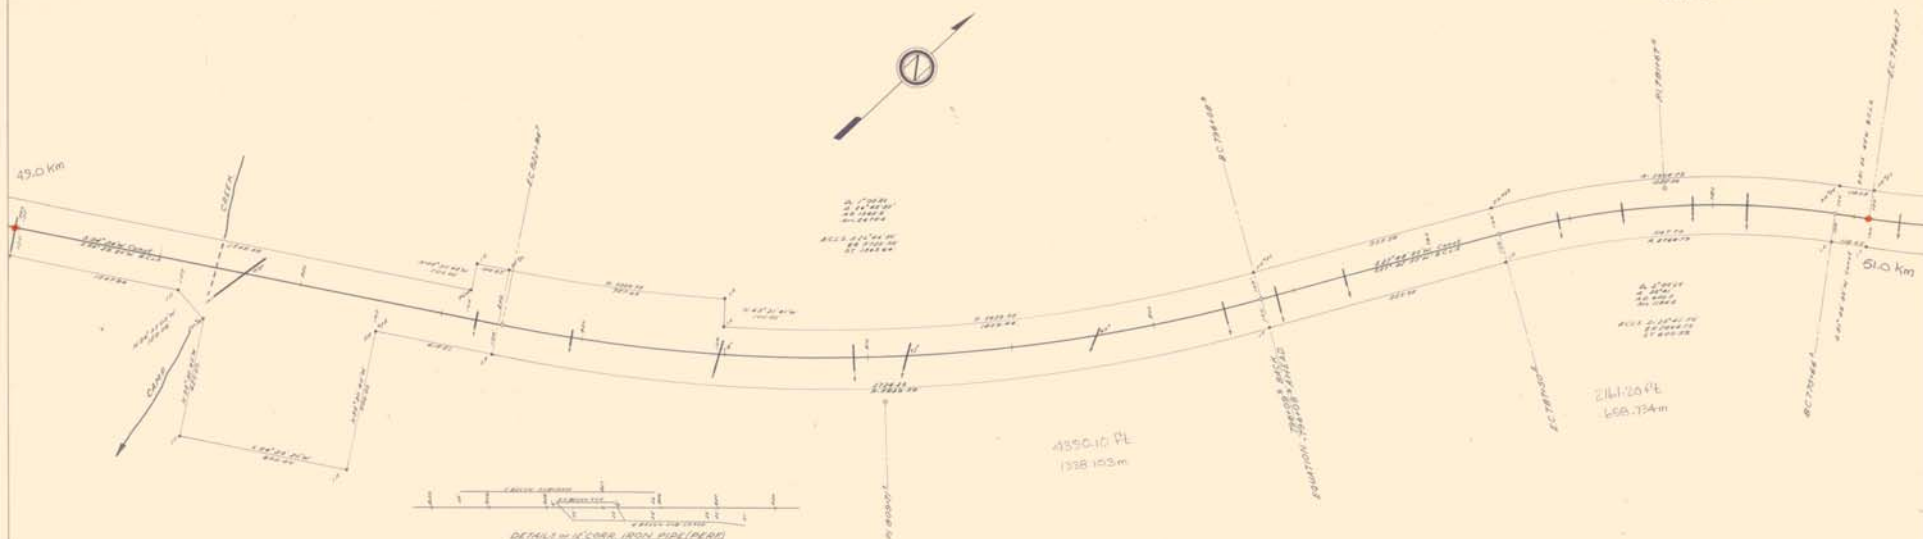

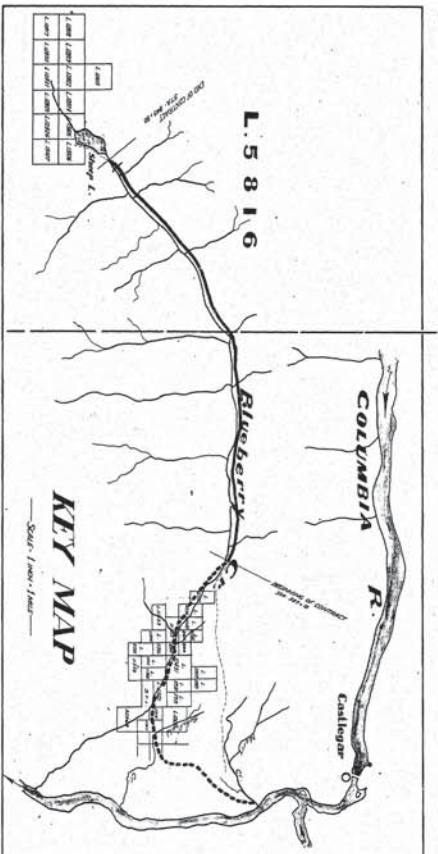

PROJECT 878

— DEPARTMENT OF HIGHWAYS —

PLAN

SOUTHERN TRANS - PROVINCIAL

CASTLEGAR-SHEEP LAKE-SECTION 2

STA. 387+18 - 849+80

— 8.76 MILES —

Survey By A.J.M.
Drawn By A.J.M.
Checked By G.K.

Location Plan No. E28-B

APPROVED

[Signature]
DATE APRIL 1952

[Signature]
DATE APRIL 1952


+



SCALE 1 in. = 100 ft.

66928

66929


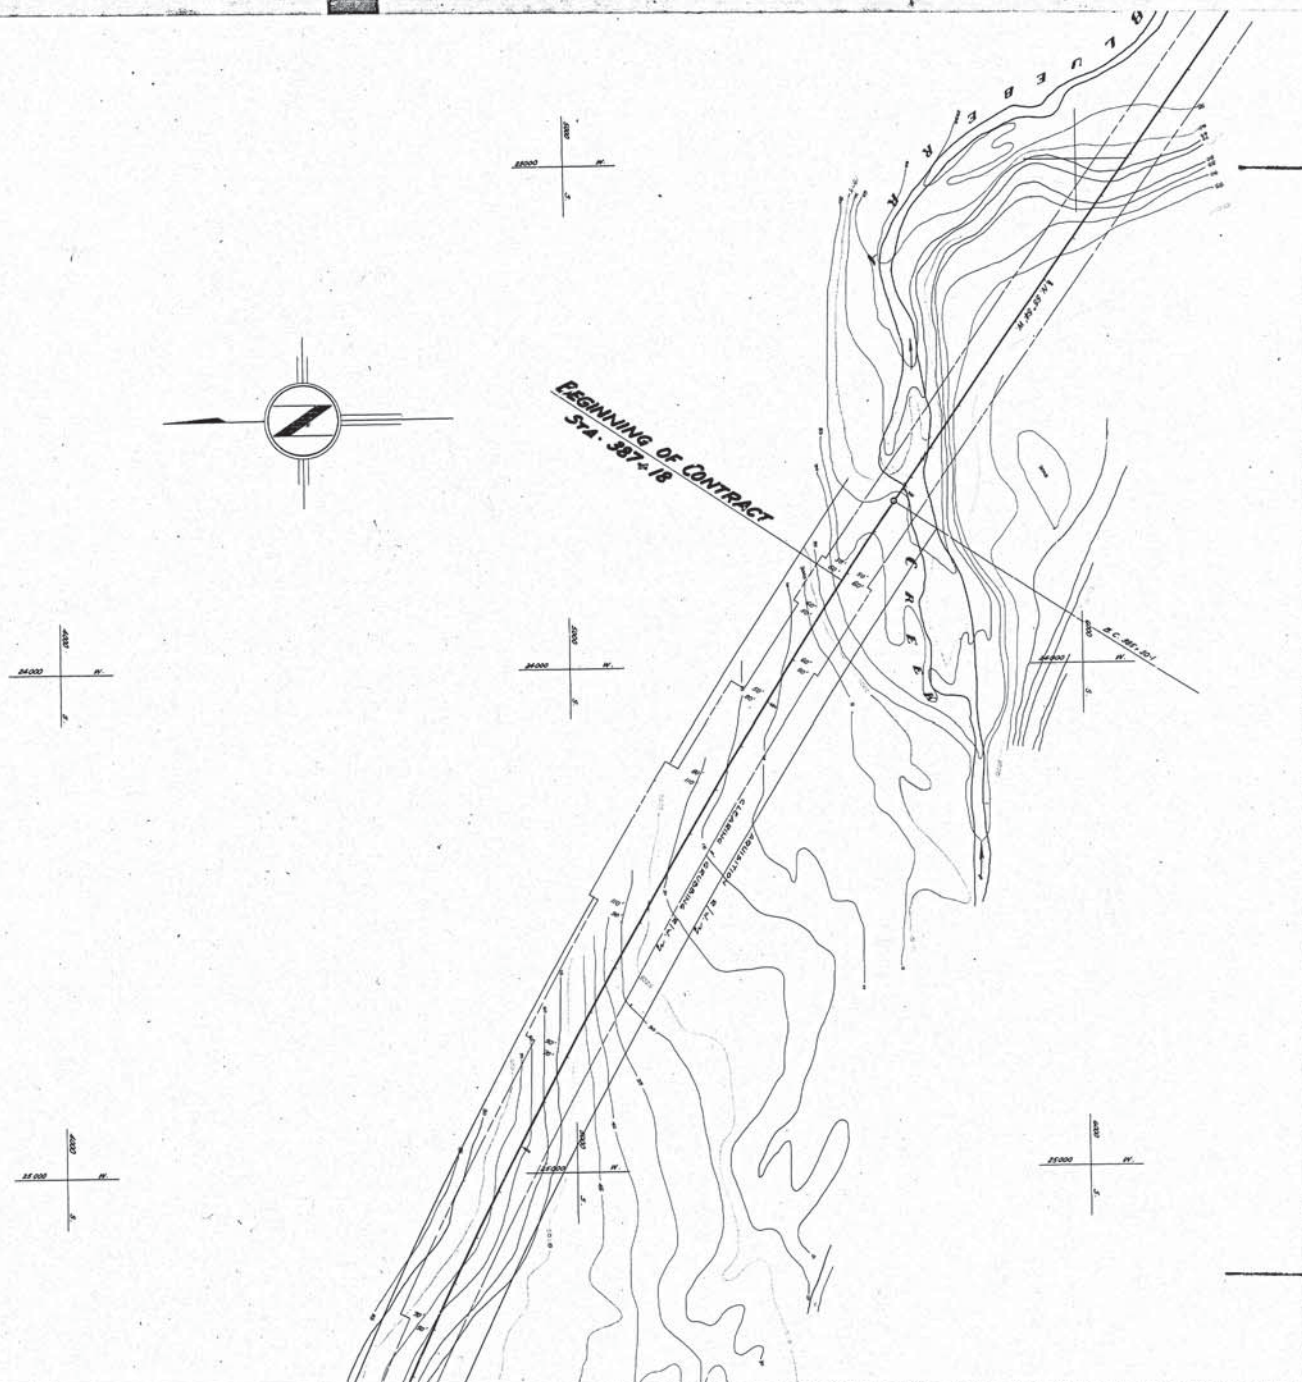


66929



66930

66931

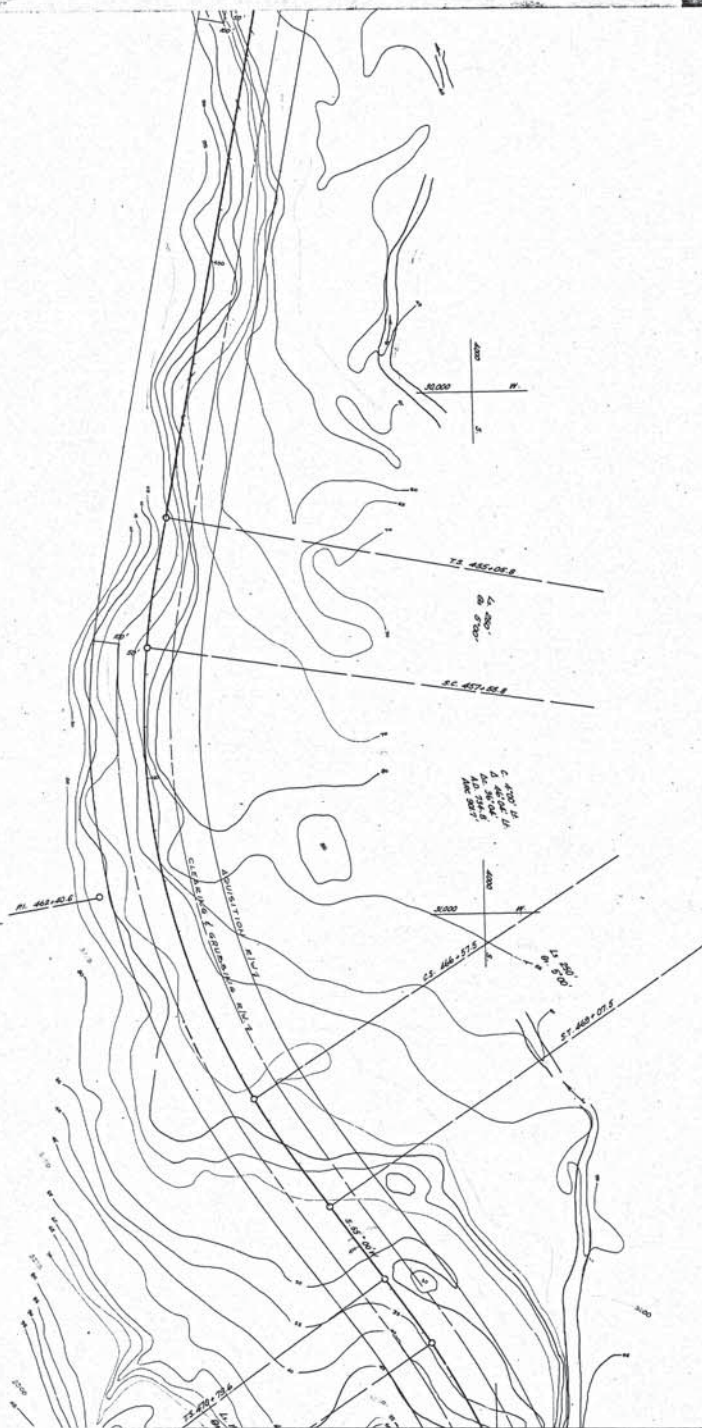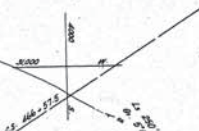

66932


0000

10,000

66933

66934

66935

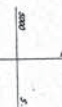

19.57


A.D. 1834

66935

C 1000 M
B 1000 M


A 1000 M
B 1000 M

FL 600 M

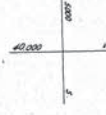

66936

66936

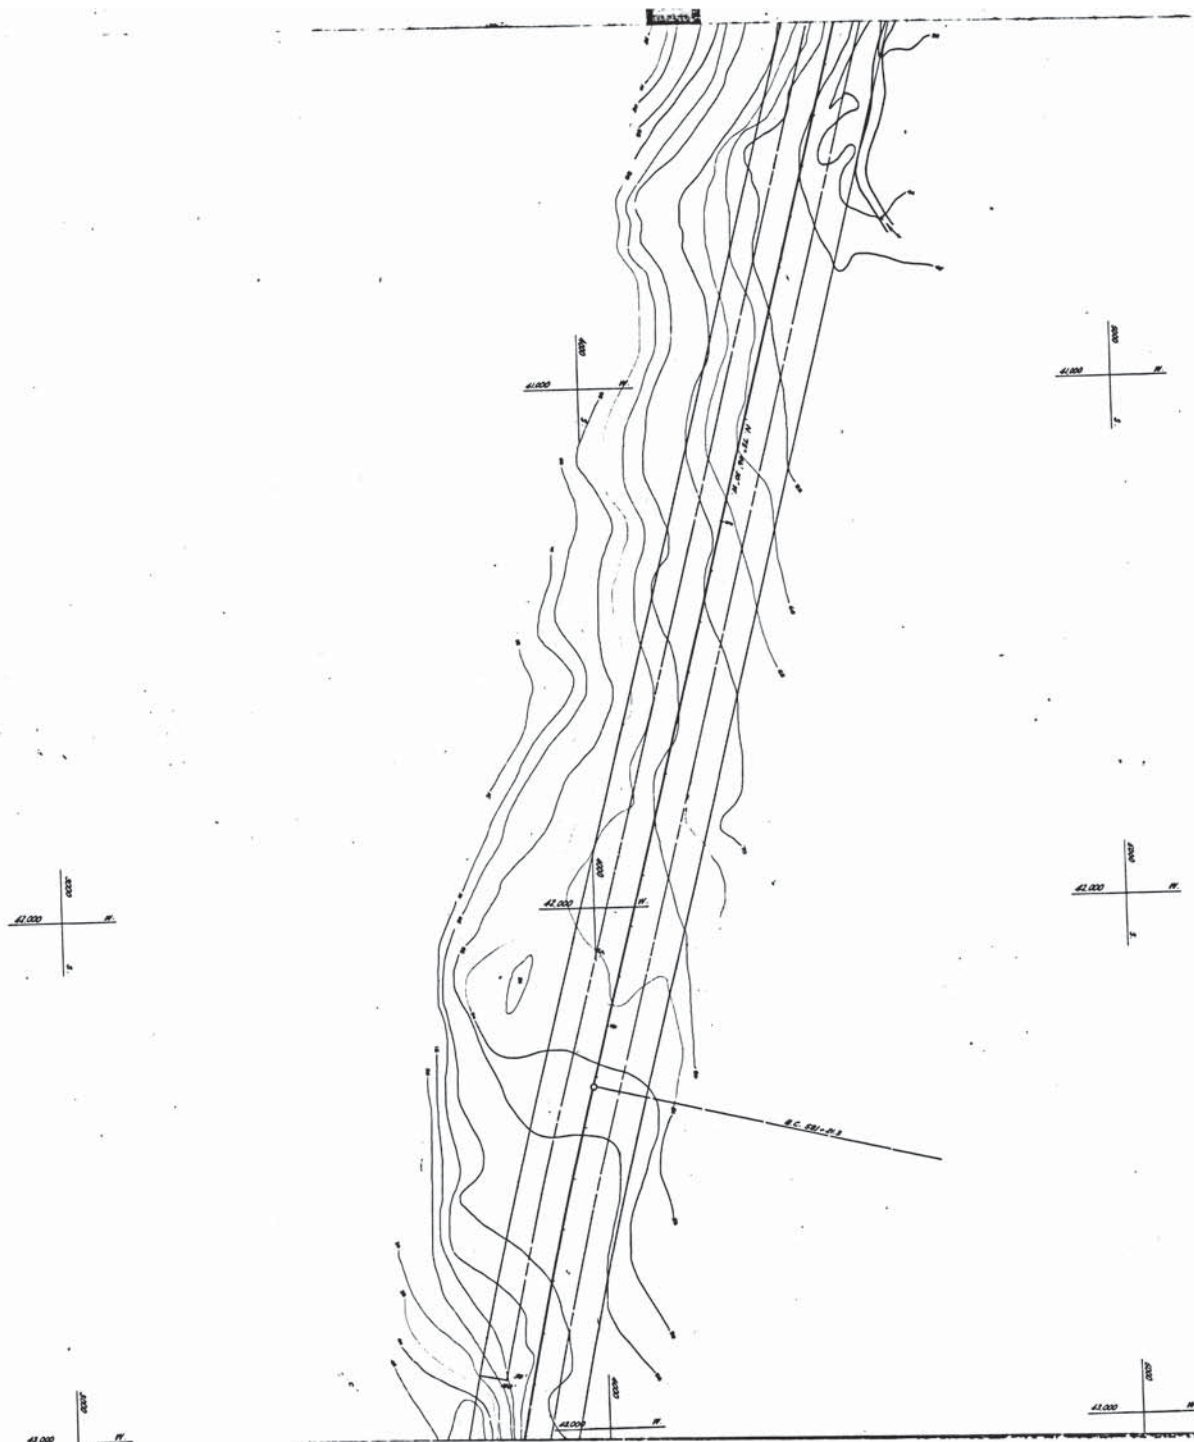


66937

66937



PI 601 - 63.5

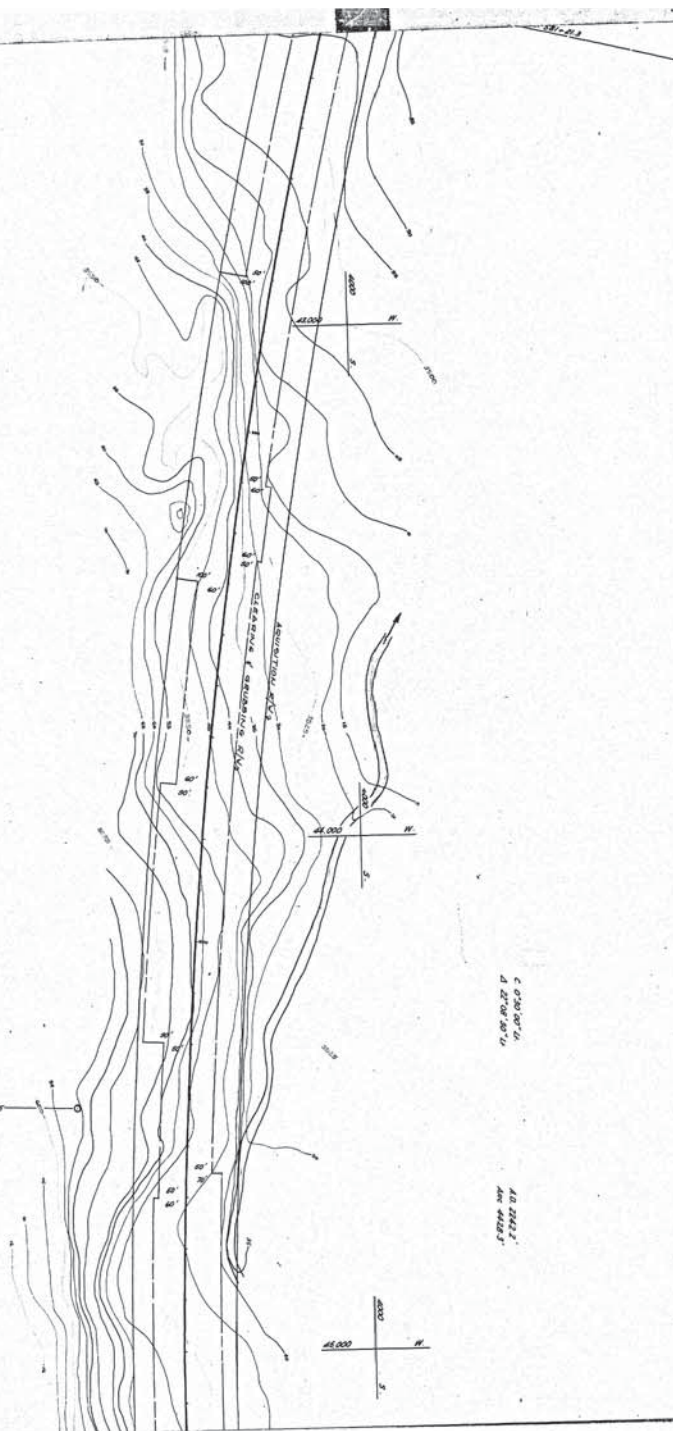



66938

66938




AL 204.3
AW 442.3



66939






66939

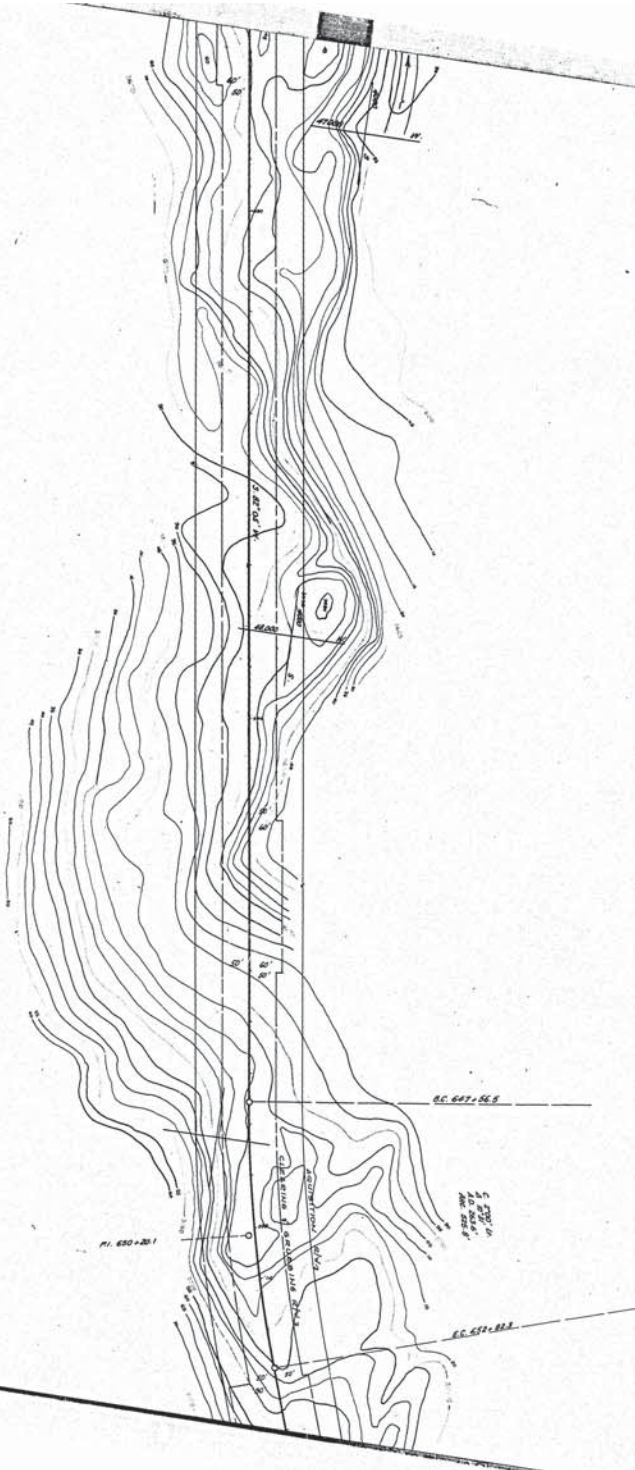


6940

66940

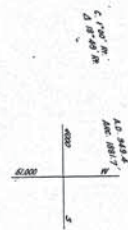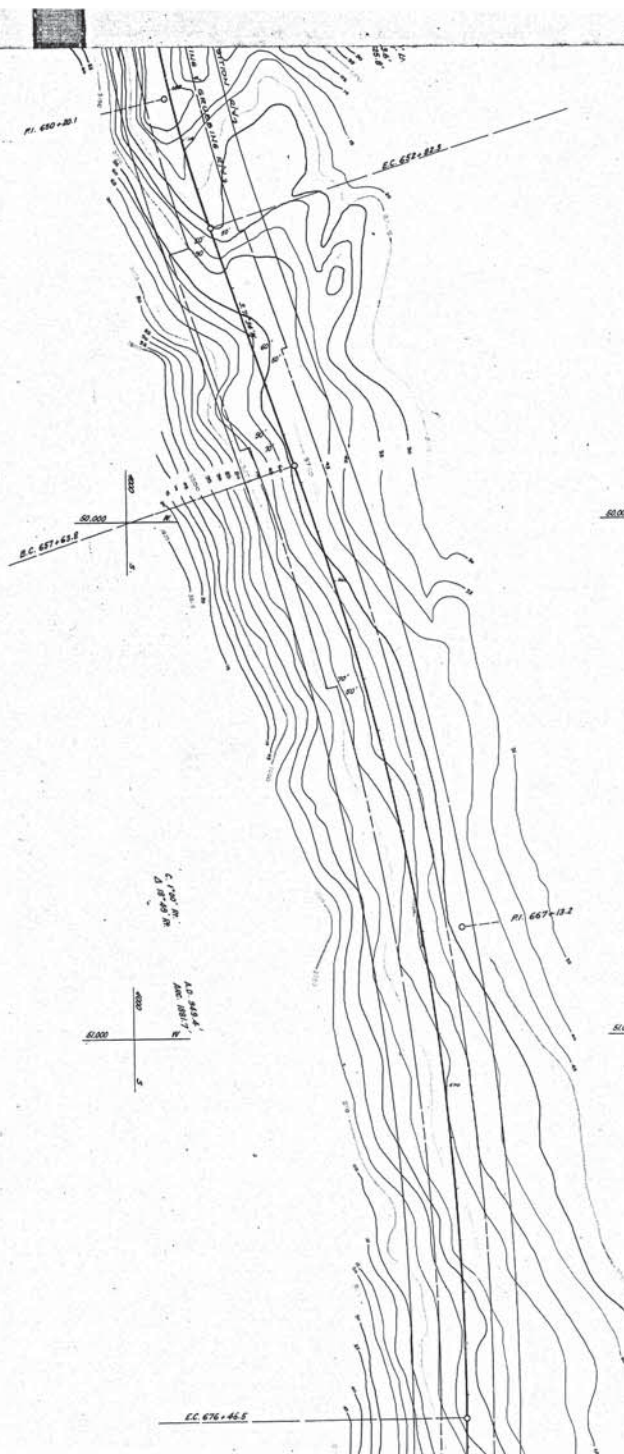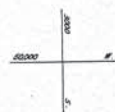

66941

66941

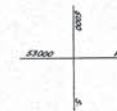





CC 676+46.5


66942

66942


66943

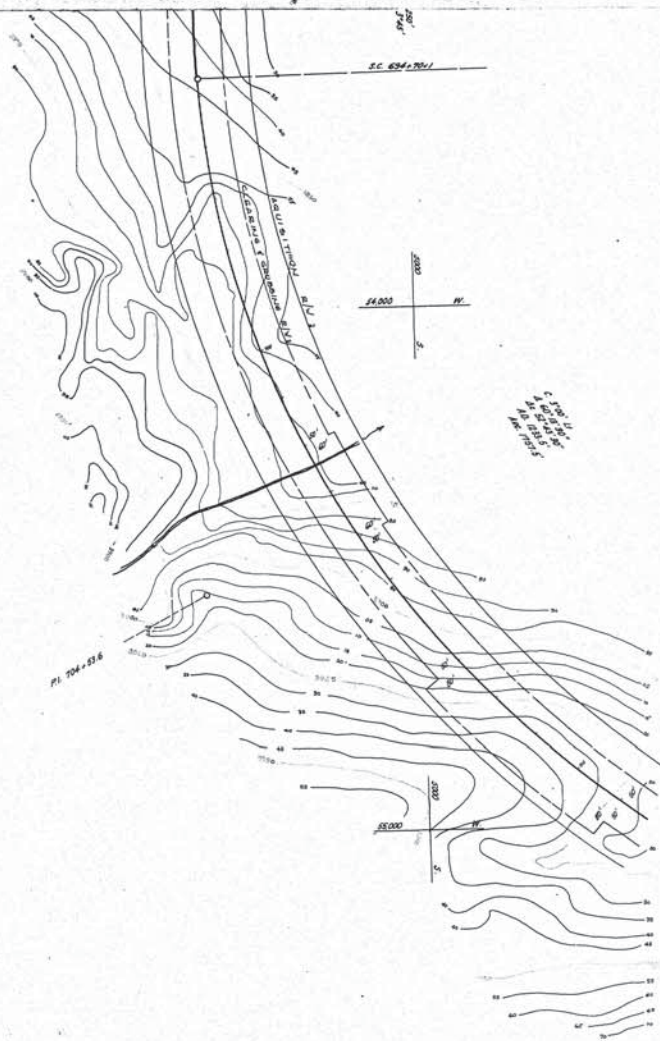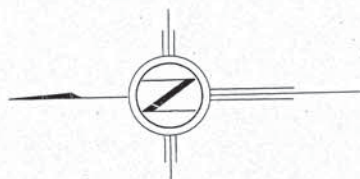

55

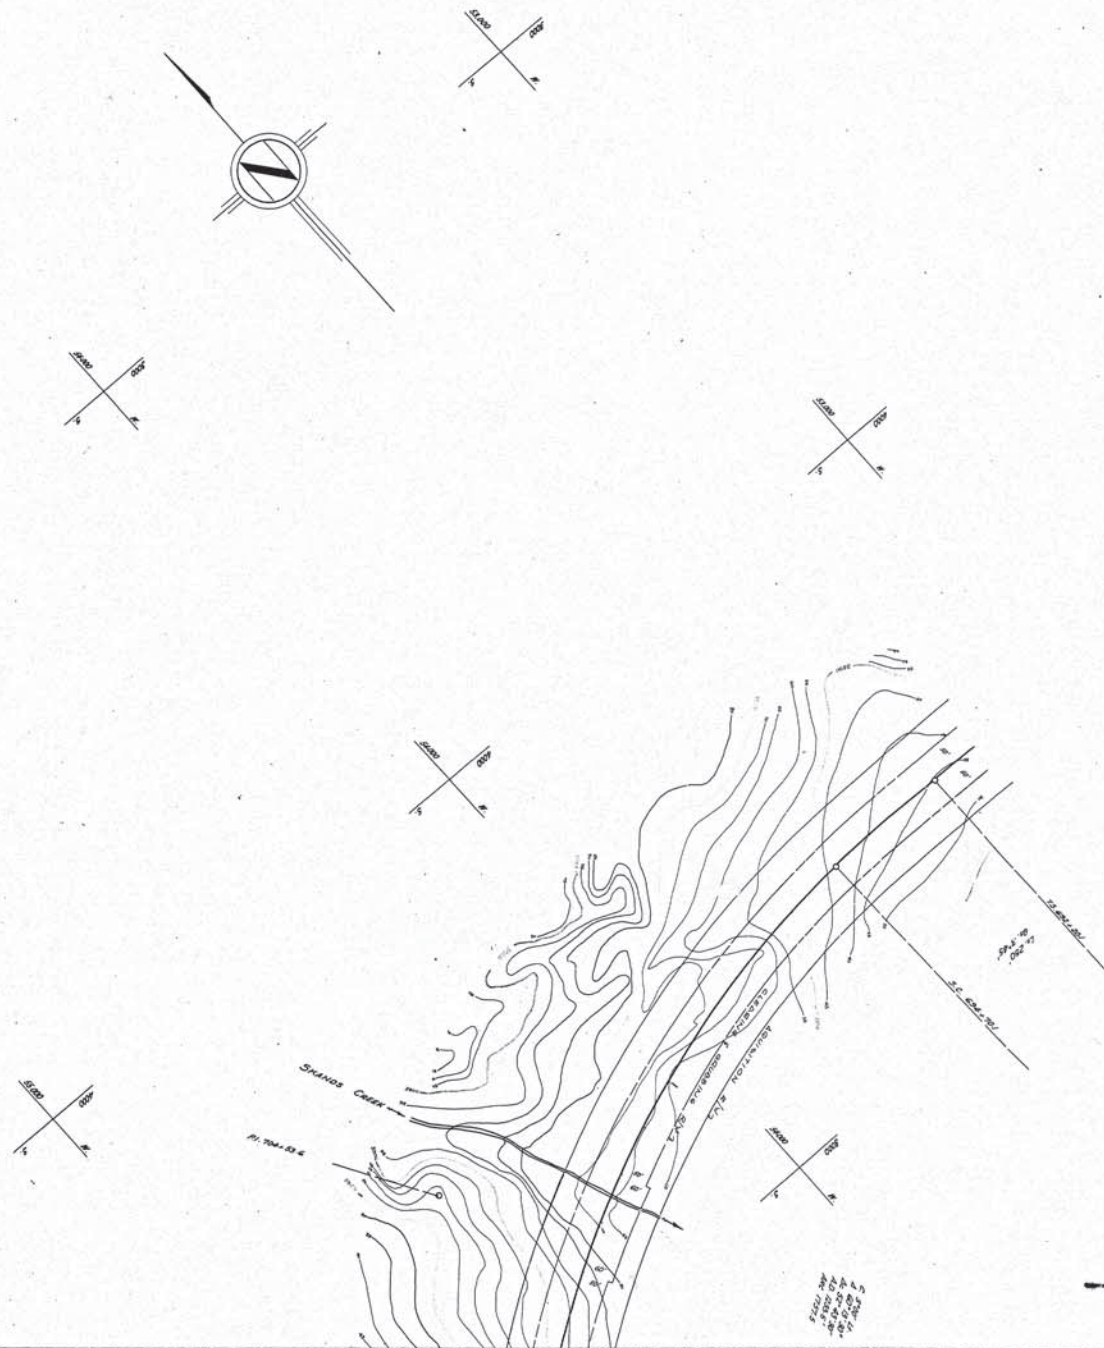

66945

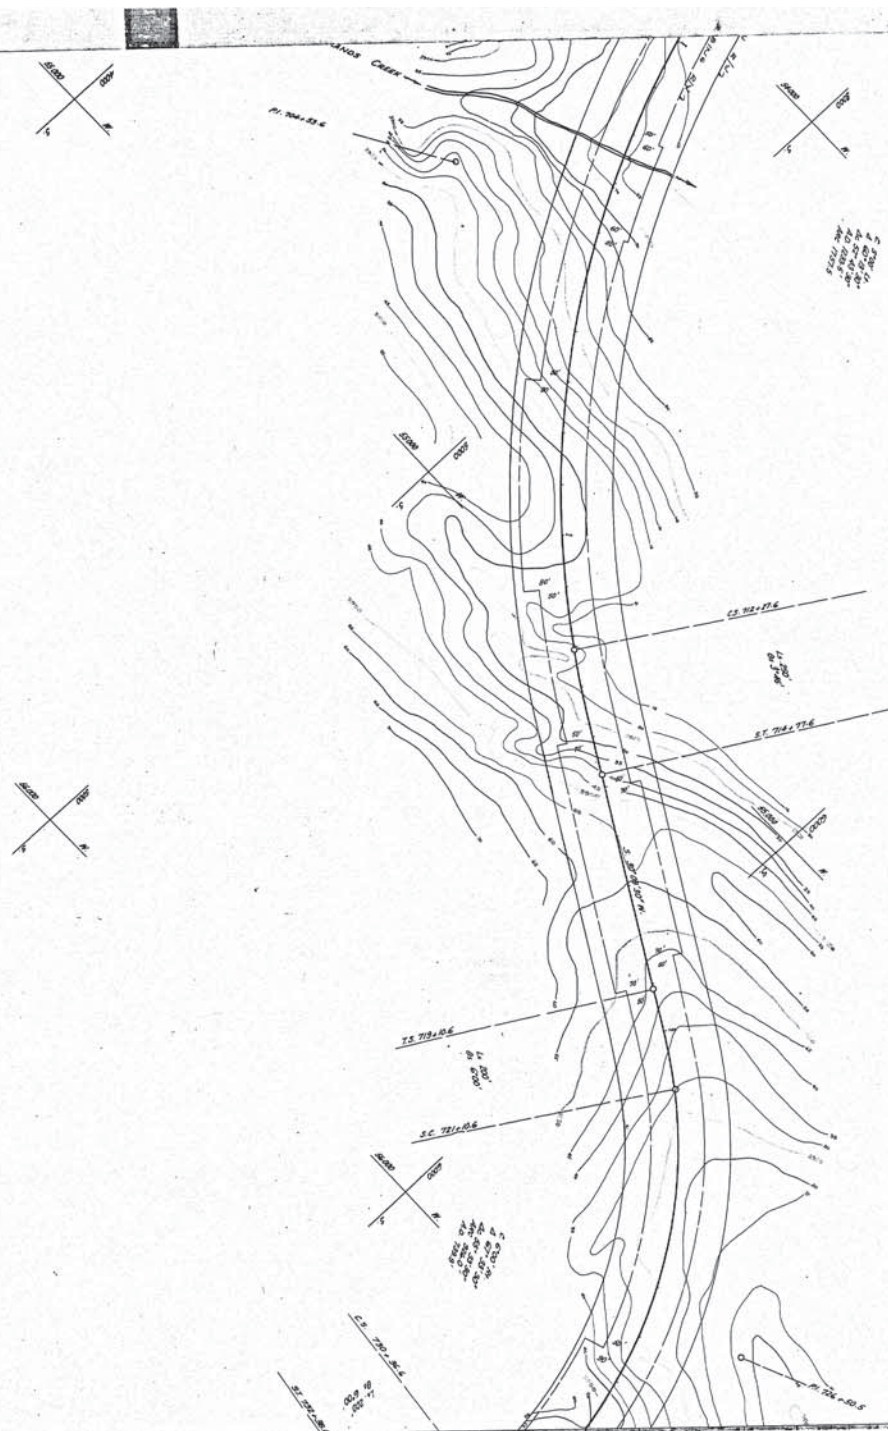

66945




PI 743-21.9



PI 743-21.9



66946

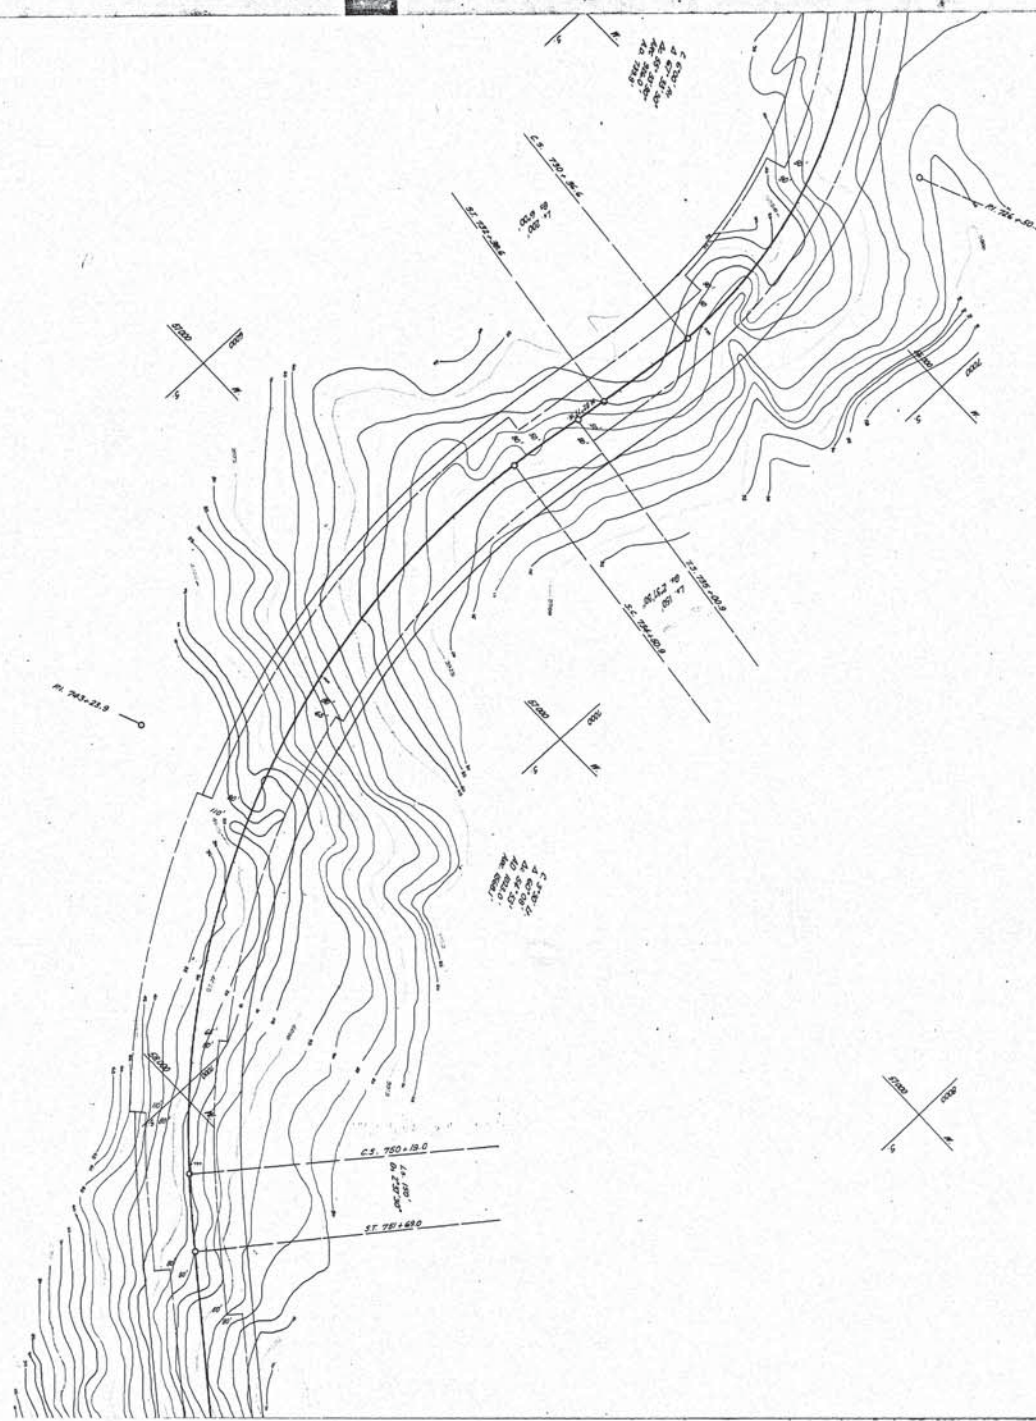

66946










66947

66947

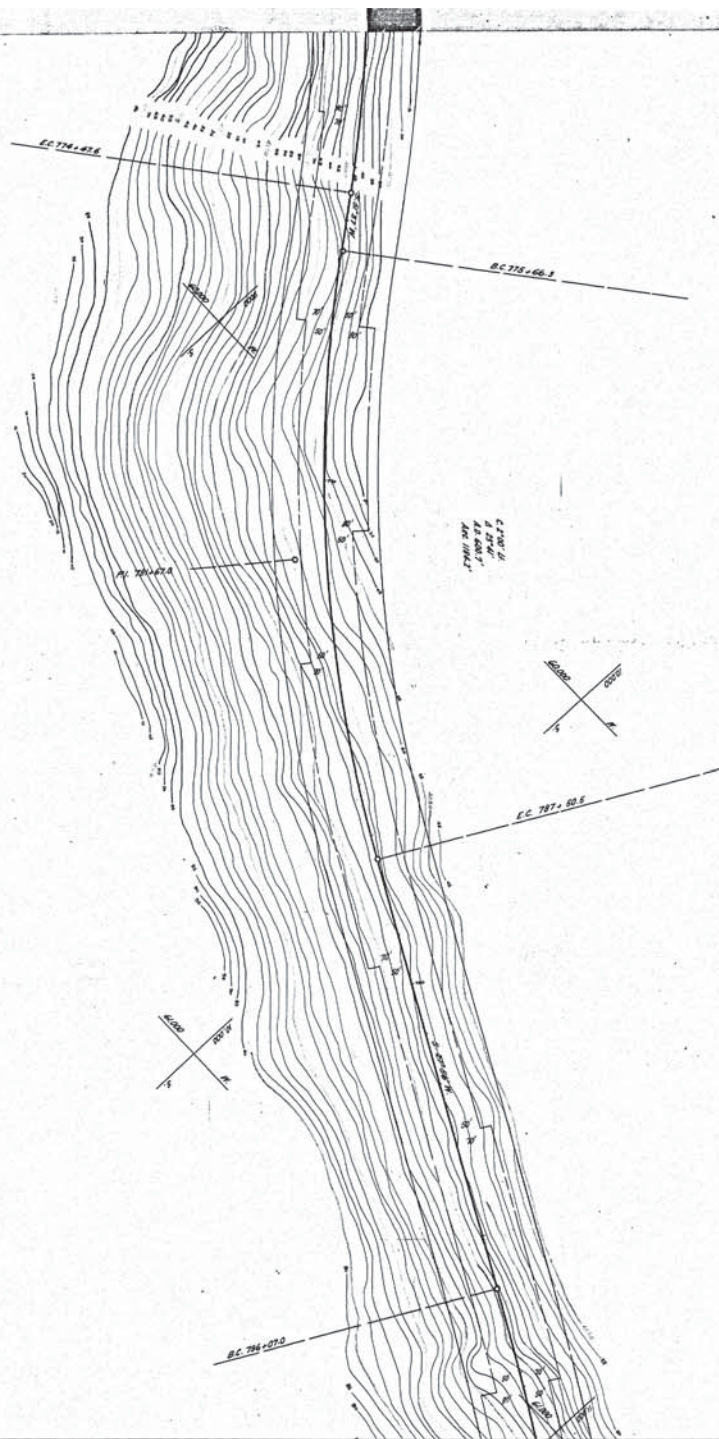

66948

66948

PI 794+07.0




PI 809+71.7



66949




66949




EC 82-112




66950

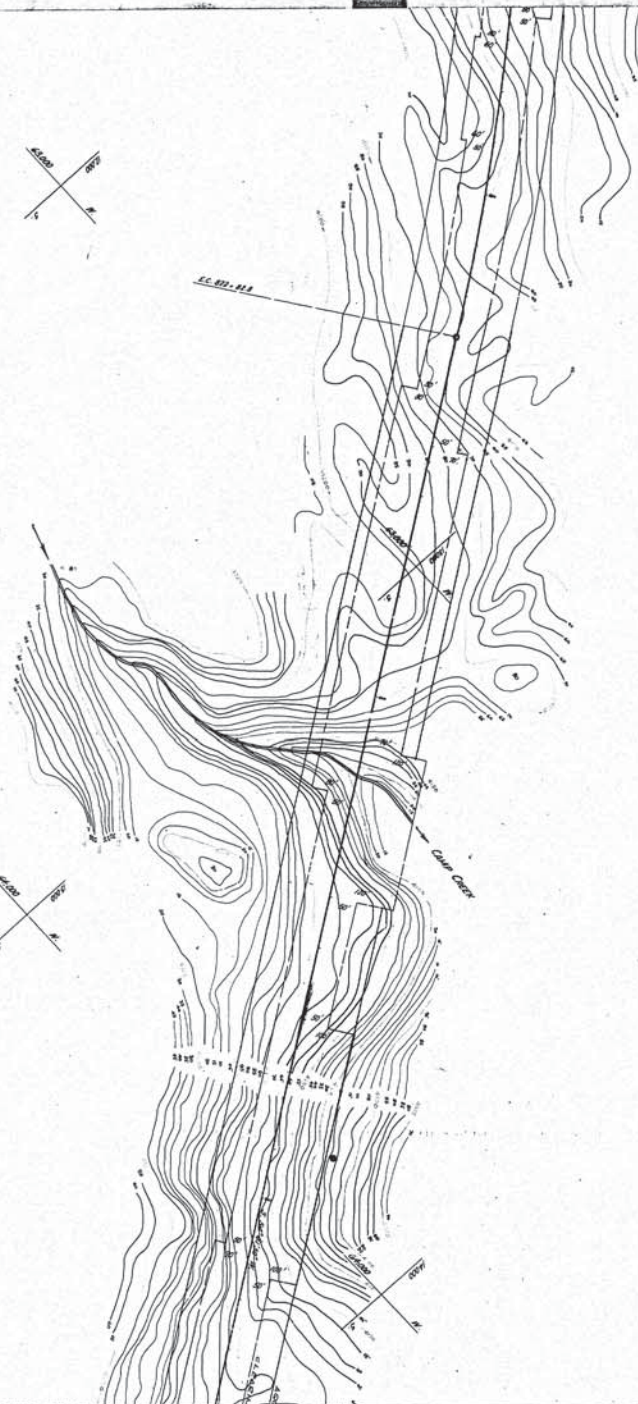

66950

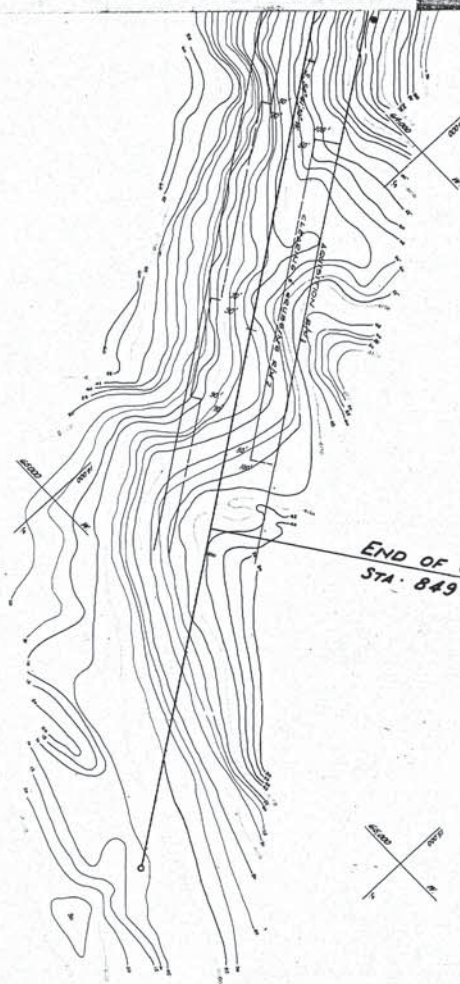

END OF CONTRACT

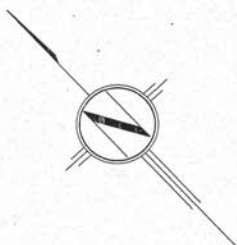


66951

PROJECT 878
DEPARTMENT OF HIGHWAYS
PROFILE
SOUTHERN TRANS-PROVINCIAL
CASTLEGAR-SHEEP LAKE SECTION 2
STA. 387+18 - 849+50
8.76 MILES

SURVEY BY A.J.M.
DRAWN BY A.J.M.
CHECKED BY G.E.H.
Location Plan No. 232-7


APPROVED


[Signature]
CHIEF ENGINEER

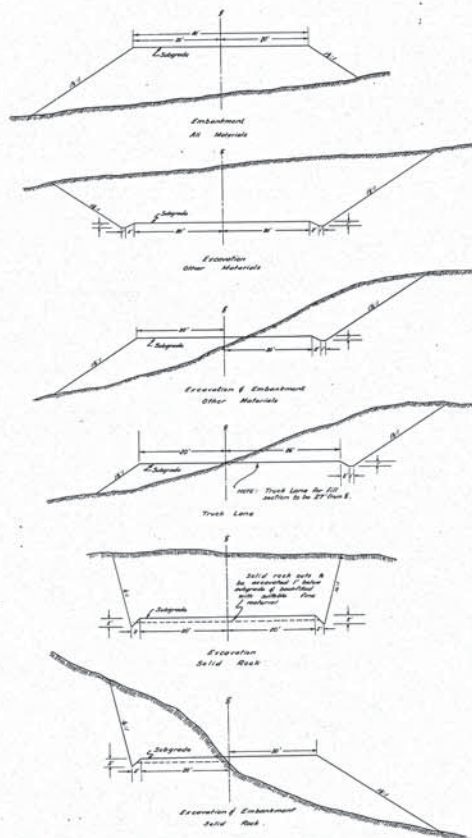



TYPICAL SECTIONS




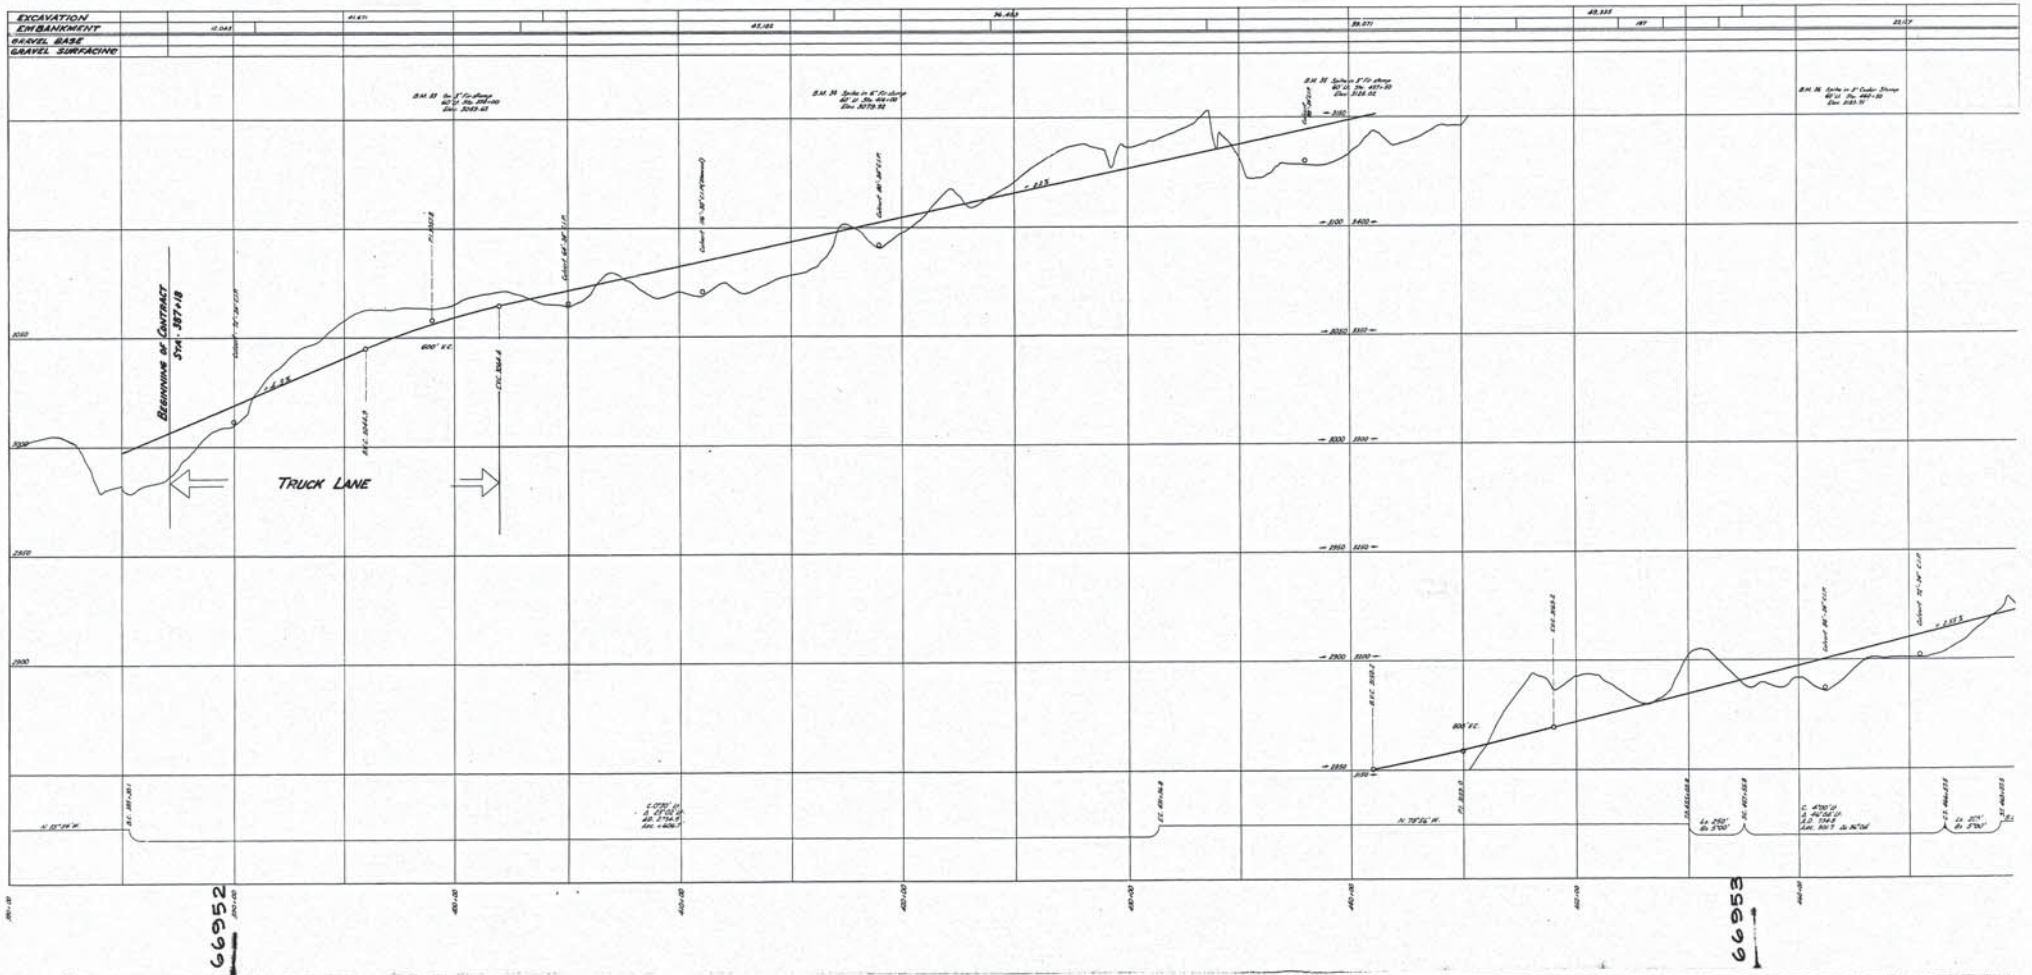

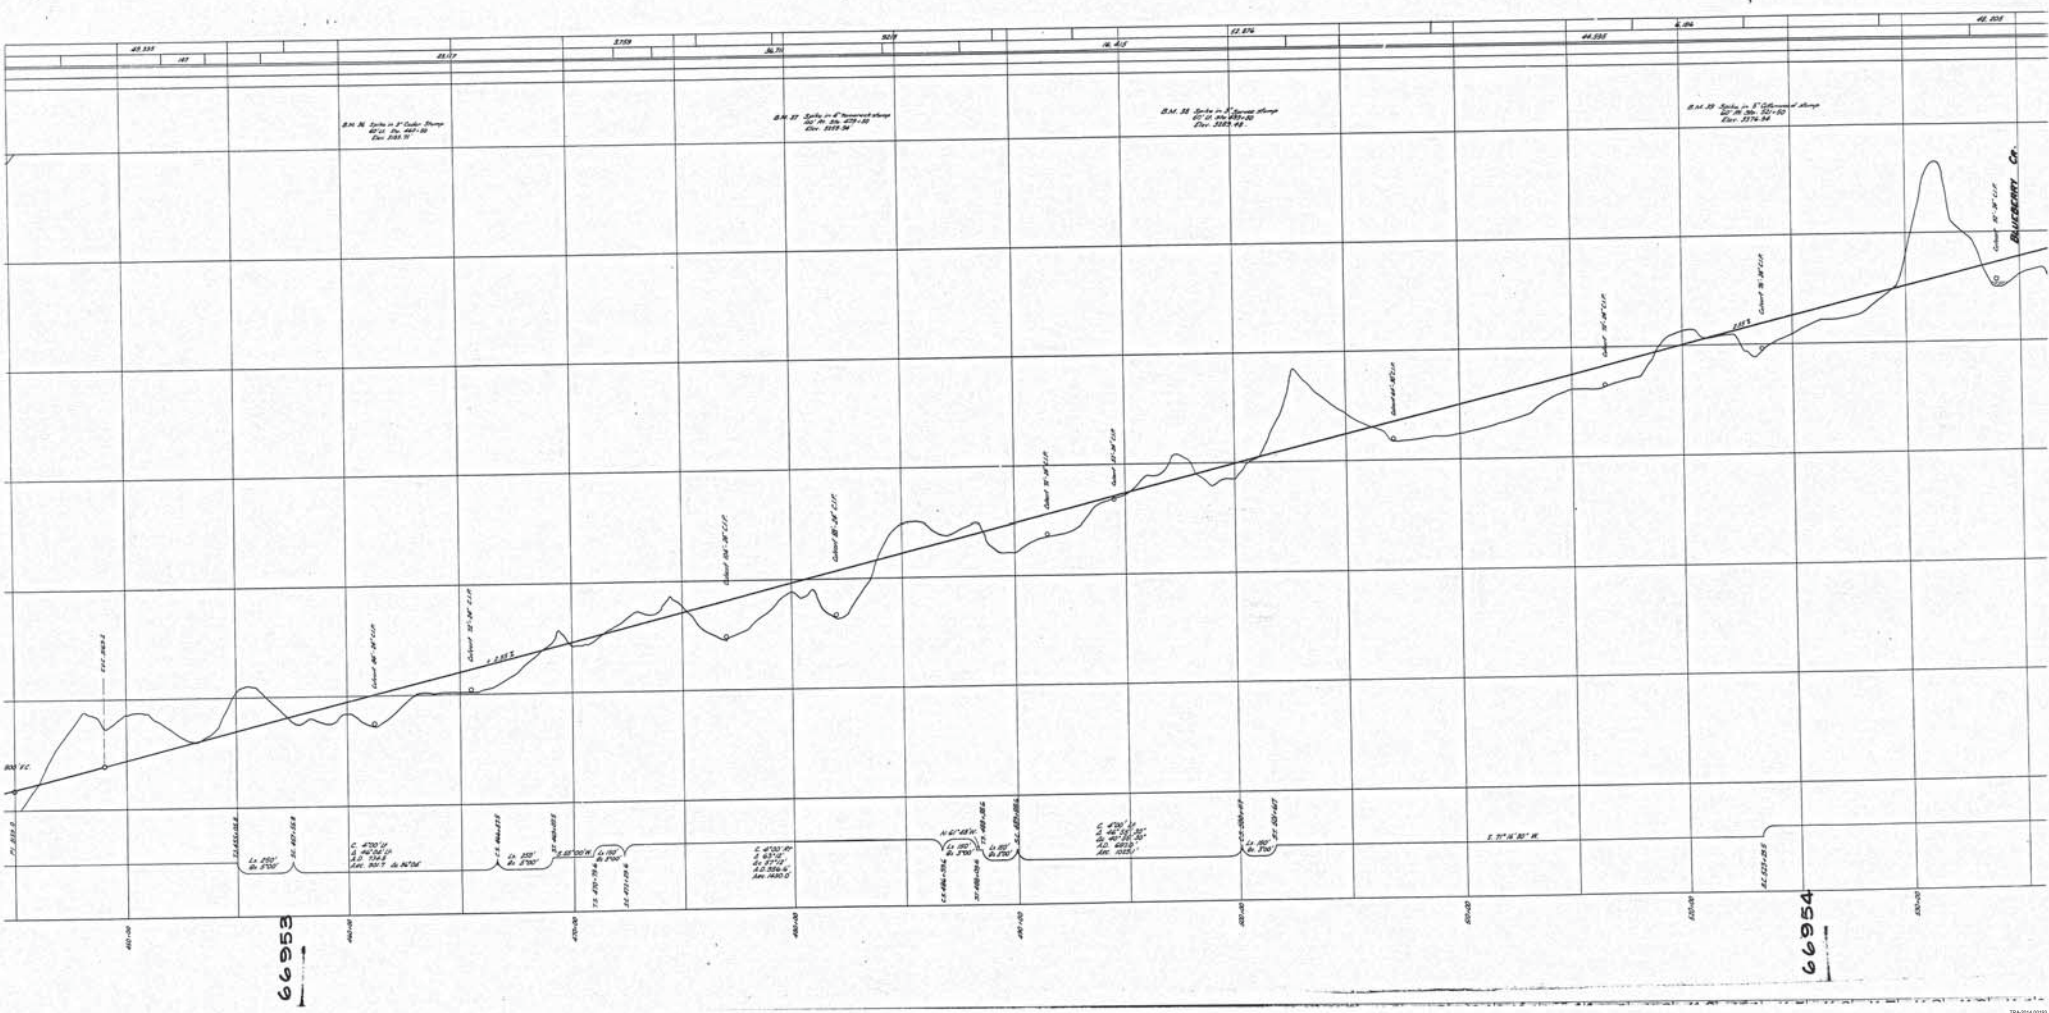

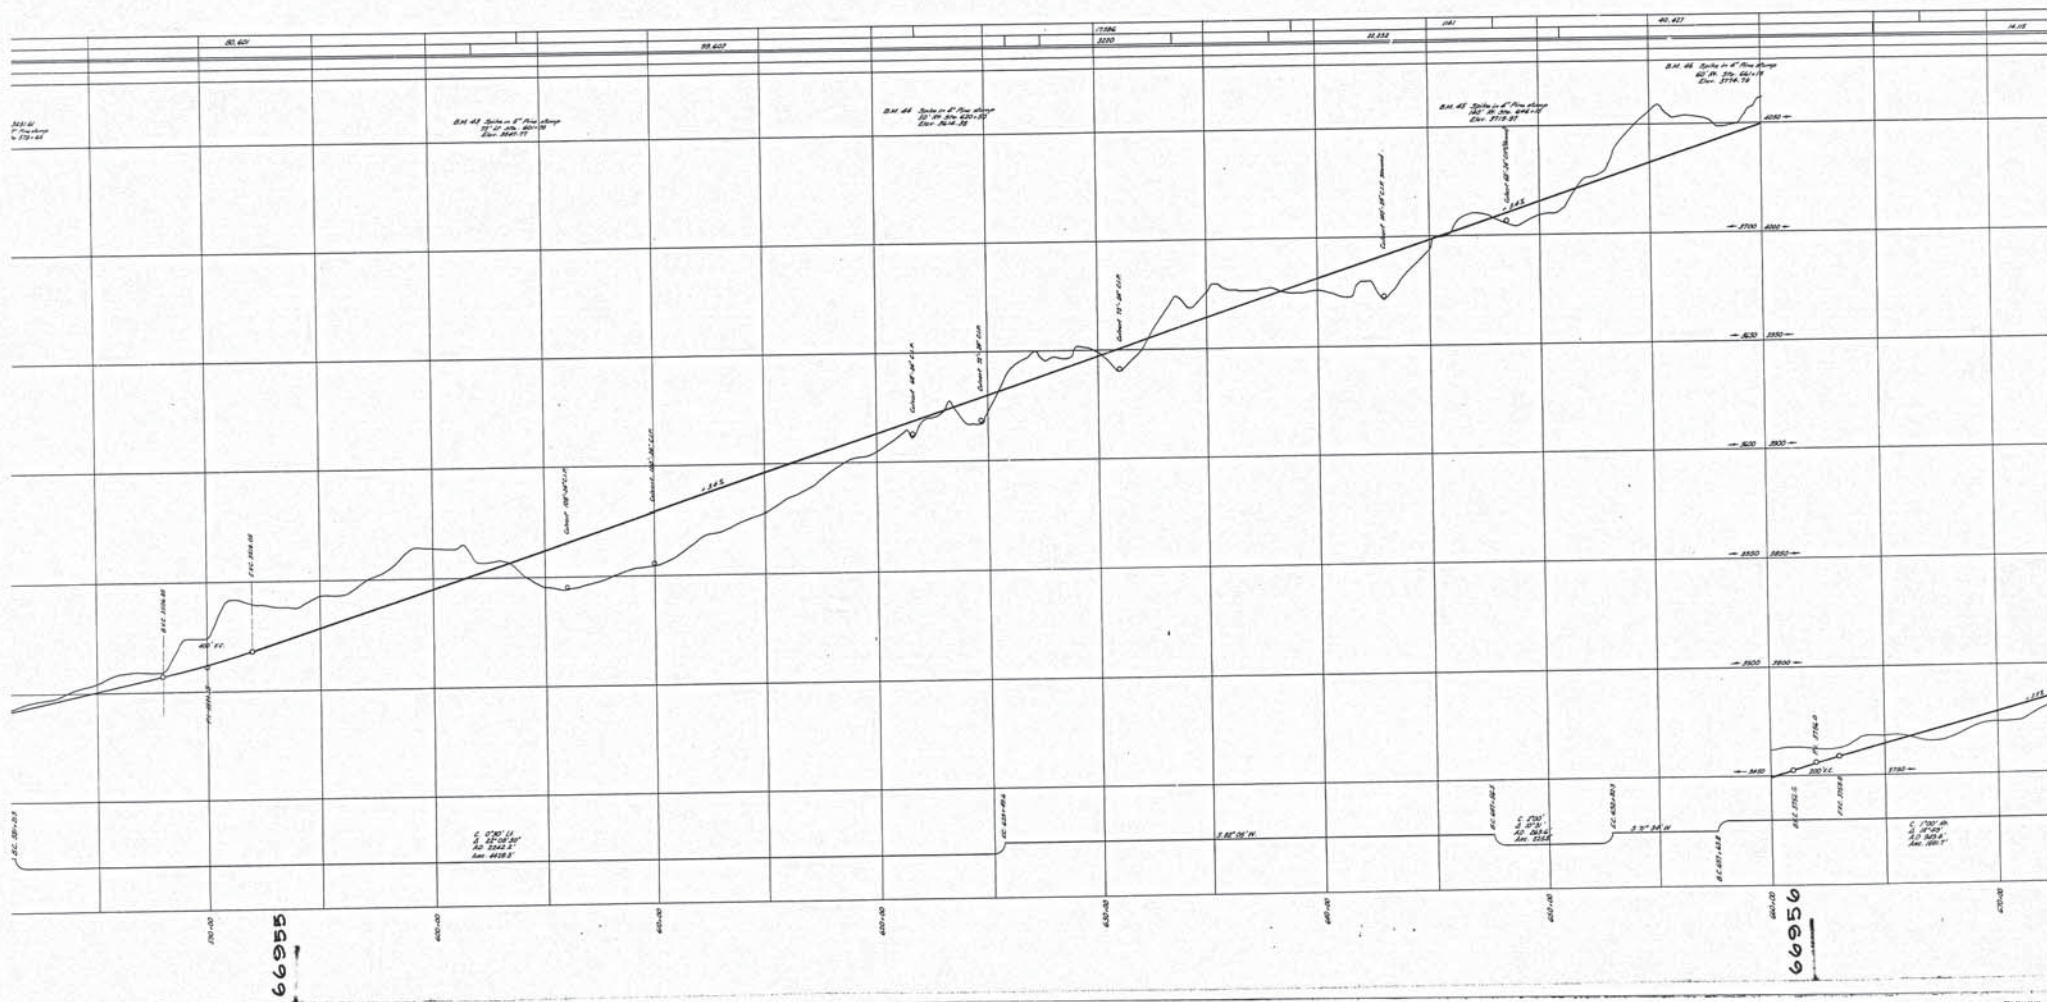

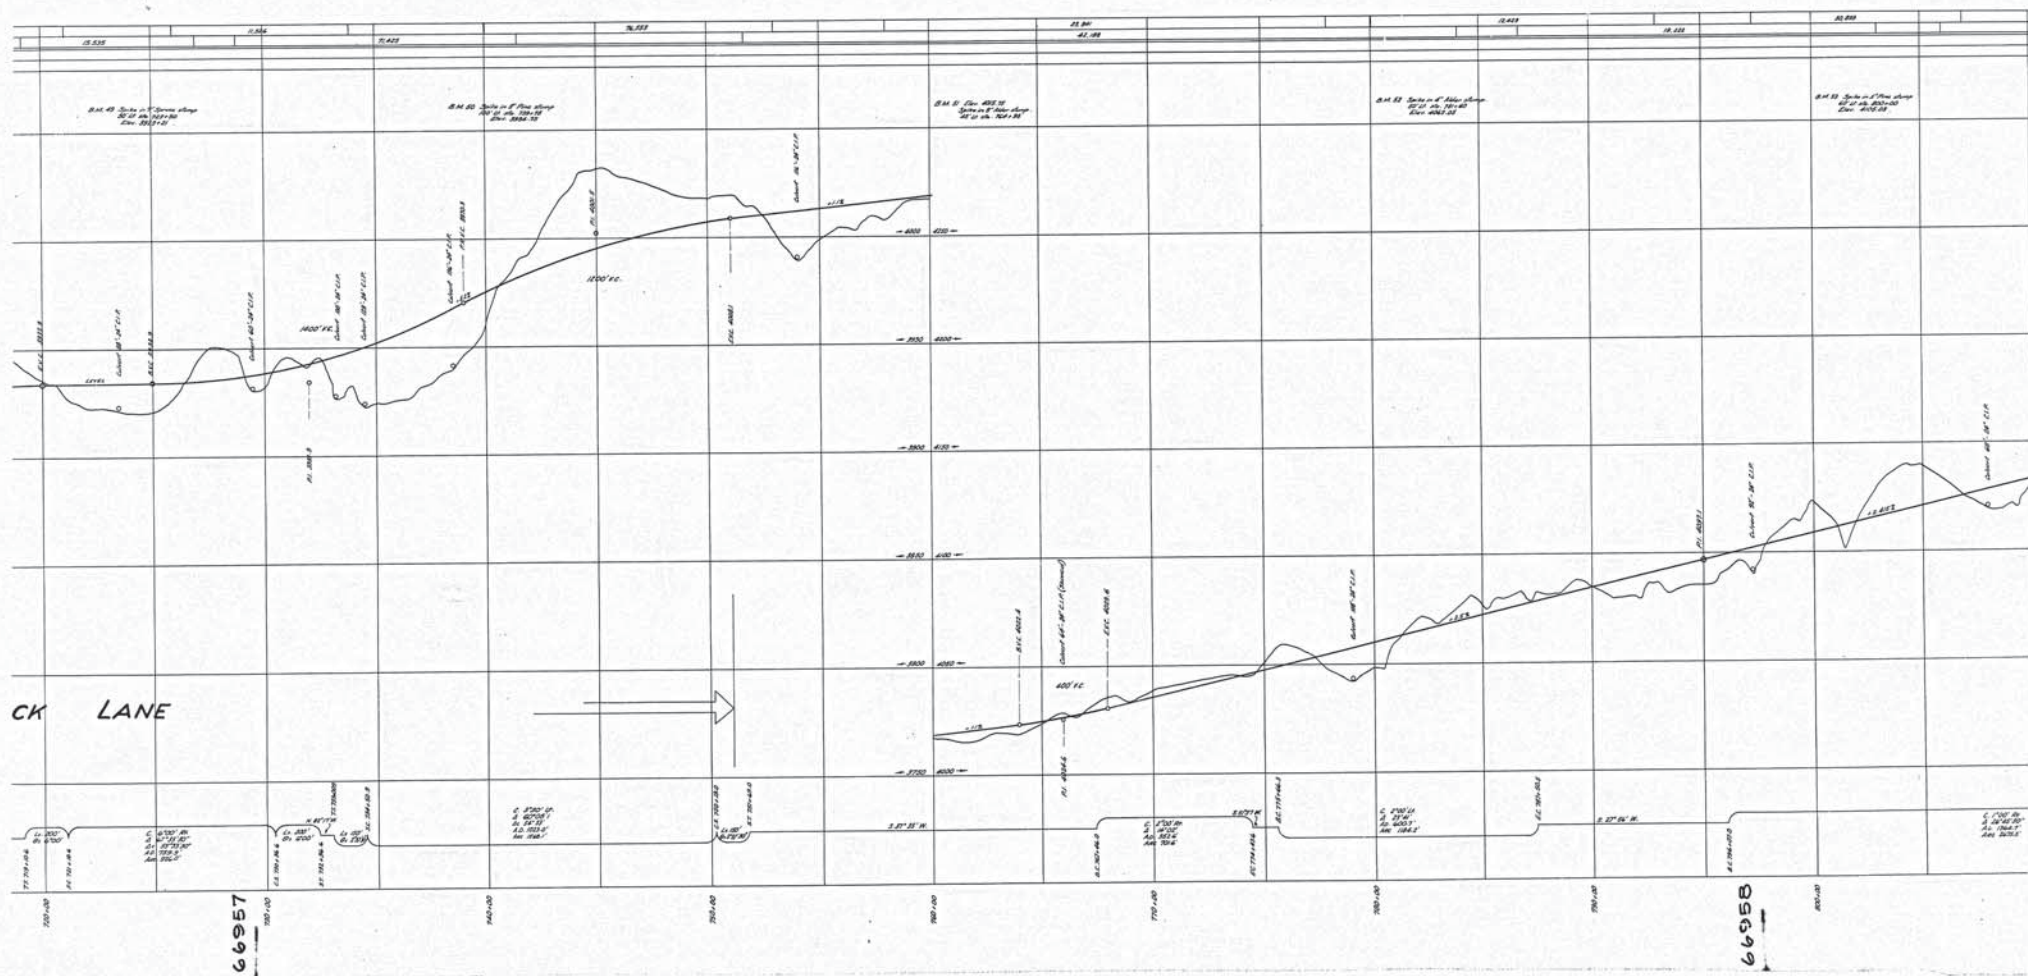

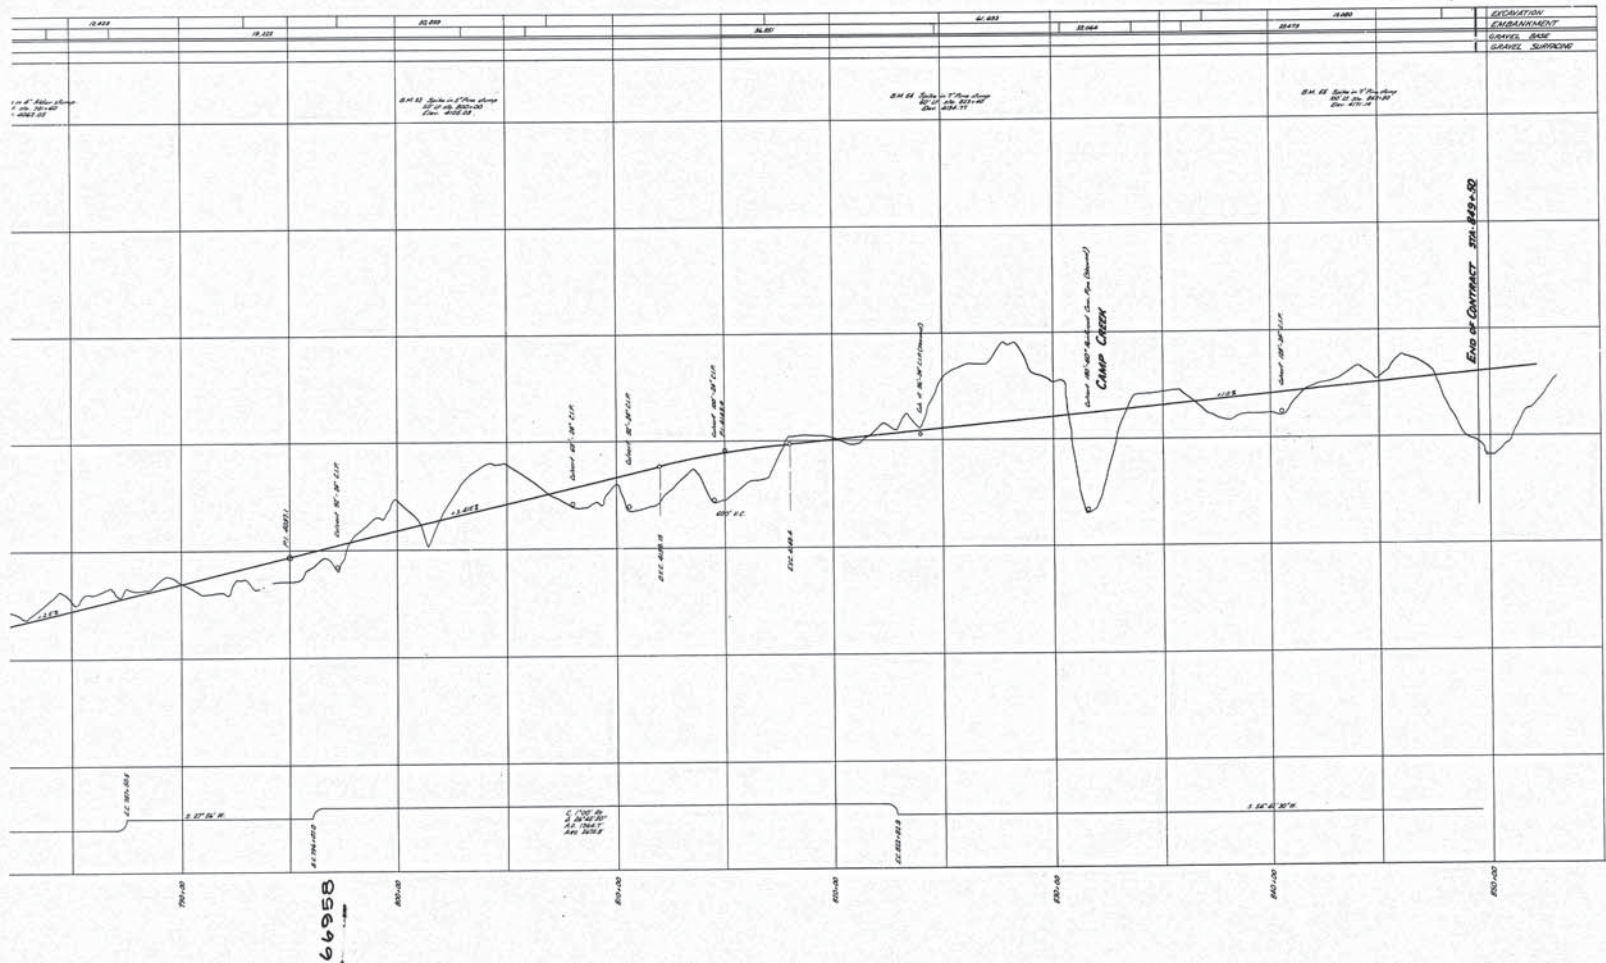

SOUTHER
CASTLE

SURVEY BY
DANIEL A.
TAYLOR

2012

6659