


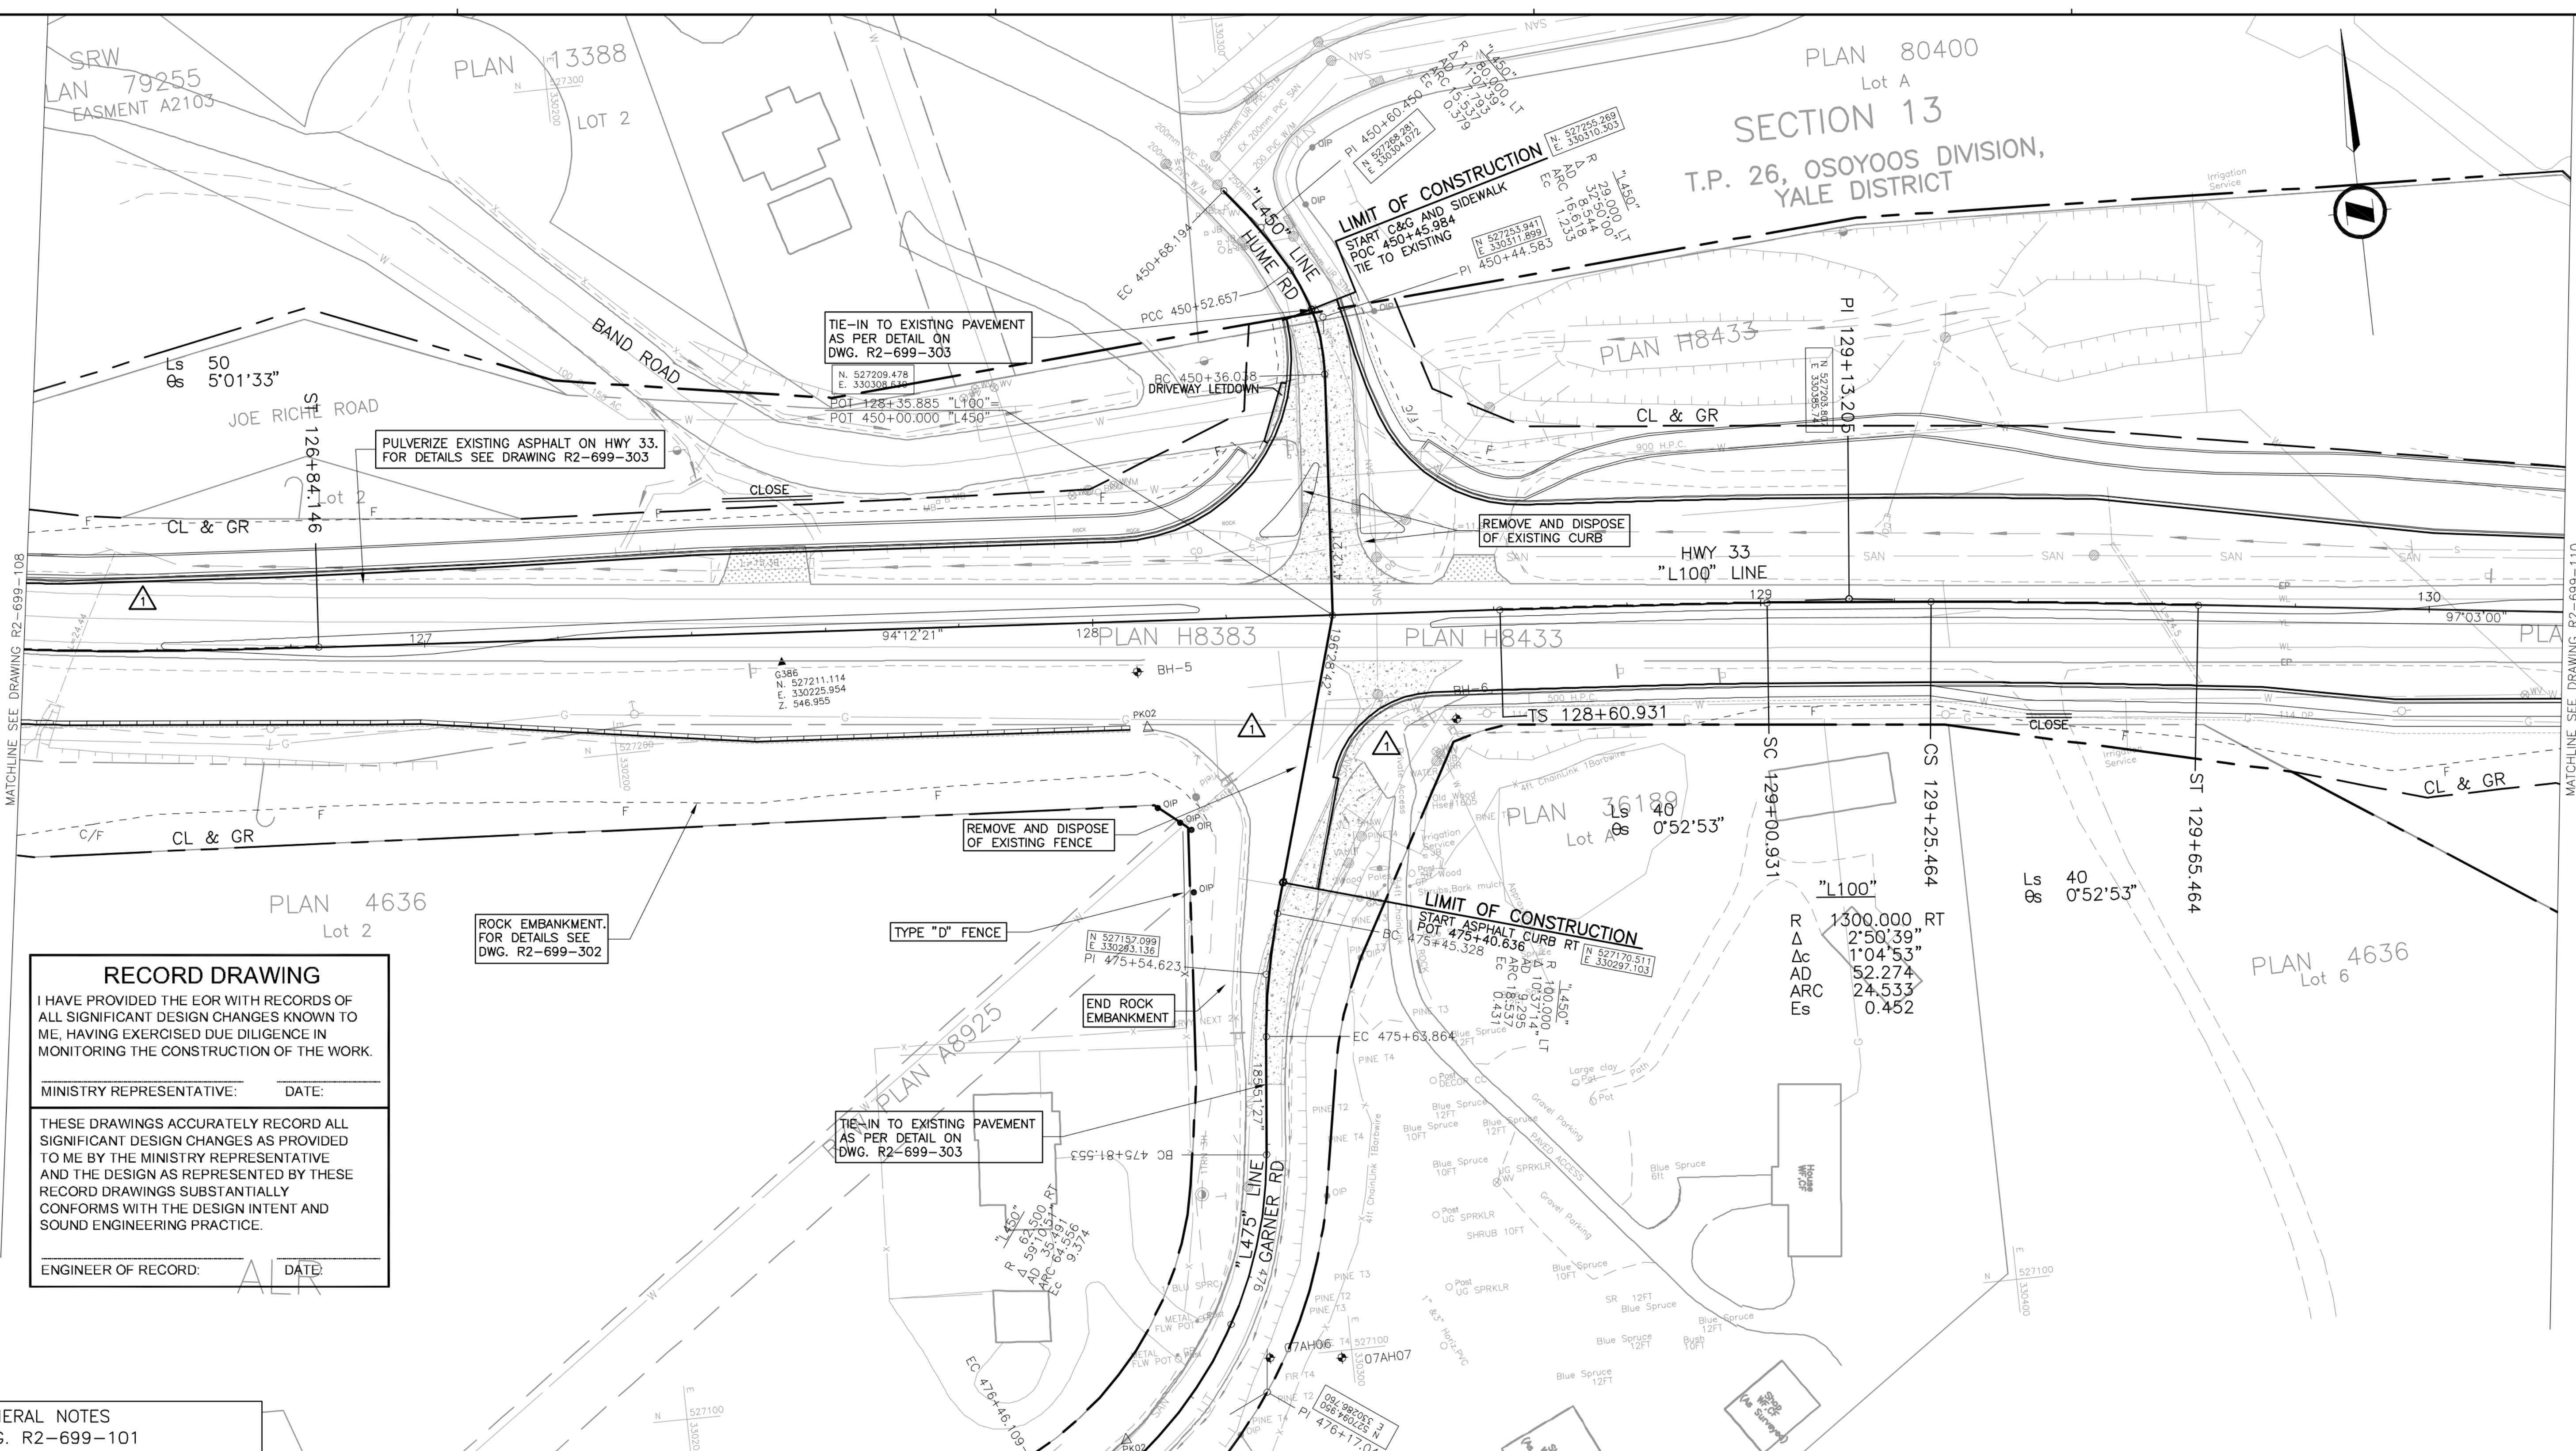

RECORD DRAWING

I HAVE PROVIDED THE EOR WITH RECORDS OF ALL SIGNIFICANT DESIGN CHANGES KNOWN TO ME, HAVING EXERCISED DUE DILIGENCE IN MONITORING THE CONSTRUCTION OF THE WORK.

MINISTRY REPRESENTATIVE: _____ DATE: _____

THESE DRAWINGS ACCURATELY RECORD ALL SIGNIFICANT DESIGN CHANGES AS PROVIDED TO ME BY THE MINISTRY REPRESENTATIVE AND THE DESIGN AS REPRESENTED BY THESE RECORD DRAWINGS SUBSTANTIALLY CONFORMS WITH THE DESIGN INTENT AND SOUND ENGINEERING PRACTICE.

ENGINEER OF RECORD: _____ DATE: _____


- FOR GENERAL NOTES
SEE DWG. R2-699-101
- FOR PROFILES
SEE DWG. R2-699-201 THRU 215
- FOR TYPICAL SECTIONS AND DETAILS
SEE DWG. R2-699-301 THRU 304
- FOR GEOMETRICS AND LANING
SEE DWG. R2-699-401 THRU 413
- FOR DRAINAGE AND UTILITIES
SEE DWG. R2-699-501 THRU 516
- CL & GR TOTAL THIS SHEET:
2.116 ha

NOTE:
REFER TO DRAWING TE-07031-5 FOR ELECTRICAL REVISIONS.

LEGEND:

REMOVE EXISTING ASPHALT ONLY

REMOVE EXISTING ASPHALT AND RECONSTRUCT ROAD STRUCTURE

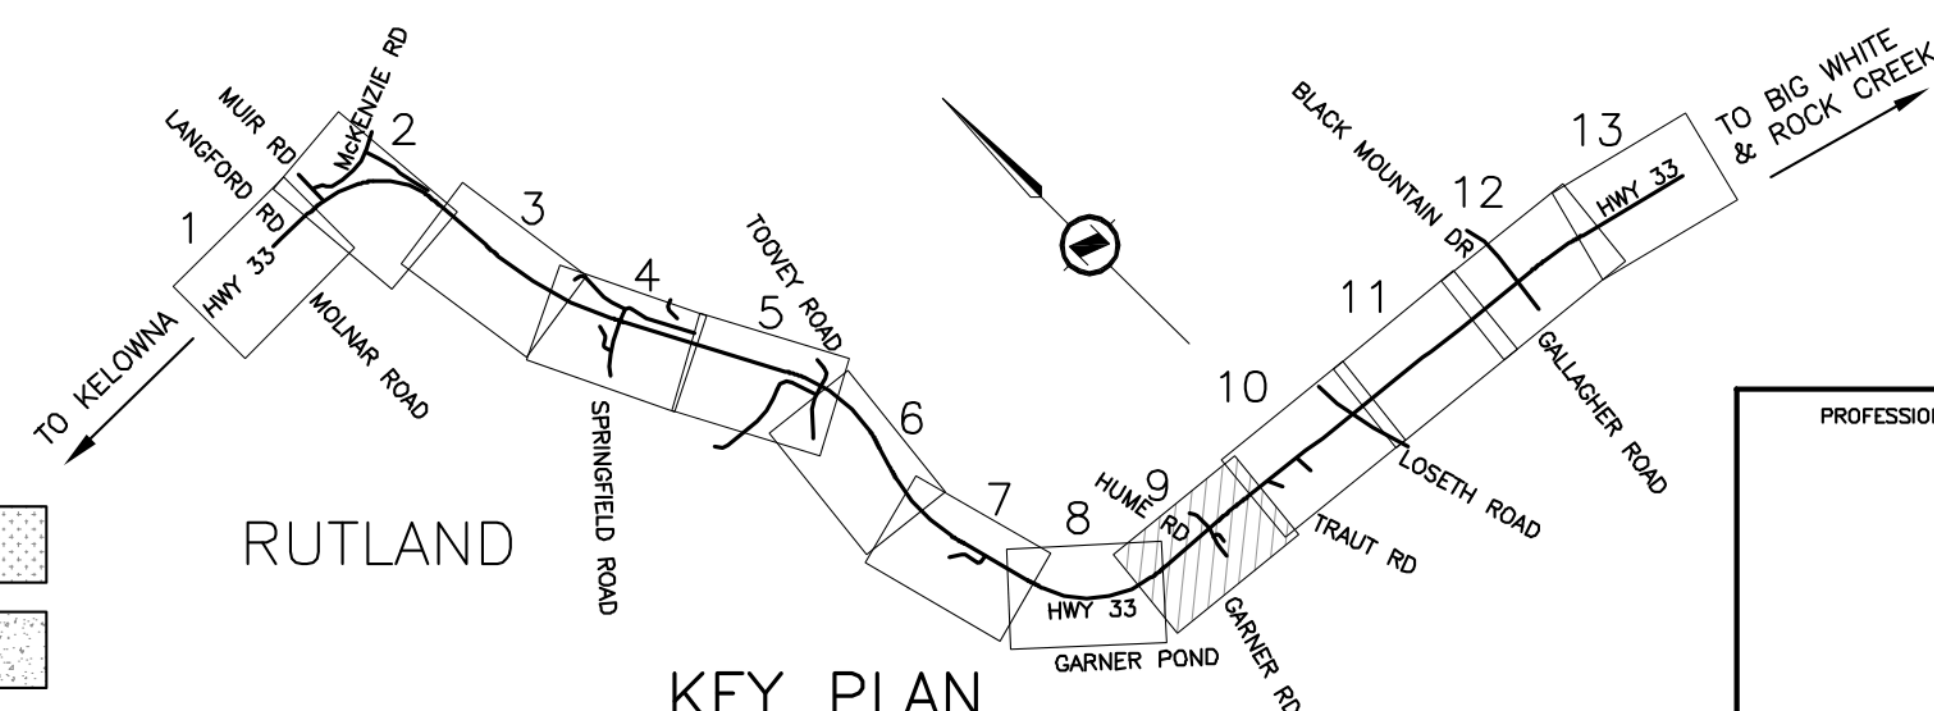

SNC-LAVALIN

DESIGNED Y. WANG / R.S. BRAR DATE 2007-11-23
DRAWN N. KRUCKENBERG DATE 2007-11-23
CHECKED K. McDONALD/R. LEE DATE 2007-11-23
APPROVED R. LEE DATE 2009-08-28

SCALE 0 1:500 25

Rev	Date	Description	Signature
1	13/03/18	SIDEWALK CHANGED TO MULTI-USE PATHWAY	VW
1	13/03/18	TRAFFIC ISLAND NOT BUILT	VW
1	13/03/18	PART OF SIDEWALK ON THE SOUTH SIDE NOT BUILT	VW

REVISIONS

Ministry of Transportation and Infrastructure

City of Kelowna


RECORD PLAN

HIGHWAY 33 - FOUR LANING
MUIR ROAD TO GALLAGHER ROAD
STA. 126+40.000 TO STA. 130+20.000

SENIOR DESIGN ENGINEER _____ DATE _____


FILE No.	PROJECT No.	REG.	DRAWING No.
2064	22198-0001	2	R2-699-109


page 1 of 17 TRA-2017-70817

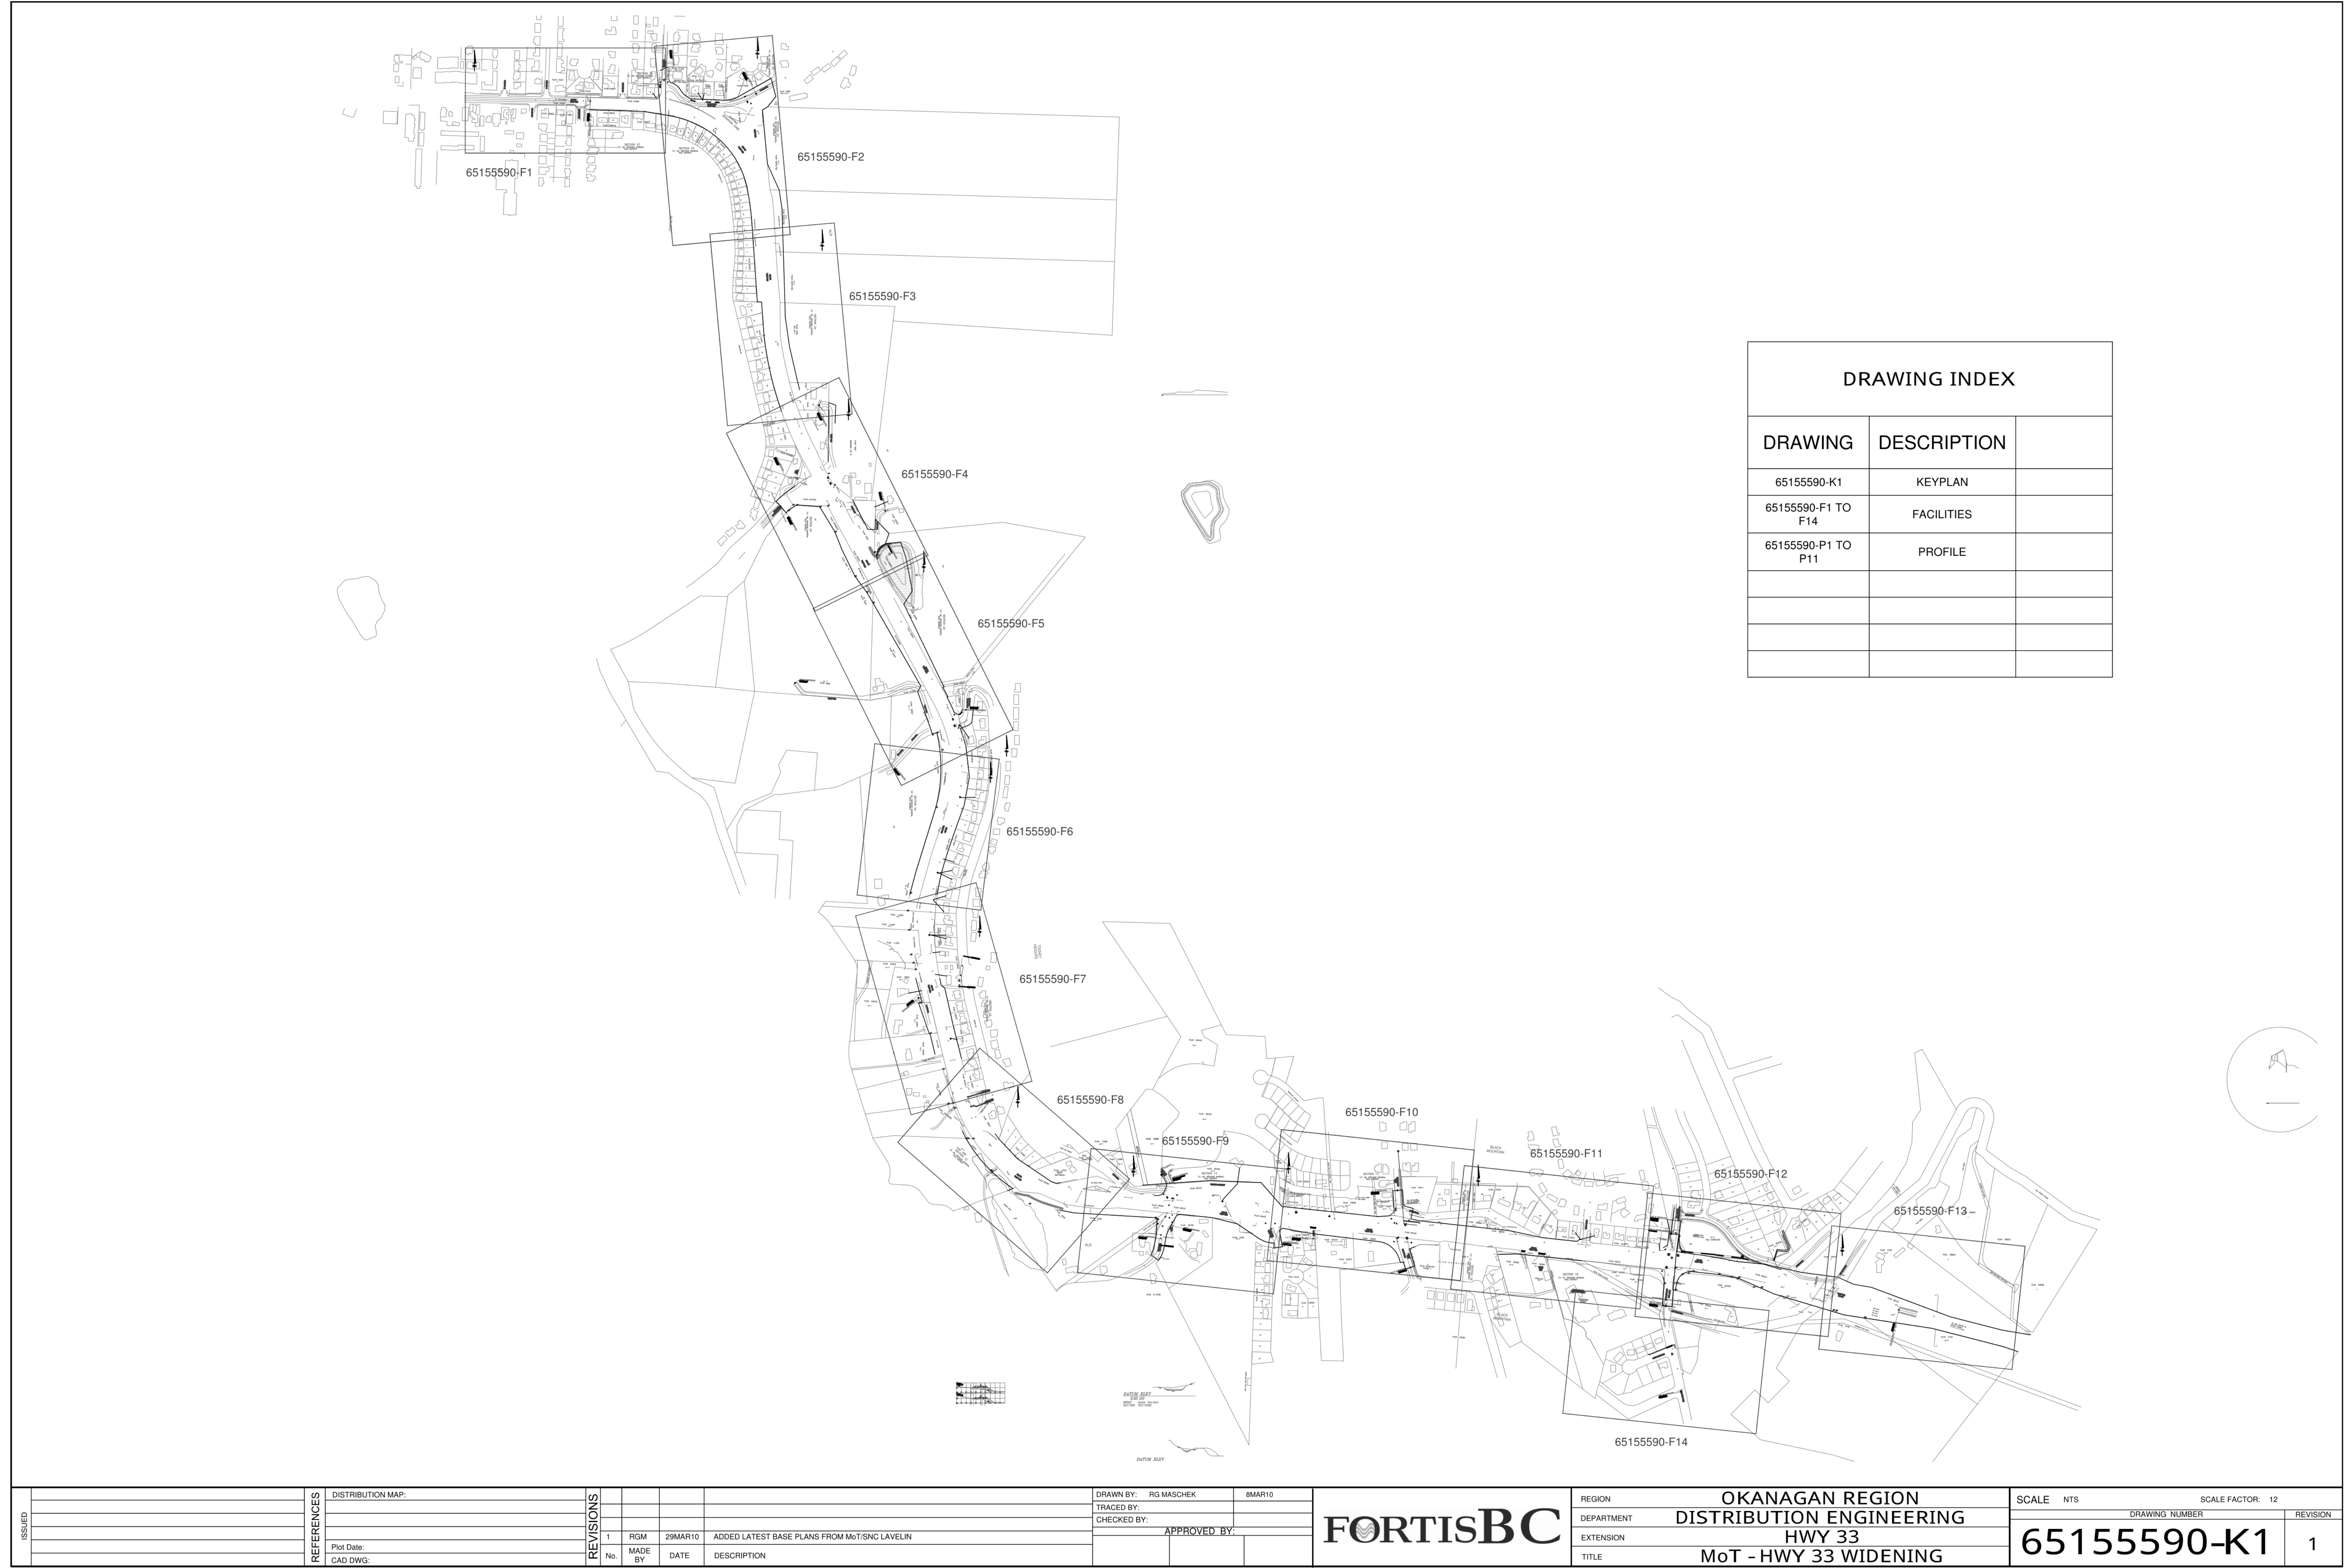


DRAWING INDEX		
DRAWING	DESCRIPTION	
65155590-K1	KEYPLAN	
65155590-F1 TO F14	FACILITIES	
65155590-P1 TO P11	PROFILE	

ISSUED	REFERENCES	DISTRIBUTION MAP:				REVIEWS				DRAWN BY: RG MASCEK	8MAR10		REGION OKANAGAN REGION		SCALE NTS SCALE FACTOR: 12	
										TRACED BY:			DEPARTMENT DISTRIBUTION ENGINEERING		DRAWING NUMBER REVISION	
										CHECKED BY:			EXTENSION HWY 33		65155590-K11	
										APPROVED BY:						
		Plot Date:					1	RGM	29MAR10	ADDED LATEST BASE PLANS FROM MoT/SNC LAVELIN					TITLE MoT - HWY 33 WIDENING	
					No.	MADE BY	DATE	DESCRIPTION								

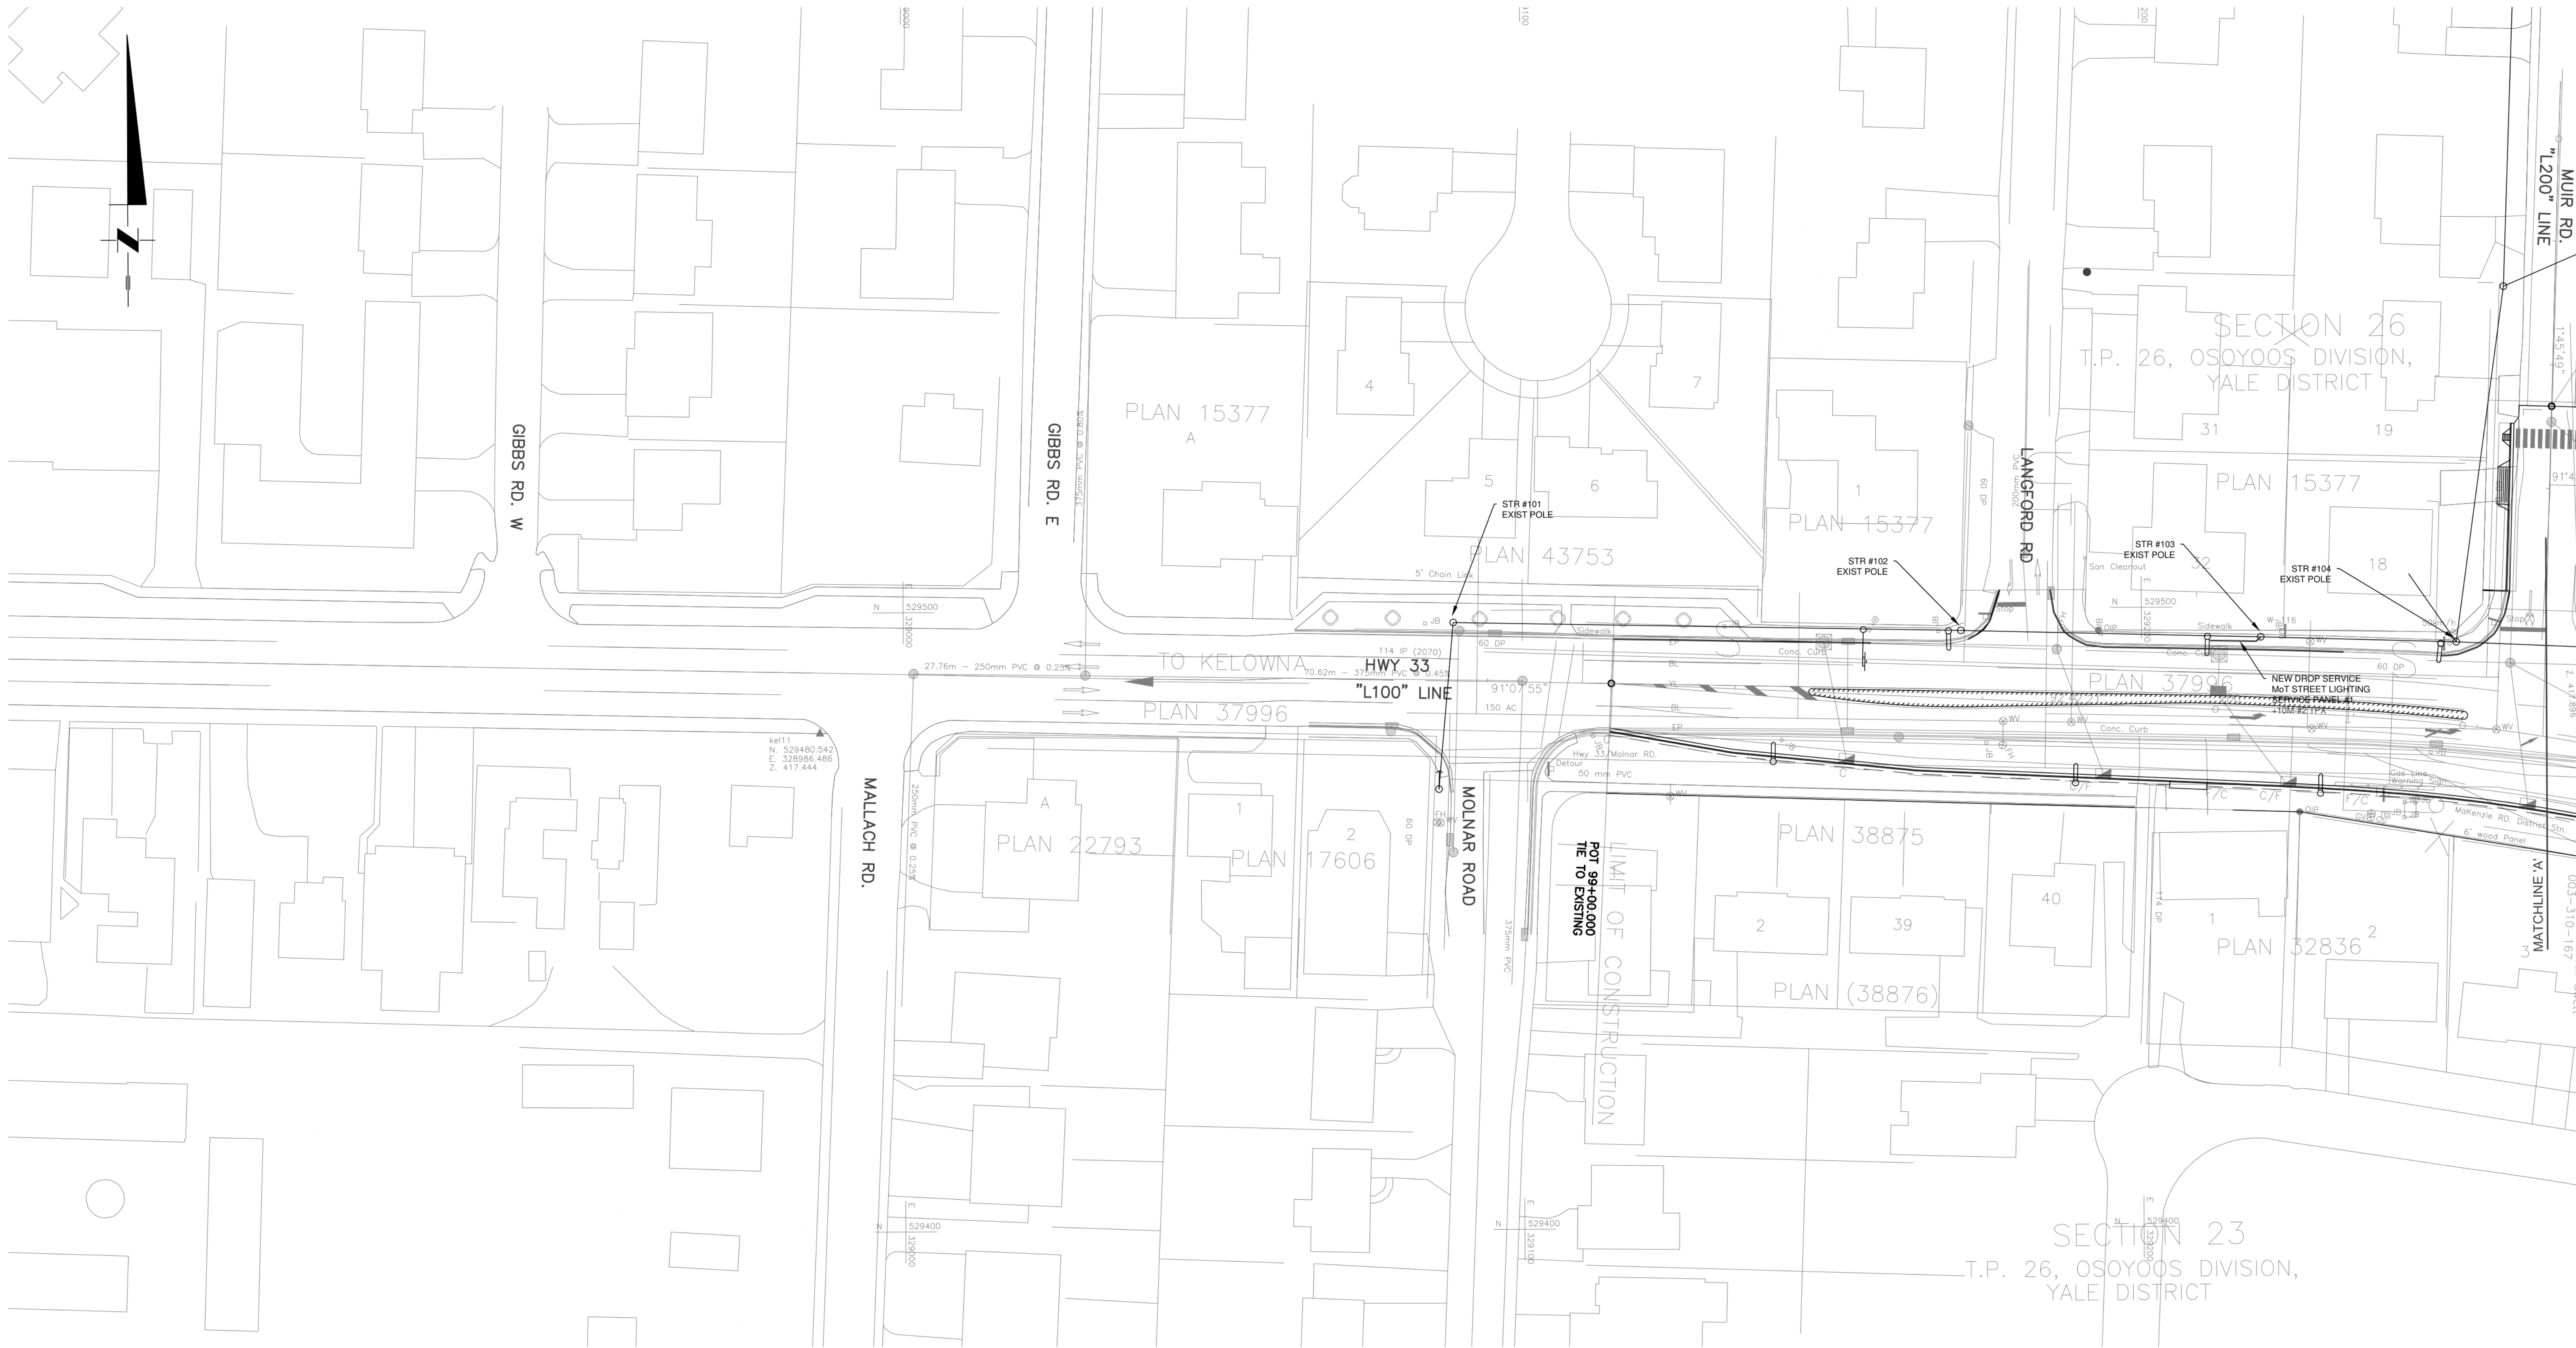


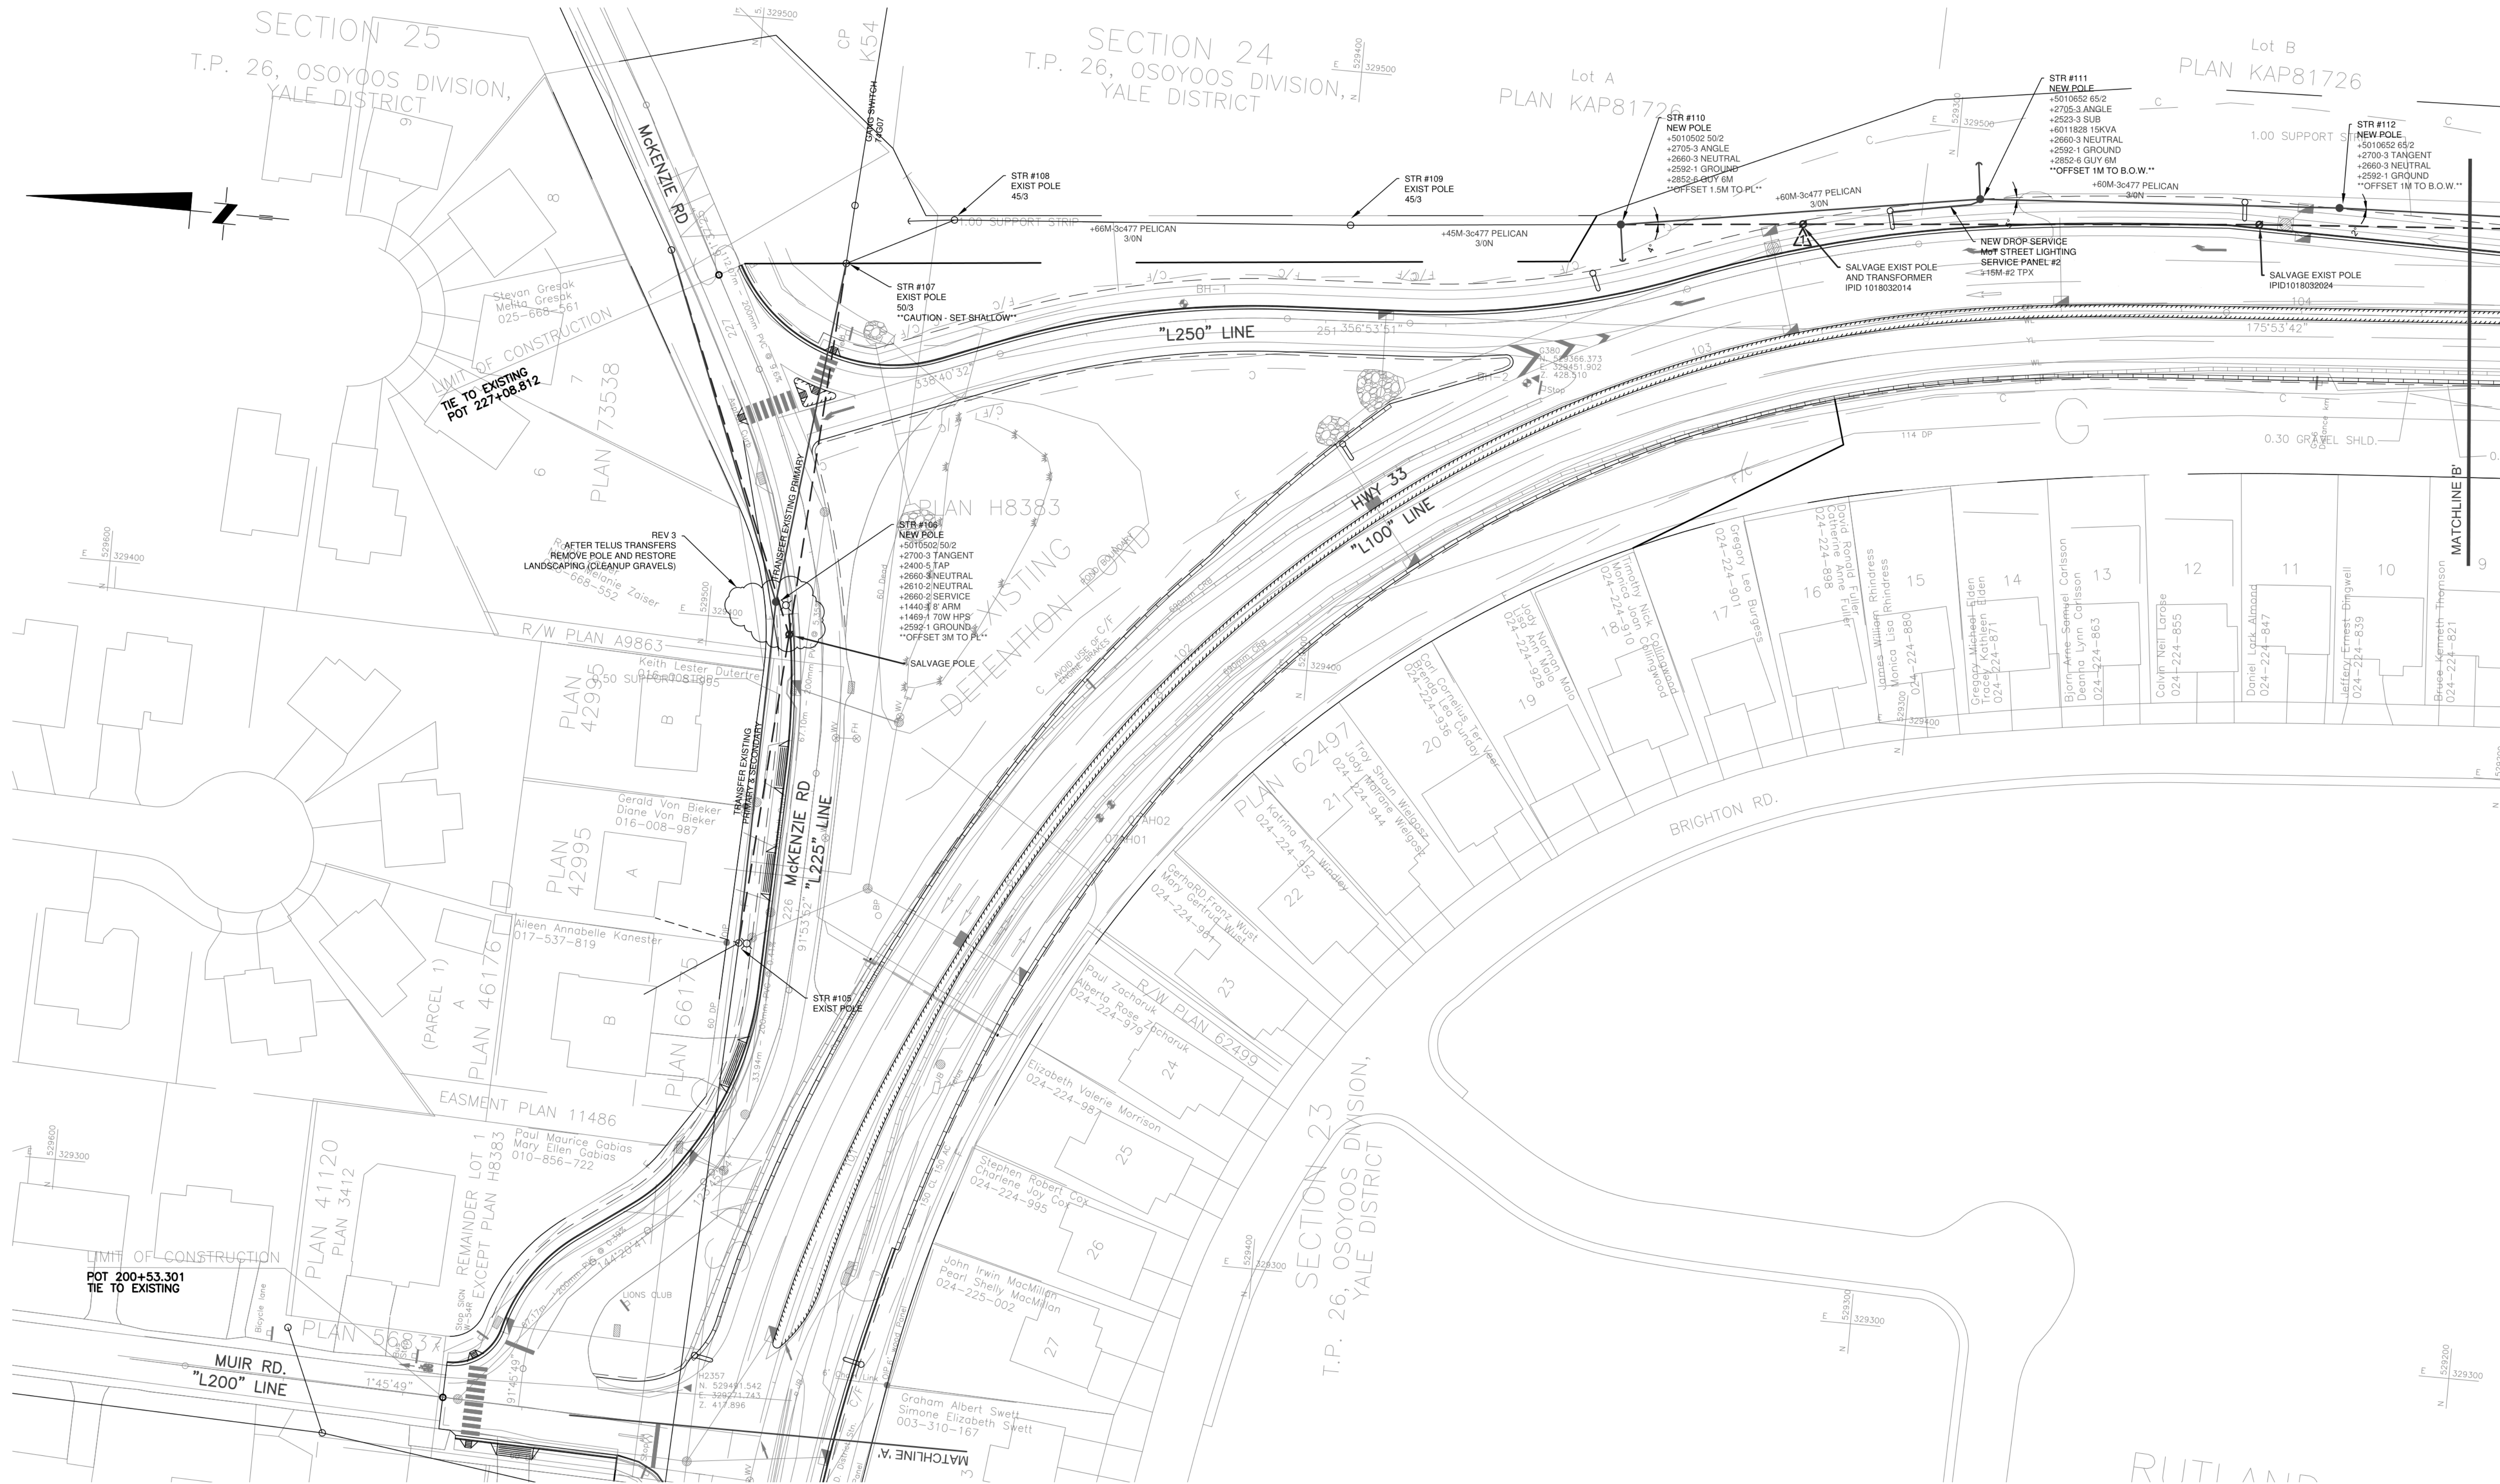


ISSUED	DISTRIBUTION MAP:										DRAWN BY: RG MASCEK		11JAN10		REGION OKANAGAN REGION		SCALE 1:500		SCALE FACTOR: 12	
	Plot Date:										TRACED BY:				DEPARTMENT DISTRIBUTION ENGINEERING		DRAWING NUMBER		REVISION	
	CAD DWG:										CHECKED BY:		APPROVED BY:		EXTENSION HWY 33		65155590-F2		3	
															TITLE MoT - HWY 33 4 LANE					
REVISIONS		3	RGM	2NOV10	FINAL WORKS															
		2	RGM	12APR10	REVISED LOCATION OF STRUCTURE #106															
		1	RGM	29MAR10	ADDED LATEST BASE PLANS FROM MoT/SNC LAVELIN															
		No.	MADE BY	DATE	DESCRIPTION															

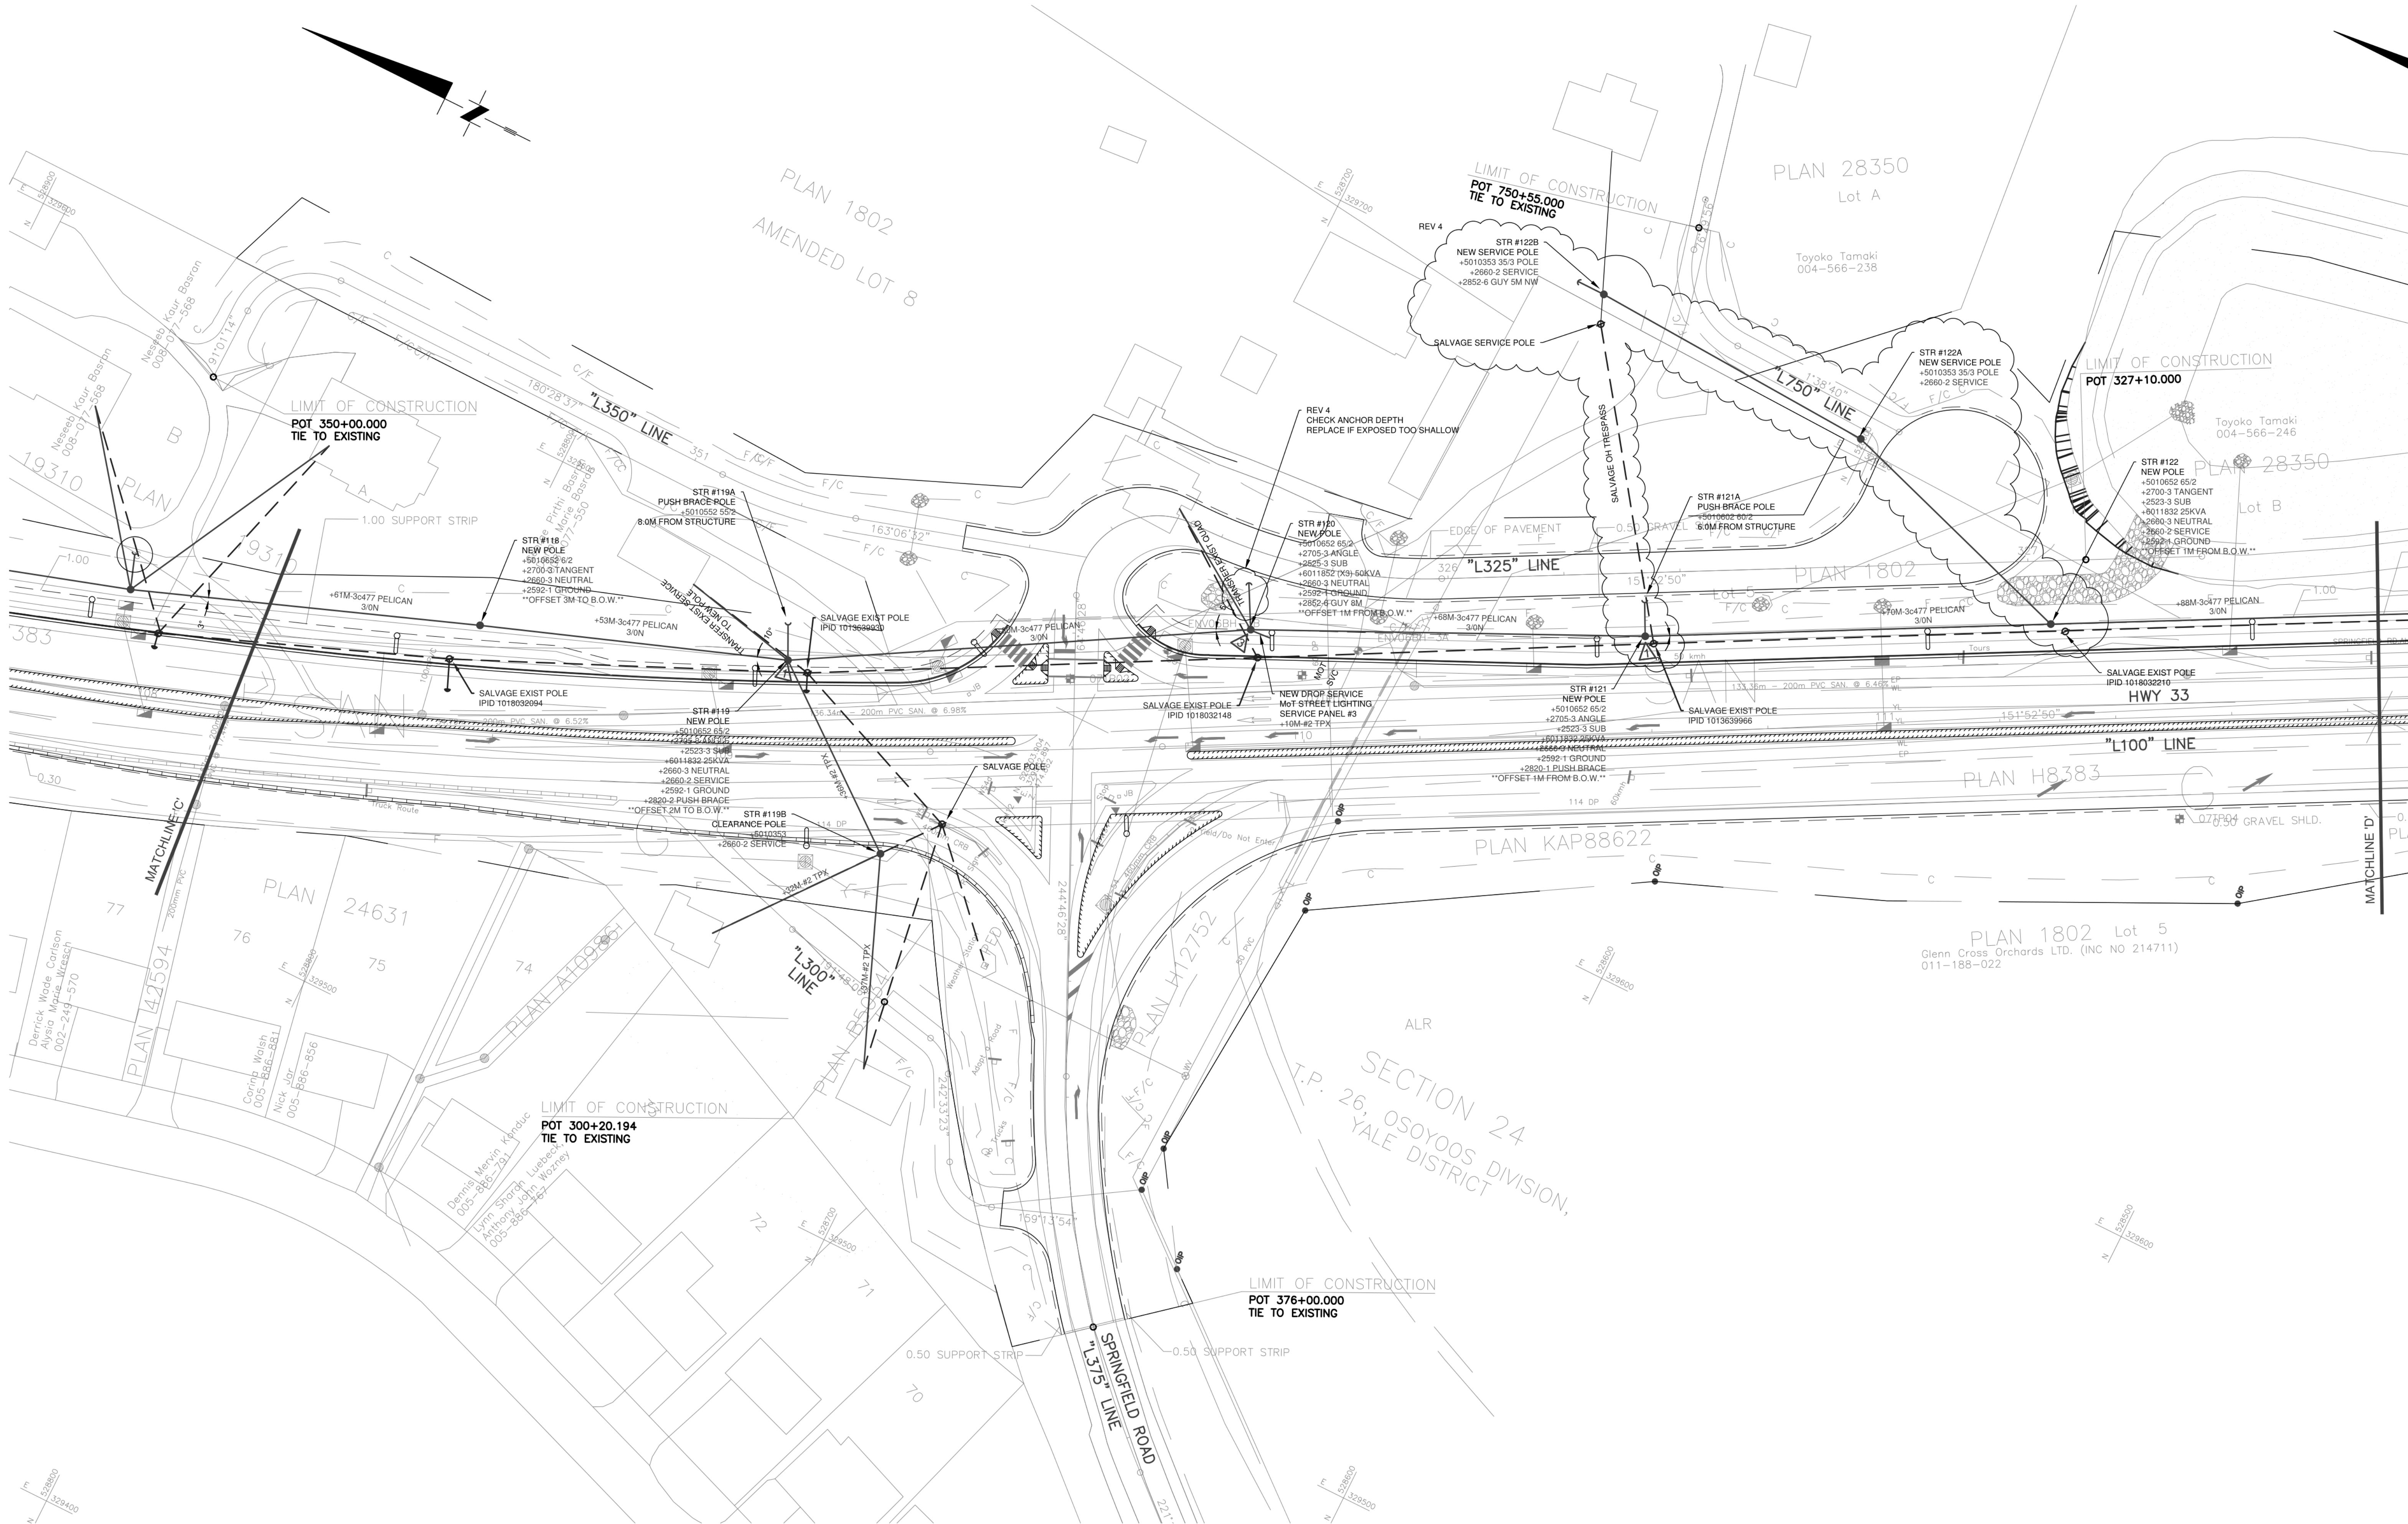

ISSUED	REFERENCES	DISTRIBUTION MAP:				REVISIONS	4	RGM	2NOV10	FINAL WORKS	DRAWN BY: RG MASCHEK		11JAN10		REGION OKANAGAN REGION		SCALE 1 : 500 SCALE FACTOR: 12	
							3	RGM	8APR10	REVISED STRUCTURE #119 TO 2 METERS BEHIND WALK	TRACED BY:		DEPARTMENT DISTRIBUTION ENGINEERING		DRAWING NUMBER		REVISION	
							2	RGM	29MAR10	ADDED LATEST BASE PLANS FROM MoT/SNC LAVELIN	CHECKED BY:		EXTENSION HWY 33		65155590-F4		5	
							5	RGM	17NOV10	ADDED ANCHOR AT STR # 122B	APPROVED BY:		TITLE MoT - HWY 33 4 LANE					
		Plot Date:					No.	MADE BY	DATE	DESCRIPTION								
		CAD DWG:																

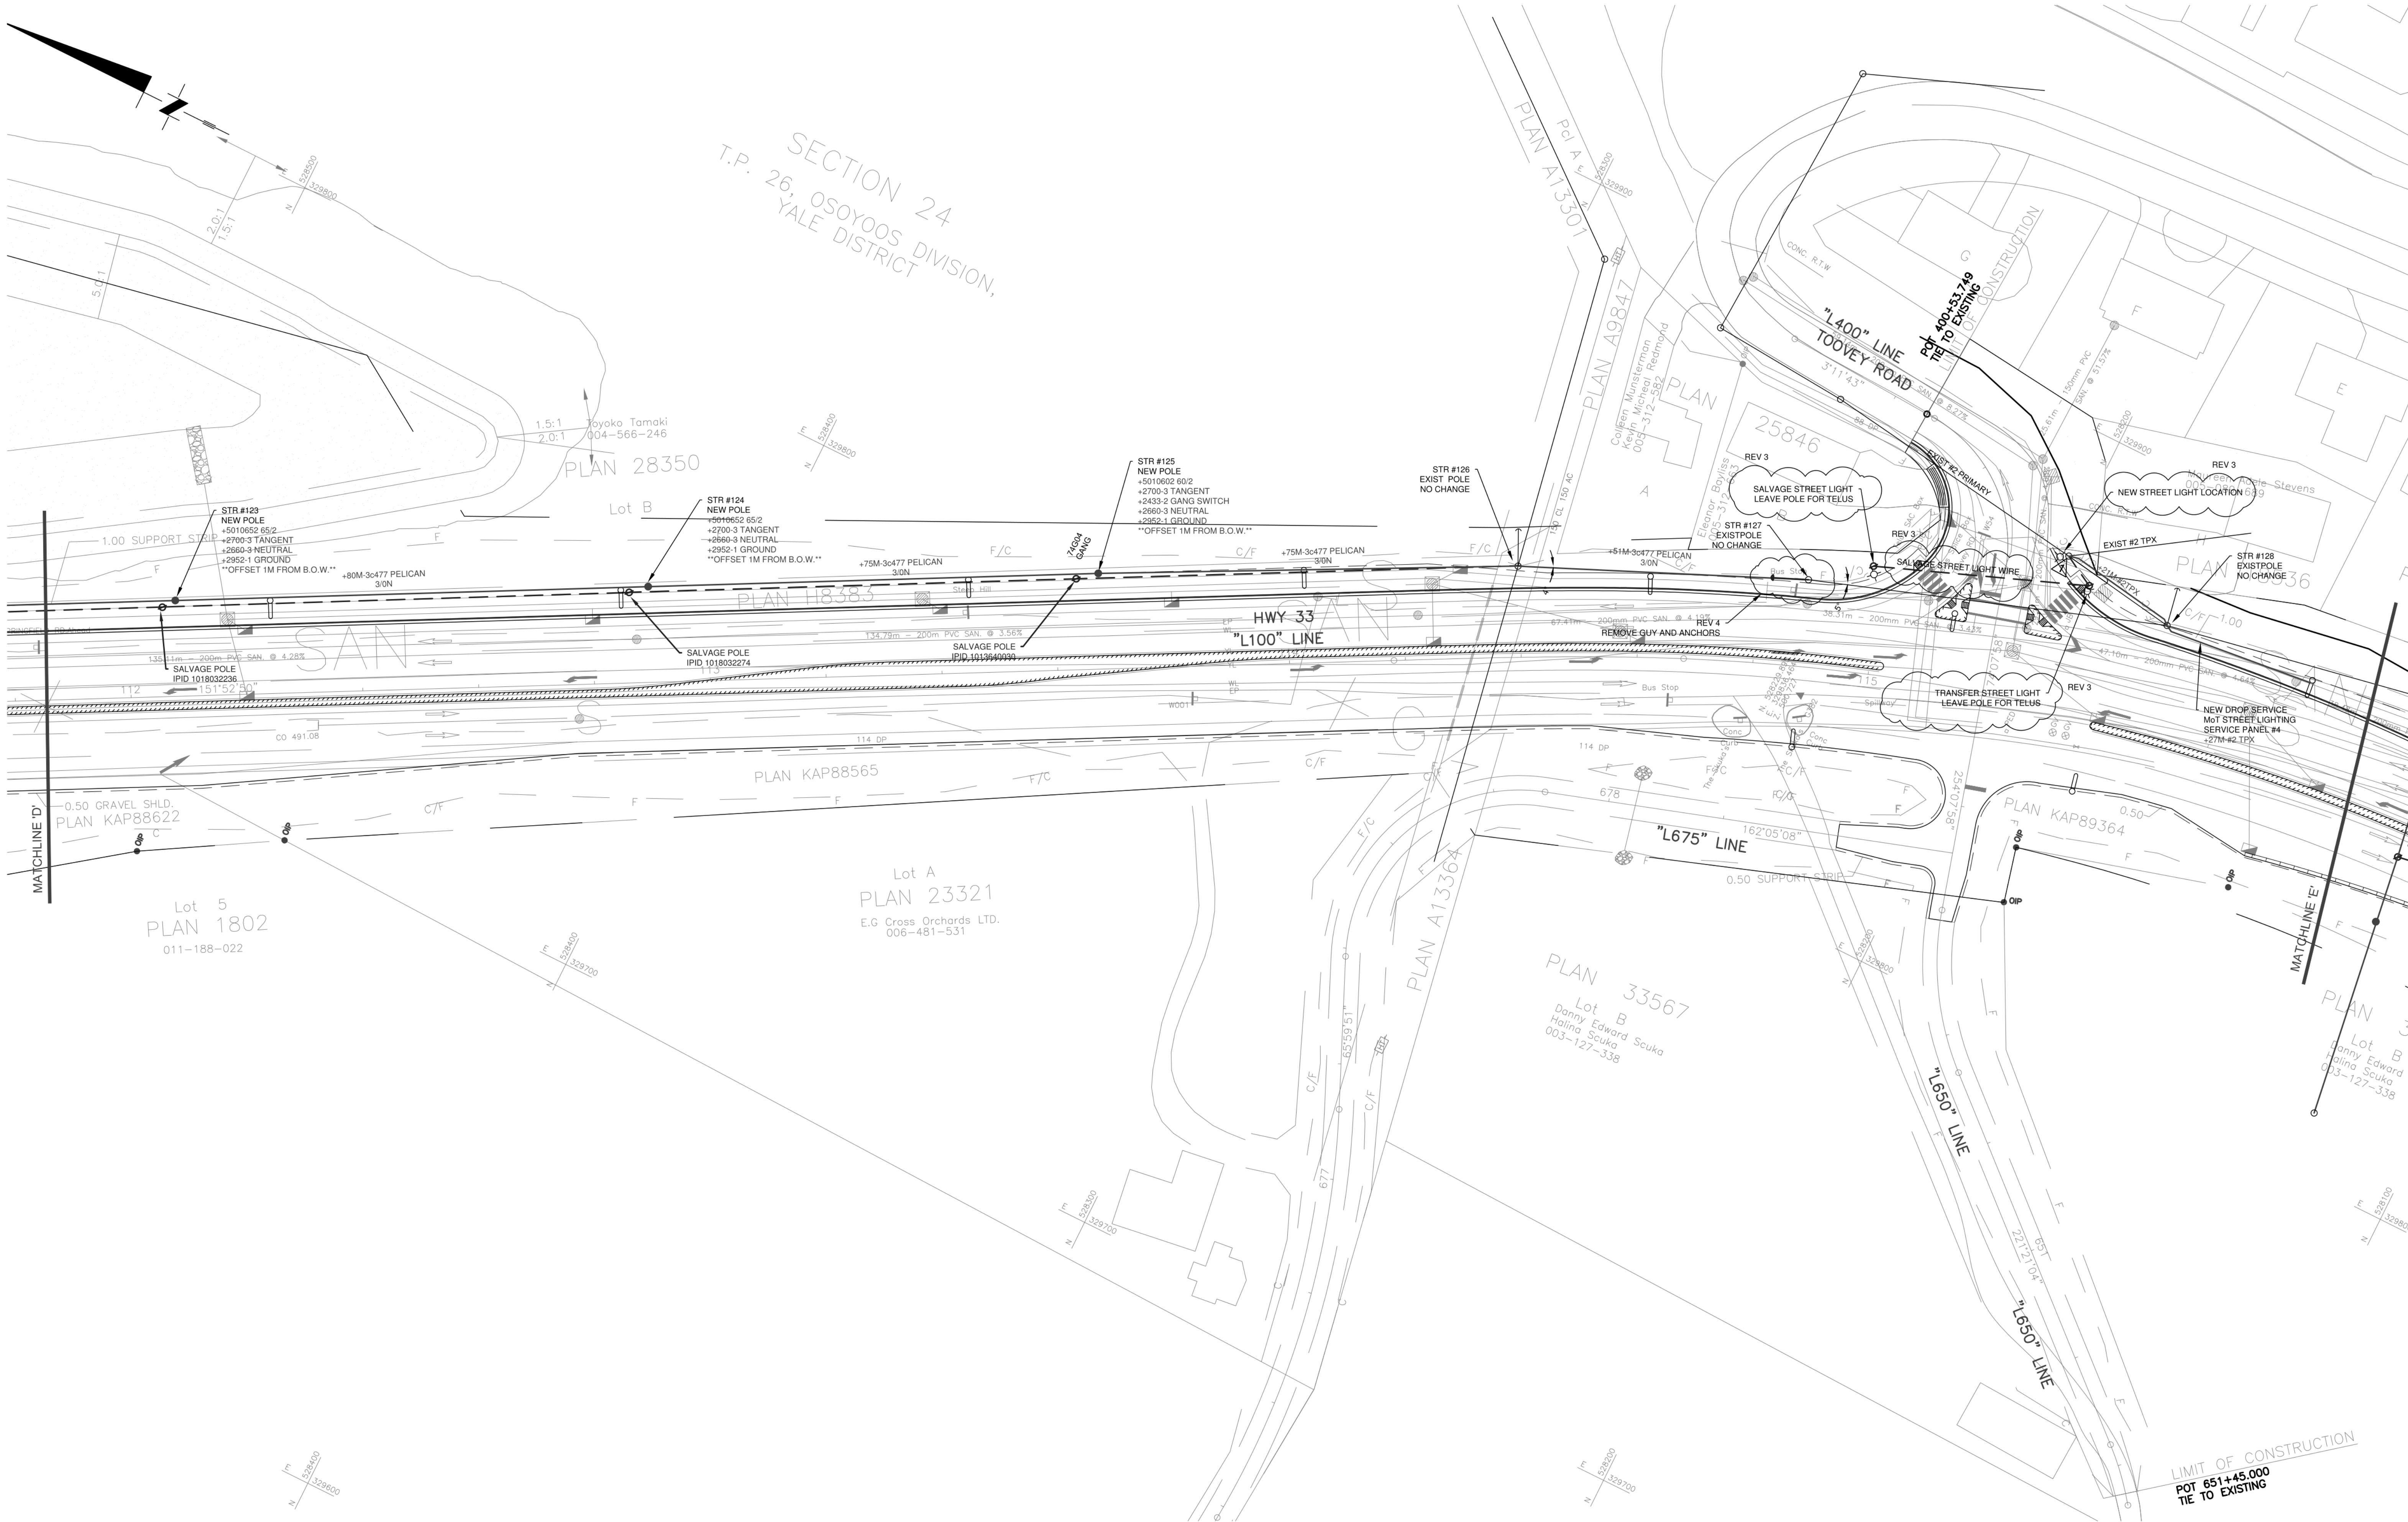

ISSUED	DISTRIBUTION MAP:		REVISONS	4	RGM	2NOV10	FINAL WORKS	DRAWN BY: RG MASCHEK		11JAN10			REGION OKANAGAN REGION		SCALE 1 : 500 SCALE FACTOR: 12			
				3	RGM	23AUG10	REMOVE/RELOCATE STREET LIGHTING THAT WAS MISSED DURING CONSTRUCTION	TRACED BY:					DEPARTMENT DISTRIBUTION ENGINEERING		DRAWING NUMBER		REVISION	
				2	RGM	27APR10	RELOCATED STRUCTURE 125 3 METERS EAST	CHECKED BY:					EXTENSION HWY 33		65155590-F5		4	
	Plot Date:			1	RGM	29MAR10	ADDED LATEST BASE PLANS FROM MoT/SNC LAVELIN	APPROVED BY:					TITLE MoT - HWY 33 4 LANE					
	CAD DWG:			No.	MADE BY	DATE	DESCRIPTION											

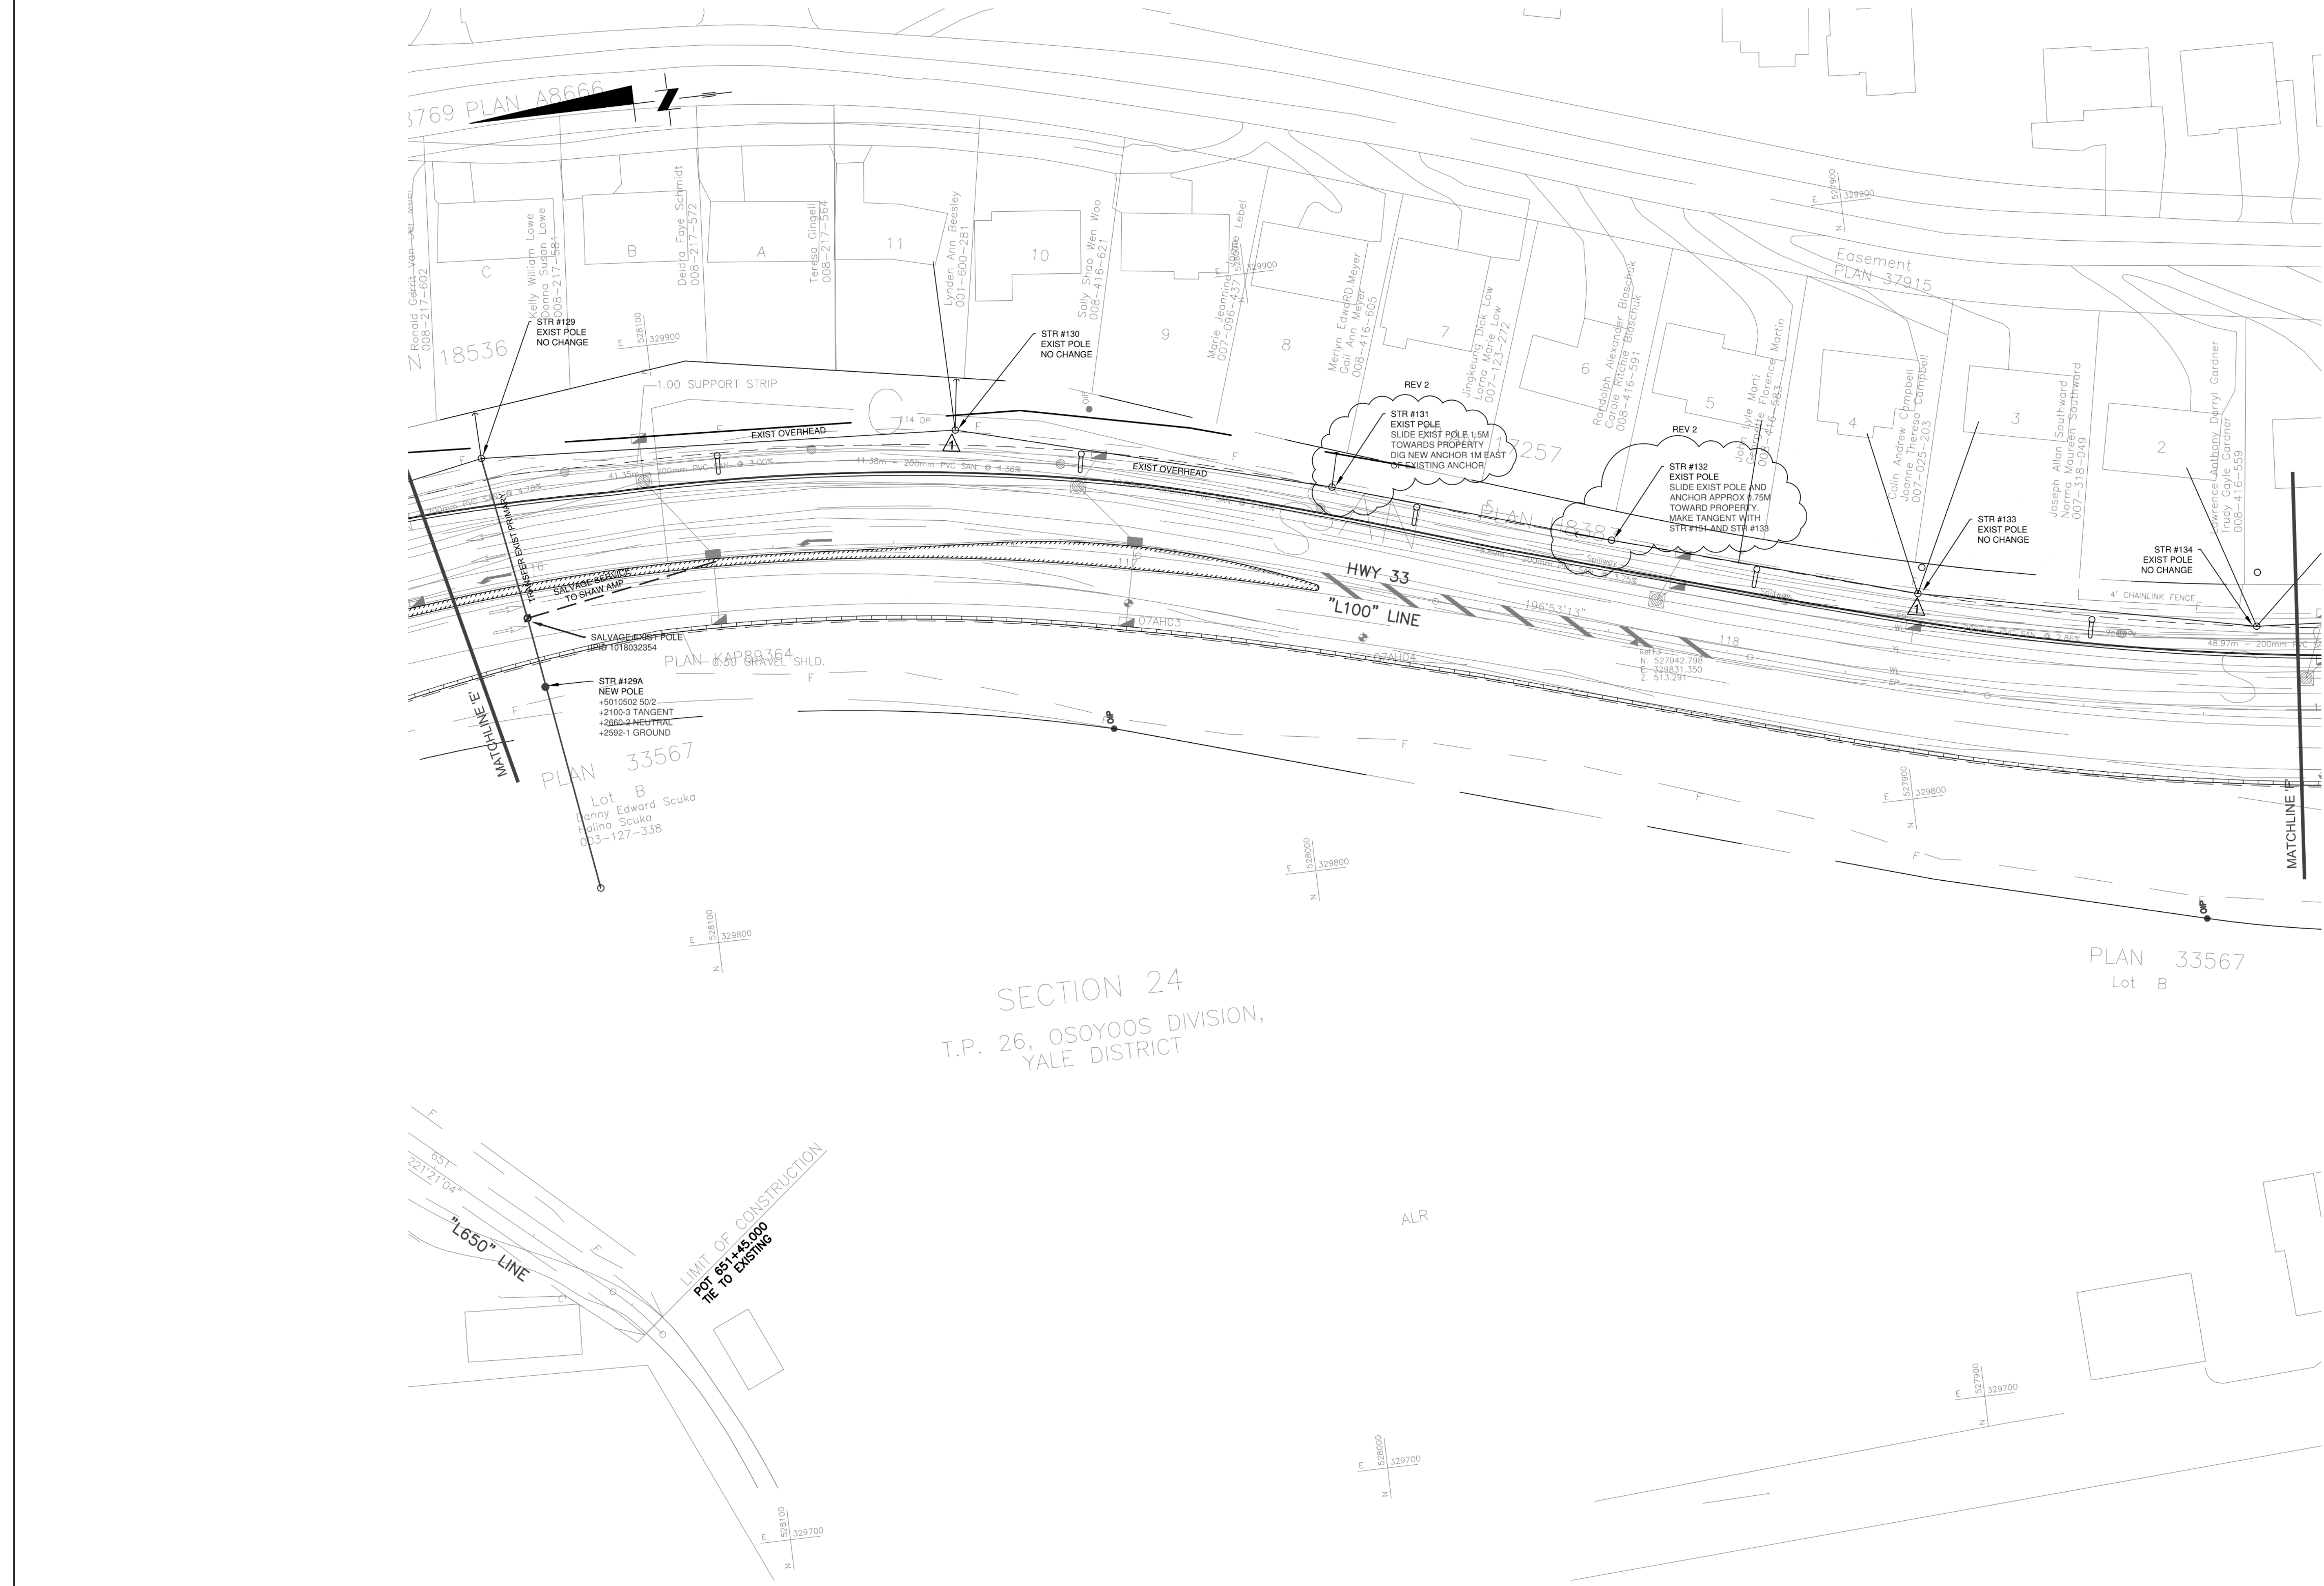

ISSUED	REFERENCES		DISTRIBUTION MAP:		REVISIONS		DRAWN BY: RG MASCEK		11JAN10			REGION OKANAGAN REGION		SCALE 1:500		SCALE FACTOR: 12	
					2 RGM 2NOV10 FINAL WORKS		TRACED BY:					DEPARTMENT DISTRIBUTION ENGINEERING		DRAWING NUMBER		REVISION	
	Plot Date:		1 RGM 29MAR10 ADDED LATEST BASE PLANS FROM MoT/SNC LAVELIN				CHECKED BY:		APPROVED BY:			EXTENSION HWY 33		65155590-F6		2	
	CAD DWG:		No. MADE BY DATE DESCRIPTION									TITLE MoT - HWY 33 4 LANE					



REFERENCES	DISTRIBUTION MAP:	
Plot Date:		
CAD DWG:		


REVISIONS	1	RGM	29MAR10	ADDED LATEST BASE PLANS FROM MoT/SNC LAVELIN
	No.	MADE BY	DATE	DESCRIPTION

DRAWN BY: RG MASCHKE		11JAN10
TRACED BY:		
CHECKED BY:		
APPROVED BY:		



REGION		OKANAGAN REGION
DEPARTMENT		DISTRIBUTION ENGINEERING
EXTENSION		HWY 33
TITLE		MoT - HWY 33 4 LANE

SCALE	1:500	SCALE FACTOR:	12
DRAWING NUMBER		REVISION	
65155590-F7		1	

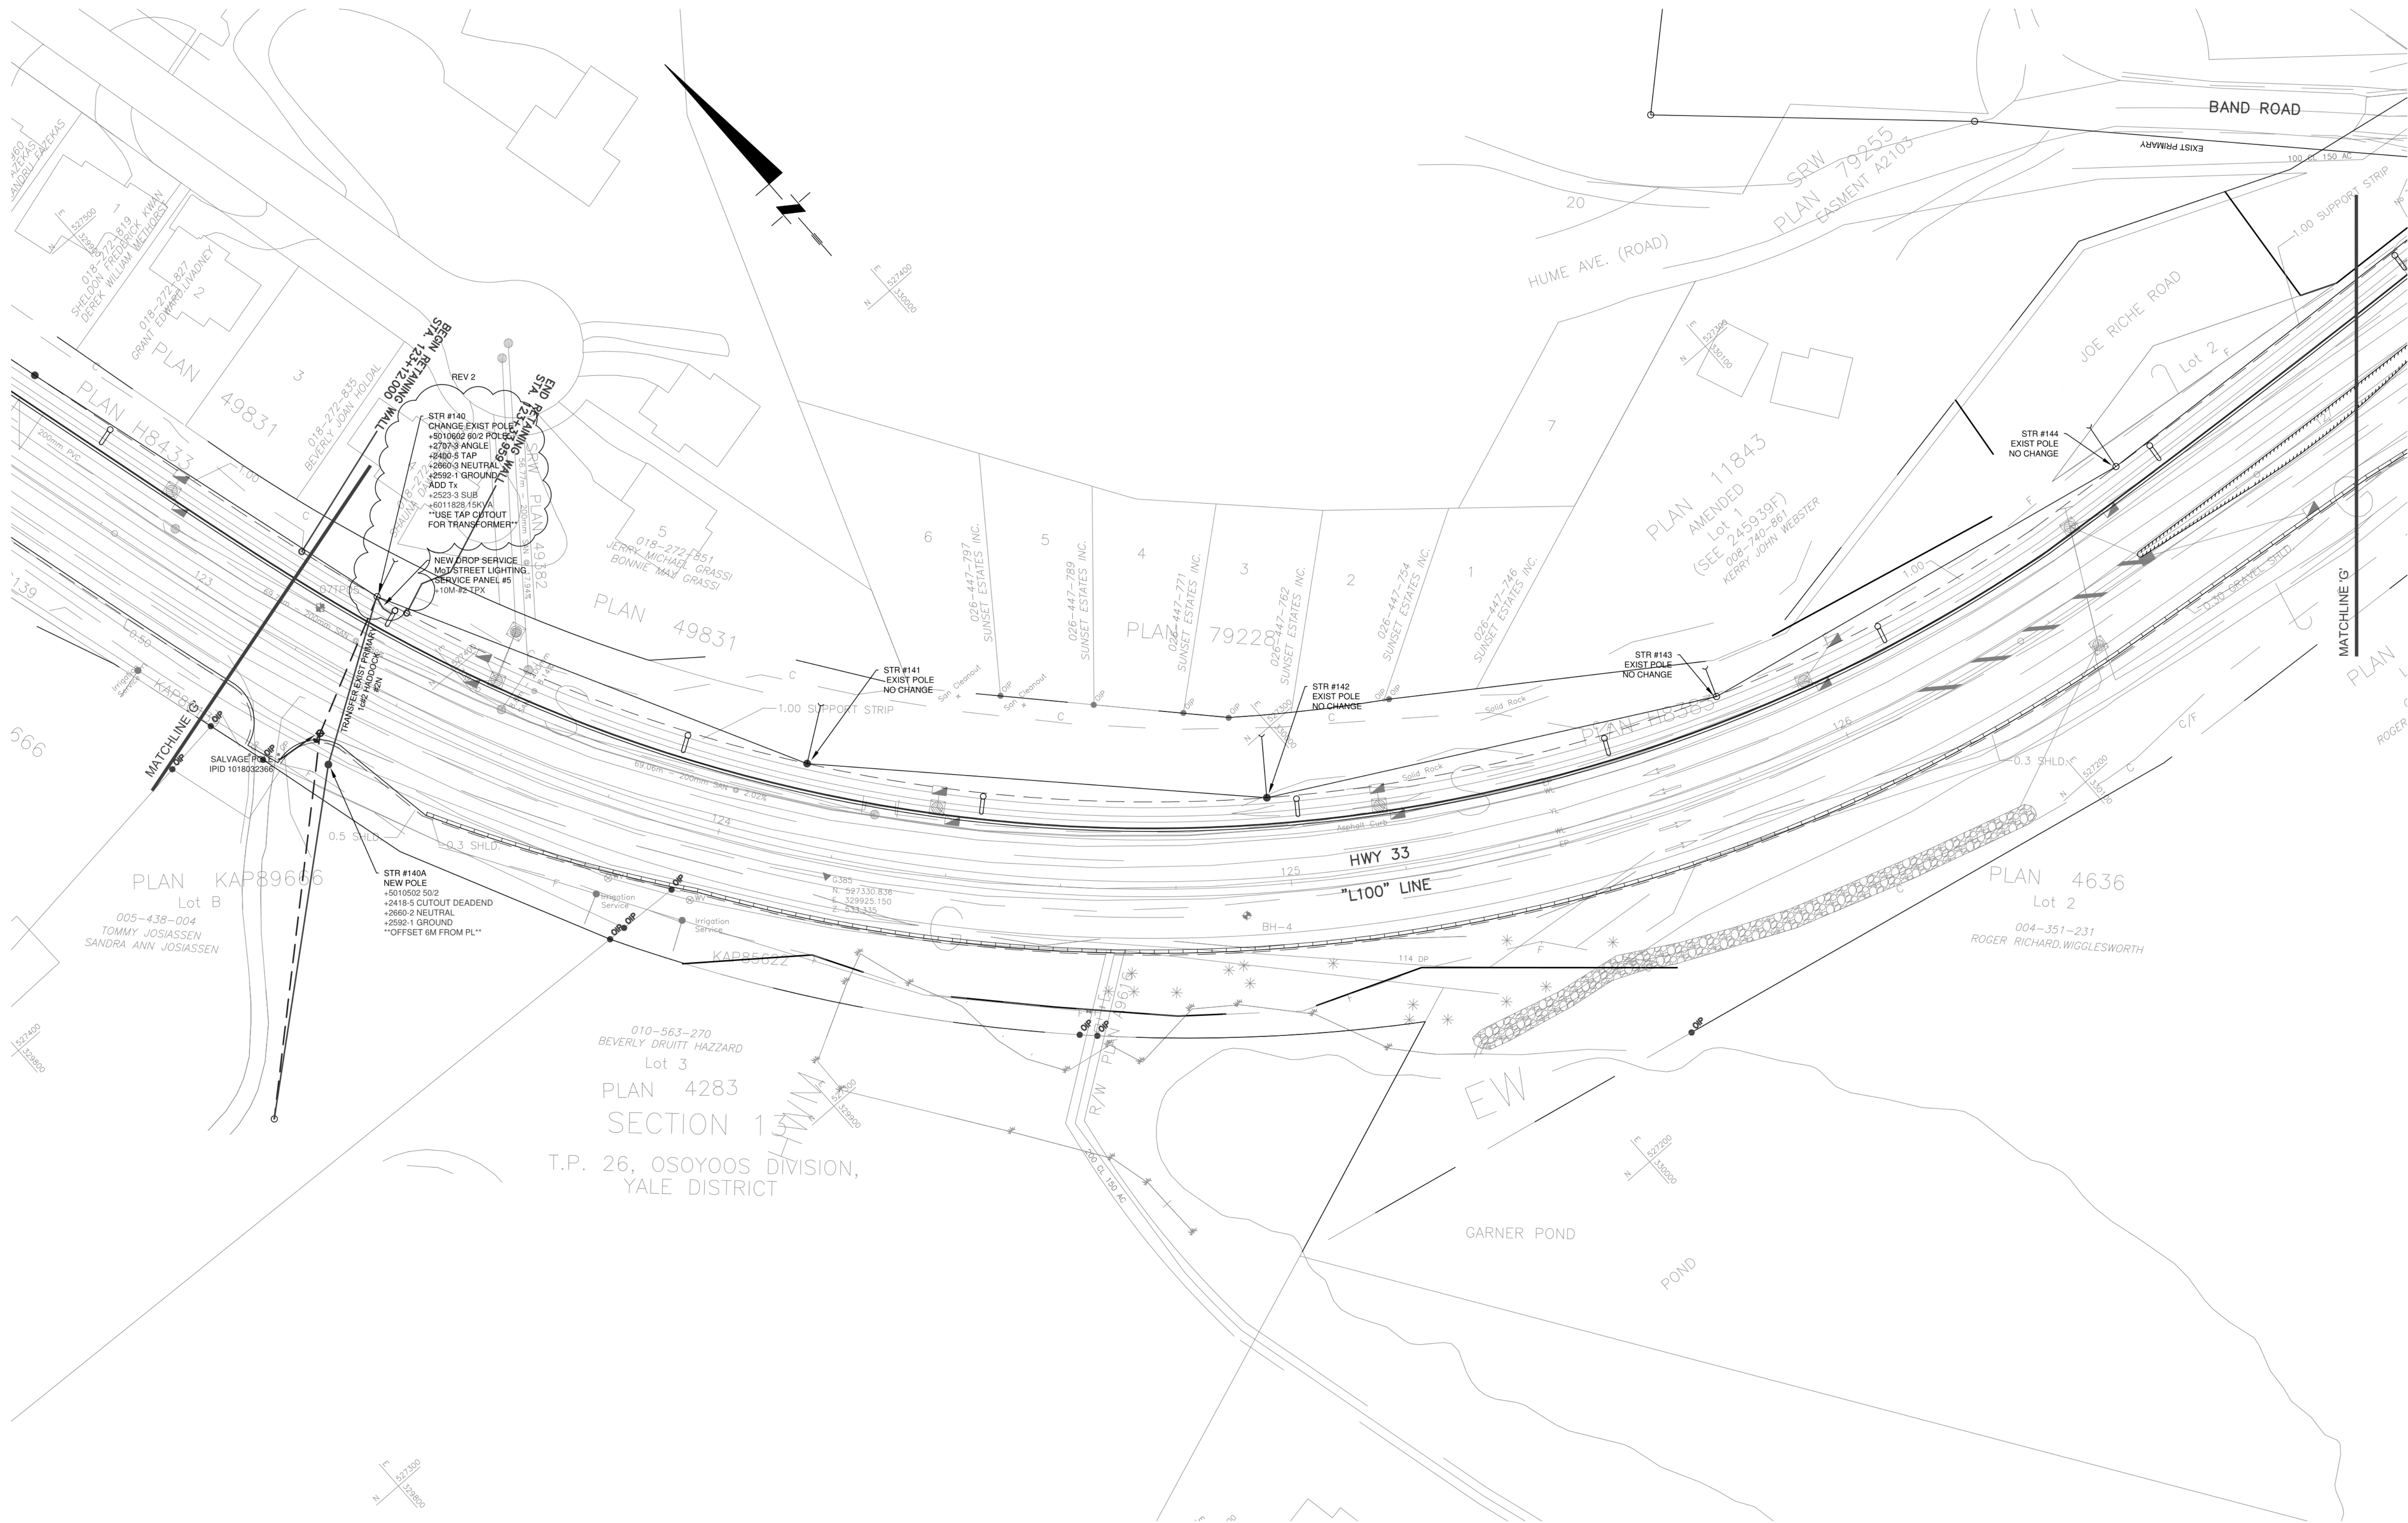

SECTION 13
T.P. 26, OSOYOOS DIVISION,
YALE DISTRICT

REFERENCES	
DISTRIBUTION MAP:	
Plot Date:	
CAD DWG:	


REVISIONS				
	2	RGM	2NOV10	FINAL WORKS
	1	RGM	29MAR10	ADDED LATEST BASE PLANS FROM MoT/SNC LAVELIN
	No.	MADE BY	DATE	DESCRIPTION

DRAWN BY:	RG MASCHKE	11JAN10
TRACED BY:		
CHECKED BY:		
APPROVED BY:		



REGION	OKANAGAN REGION
DEPARTMENT	DISTRIBUTION ENGINEERING
EXTENSION	HWY 33
TITLE	MoT - HWY 33 4 LANE

SCALE	1 : 500	SCALE FACTOR:	12
DRAWING NUMBER	65155590-F8	REVISION	2

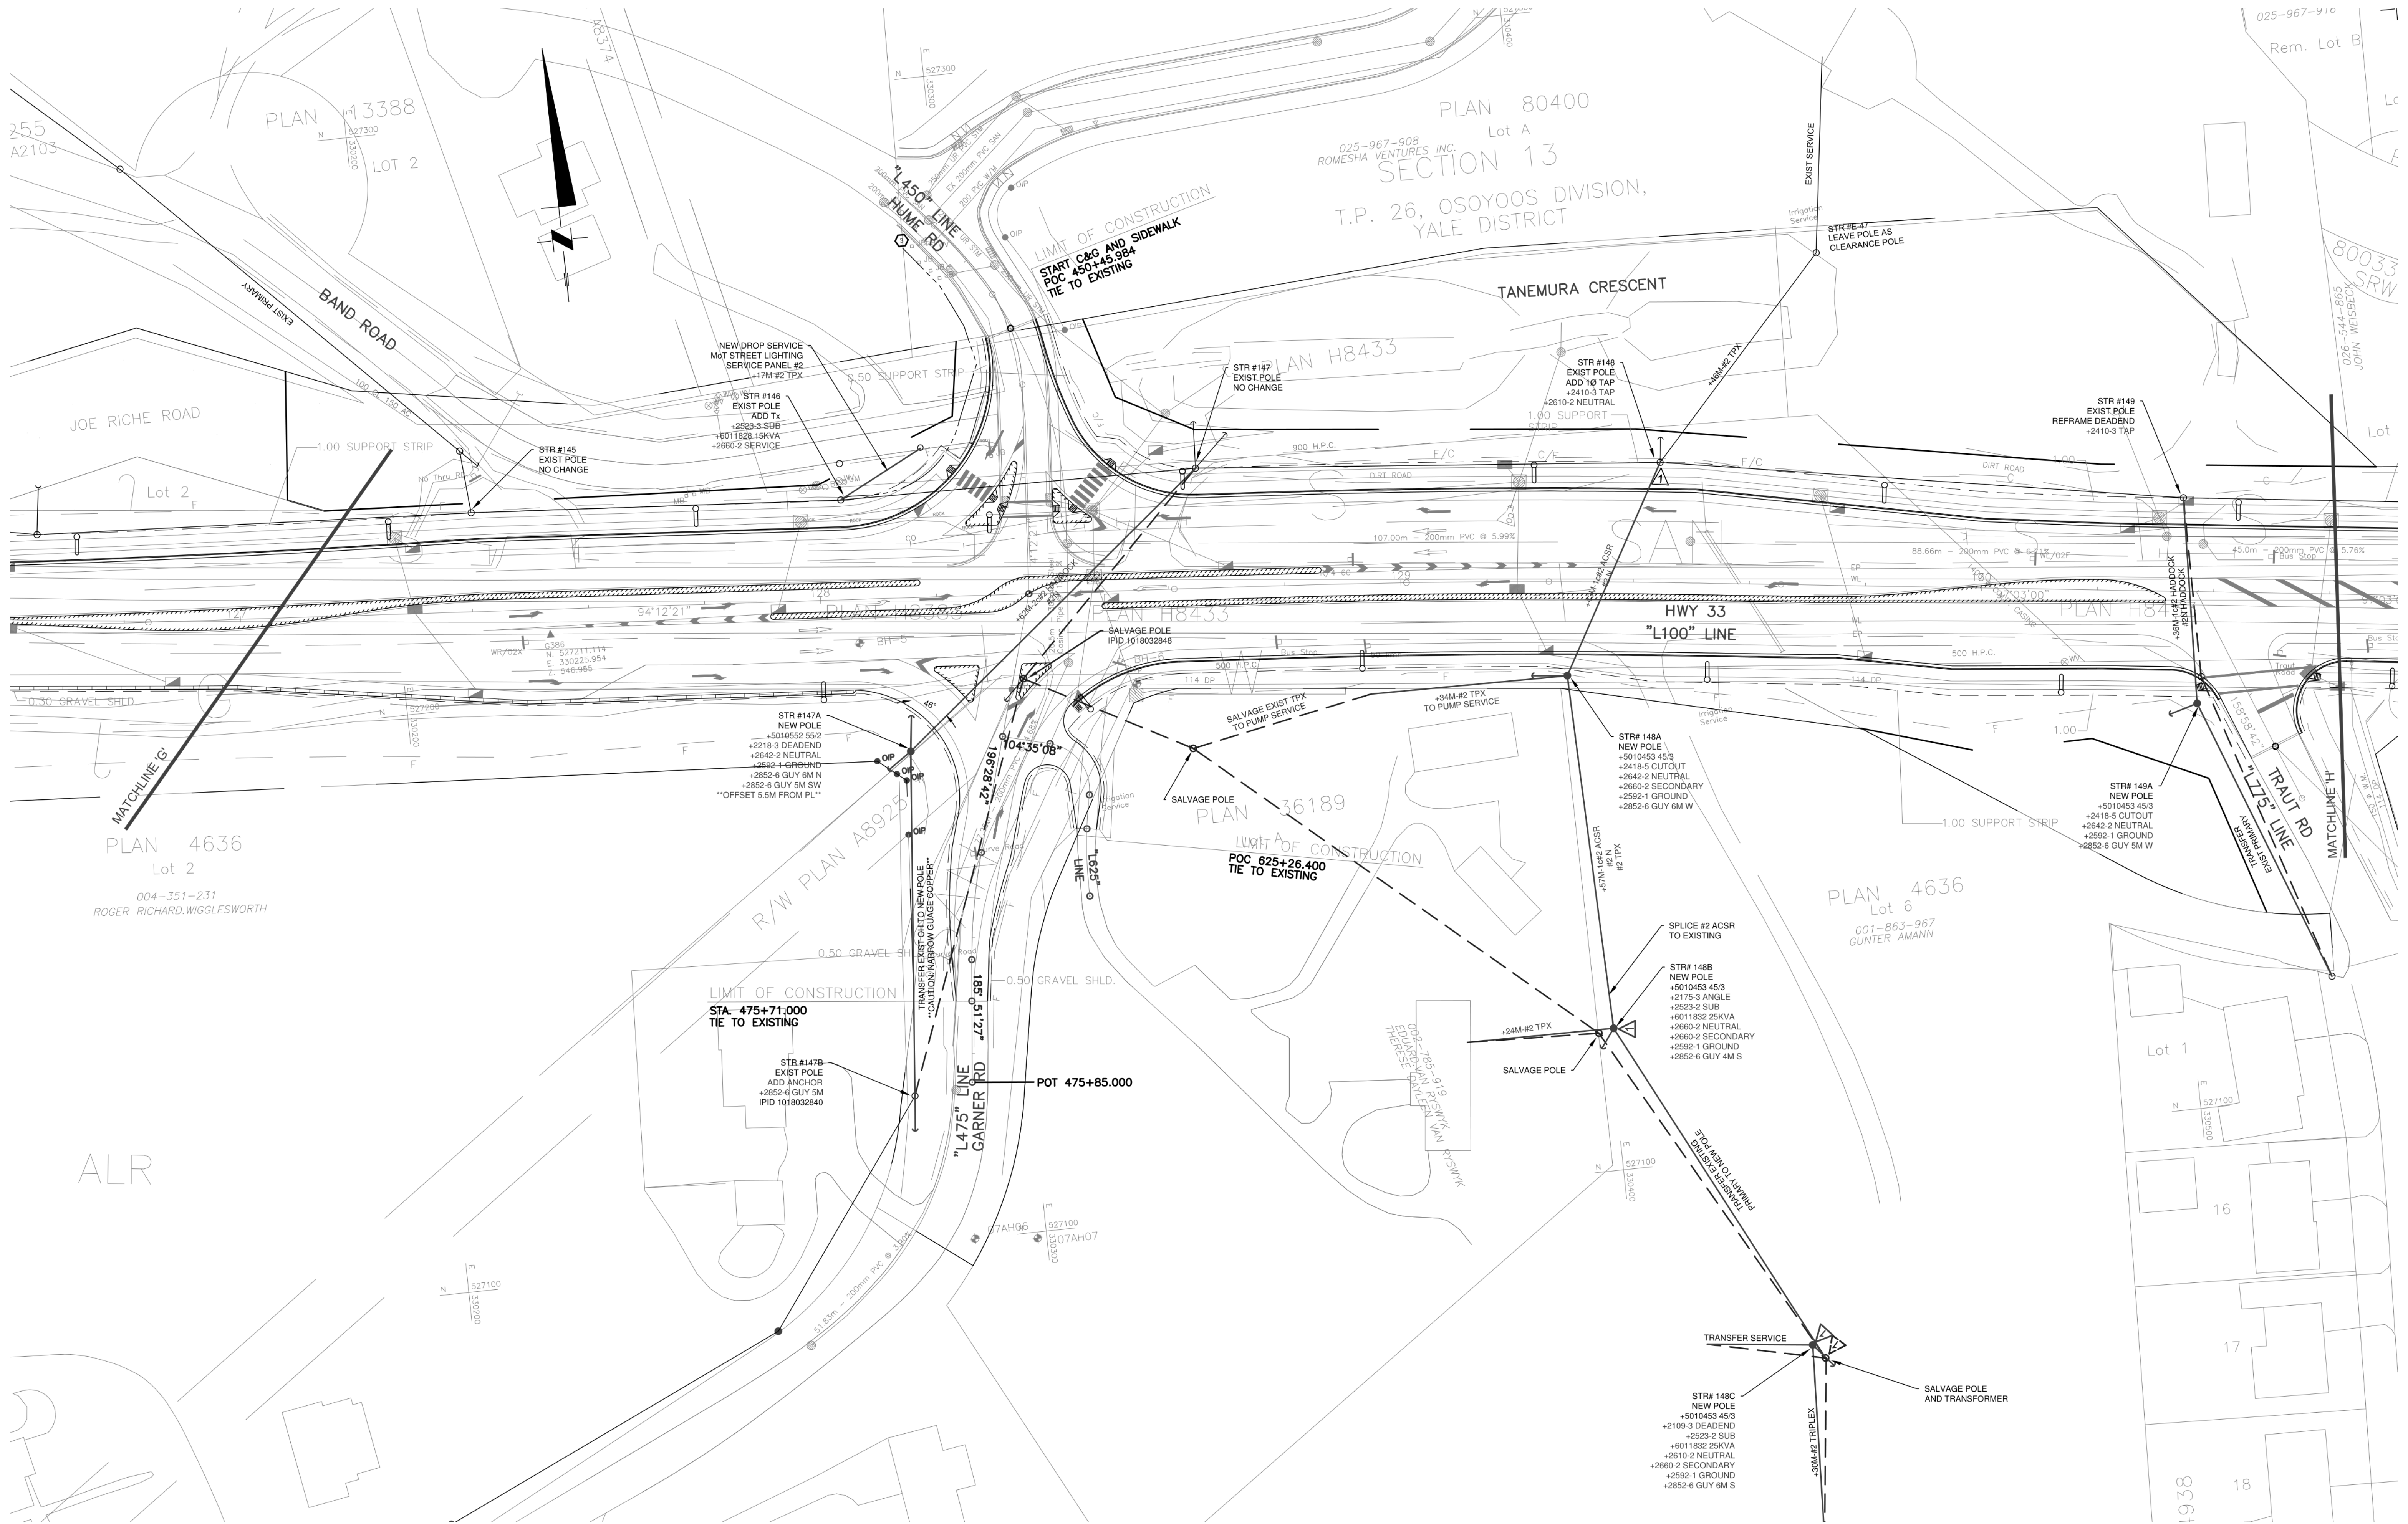

REFERENCES	DISTRIBUTION MAP:	
Plot Date:		
CAD DWG:		

REVISIONS	4	RGM	3JUN10	ADDED MISSING TRANSFORMER STR# 148B
	3	RGM	1JUN10	REVISED SERVICE TO 1407 TRAUT RD
	2	RGM	12MAY10	REVISED (INTERSECTION OF GARNER ROAD AND TAP LINE)
	1	RGM	29MAR10	ADDED LATEST BASE PLANS FROM MoT/SNC LAVELIN
No.	MADE BY	DATE	DESCRIPTION	


	RGM	3JUN10	ADDED MISSING TRANSFORMER STR# 148B
	RGM	1JUN10	REVISED SERVICE TO 1407 TRAUT RD
	RGM	12MAY10	REVISED (INTERSECTION OF GARNER ROAD AND TAP
	RGM	29MAR10	ADDED LATEST BASE PLANS FROM MoT/SNC LAVELIN
No.	MADE BY	DATE	DESCRIPTION

DRAWN BY: RG MASCHKE		11JAN10
TRACED BY:		
CHECKED BY:		
APPROVED BY:		

FORTISBC


REGION	OKANAGAN REGION	
DEPARTMENT	DISTRIBUTION ENGINEERING	
EXTENSION	HWY 33	
TITLE	MoT - HWY 33 4 LANE	

SCALE	1:500	SCALE FACTOR:	12
DRAWING NUMBER		REVISION	
65155590-F9		4	

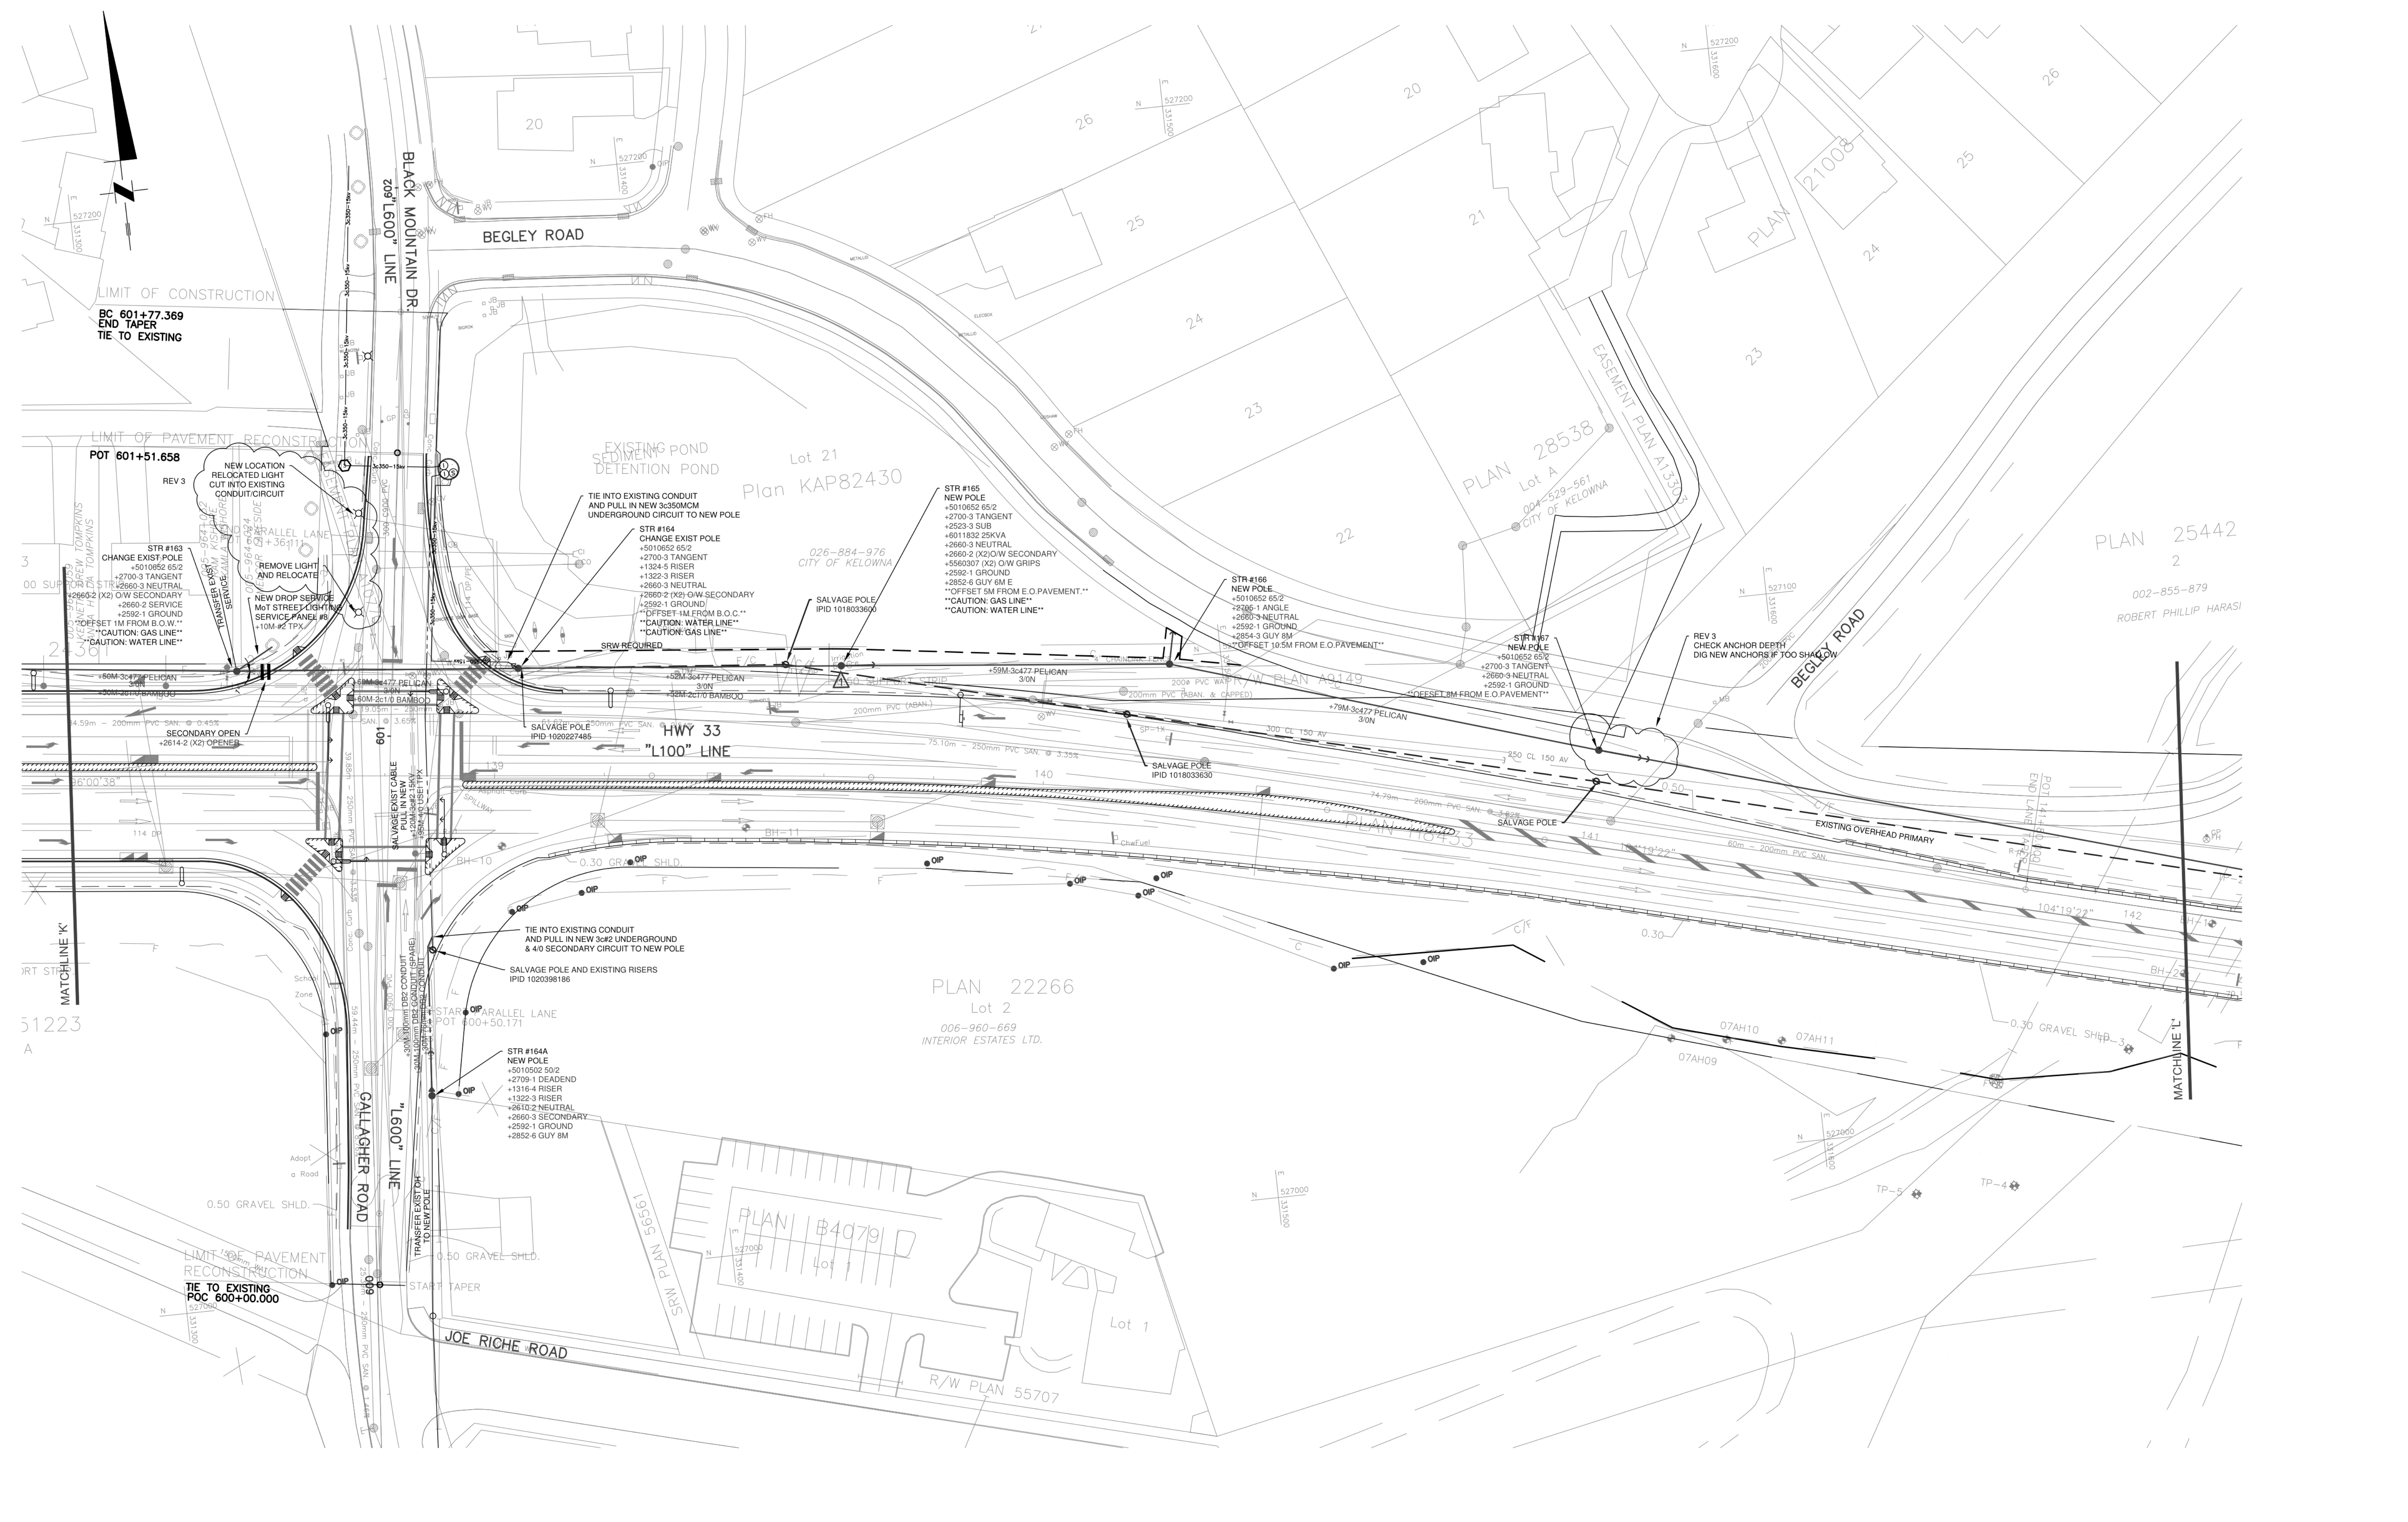

ISSUED	REFERENCES				REVISIONS				DRAWN BY: RG MASCHEK		11JAN10		REGION OKANAGAN REGION		SCALE 1 : 500 SCALE FACTOR: 12	
	DISTRIBUTION MAP:				3	RGM	2NOV10	FINAL WORKS	TRACED BY:				DEPARTMENT DISTRIBUTION ENGINEERING		DRAWING NUMBER REVISION	
					2	RGM	29MAR10	ADDED LATEST BASE PLANS FROM MoT/SNC LAVELIN	CHECKED BY:				EXTENSION HWY 33		65155590-F12	
	Plot Date:				1	RGM	24MAR10	REVISED DESIGN FOR 8 METER CLEAR ZONE STR's 164, 165 & 166	APPROVED BY:				TITLE MoT - HWY 33 4 LANE		3	
	CAD DWG:				No.	MADE BY	DATE	DESCRIPTION								




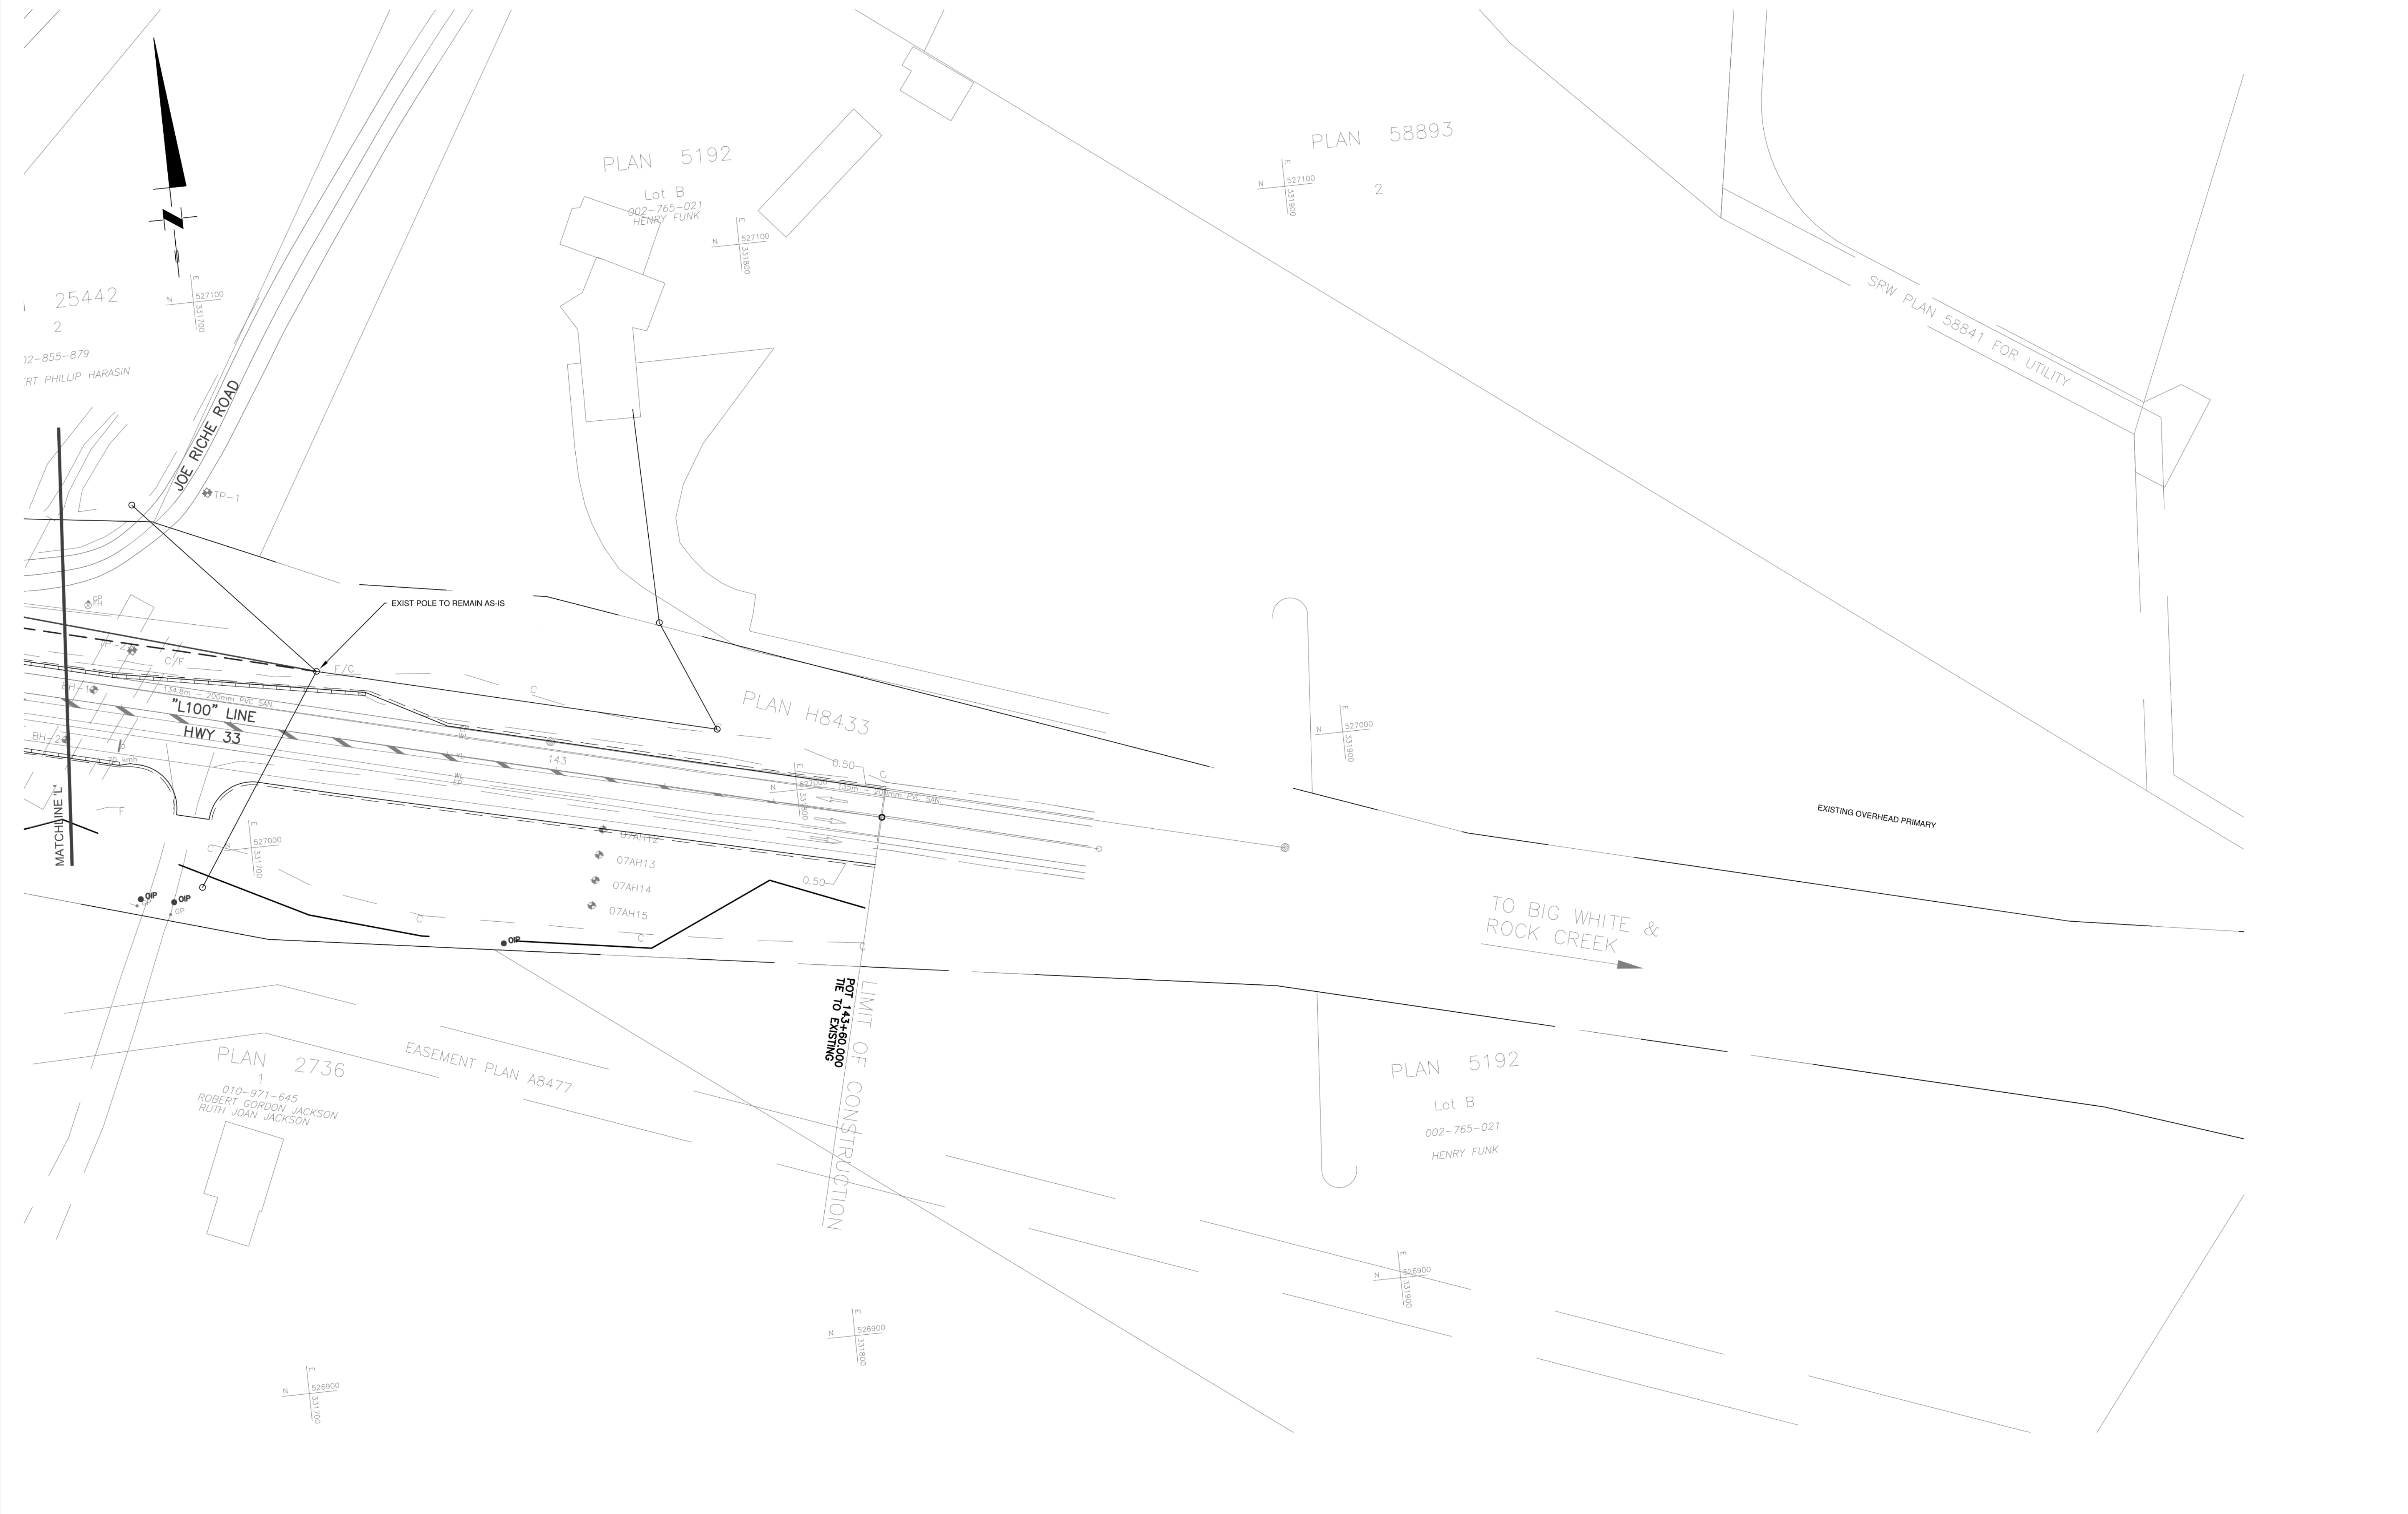

ISSUED	REFERENCES		DISTRIBUTION MAP:		REVISIONS								DRAWN BY: RG MASCHEK	11JAN10		REGION OKANAGAN REGION		SCALE 1 : 500		SCALE FACTOR: 12			
													TRACED BY:					DEPARTMENT DISTRIBUTION ENGINEERING		DRAWING NUMBER		REVISION	



ISSUED	REFERENCES		DISTRIBUTION MAP:				DRAWN BY: RG MASCHEK 11JAN10 TRACED BY: CHECKED BY: APPROVED BY:					REGION OKANAGAN REGION		SCALE 1 : 500		SCALE FACTOR: 12	
			Plot Date: CAD DWG:									DEPARTMENT DISTRIBUTION ENGINEERING		DRAWING NUMBER		REVISION	
												EXTENSION HWY 33		65155590-F14		0	
												TITLE MoT - HWY 33 4 LANE					
REVISIONS		No.	MADE BY	DATE	DESCRIPTION												

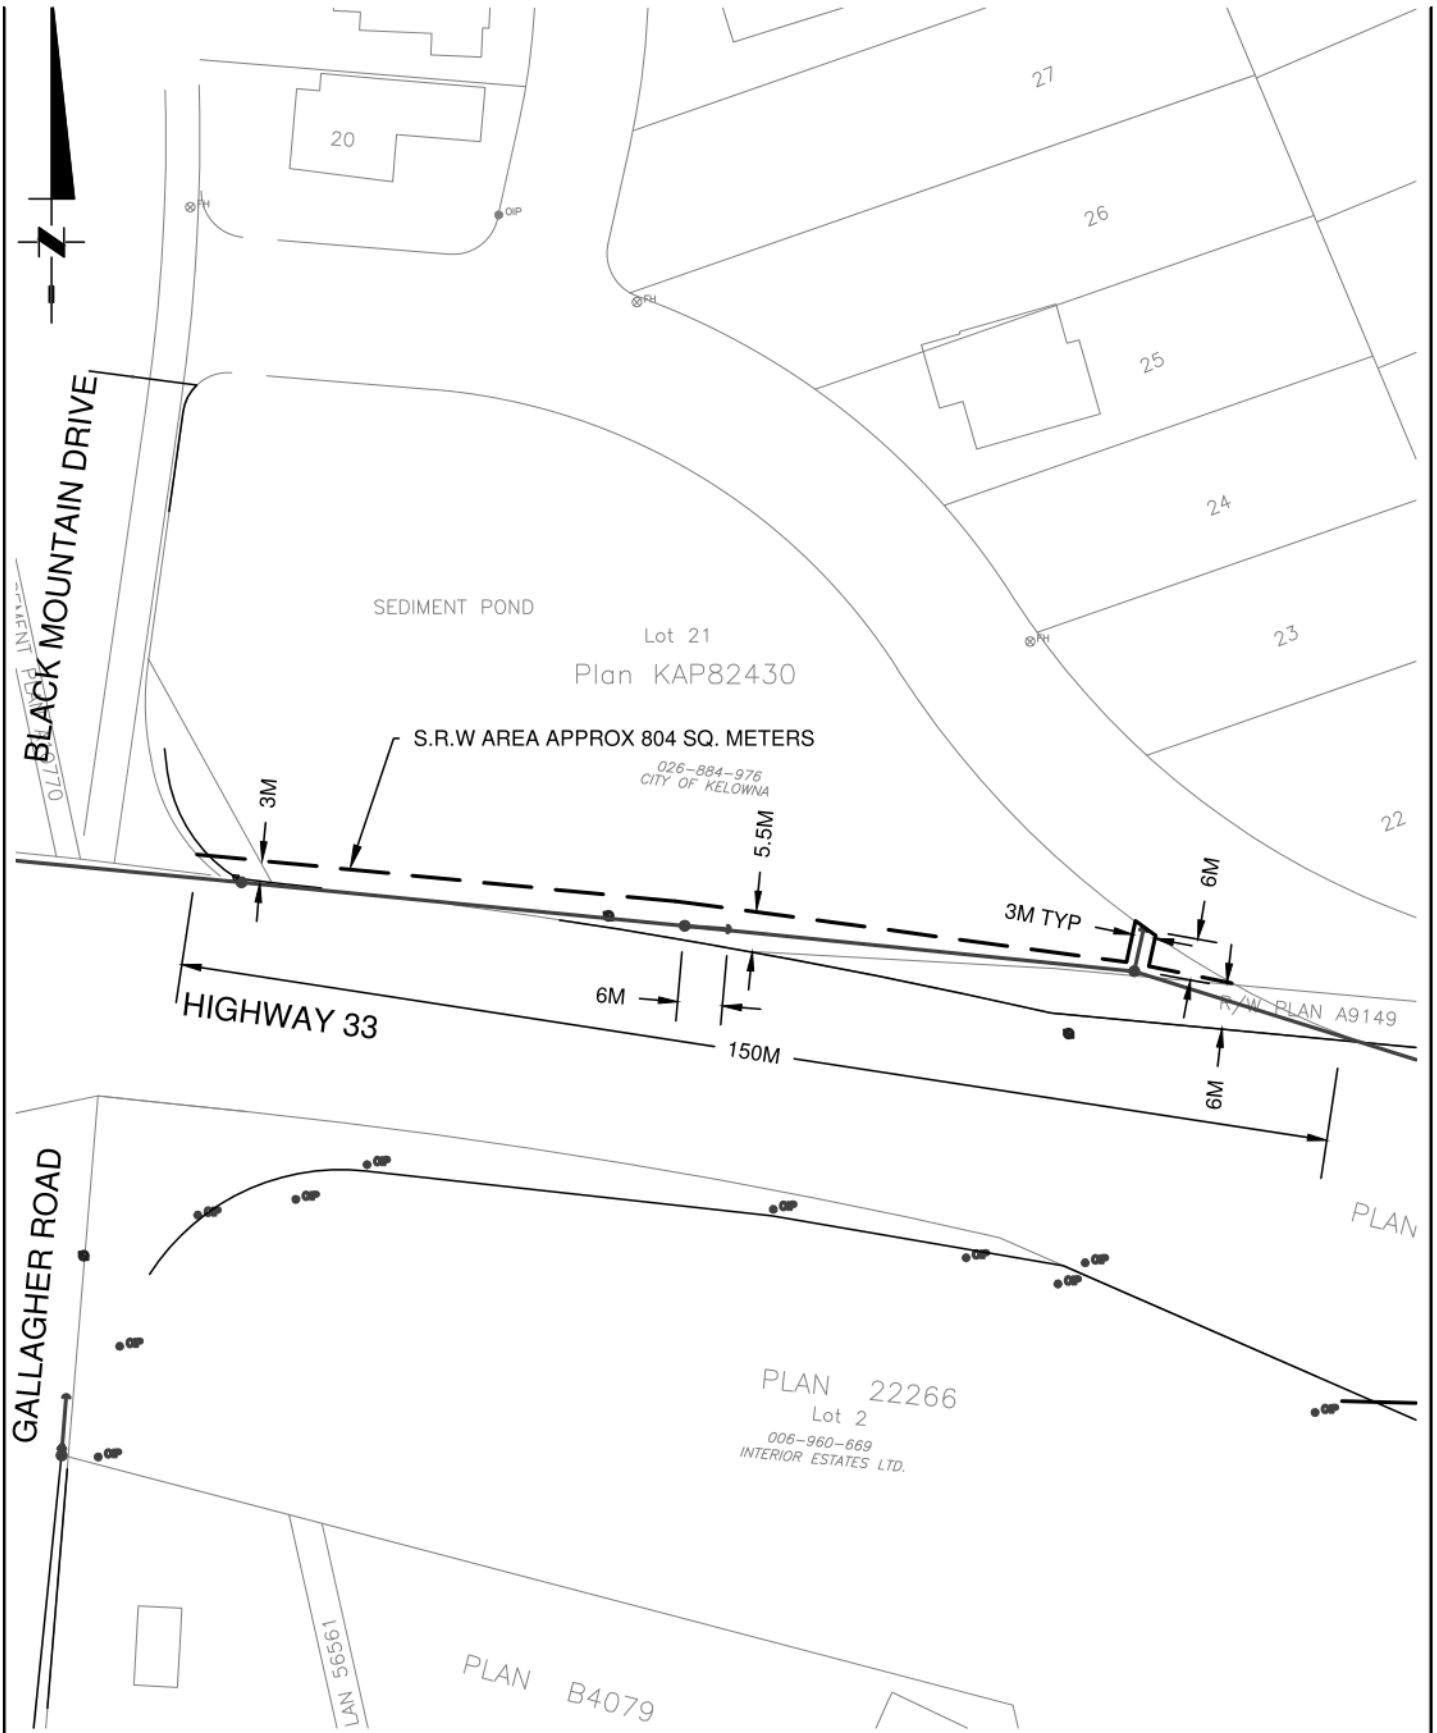

REVISIONS			
1	RGM	19MAY10	REVISED REQUIREMENTS
	PCM	24MAR10	

DISTRIBUTION ENGINEERING
HIGHWAY 33 WIDENING
LAND REQUIREMENT

DRAWING No.		REV.
05155500		1